




Ground Floor Plan
Scale 1:100

Rev	Date	By	Description	CHK'd

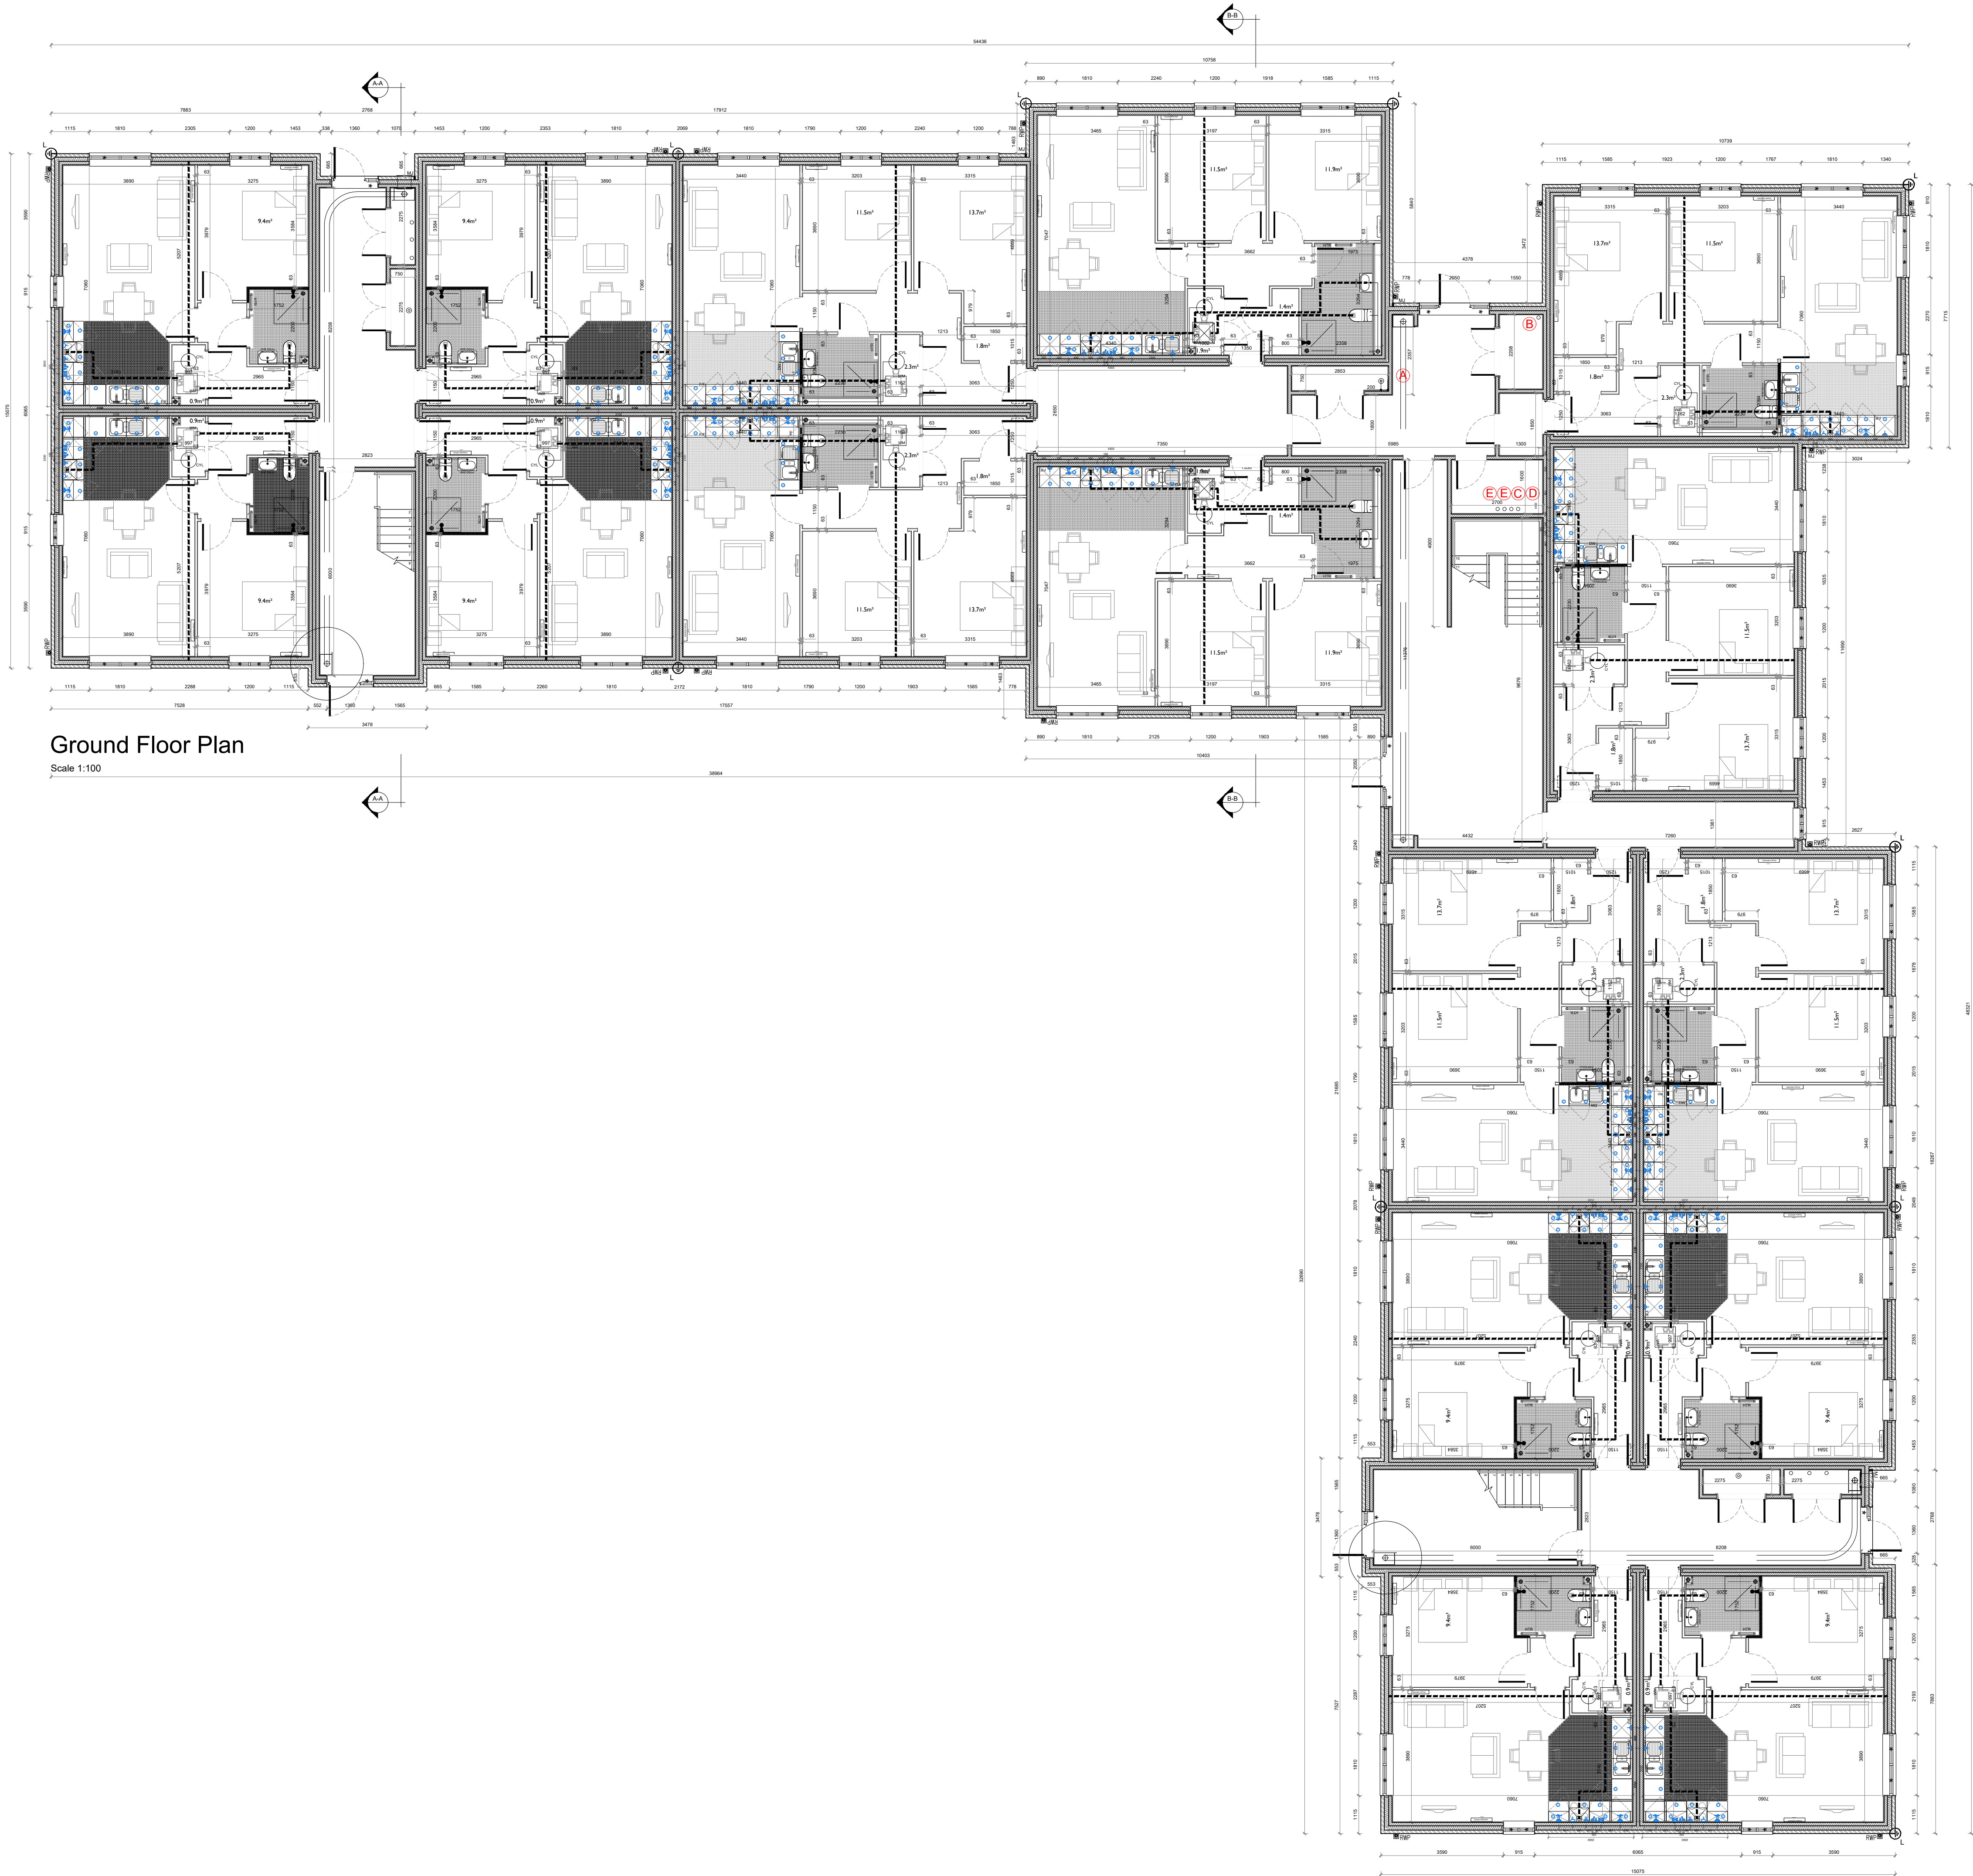

COUNTRYSIDE
Places People Love

Countryside Properties (UK) Limited
Regeneration North
301 Bridgewater Place, Birchwood Park, Birchwood
Warrington, WA5 6EG
Tel: 01925 248900 Fax: 01925 248901
www.countryside-properties.com


site: **Former Belle Vue Dog Track
Kirkmanshulme Lane
Gorton, Manchester**

title: **NMA Planning Submission
Apartment 1
Ground Floor Plan**

scale: @A1	1:100	drawn by: PACC
date:	Mar 2021	checked:

drawing no: SK441-APT1-01.1	revision: 1 of 1
---------------------------------------	----------------------------

FS 53054 ISO 9001:2008
EMS 61920 ISO 14001:2004

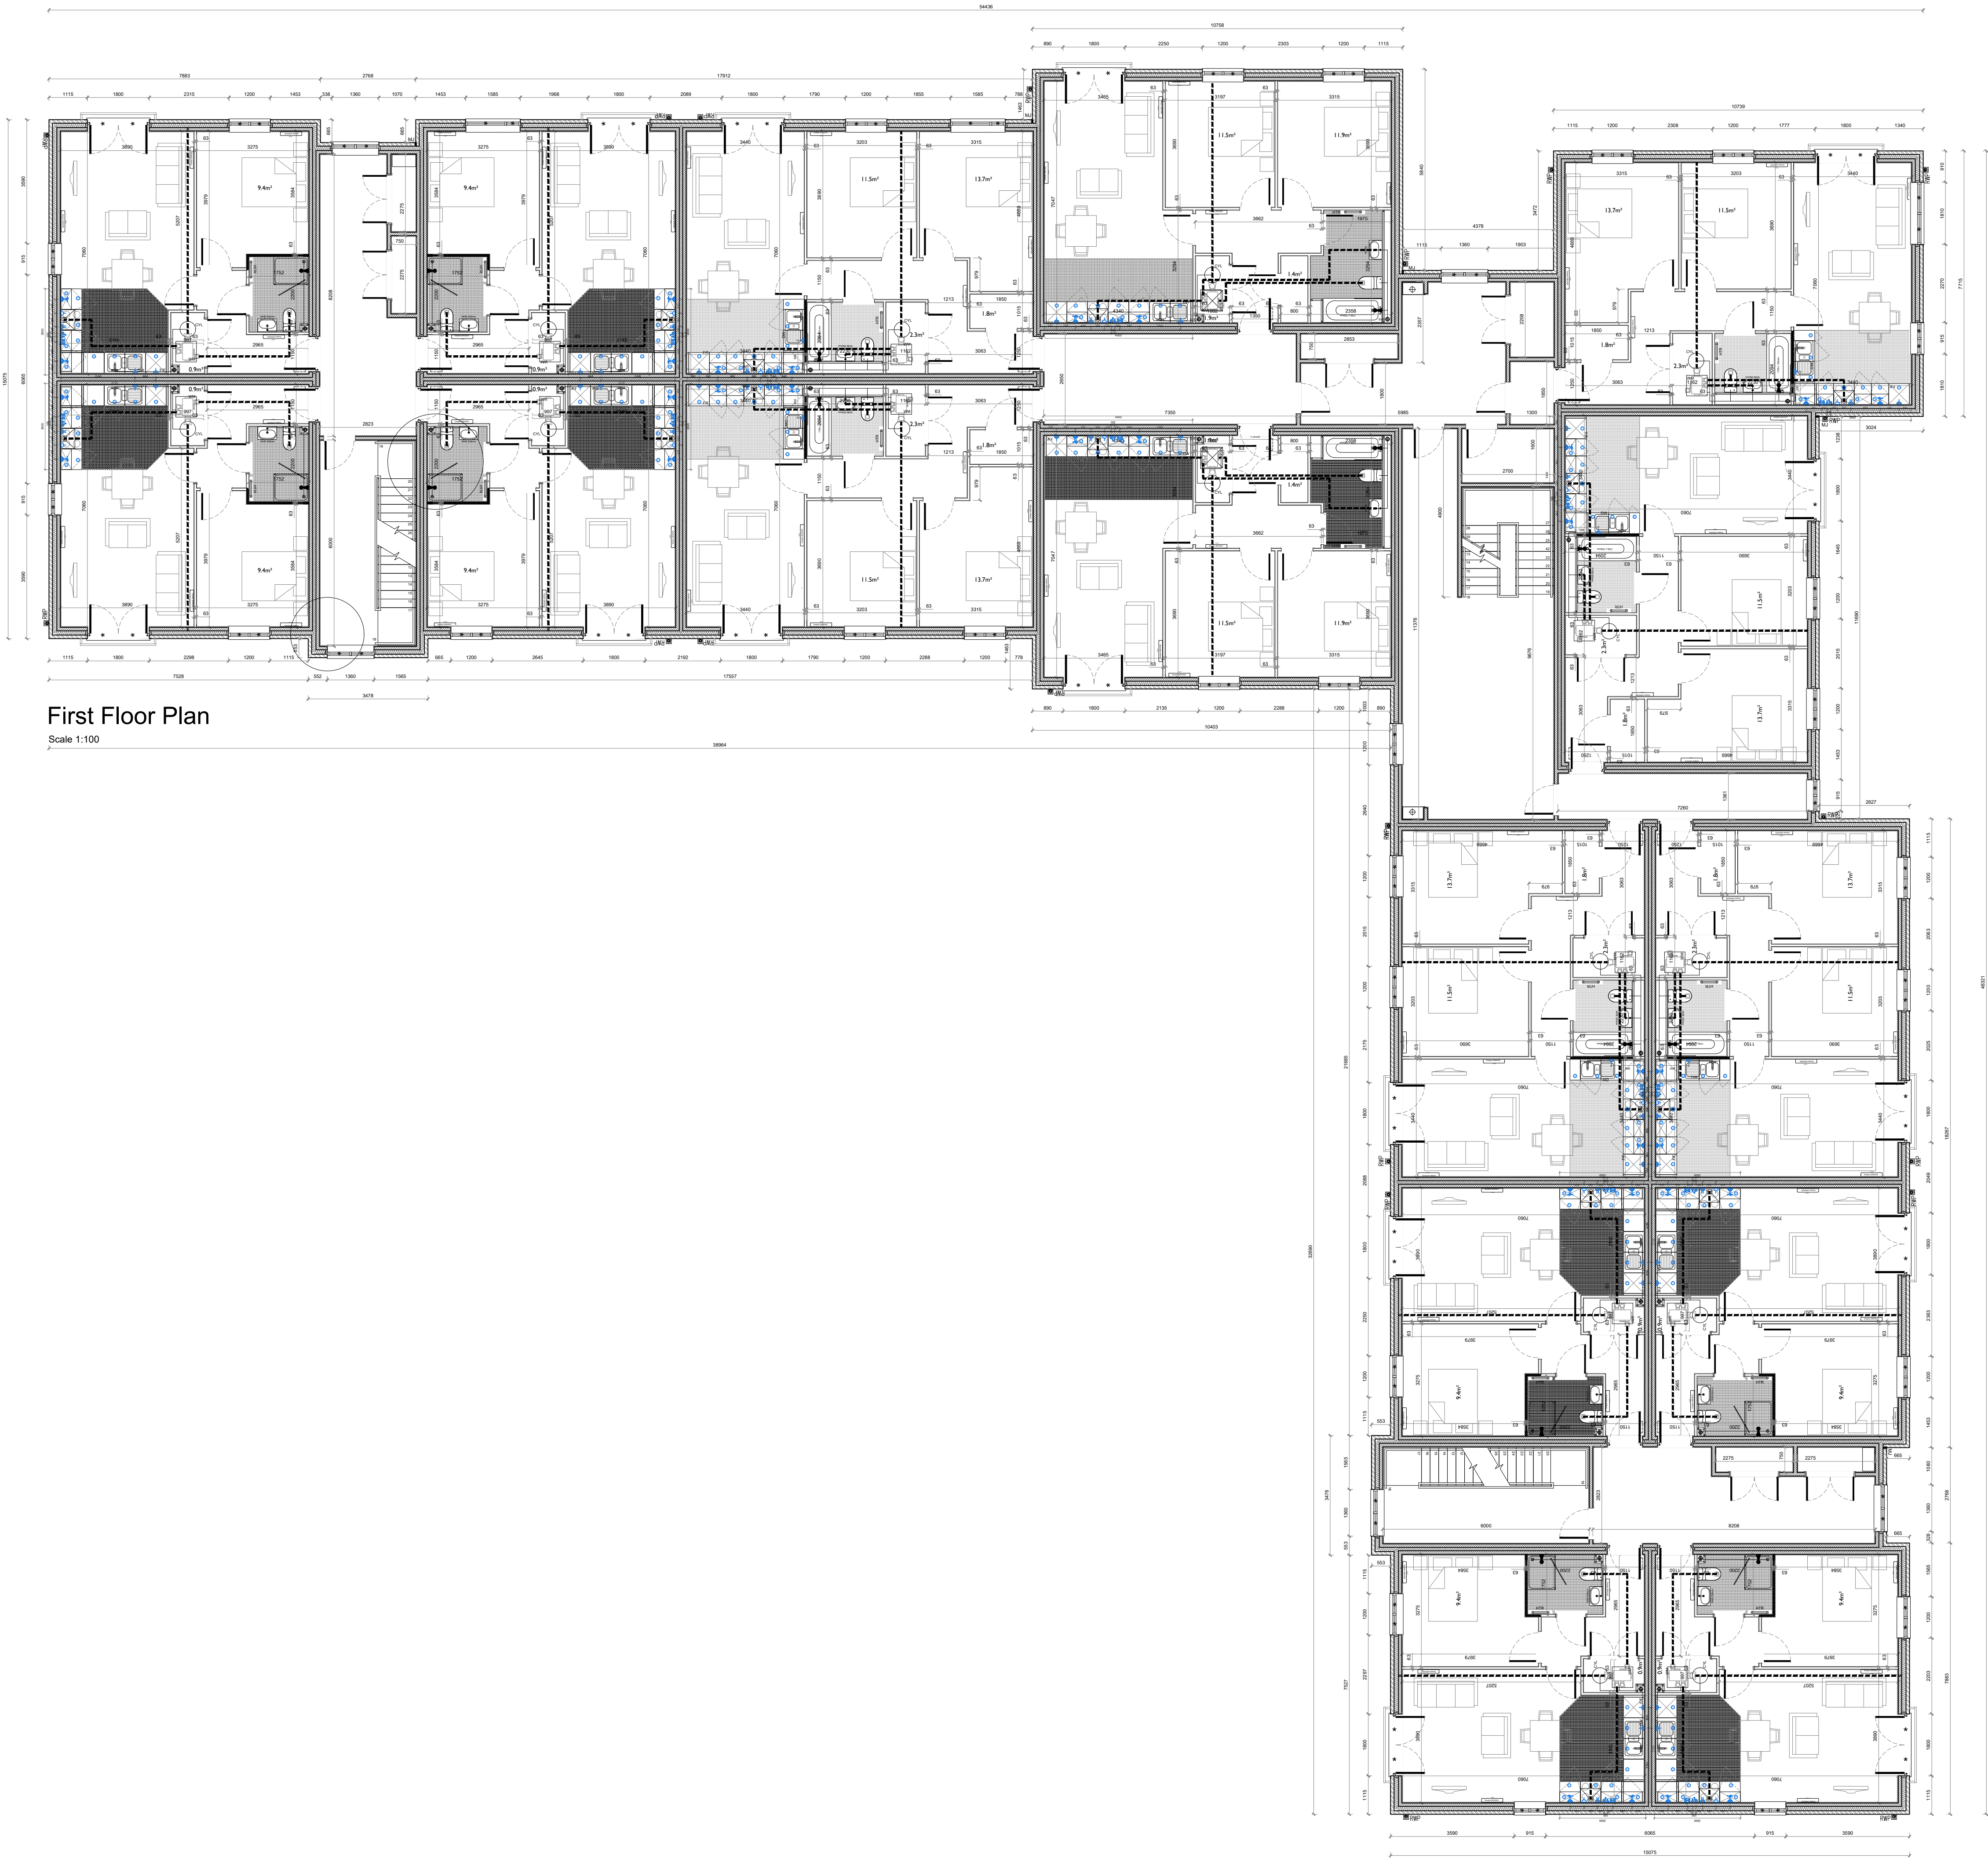

First Floor Plan

Scale 1:100

Rev	Date	By	Description	Chk'd



COUNTRYSIDE
Places People Love

Countryside Properties (UK) Limited
Regeneration North
301 Bridgewater Place, Birchwood Park, Birchwood
Warrington WA5 6EG
Tel: 01925 248900 Fax: 01925 248901
www.countryside-properties.com


site: **Former Belle Vue Dog Track
Kirkmanshulme Lane
Gorton, Manchester**

title: **NMA Planning Submission
Apartment 1
First Floor Plan**

scale: @A1	1:100	drawn by: PACC
date:	Mar 2021	checked:

drawing no: SK441-APT1-02.1	revision: 1 of 1
---------------------------------------	----------------------------

FS 53054 ISO 9001:2008
EMS 61920 ISO 14001:2004

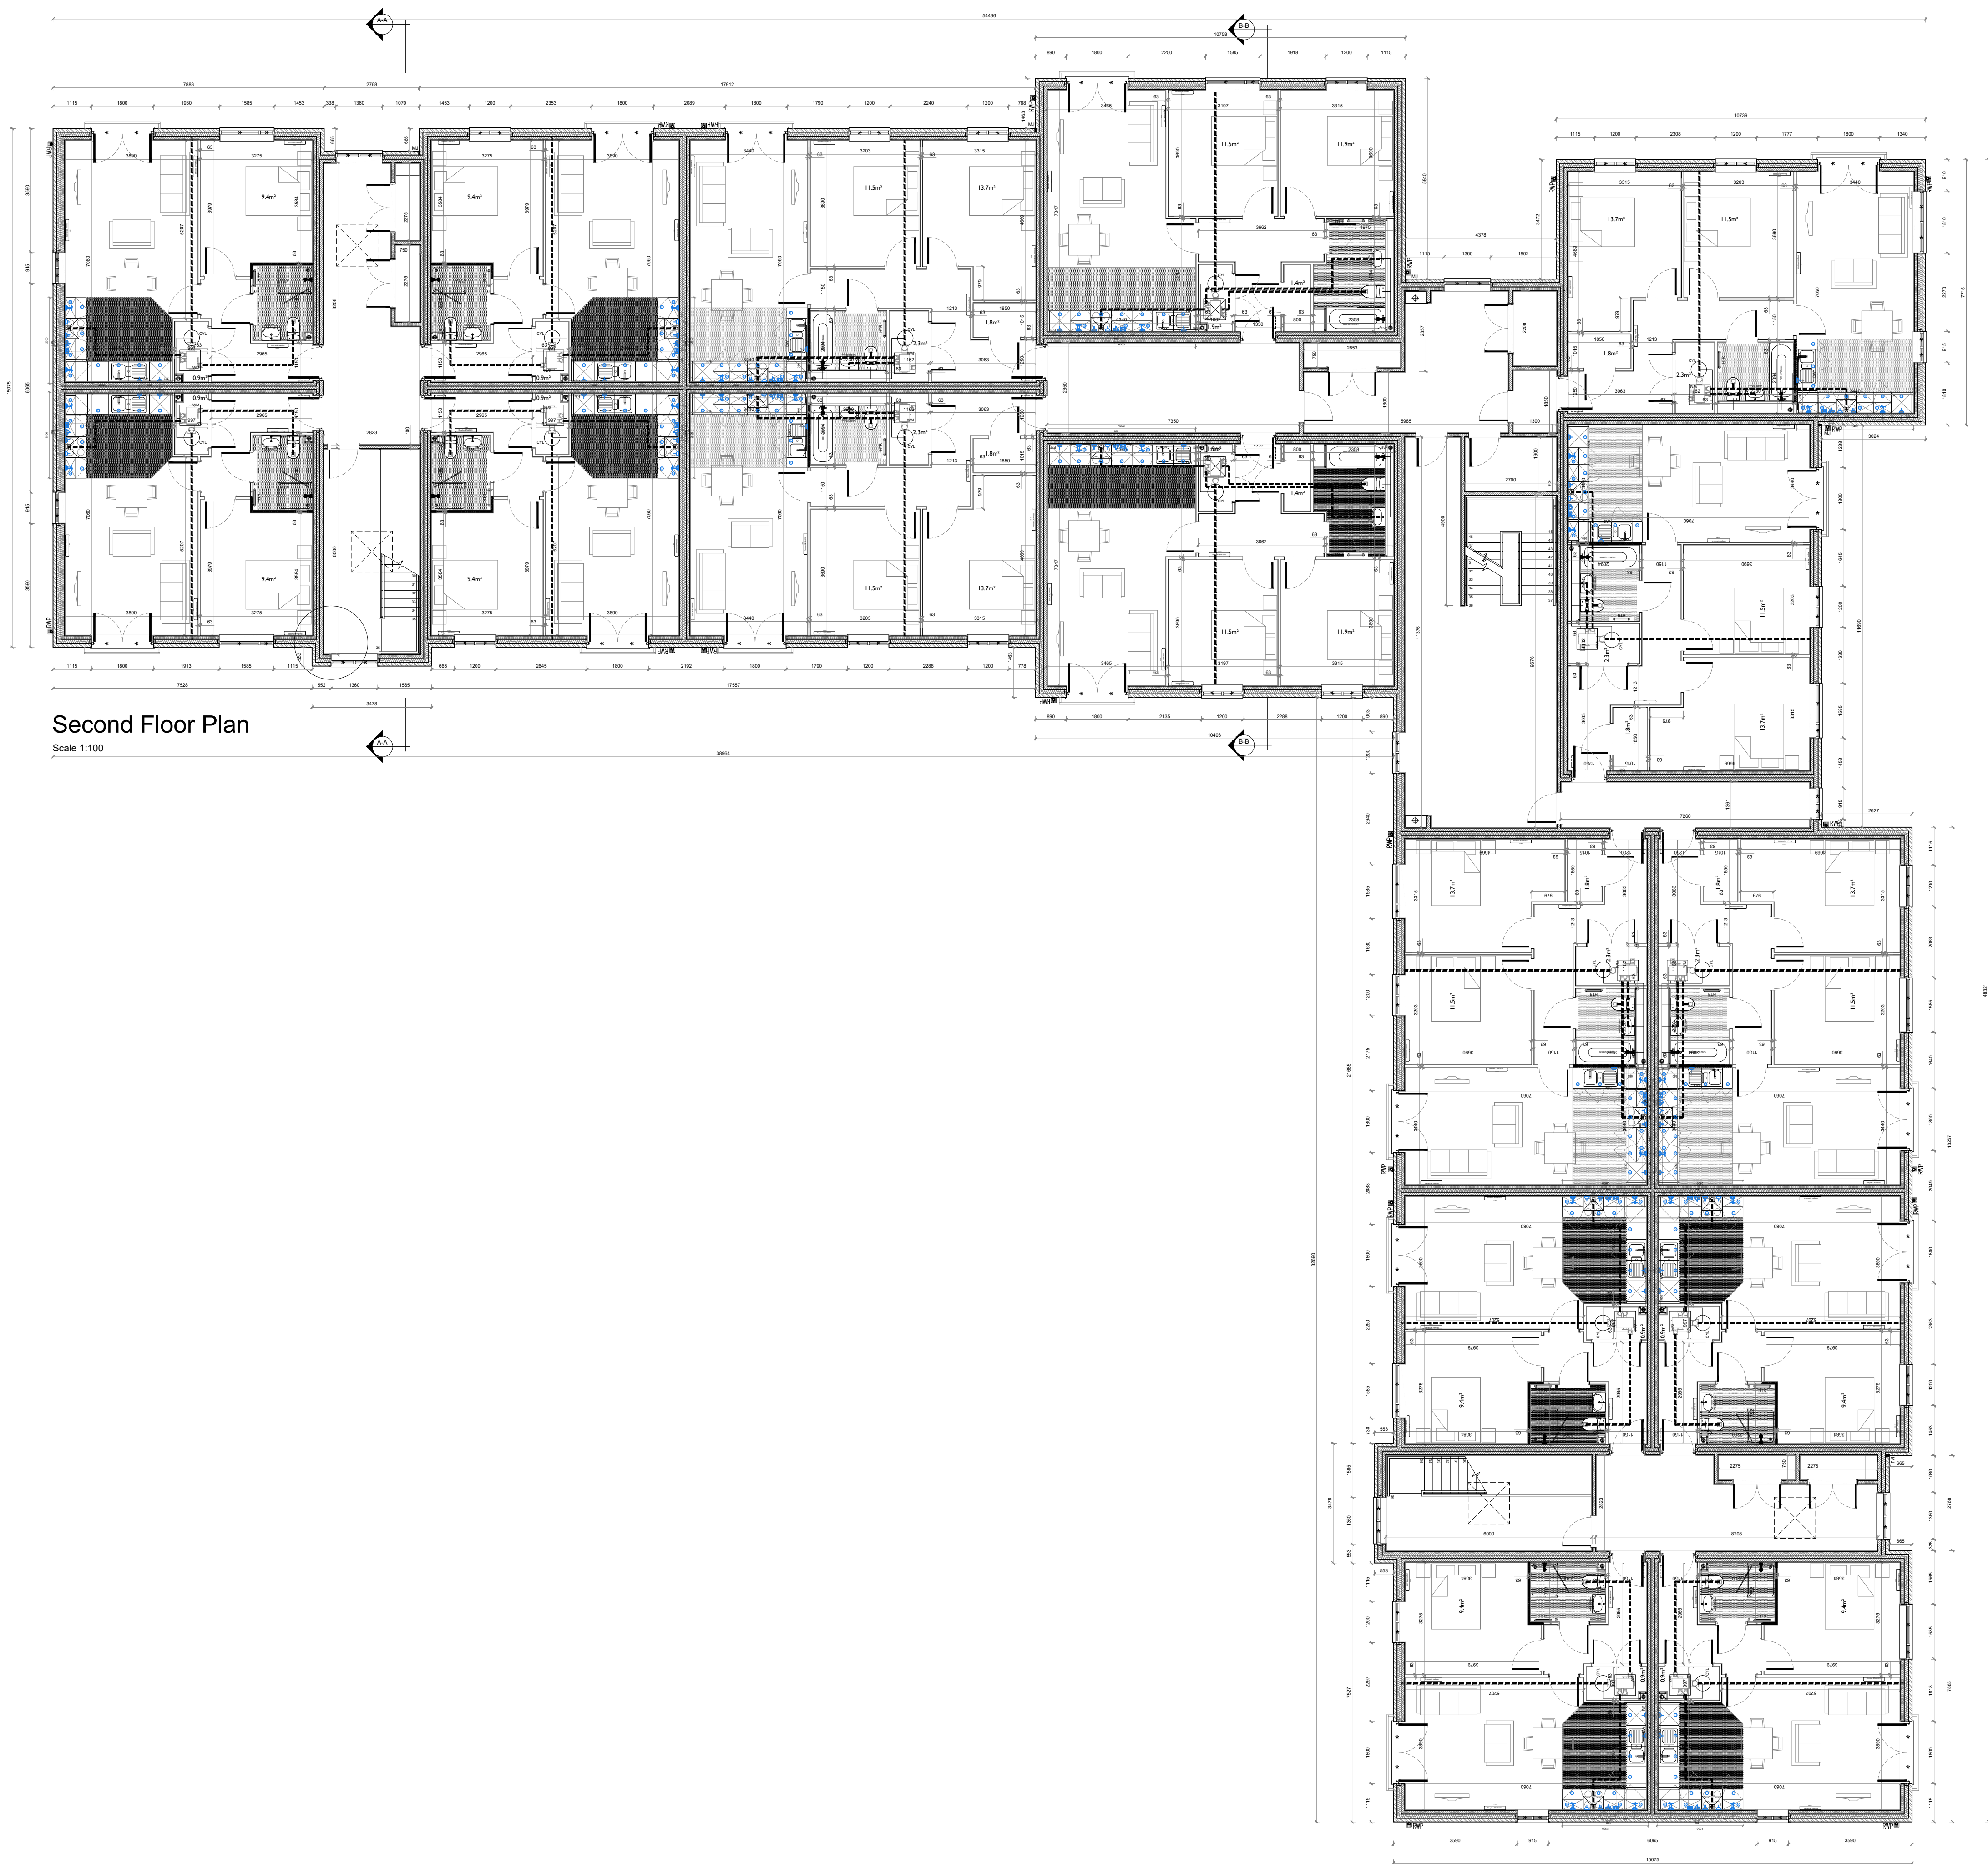

Second Floor Plan
Scale 1:100

Rev	Date	By	Description	Chw



COUNTRYSIDE
Places People Love

Countryside Properties (UK) Limited
Regeneration North
301 Bridgewater Place, Birchwood Park, Birchwood
Warrington WA3 6XG
Tel: 01925 248900 Fax: 01925 248901
www.countryside-properties.com

site: **Former Belle Vue Dog Track
Kirkmanshulme Lane
Gorton, Manchester**

title: **NMA Planning Submission
Apartment 1
Second Floor Plan**

scale: @A1	1:100	drawn by:	PACC
date:	Mar 2021	checked:	

drawing no:	SK441-APT1-03.1		
sheet no:	1 of 1	revision:	-

FS 53054 ISO 9001:2008
ENFS 61920 ISO 14001:2004

Third Floor Plan
Scale 1:100



Rev	Date	By	Description	Chk'd



COUNTRYSIDE
Places People Love

Countryside Properties (UK) Limited
Regeneration North
301 Bridgewater Place, Birchwood Park, Birchwood
Warrington, WA5 6EG
Tel: 01925 248900 Fax: 01925 248901
www.countryside-properties.com

site: **Former Belle Vue Dog Track
Kirkmanshulme Lane
Gorton, Manchester**

title: **NMA Planning Submission
Apartment 1
Third Floor Plan**

scale: @A1	1:100	drawn by:	PACC
date:	Mar 2021	checked:	

drawing no:	SK441-APT1-04.1		
sheet no:	1 of 1	revision:	-

FS 53054 ISO 9001:2008
EMS 61920 ISO 14001:2004