


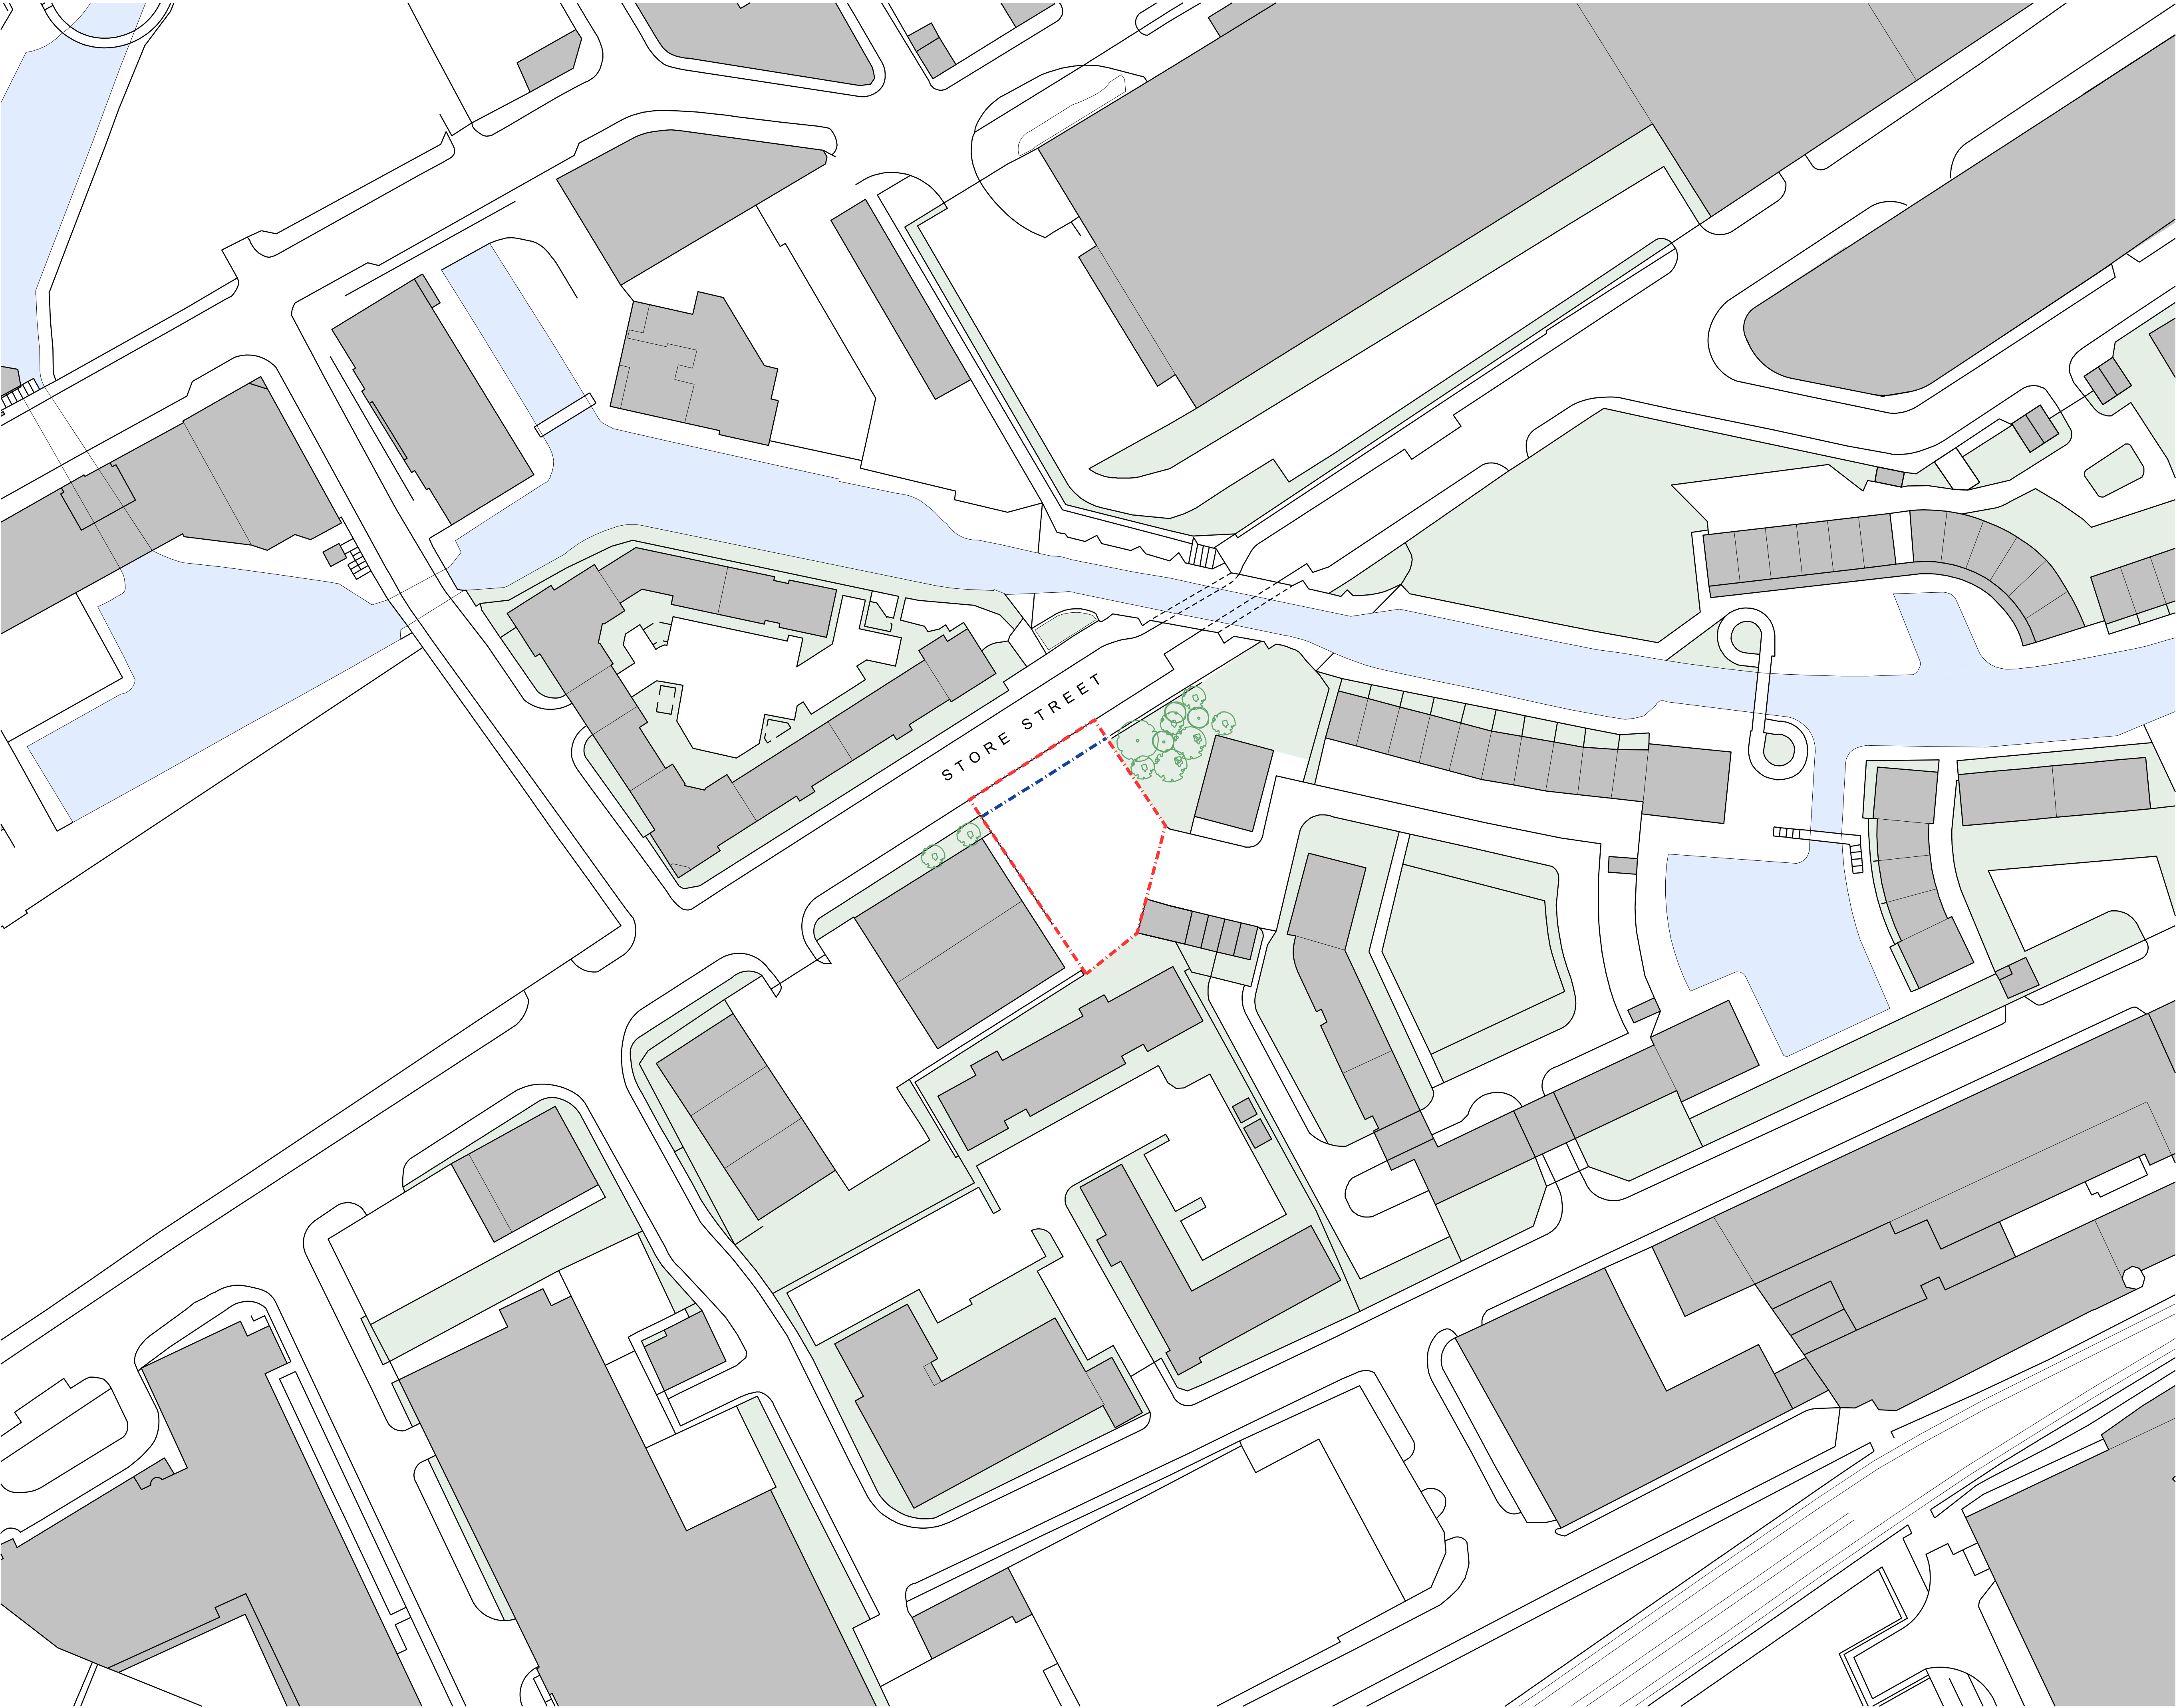

Copyright of this drawing is vested in 5plus Architects and it must not be copied or reproduced without written consent. Figures shown are only as to be taken from this drawing. Do not scale from this drawing.

All Contractors must take the site and are responsible for making and checking all dimensions relative to their work. 5plus Architects are to be advised of any variation between drawings and site conditions.

Particular note drawings based on field only and should not be interpreted for construction.

All dimensions and levels should be 'read only' from those values stated in text, on the drawings.

CONSTRUCTION - It is considered that the proposed works are within the scope of a competent Contractor and no such or related reports have been provided, refer to relevant Prior Sustainable Design and Assessment.

KEY PLAN:

Site Ownership Boundary

Application Boundary

NOTE: Site plan based on survey S20-S21-T provided by Geo UK Ltd. 14/01/21. Further detail for surrounding buildings based on Ordnance Survey data and easement information where access to survey private land was not permitted.

REV: | DATE: | DETAILS:

5plus architects

Manchester: 0161 228 0211
Fourth Floor, The Hive, 47 Lever Street,
Manchester M1 1FN

London: 0207 253 7644
Third Floor, 25 Chart Street,
London N1 6FA
5plusarchitects.com

PROJECT:
M1 Piccadilly
Store Street

TITLE:
Existing Site Plan
Red Line Boundary

SCALE: 1:500@A1

ORIGIN DATE: 12/01/21

DRAWN: MS

CHECKED: PN

STATUS:
Planning

PROJECT: 05868_ MP_00_0001

REV: 0