




Do not scale from this drawing.
The contractor is to check all dimensions on site and report any discrepancies to MHA.
© 2018 Michael Hyde and Associates. All rights reserved. This drawing has been produced for
Sixteen Real Estate for 37-43 King Street and is not intended for use by any
other person or any other purpose.
MHA Architects is a trading name of Michael Hyde and Associates, a limited company registered
in England and Wales under company number 1178091 whose registered office is at Suite 1B Origin,
70 Spring Gardens, Manchester, M2 2BQ.

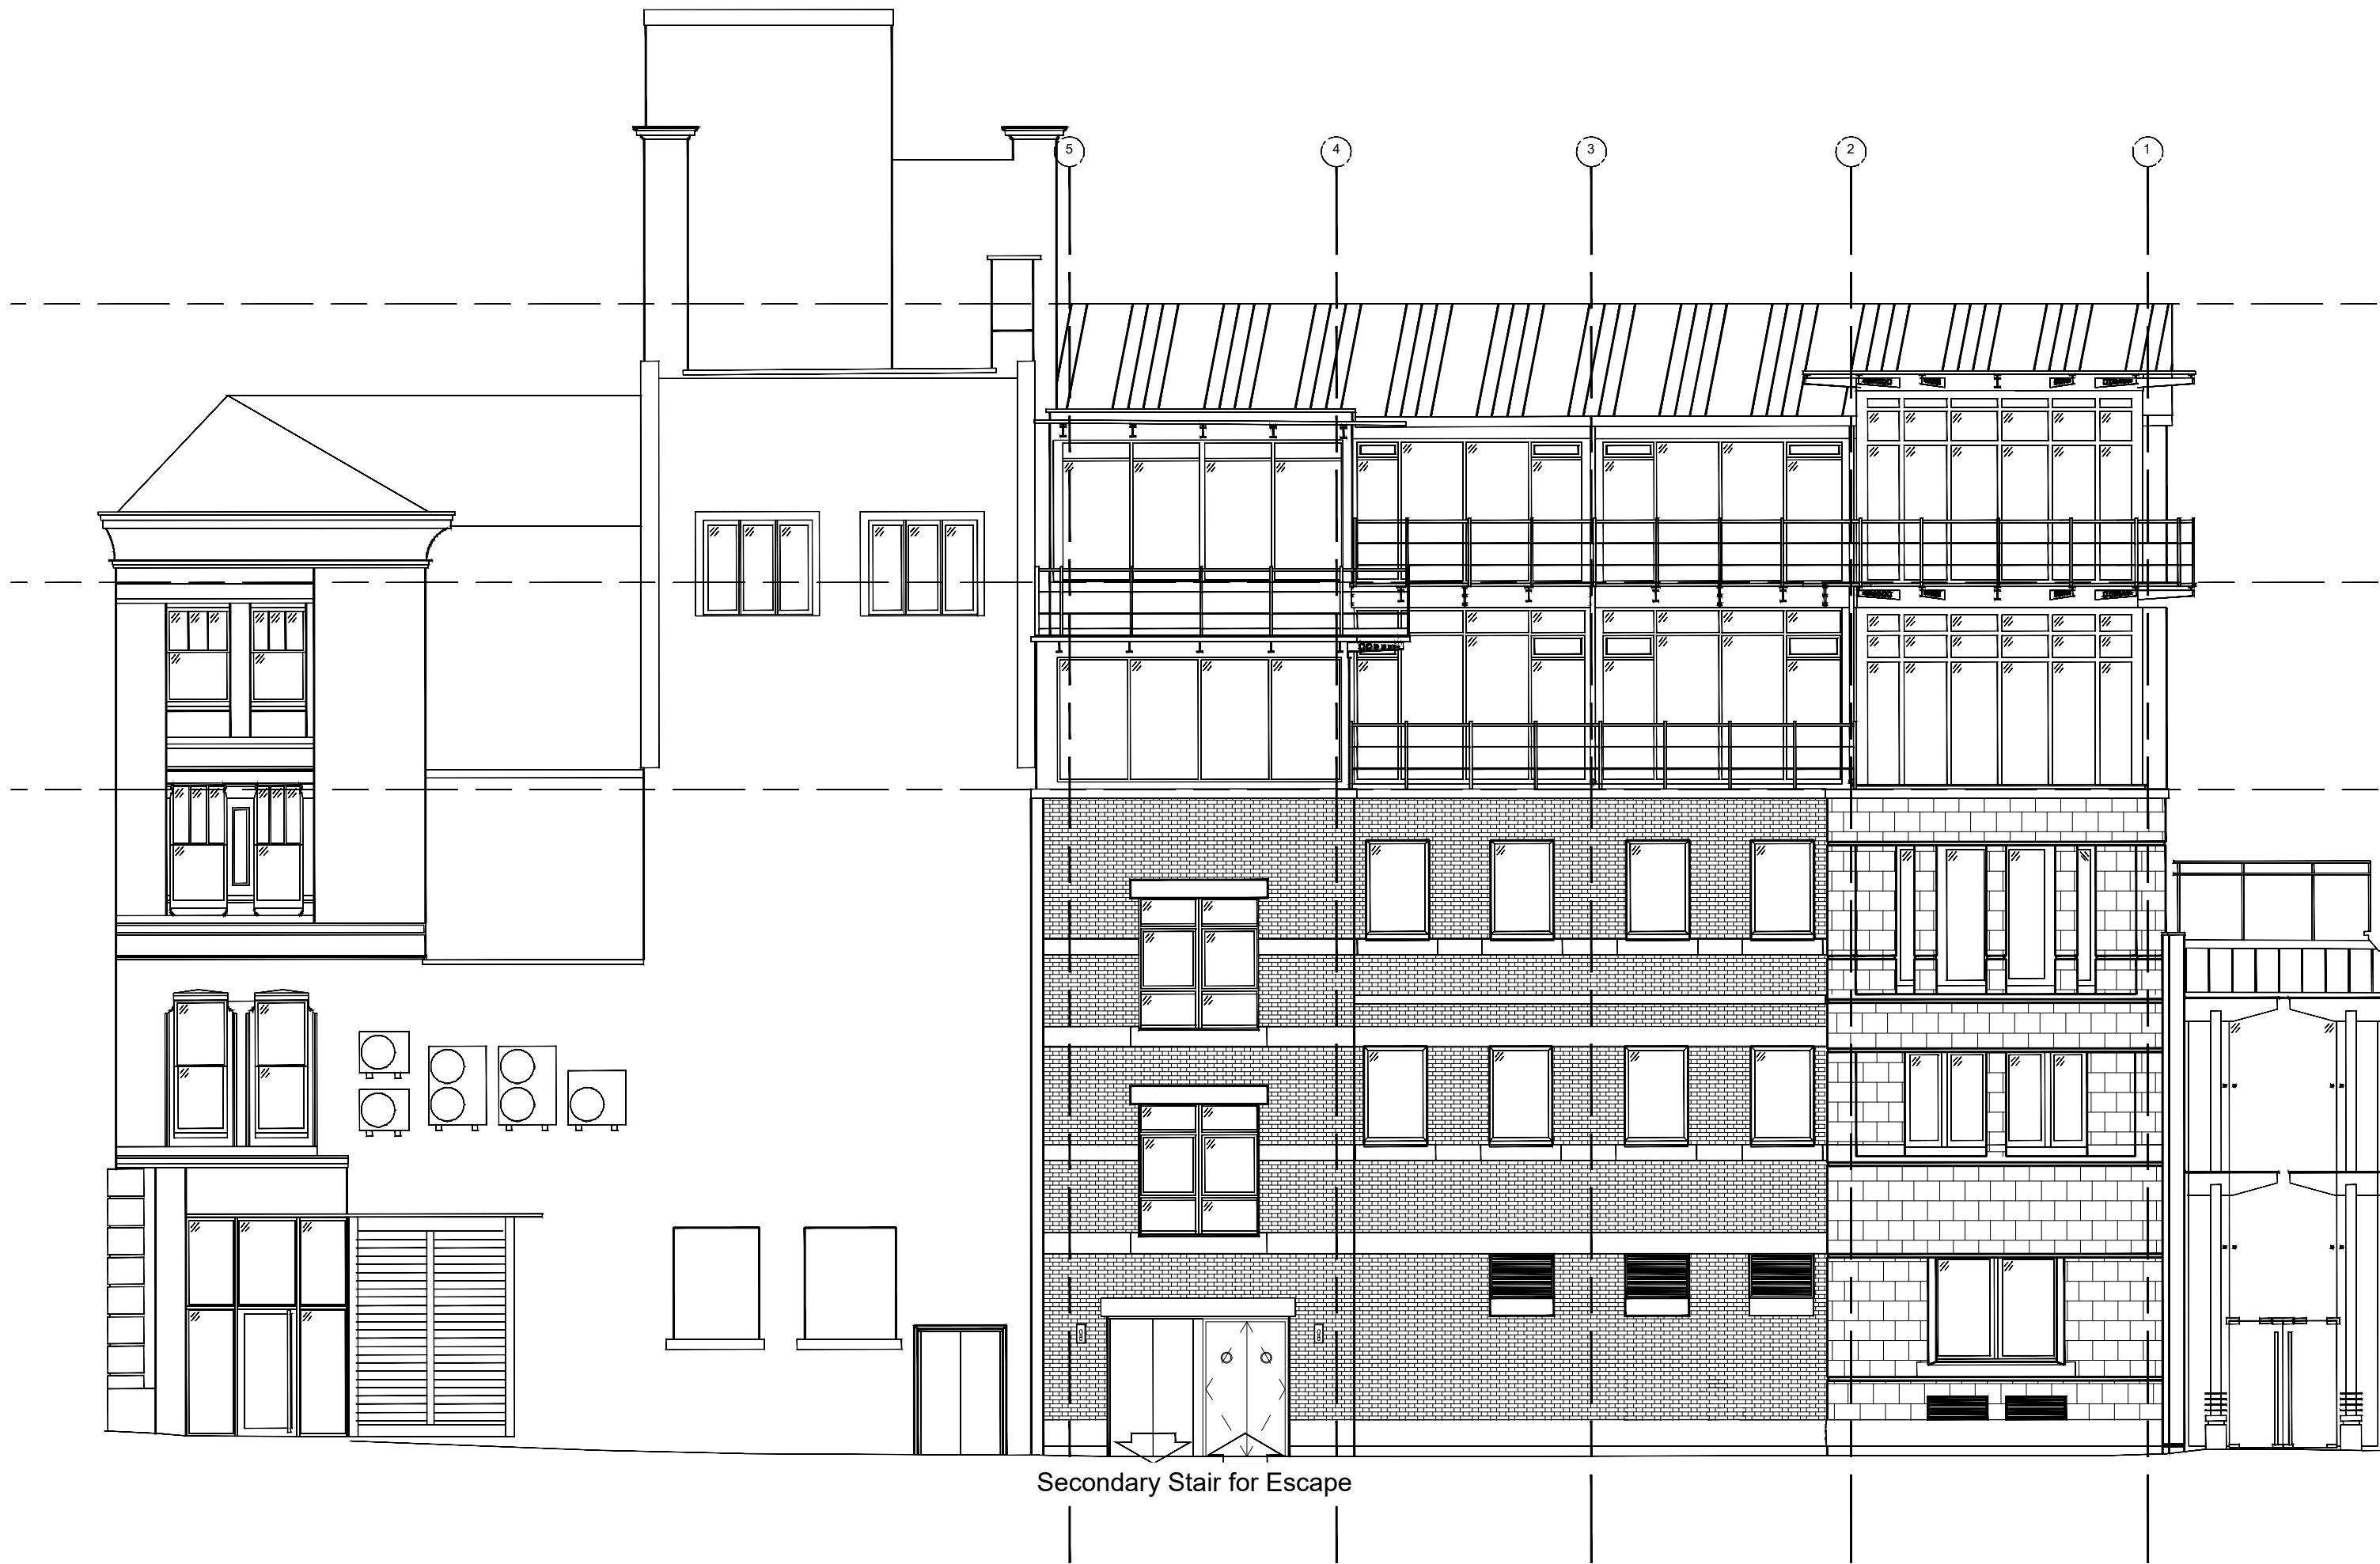

Secondary Stair for Escape

 

PROPOSED NORTH ELEVATION
Scale 1:100

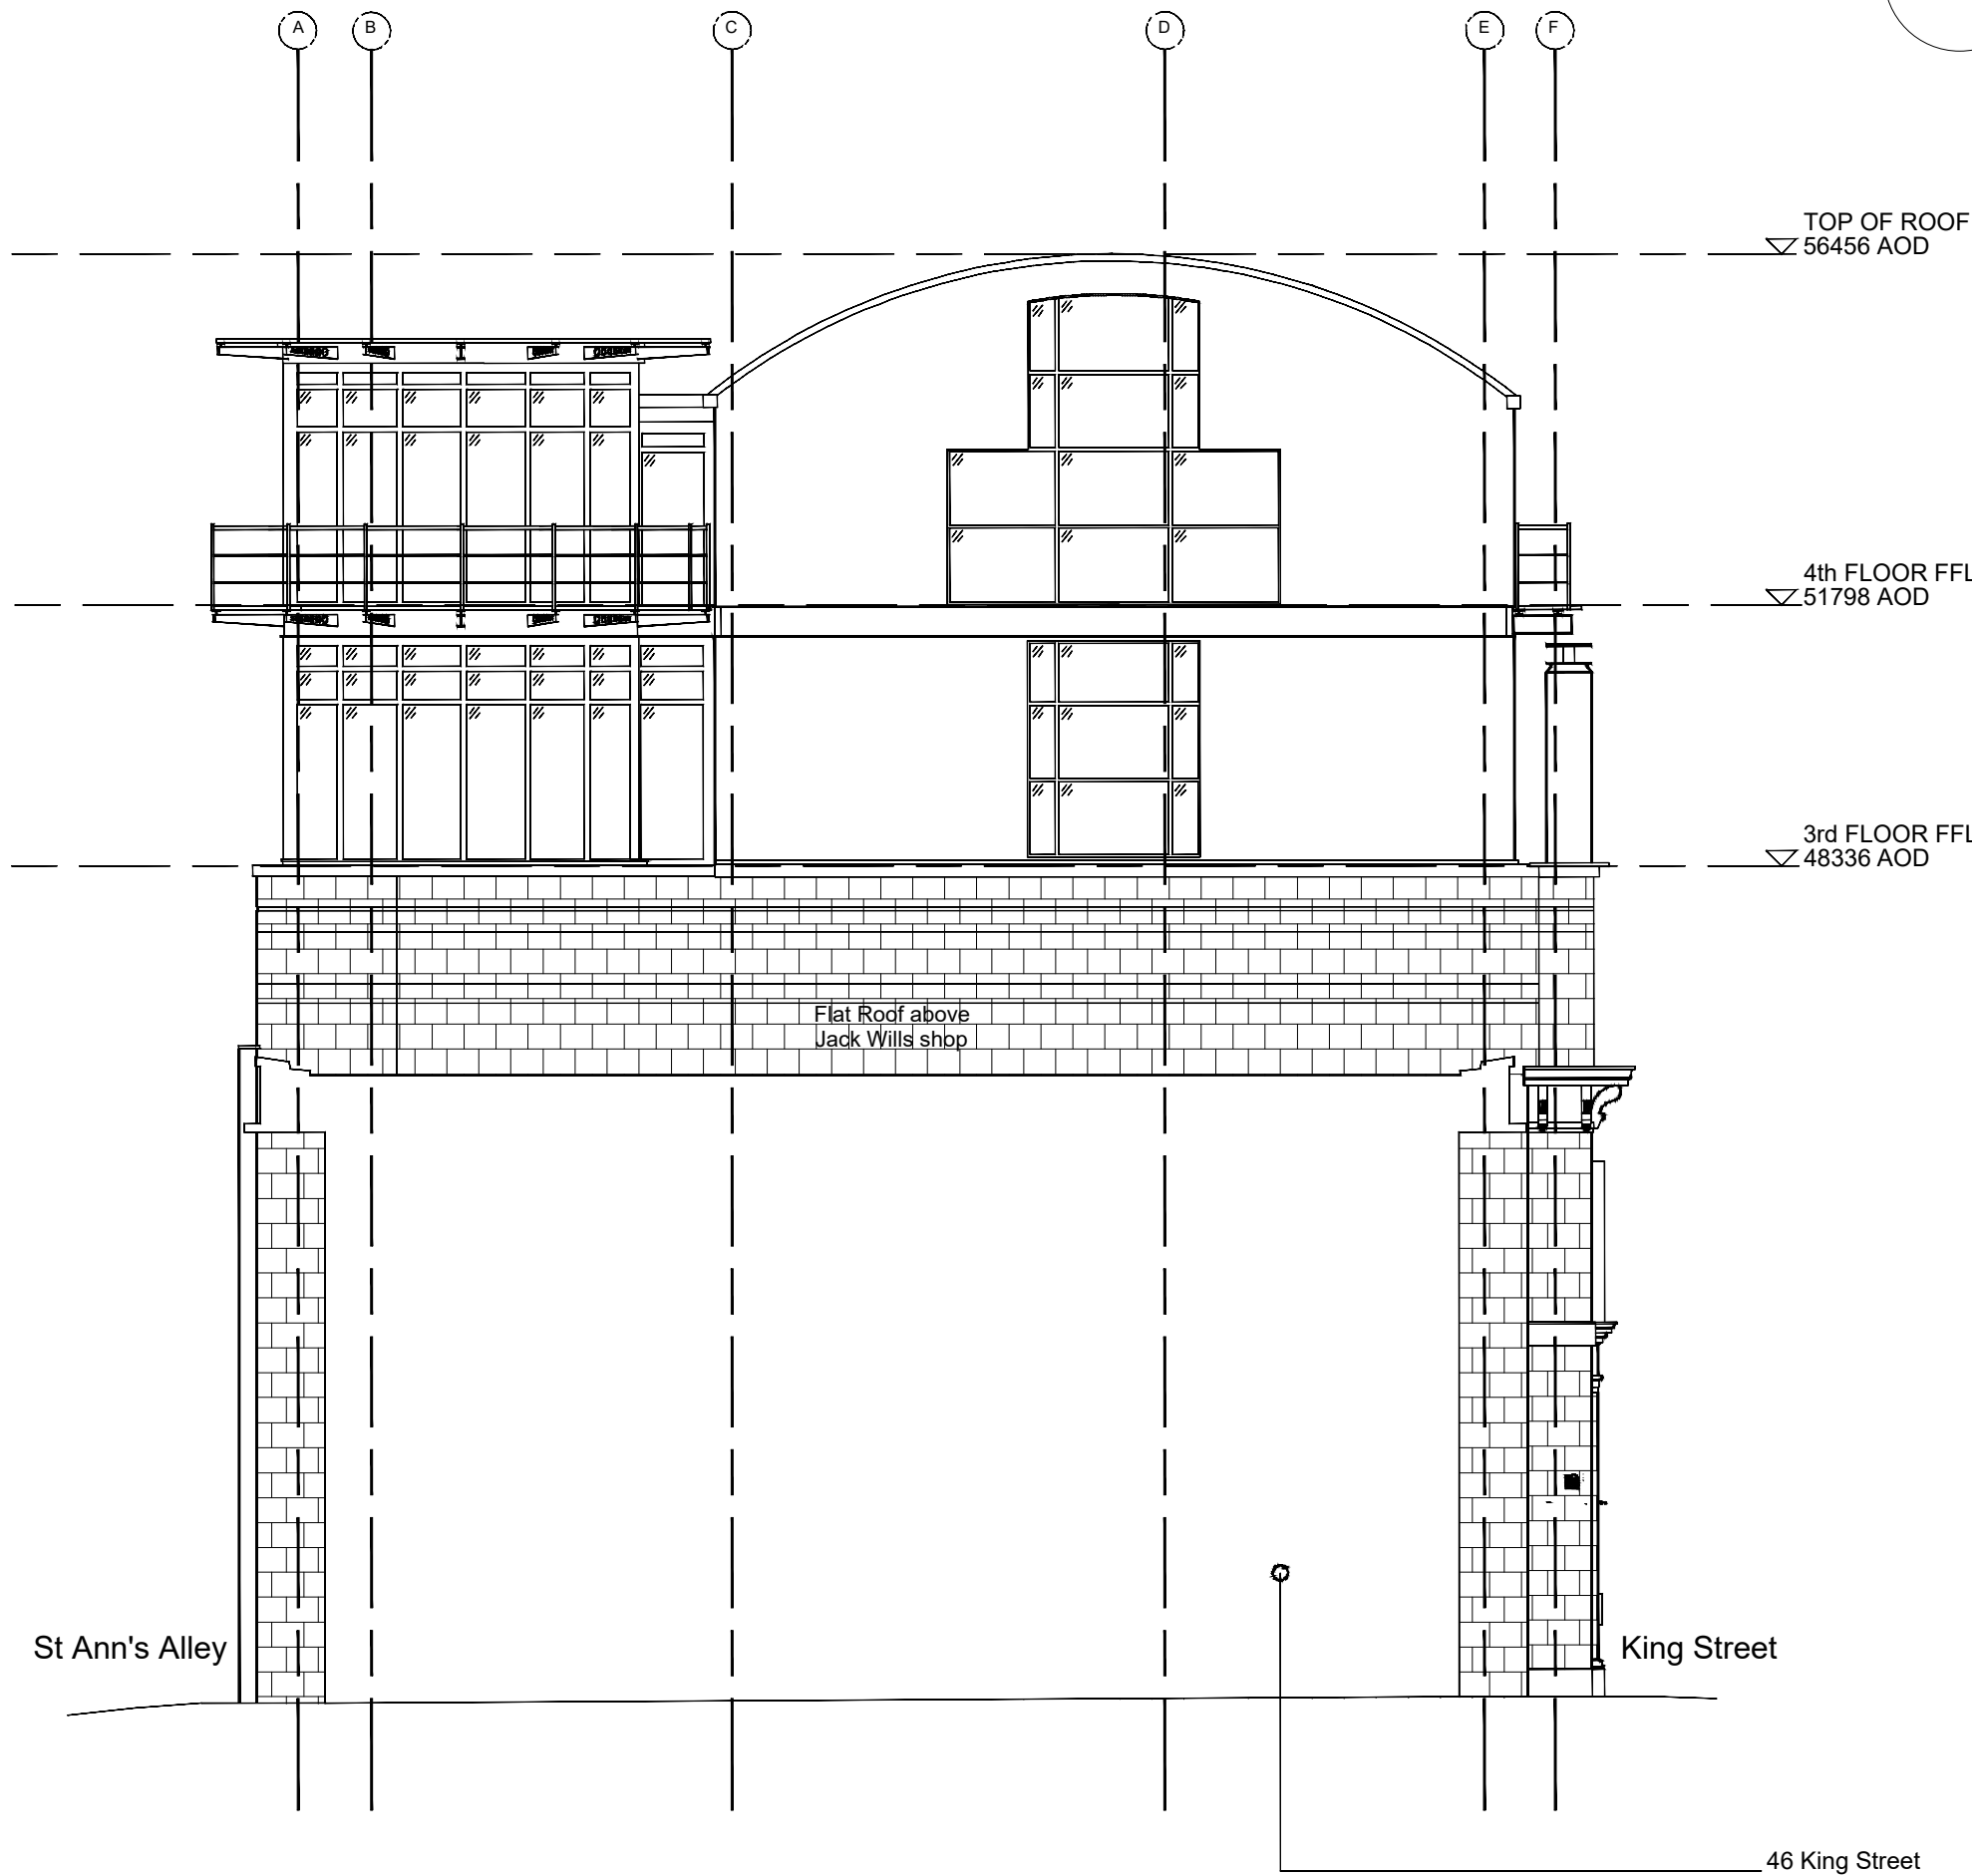


St Ann's Alley

King Street

46 King Street




PROPOSED WEST ELEVATION
Scale 1:100

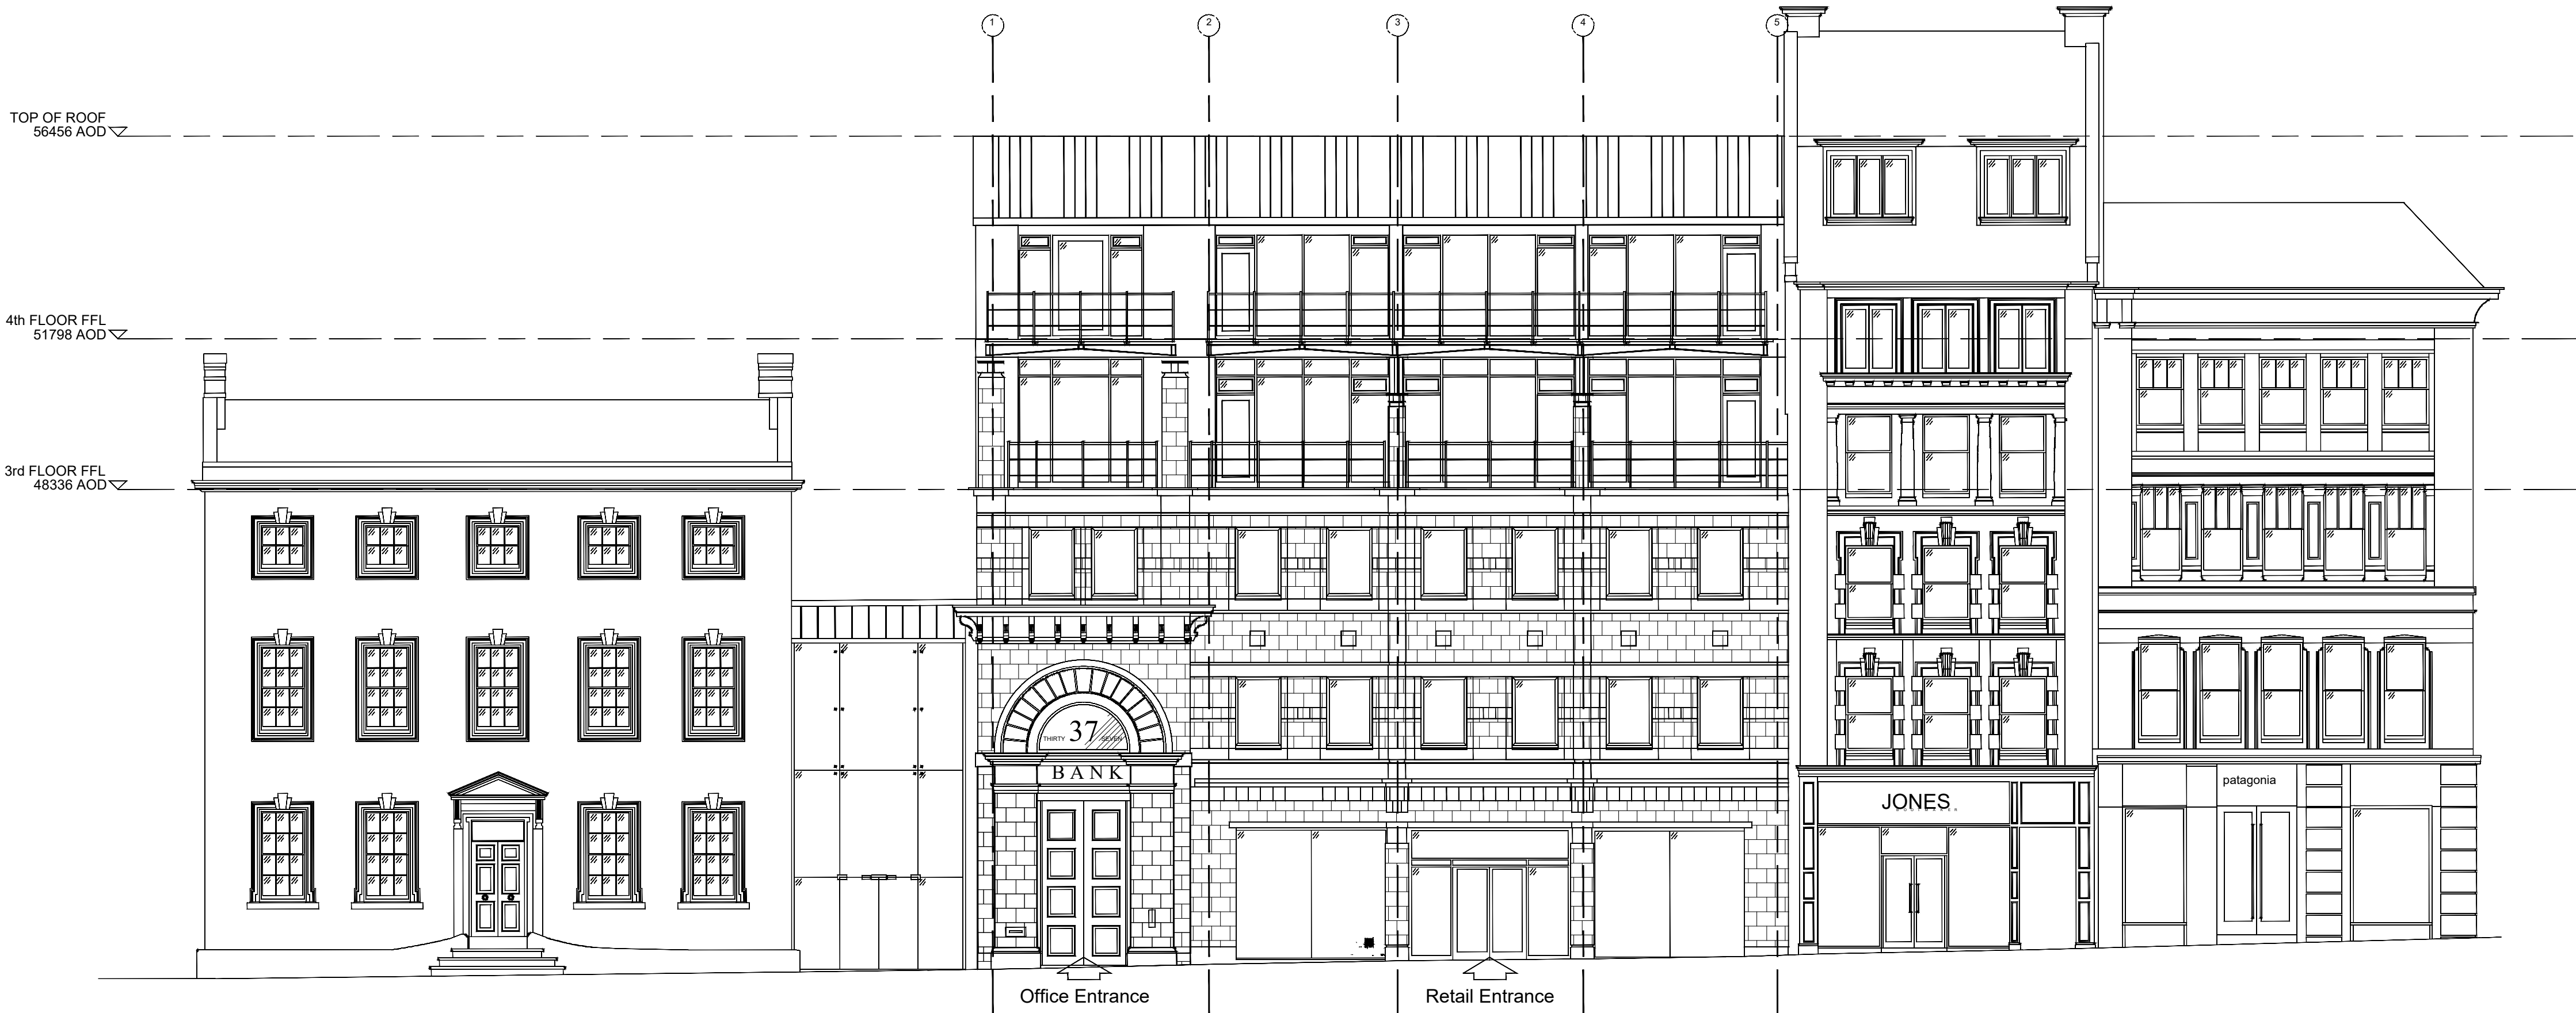

Office Entrance

Retail Entrance

 

PROPOSED SOUTH ELEVATION
Scale 1:100

P2	2021-12-15	Layout updated	SB	SB
P1	2021-08-17	Initial Issue	KR	PC
REV	DATE	DESCRIPTION	DRN	CHK

SIXTEEN REAL ESTATE

PROJECT TITLE
37-43 King Street
Manchester
TITLE
Proposed Basement Elevations

SUITABILITY	For Information	SCALE
DRAWN / CHECKED	INITIAL ISSUE DATE	1:100 @ A1
KR / PC	08 2021	

DRAWING ID	Project	Originator	Volume	Level	Type	Role	Number	Status	Revision
1ST02	- MHA	- XX	- ZZ	- DR	- A	-	03000	- S2	- P2

mha
ARCHITECTS
Suite 1B Origin
70 Spring Gardens
Manchester
M2 2BQ
t +44 (0)161 834 1018
f +44 (0)161 834 4798
e contact@mhaarchitects.com
w www.mhaarchitects.com