




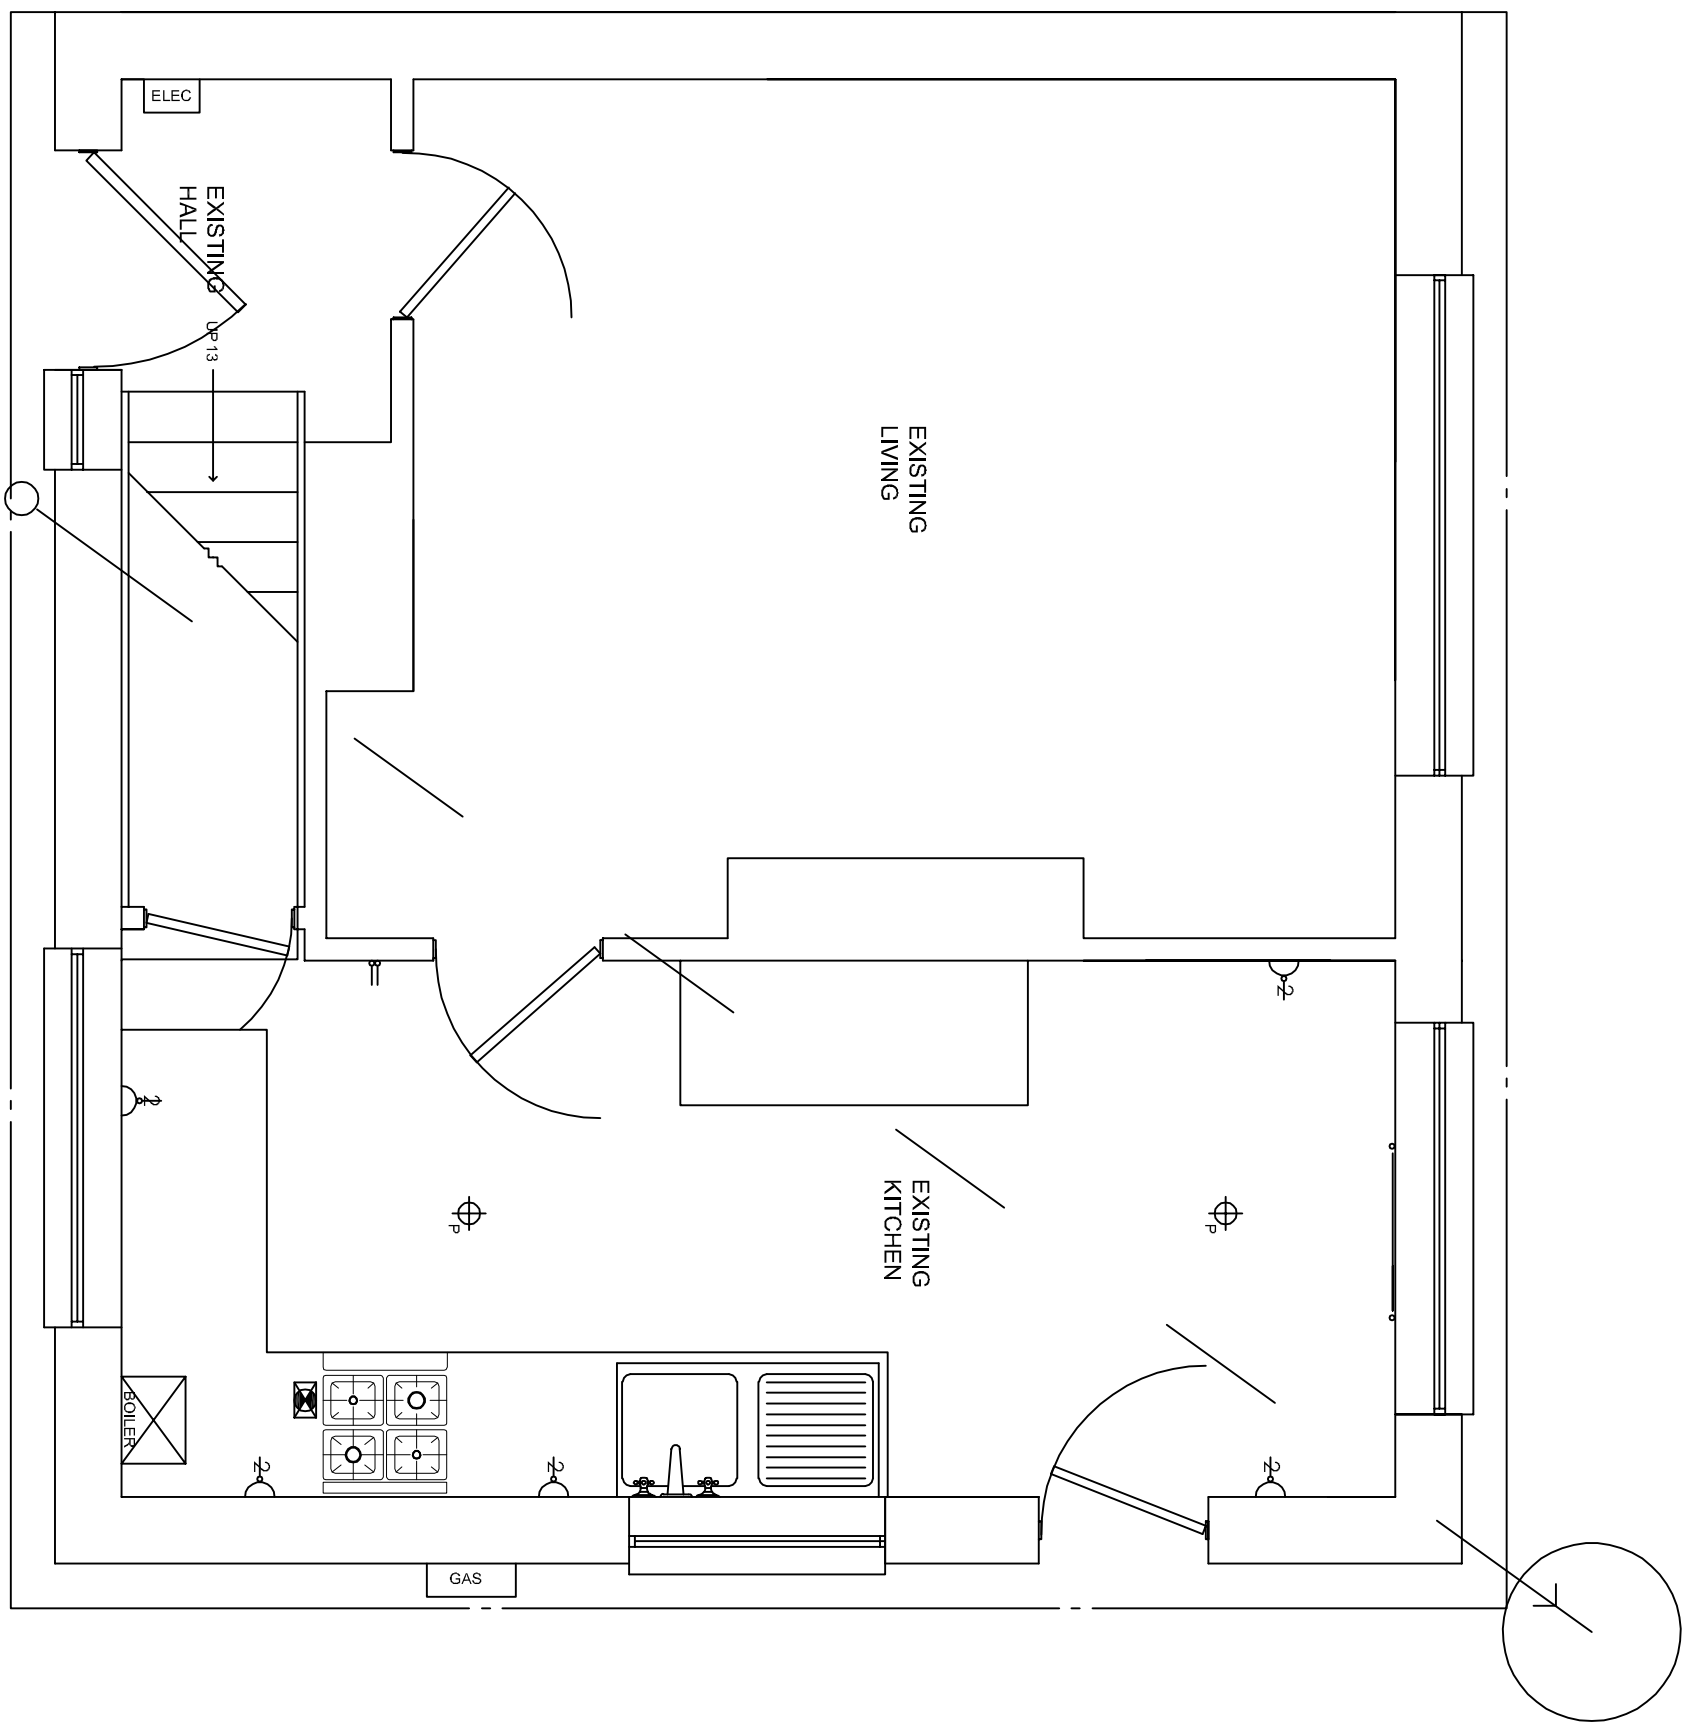


EXISTING GROUND FLOOR PLAN
1:50

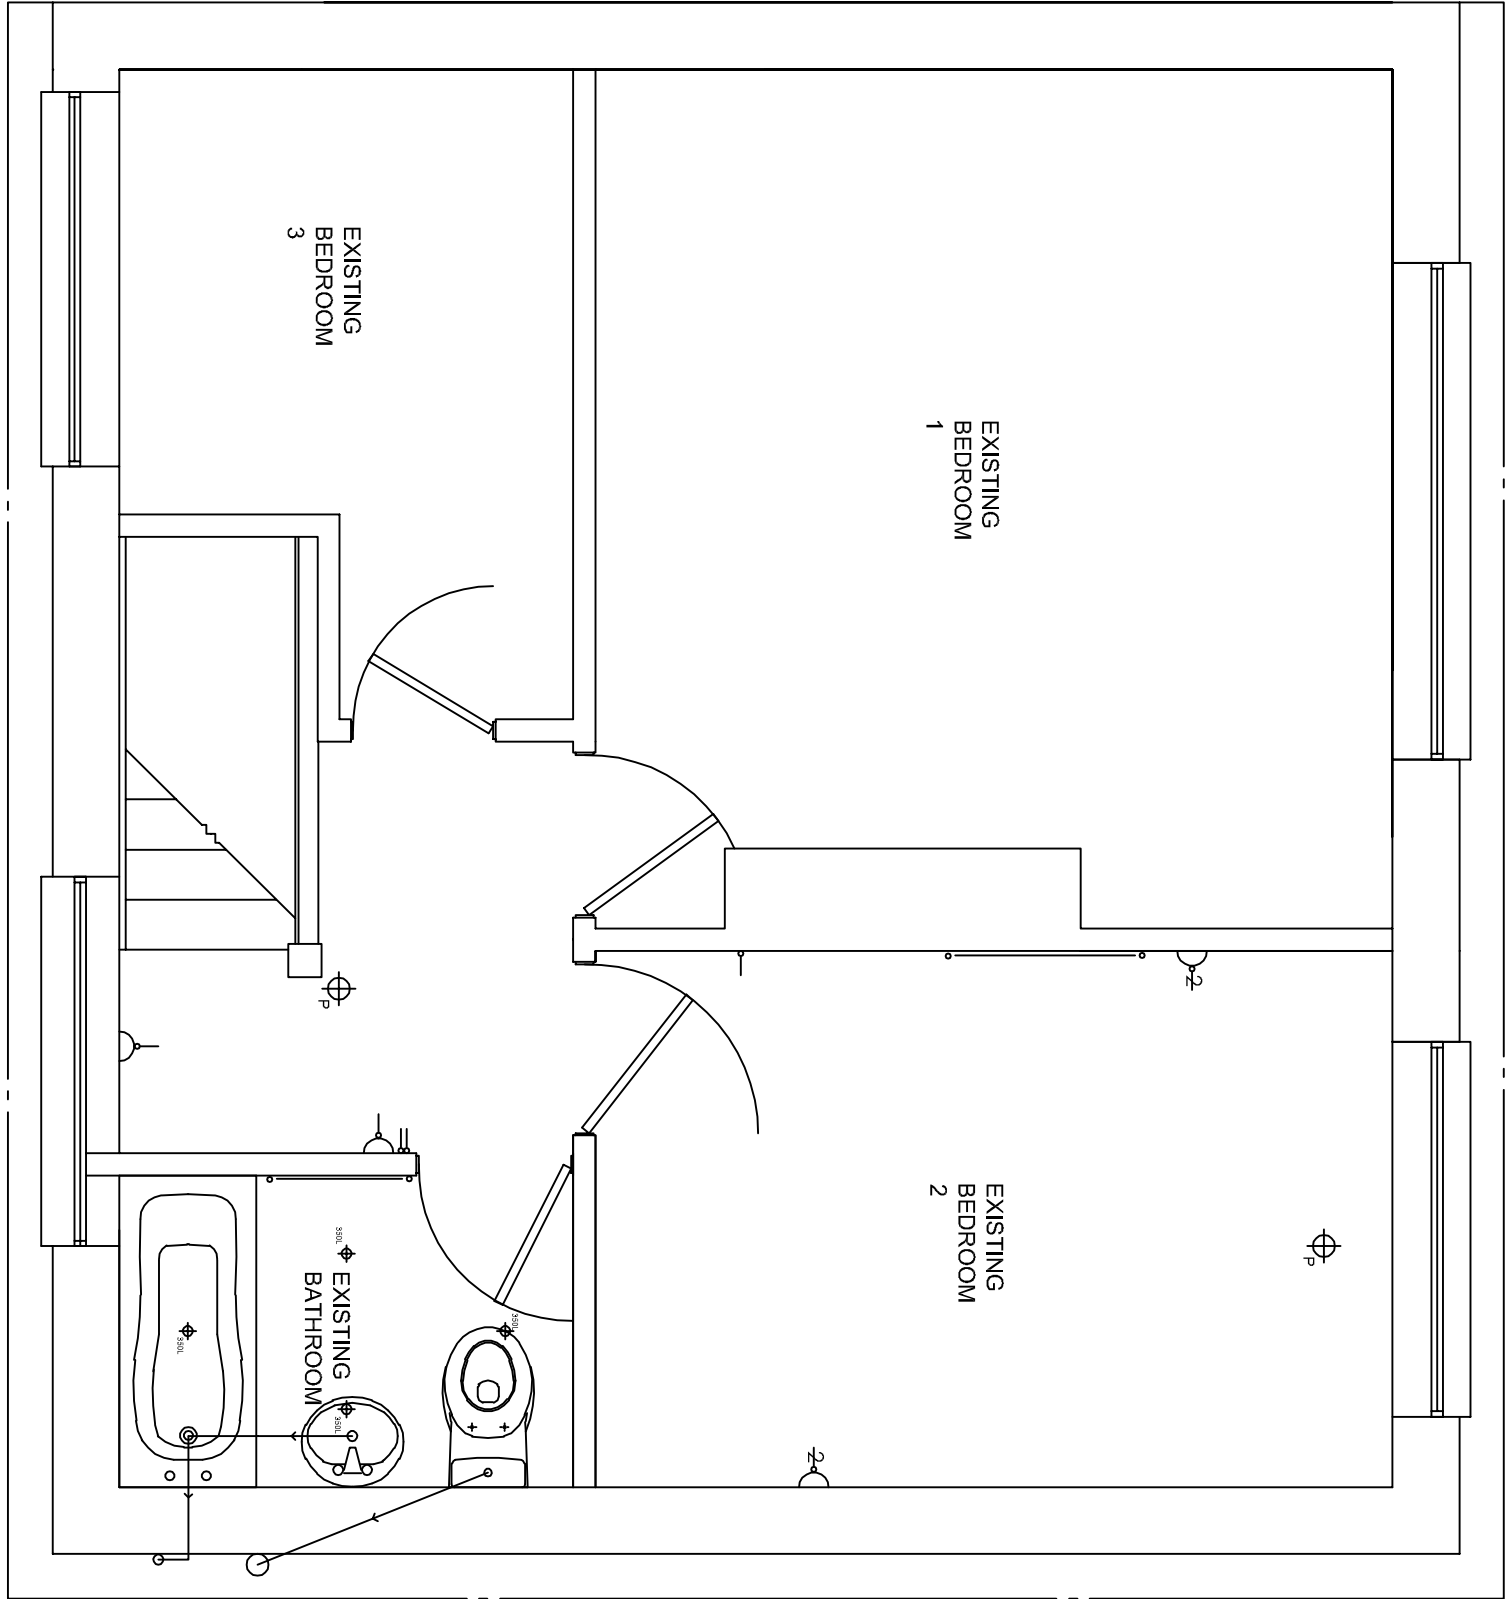


EXISTING FIRST FLOOR PLAN
1:50

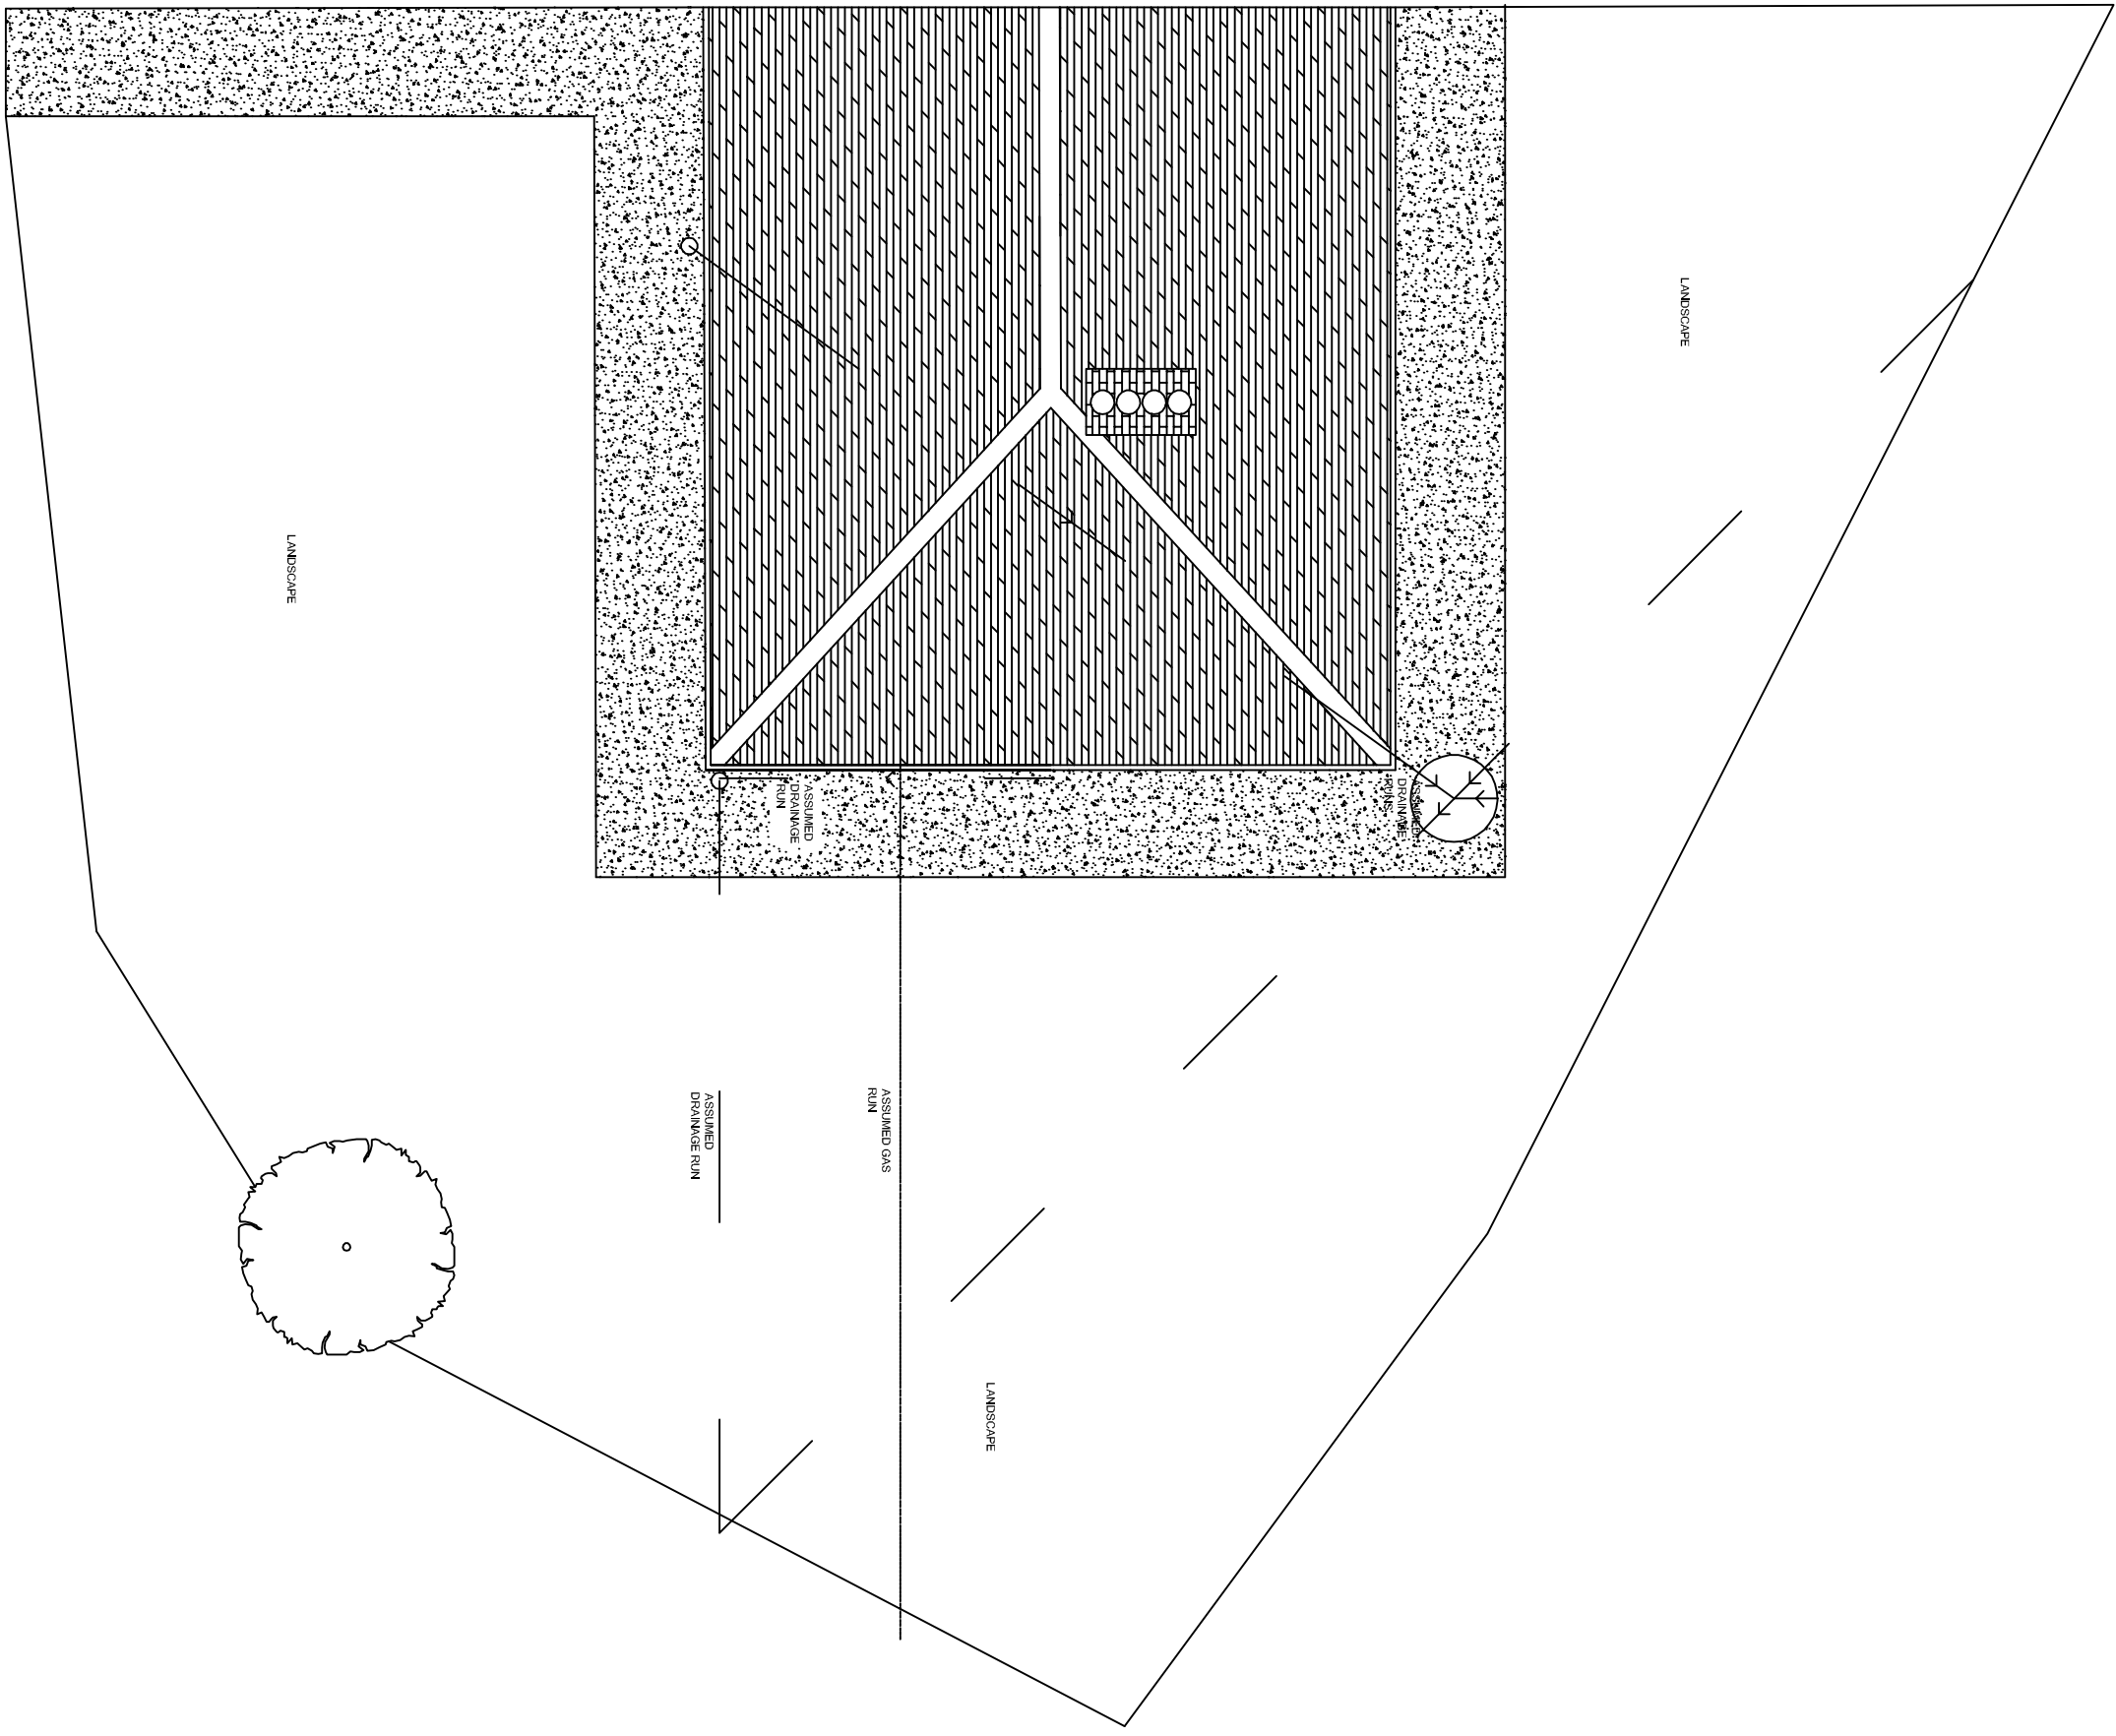


EXISTING SITE PLAN
1:100

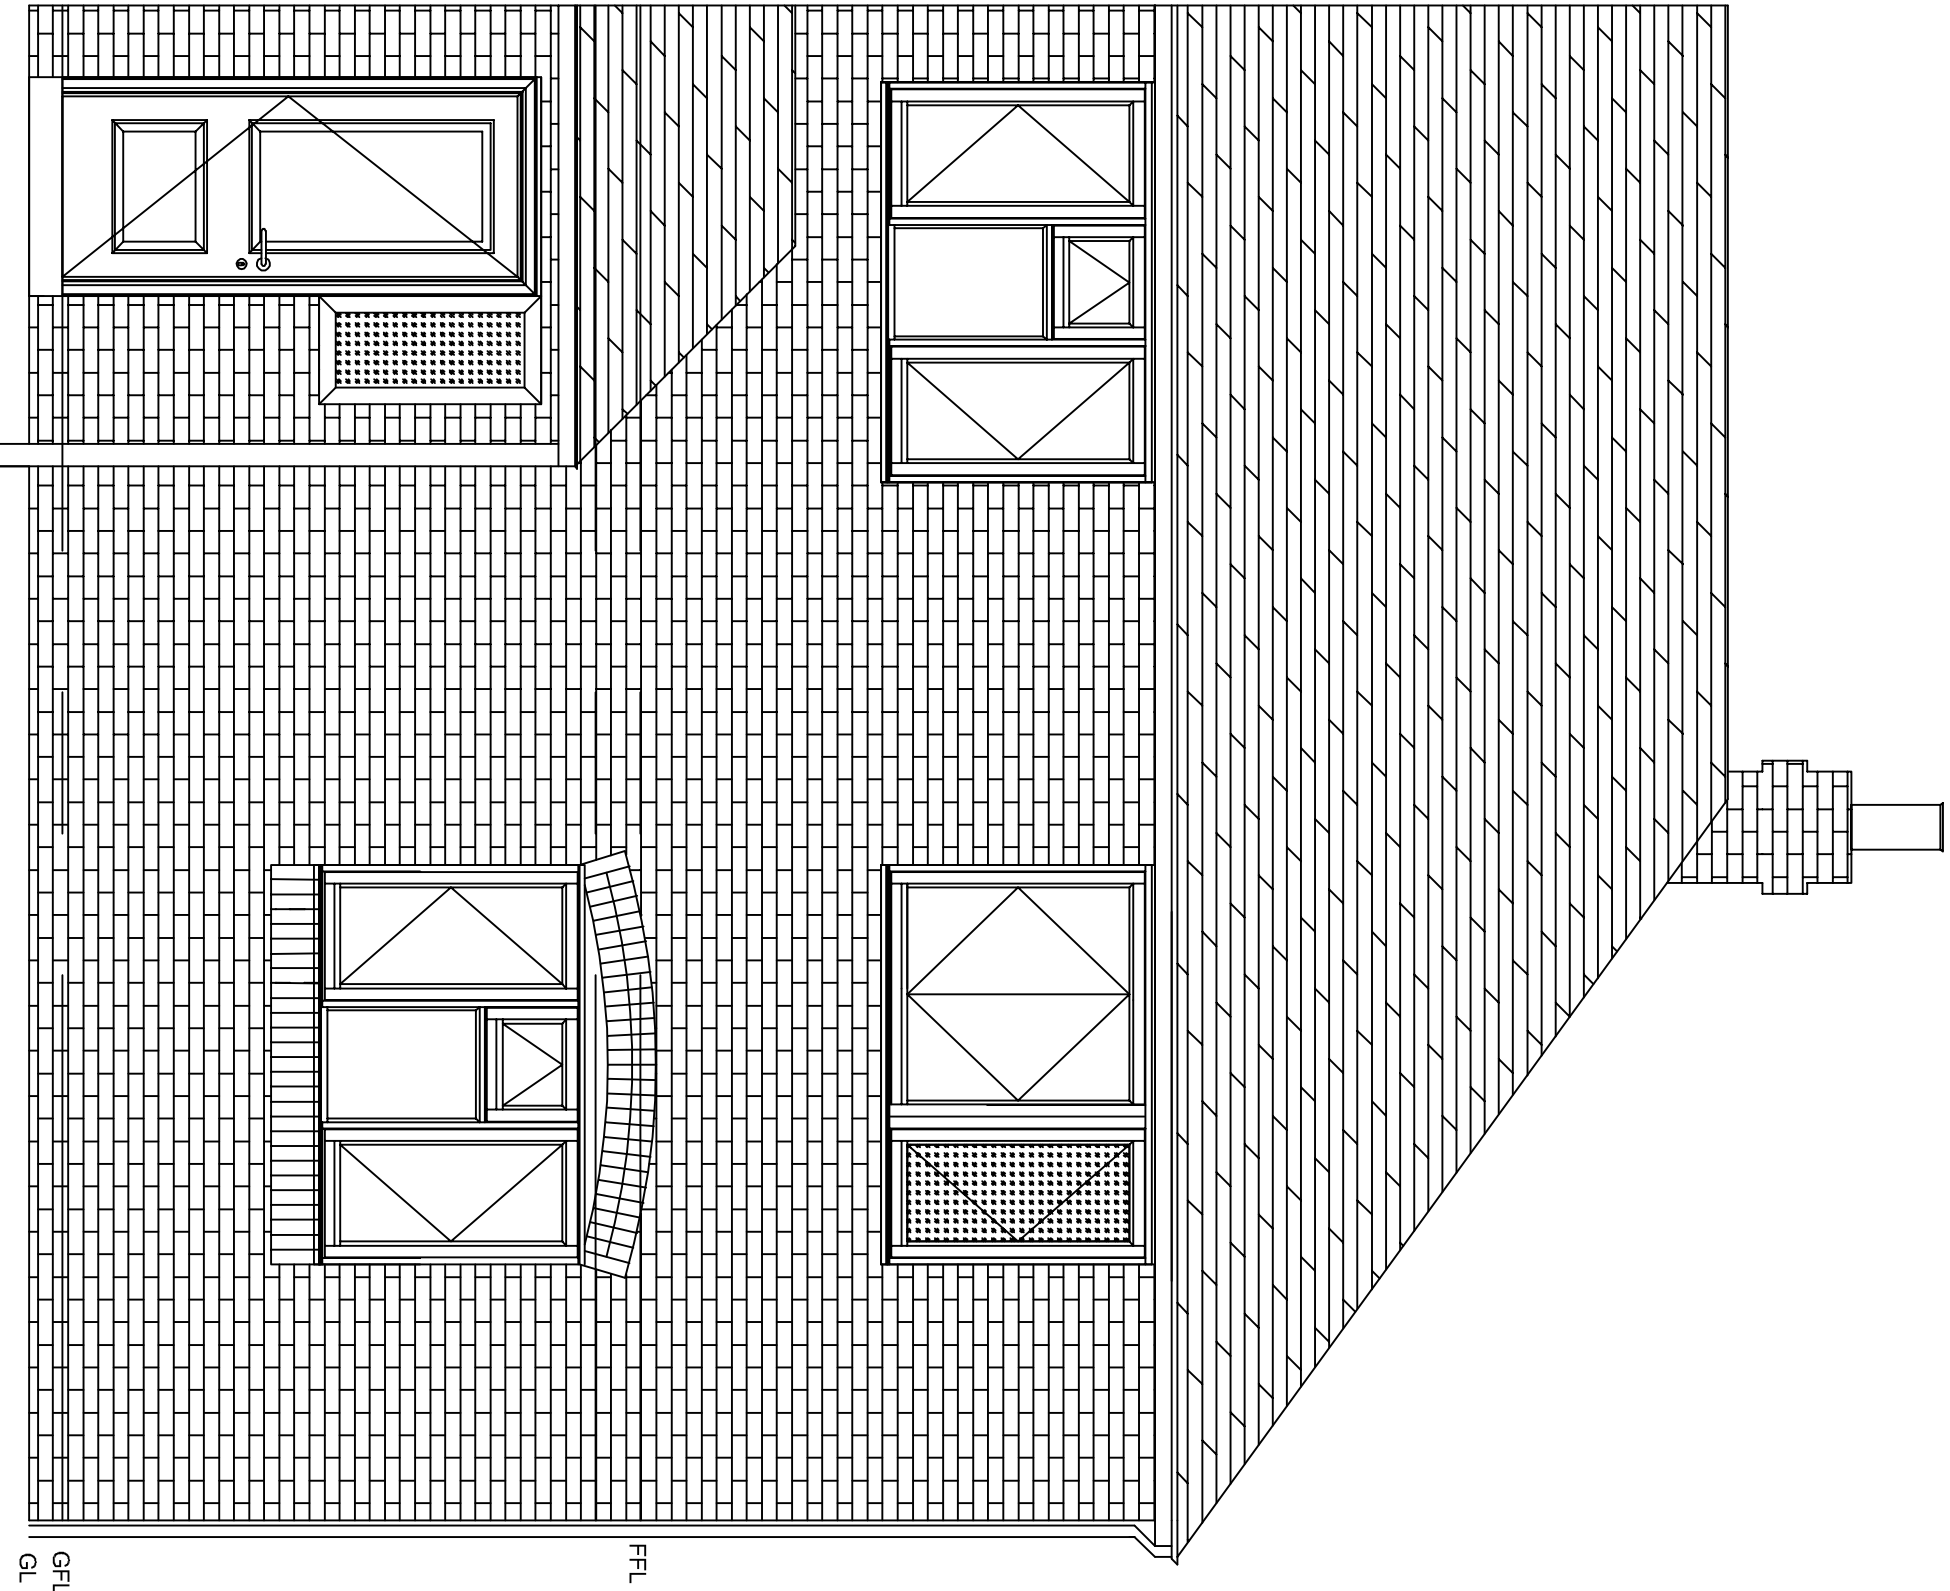

EXISTING FRONT ELEVATION
1:50

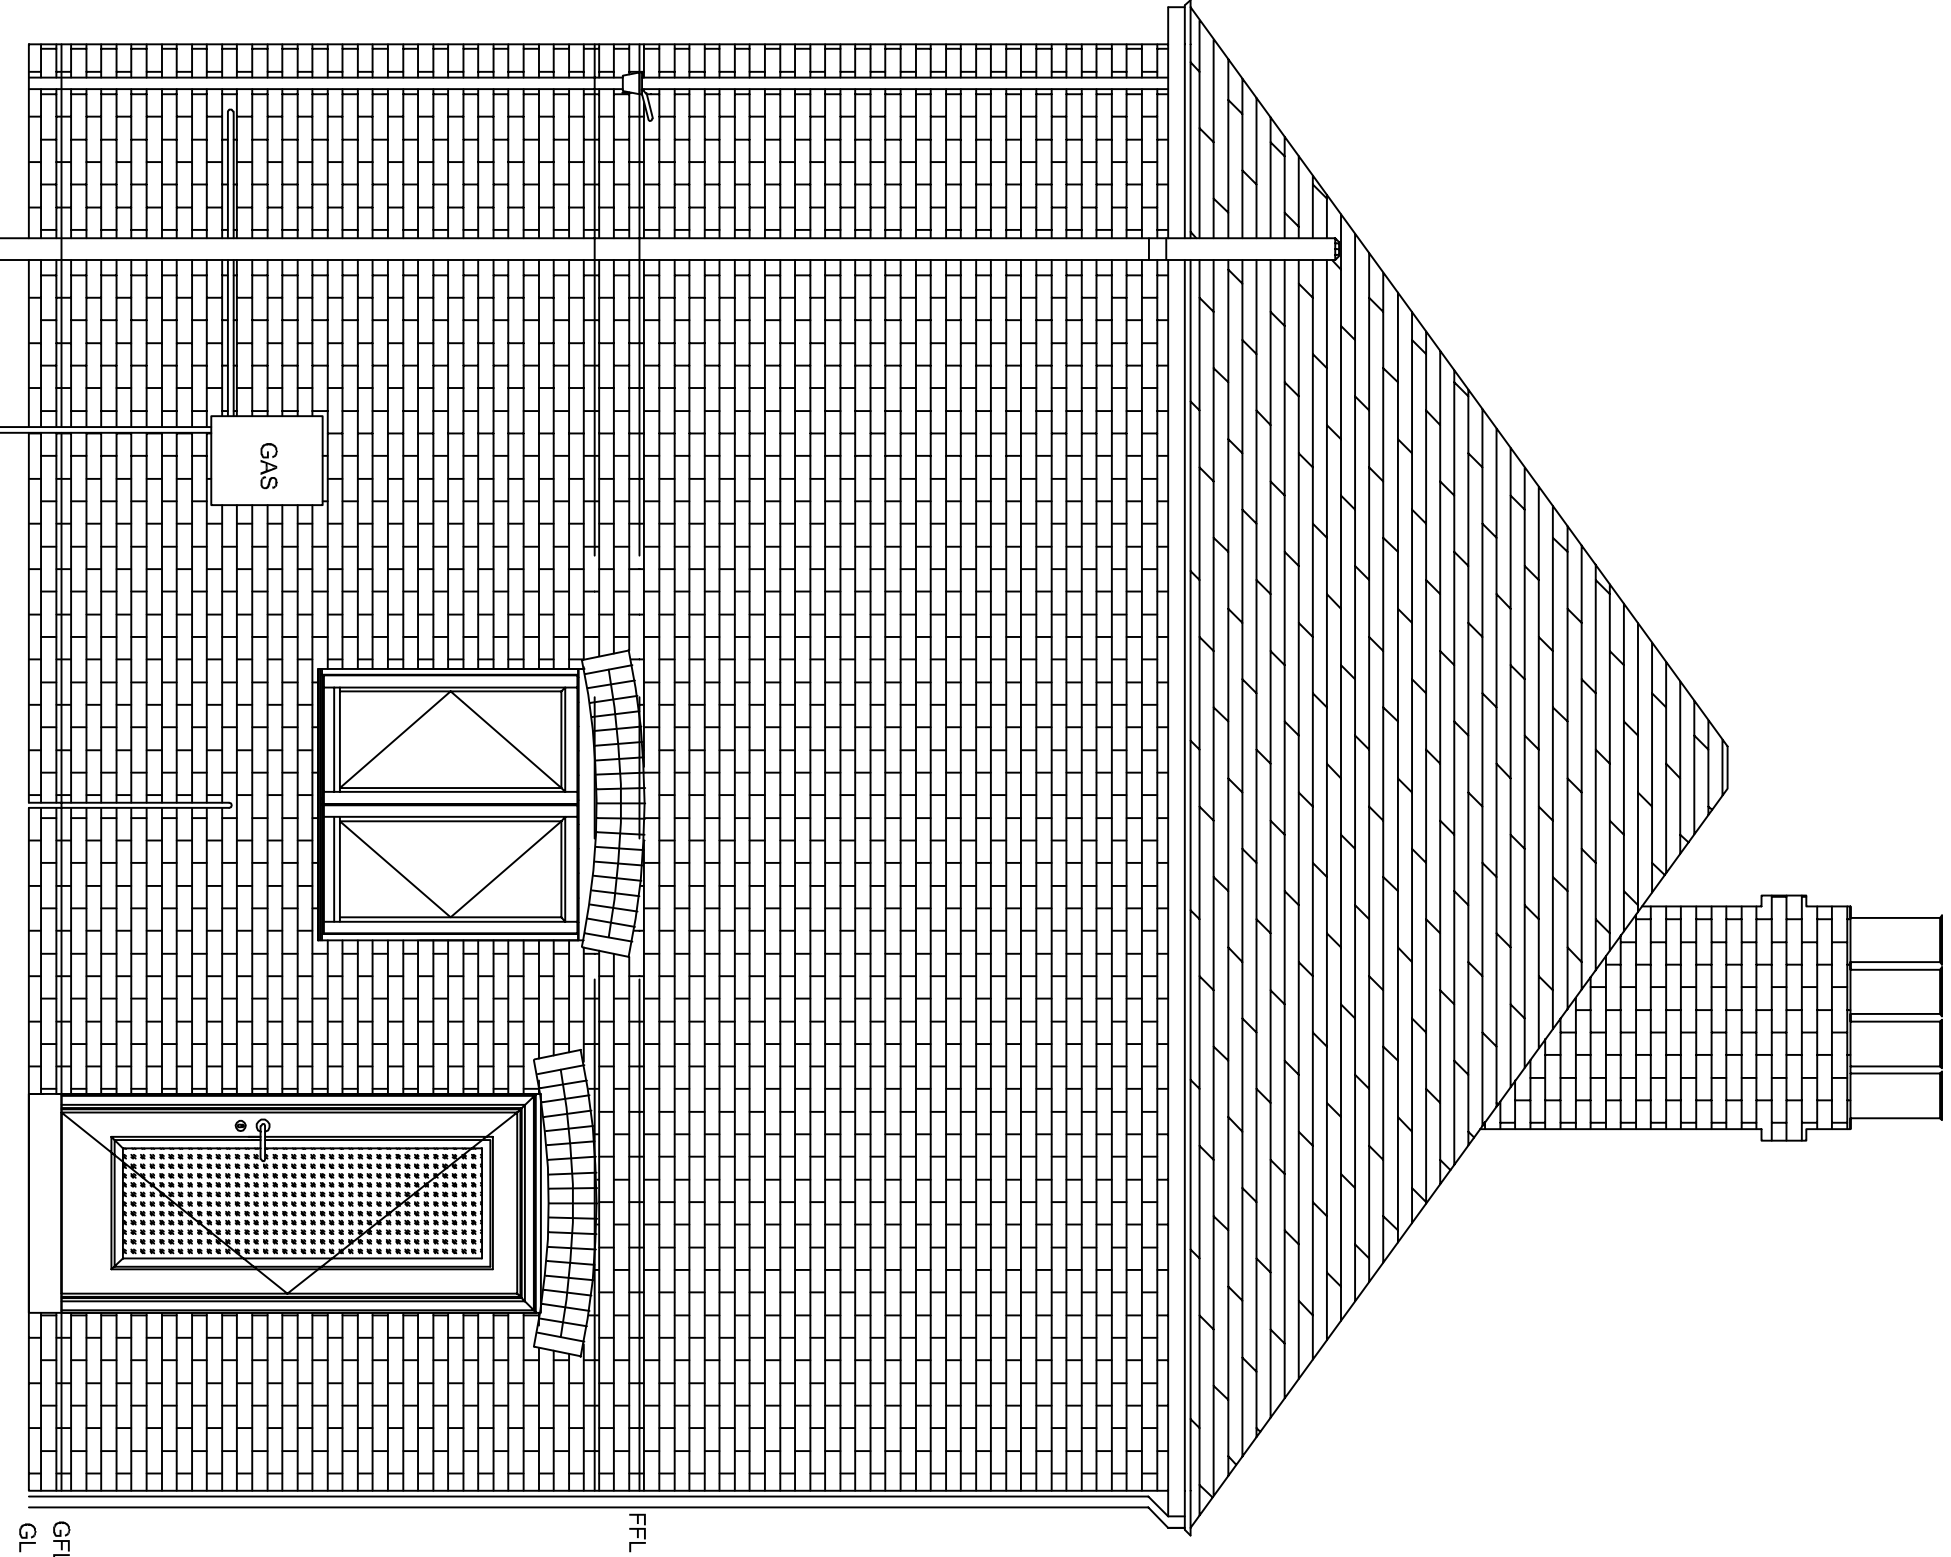

EXISTING SIDE ELEVATION
1:50

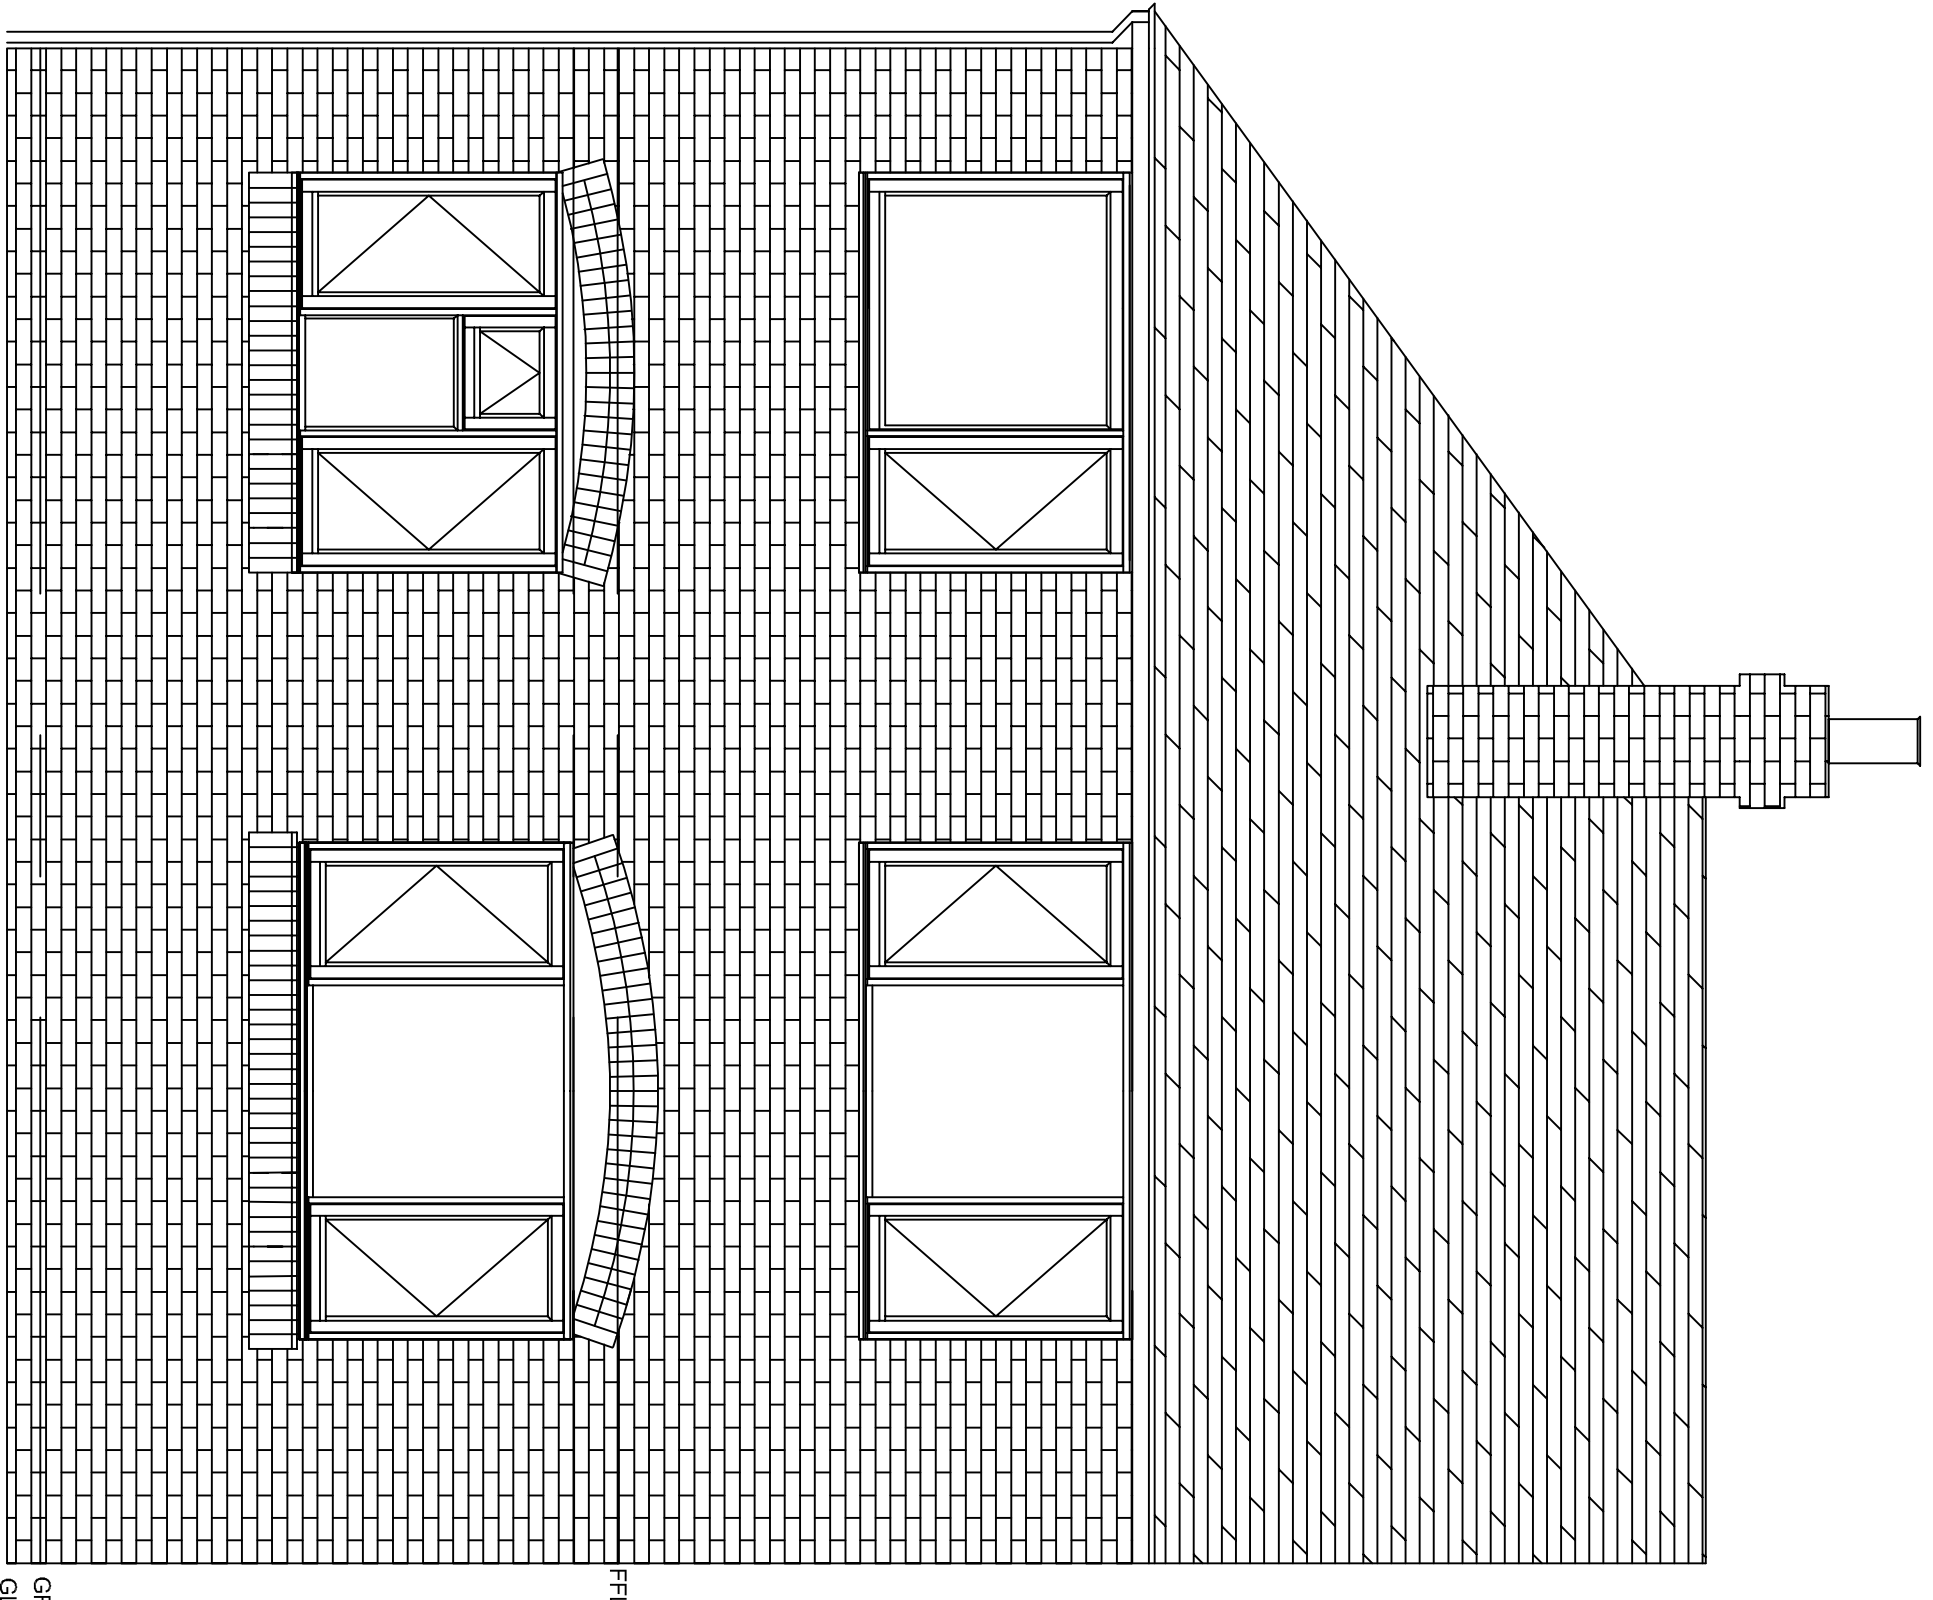

EXISTING REAR ELEVATION
1:50

--	--	--

No.	Revision/Issue	Date

Firm Name and Address

Project Name and Address

2 Storey Side Extension
61 Weller Avenue

Project Existing Details

Date 22.01.2022

Scale As Noted

Sheet

1