




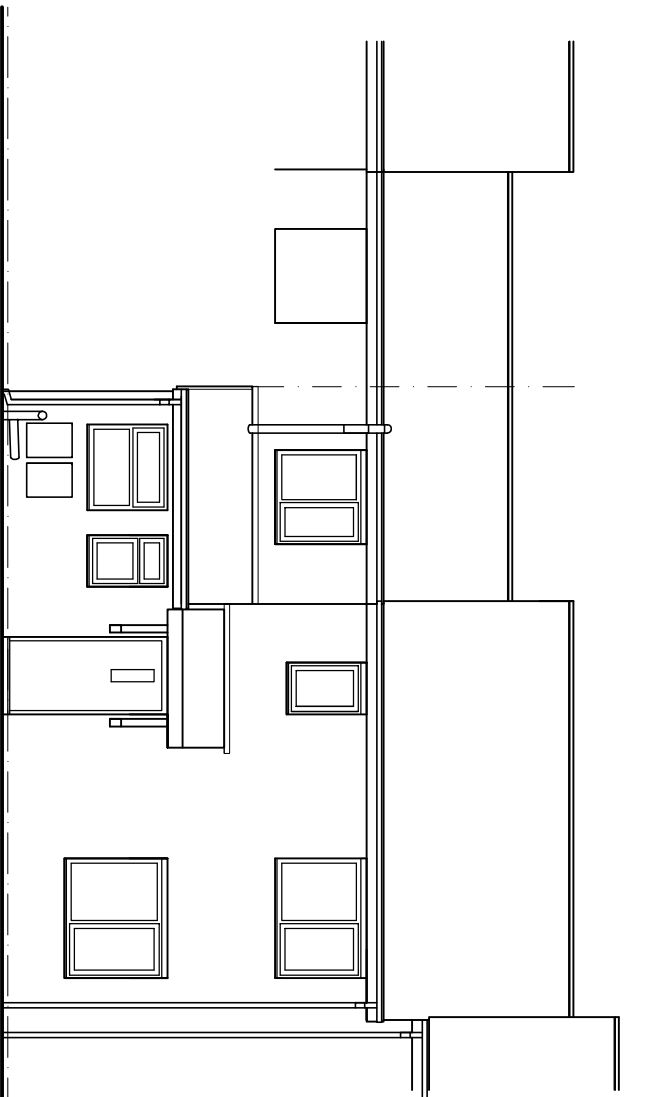


EXISTING FRONT ELEVATION

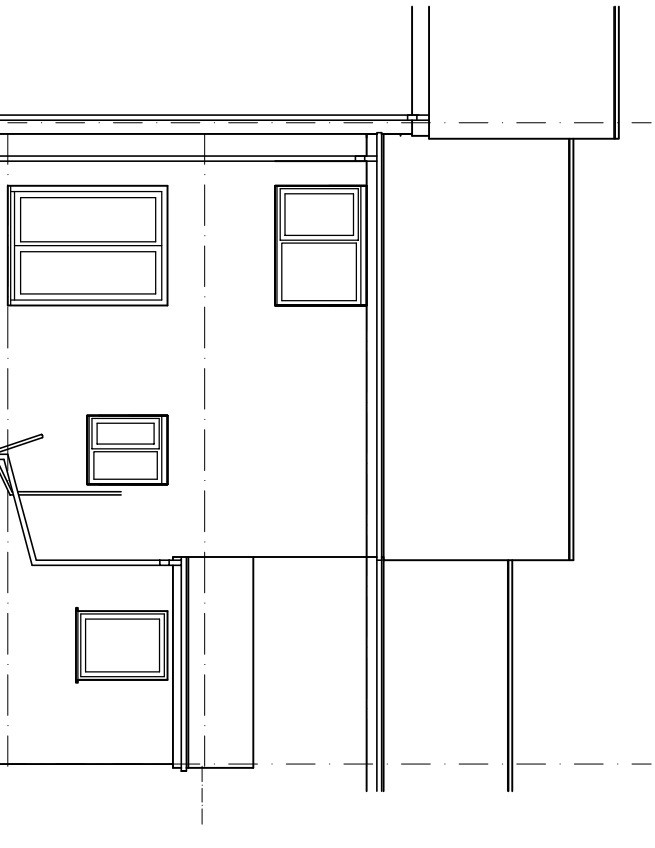

EXISTING REAR ELEVATION

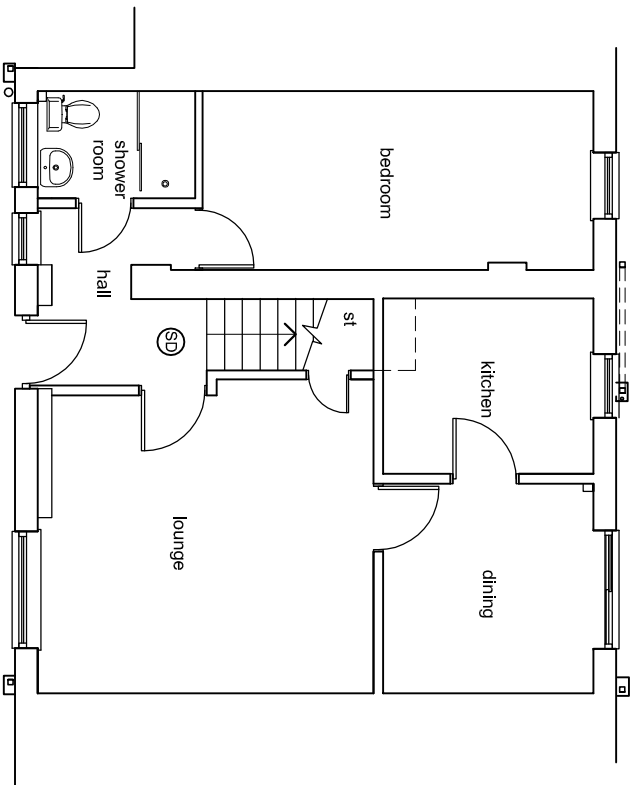

EXISTING GROUND FLOOR PLAN

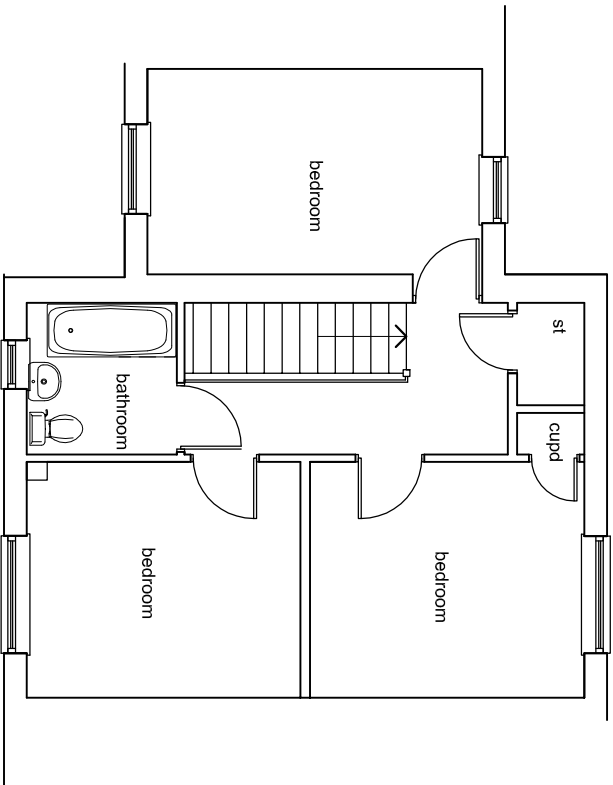

EXISTING FIRST FLOOR PLAN

Client: **MRS FONG**
Project: **PROPOSED EXTENSION**

Address: **84 DERBY STREET,
CHEETHAM HILL, M8 8JW**

Drawing: **EXISTING PLANS & ELEVATIONS**

Drg No:1800/101 Date: December 2021 Scale: 1:100 @A3

All dimensions for setting out are to be checked on site.

The copyright of this drawing is reserved by Brian Elwell and Co. This drawing is not to be copied, circulated, published, traced or used by any person without the consent of Brian Elwell and Co.

Brian Elwell & Co Building Surveying &
Architectural Services

171 STAMFORD ROAD, AUDENSHAW, MANCHESTER, M34 5NP
TEL: 07711 496691 Email:Brian@BrianElwell.co.uk