



Key

Application Boundary

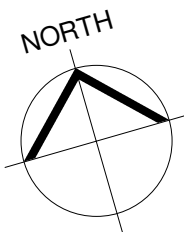


Kirkmanshulme Lane

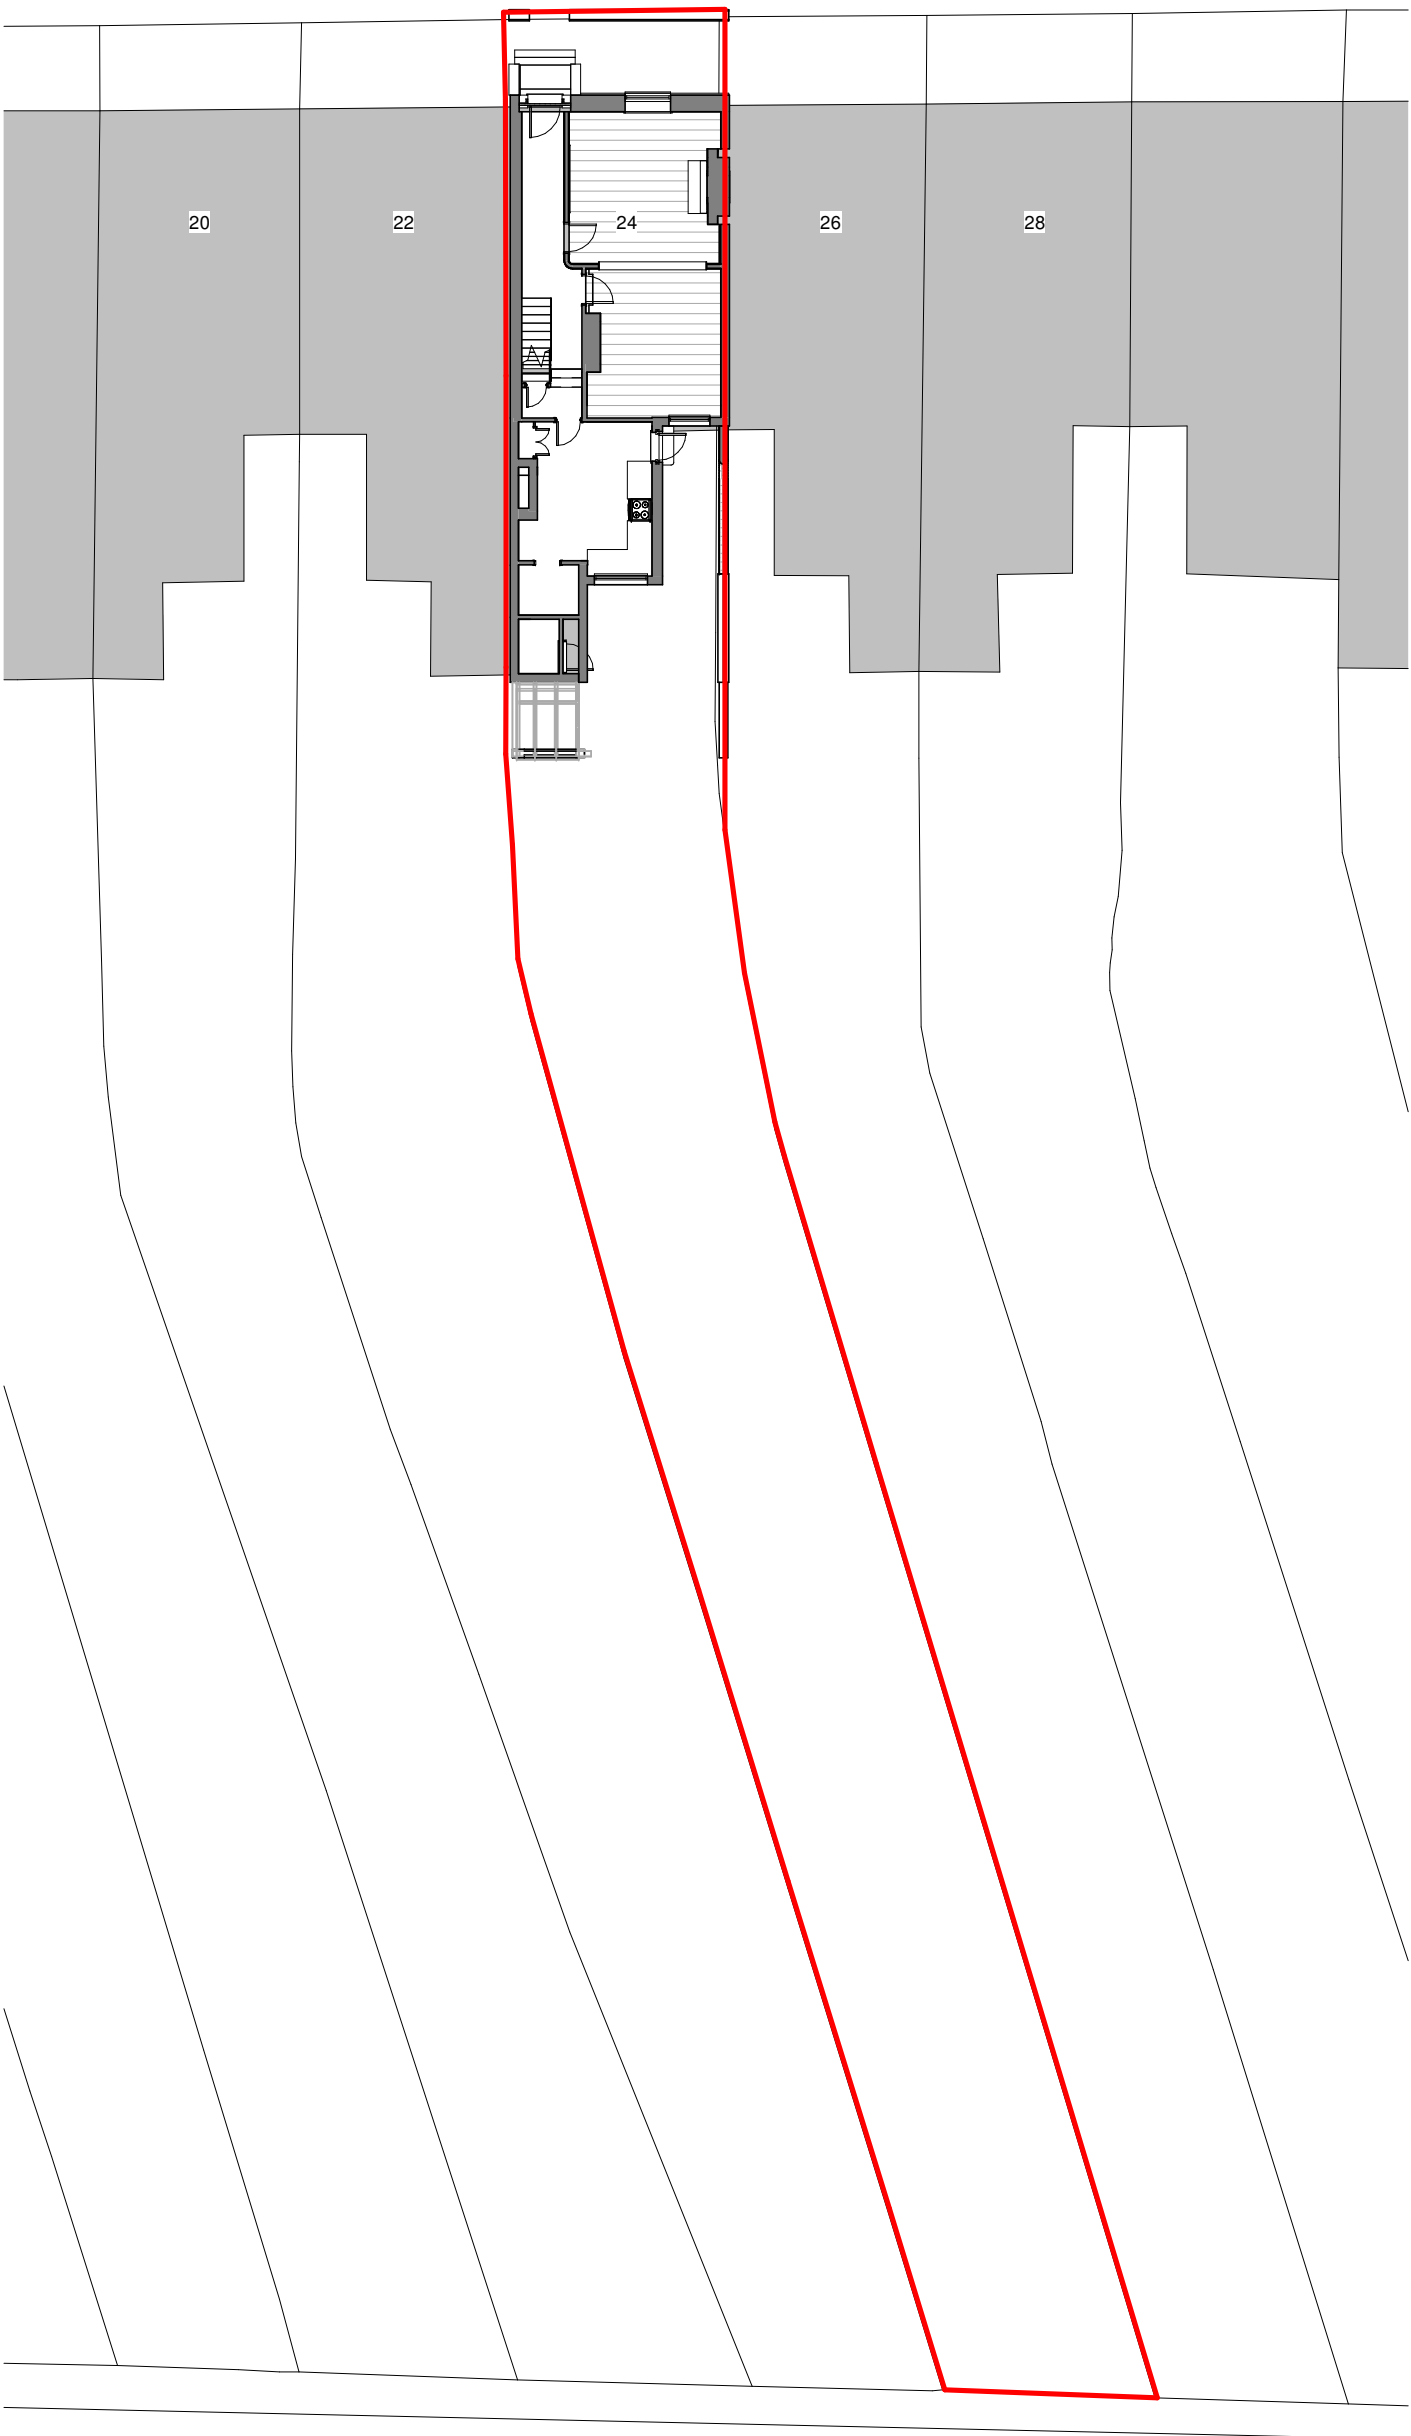

1 Existing Site Plan
1 : 200

Kirkmanshulme Lane

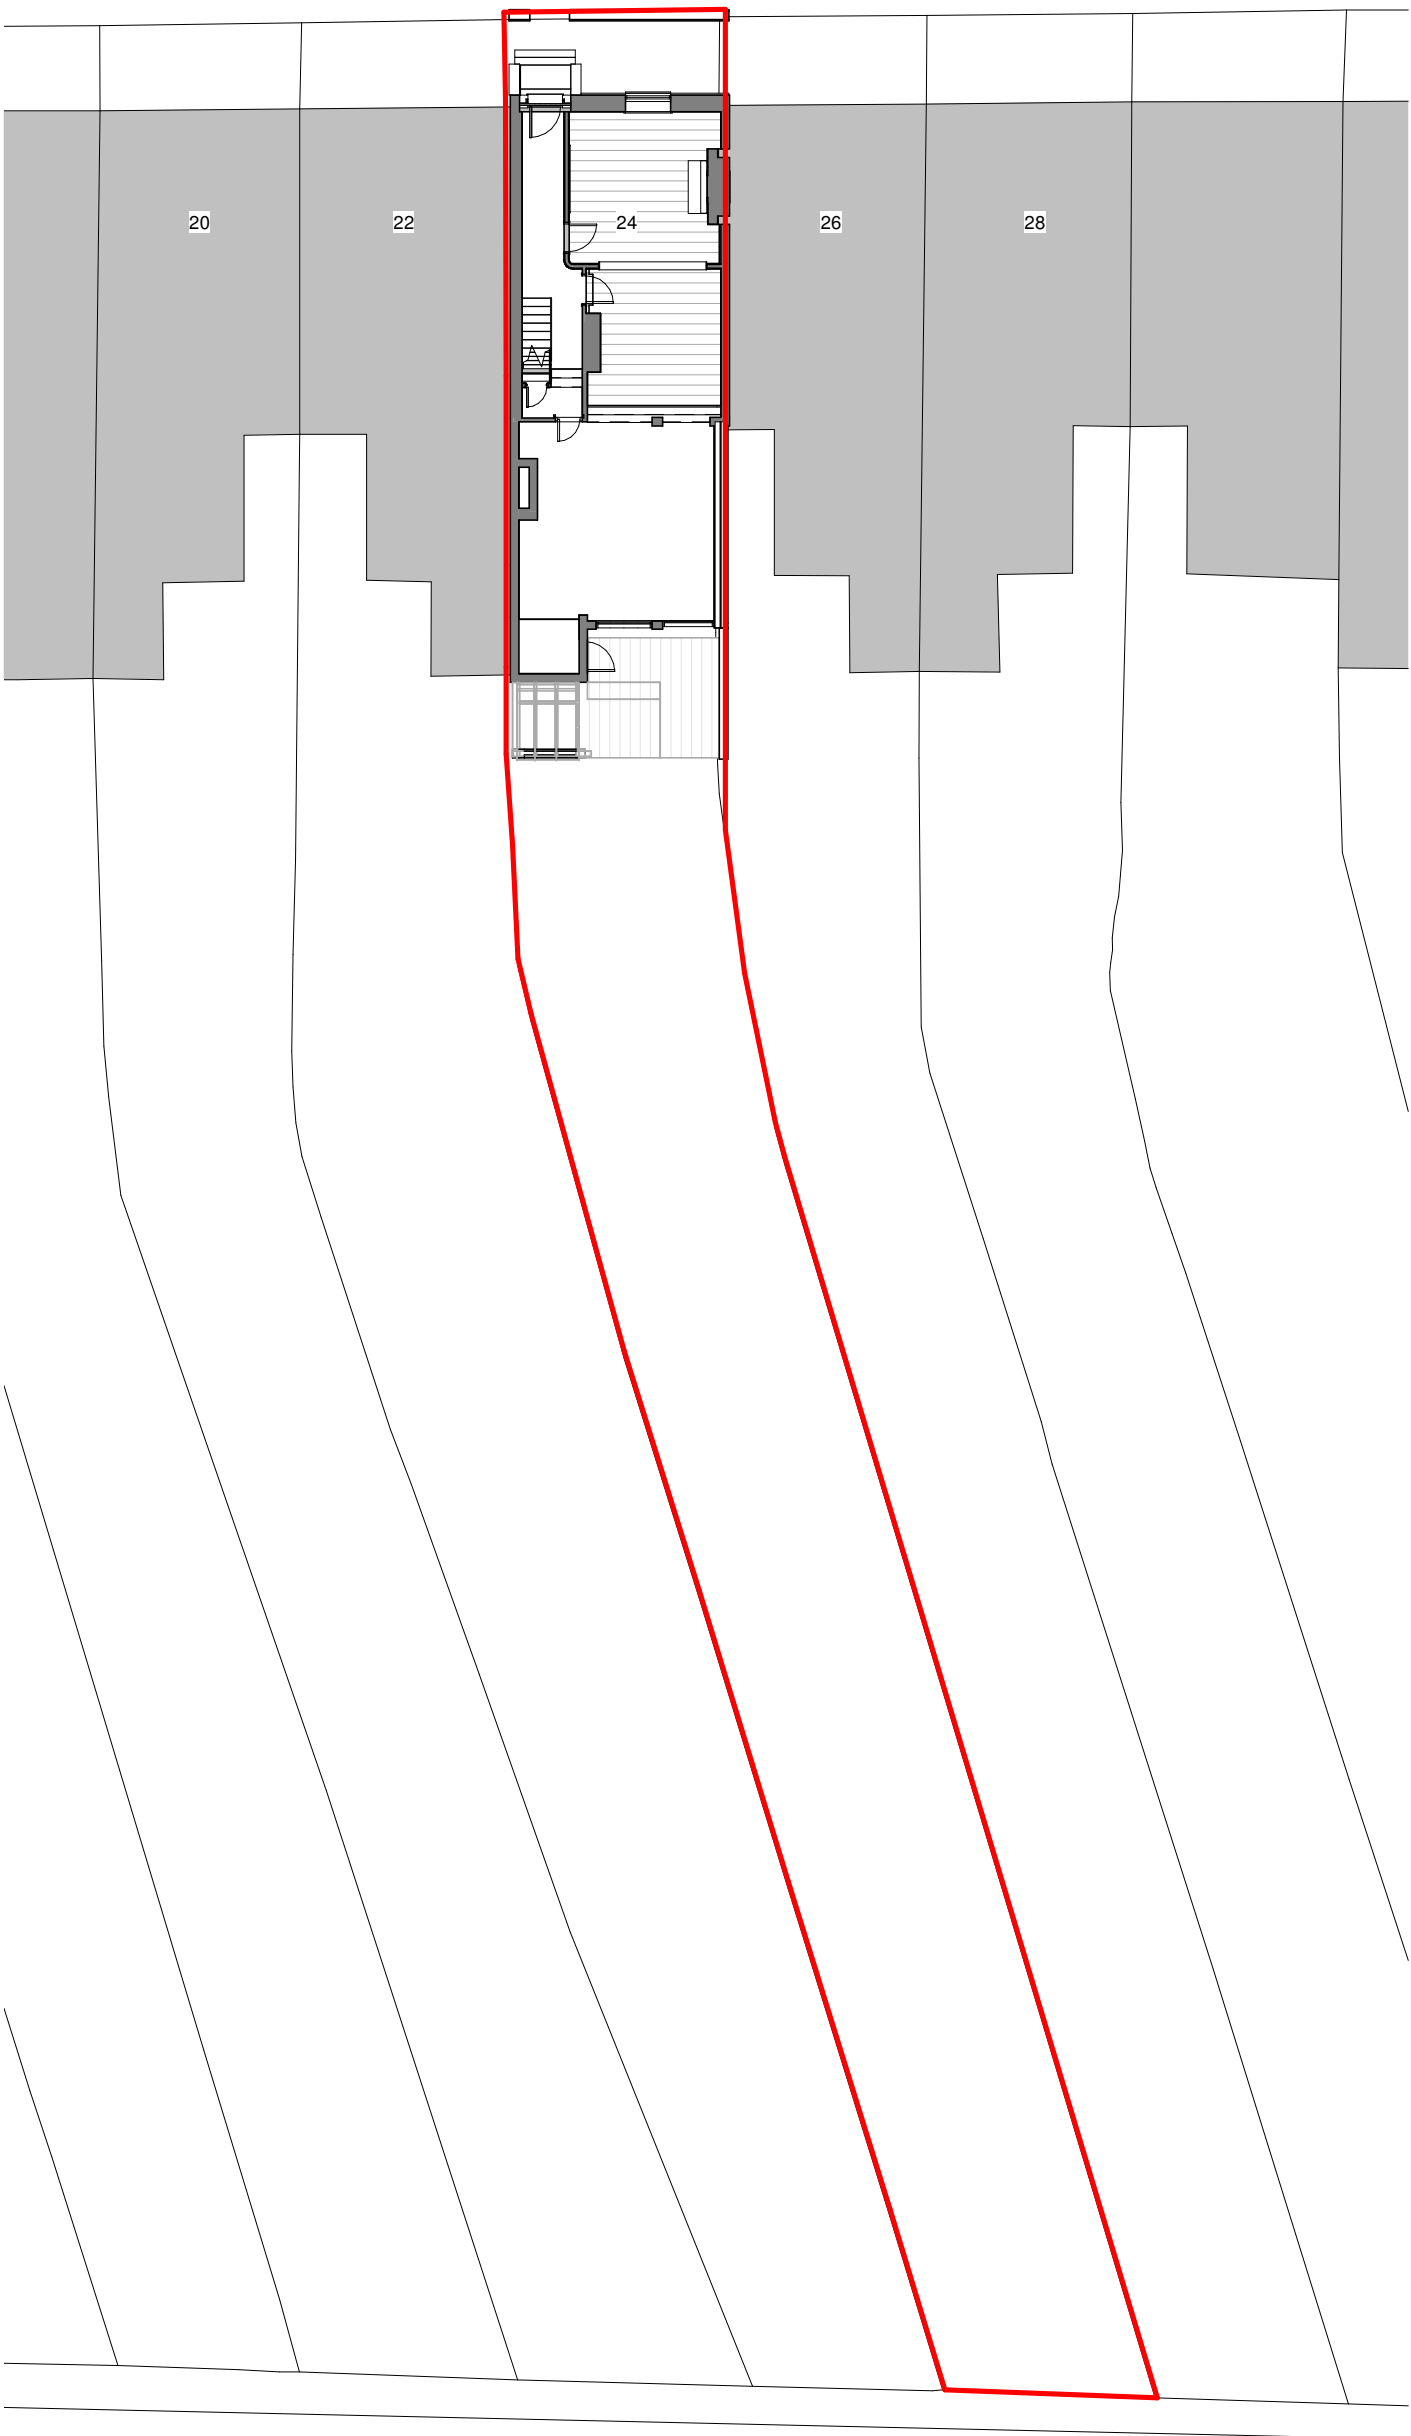

2 Proposed Site Plan
1 : 200

PL	02	03/12/21	PLANNING - Updated application area to whole ownership area
PL	01	29/11/21	PLANNING ISSUE
STATUS	REV	DATE	DESCRIPTION
CLIENT	-		
			REVISED BY
			SH
			CHECKED BY
			SH
			ORIGINATOR NO
			00001

CONSULTANT
studiopesa
www.studiopesa.co.uk

PROJECT
Extension
24 Kirkmanshulme Lane, M12 4WA

DRAWING TITLE
Existing and Proposed Site Plans

SUITABILITY STATUS	SCALE
PL : PLANNING	As indicated@A2
DRAWING USAGE:	
PROJECT - ORIGINATOR - VOLUME - LEVEL - TYPE - ROLE - CLASS - NUMBER	STATUS_REVISION
00001-SH-XX-XX-DR-X-XXXX-00001	PL_02