




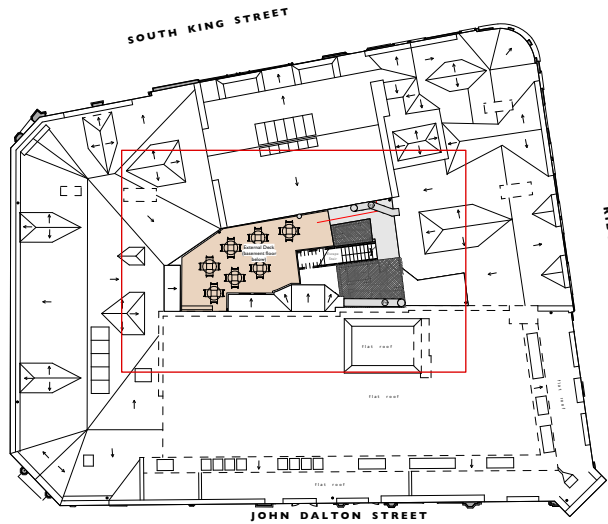

**Key Plan** Scale 1:500

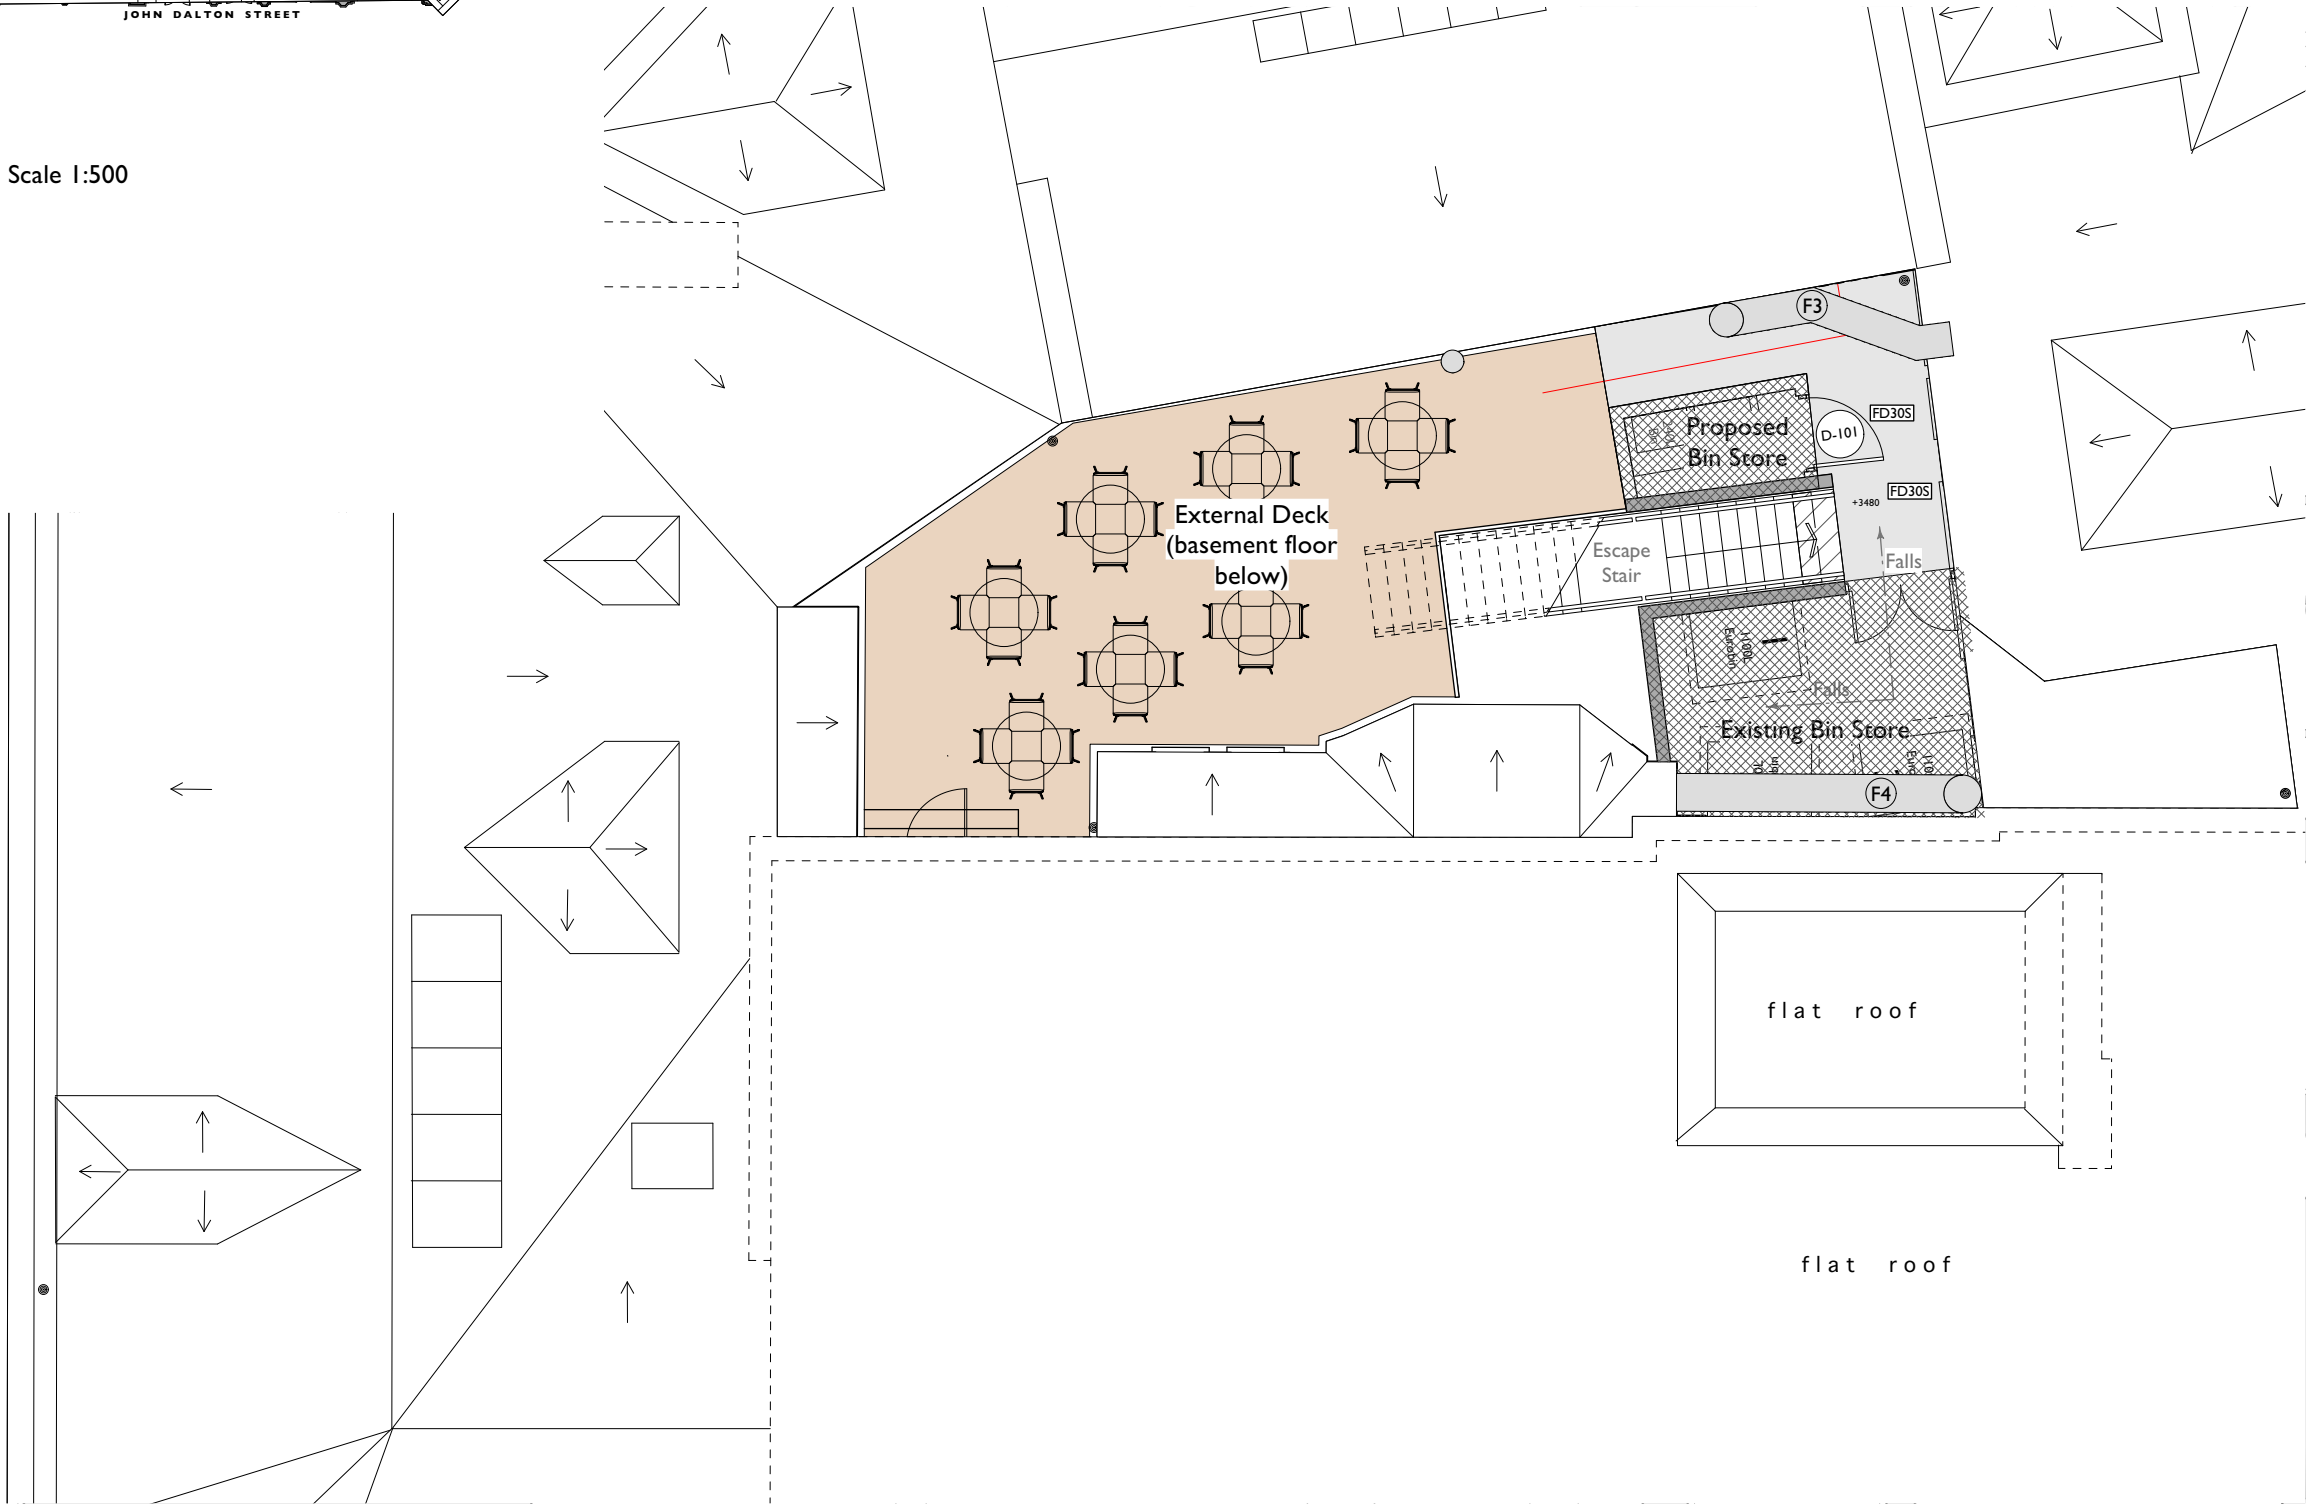

COPYRIGHT OF ATELIER MB LTD  
DO NOT SCALE FROM THIS DRAWING  
DIMENSIONS TO BE CHECKED ON SITE

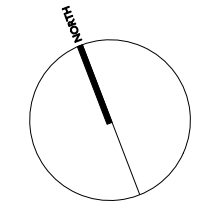

- Existing
- Proposed
- Proposed Deck

| Rev | Note | DRN | CHK |
|-----|------|-----|-----|
|     |      |     |     |

**Queens Chambers Lightwell**  
Deck Proposal

Roof Plan - Proposed

|          |                |
|----------|----------------|
| scheme   | 1656           |
| drwg no. | <b>P(2120)</b> |
| revision |                |

|                  |            |
|------------------|------------|
| scale            | 1:100 @ A3 |
| date first drawn | Oct 21     |
| drawn            | RD         |

SK sketch E existing P proposed T tender C construction FI final issue

**www.ateliermb.co.uk**  
t 0161 236 0051  
e architect@ateliermb.co.uk