




UNIDENTIFIED

UNIDENTIFIED

EXISTING REAR ELEVATION

UNIDENTIFIED

UNIDENTIFIED

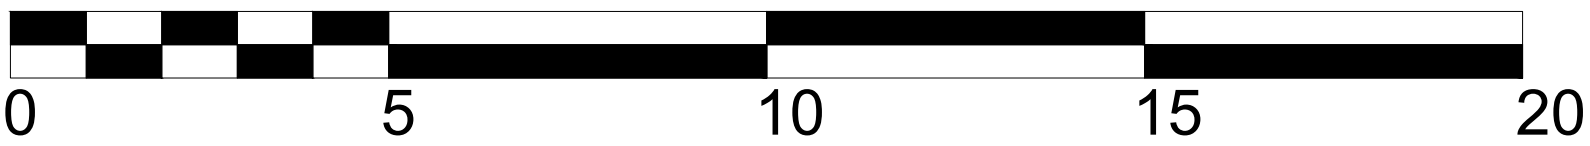

SCALE 1:100

Rev A: Minor amendments to better coordinate with survey		26.01.18 DJF
revision:		date:
client:	project:	drawing:
CAIRN HOTEL GROUP	THE GARDENS HOTEL 55 PICCADILLY MANCHESTER M1 2AP	EXISTING ELEVATIONS BACK PICCADILLY ELEVATION
project no:	drawing no:	revision: drawn: checked: date: scale @ A1
7426	PS.05	A ED 25.07.17 1:100