


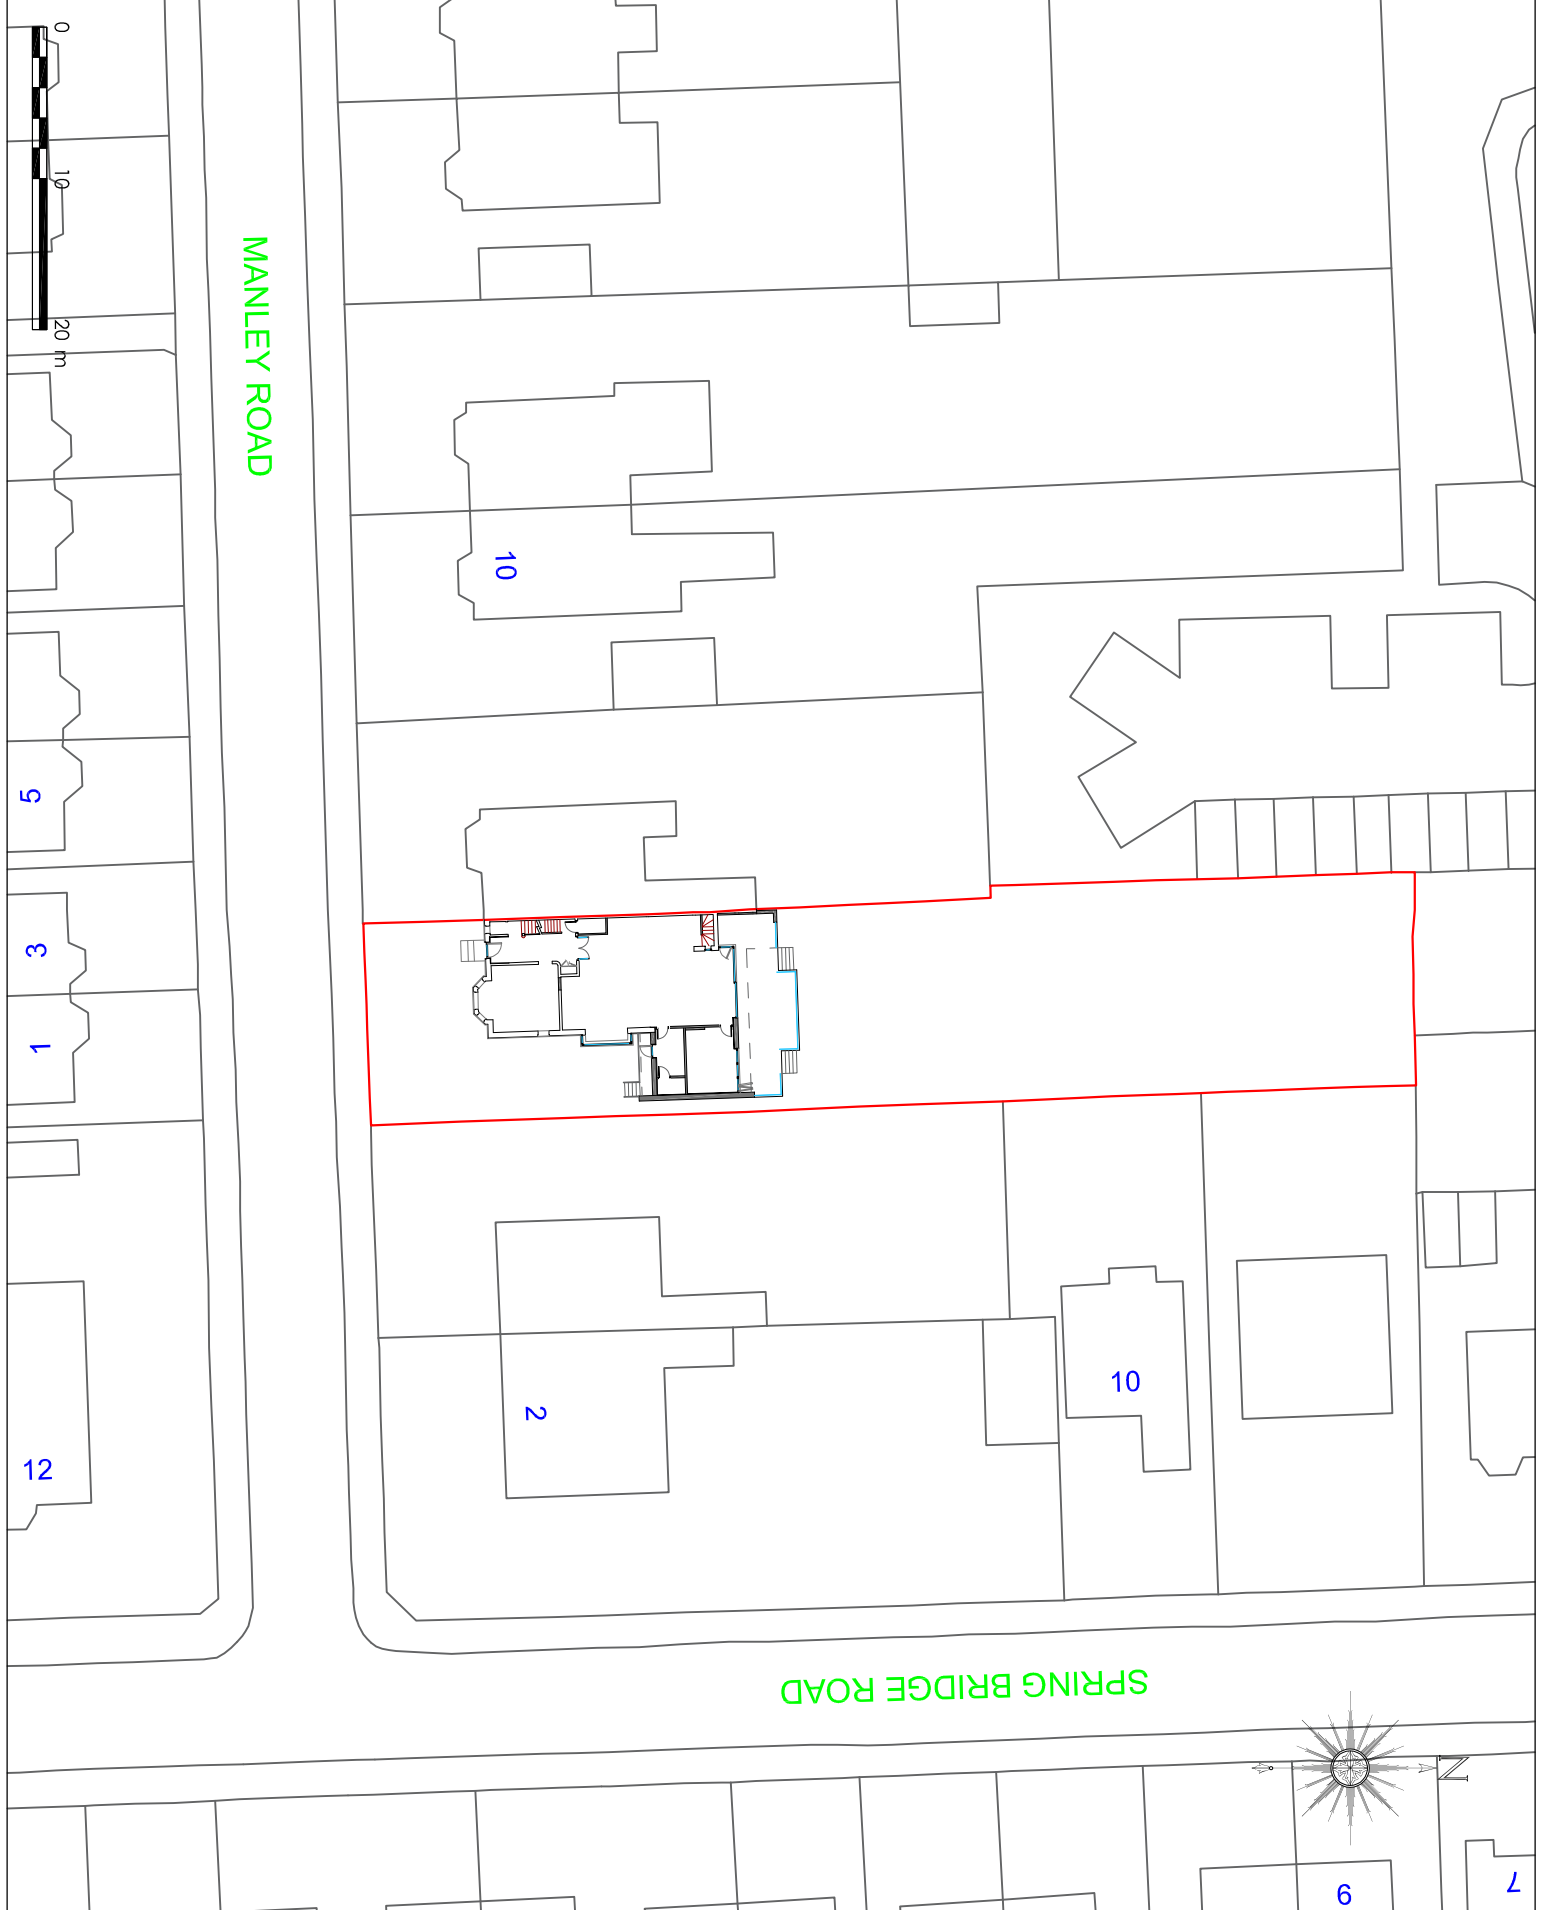

MANLEY ROAD

SPRING BRIDGE ROAD



**PROJECT #** 21199  
**DRAWING #** 220  
**SCALE** 1:500 @ A4  
**DATE** JAN '22

**CLIENT**  
MR & MRS ROY  
6 MANLEY ROAD  
WHALLEY RANGE  
MANCHESTER  
M16 8PN

**PROJECT**  
SINGLE STOREY REAR EXTENSION  
SINGLE STOREY SIDE EXTENSION  
INTERNAL REMODELING

**DRAWING TITLE**  
PROPOSED SITE PLAN  
**PLANNING**

**DESIGN@BLUECHIP-ARCHITECTURE.CO.UK**  
**WWW.BLUECHIP-ARCHITECTURE.CO.UK**  
LOWRY HILL, 1 LEEBRI, 1 SHINCH, 1 MANCHESTER, 1 M2 4JH

**BLUECHIP ARCHITECTS**  
**07999 294 675**

**ISSUED FOR PLANNING APPROVAL** 21.01.22

DO NOT SCALE FROM THIS DRAWING. COPIES OF THIS DRAWING  
FORWARDED WITHOUT THE ARCHITECT'S SIGNATURE AND  
STAMP ARE NOT VALID. ANY CHANGES TO THE DRAWING  
MUST BE APPROVED BY THE ARCHITECT.