

PROJECT REF
21099

DRAWING REF
201

BLUECHIP ARCHITECTS

SCALE
1:50 @ A1

RIBA #
Overseas Practice

Architect Registration Number

DATE
OCT 21


CLIENT
ANGELA & MICHELLE
10 GRENFELL ROAD
DIDSBURY
MANCHESTER
M20 6TQ

PROJECT
SINGLE STOREY REAR EXTENSION
OUTBUILDING
CELLAR CONVERSION
INTERNAL REMODELLING

PROPOSED FLOOR PLANS

DRAWING TITLE
PLANNING

ISSUED FOR PLANNING APPROVAL 19.10.21

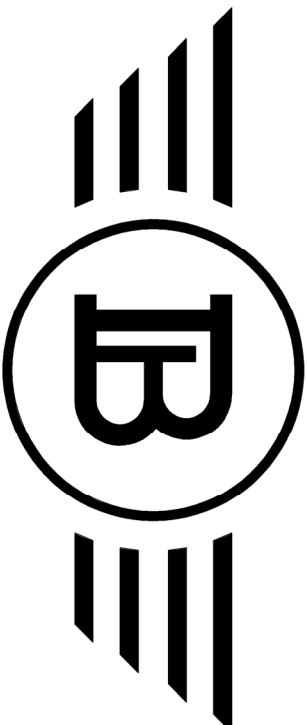


BLUECHIP ARCHITECTS

07999 294 675

DESIGN@BLUECHIP-ARCHITECTURE.CO.UK
WWW.BLUECHIP-ARCHITECTURE.CO.UK

LOWRY HILL | LEES ST. | SWINTON | MANCHESTER | M27 6DB
DO NOT SCALE FROM THE DRAWING. COPYRIGHT PROTECTED & ISSUED
UNDER LICENCE TO THE CLIENT NAMED BELOW. ALL INFORMATION
CONTAINED WITHIN IS NON-TRANSFERABLE WITHOUT APPROVAL FROM
BLUECHIP ARCHITECTS

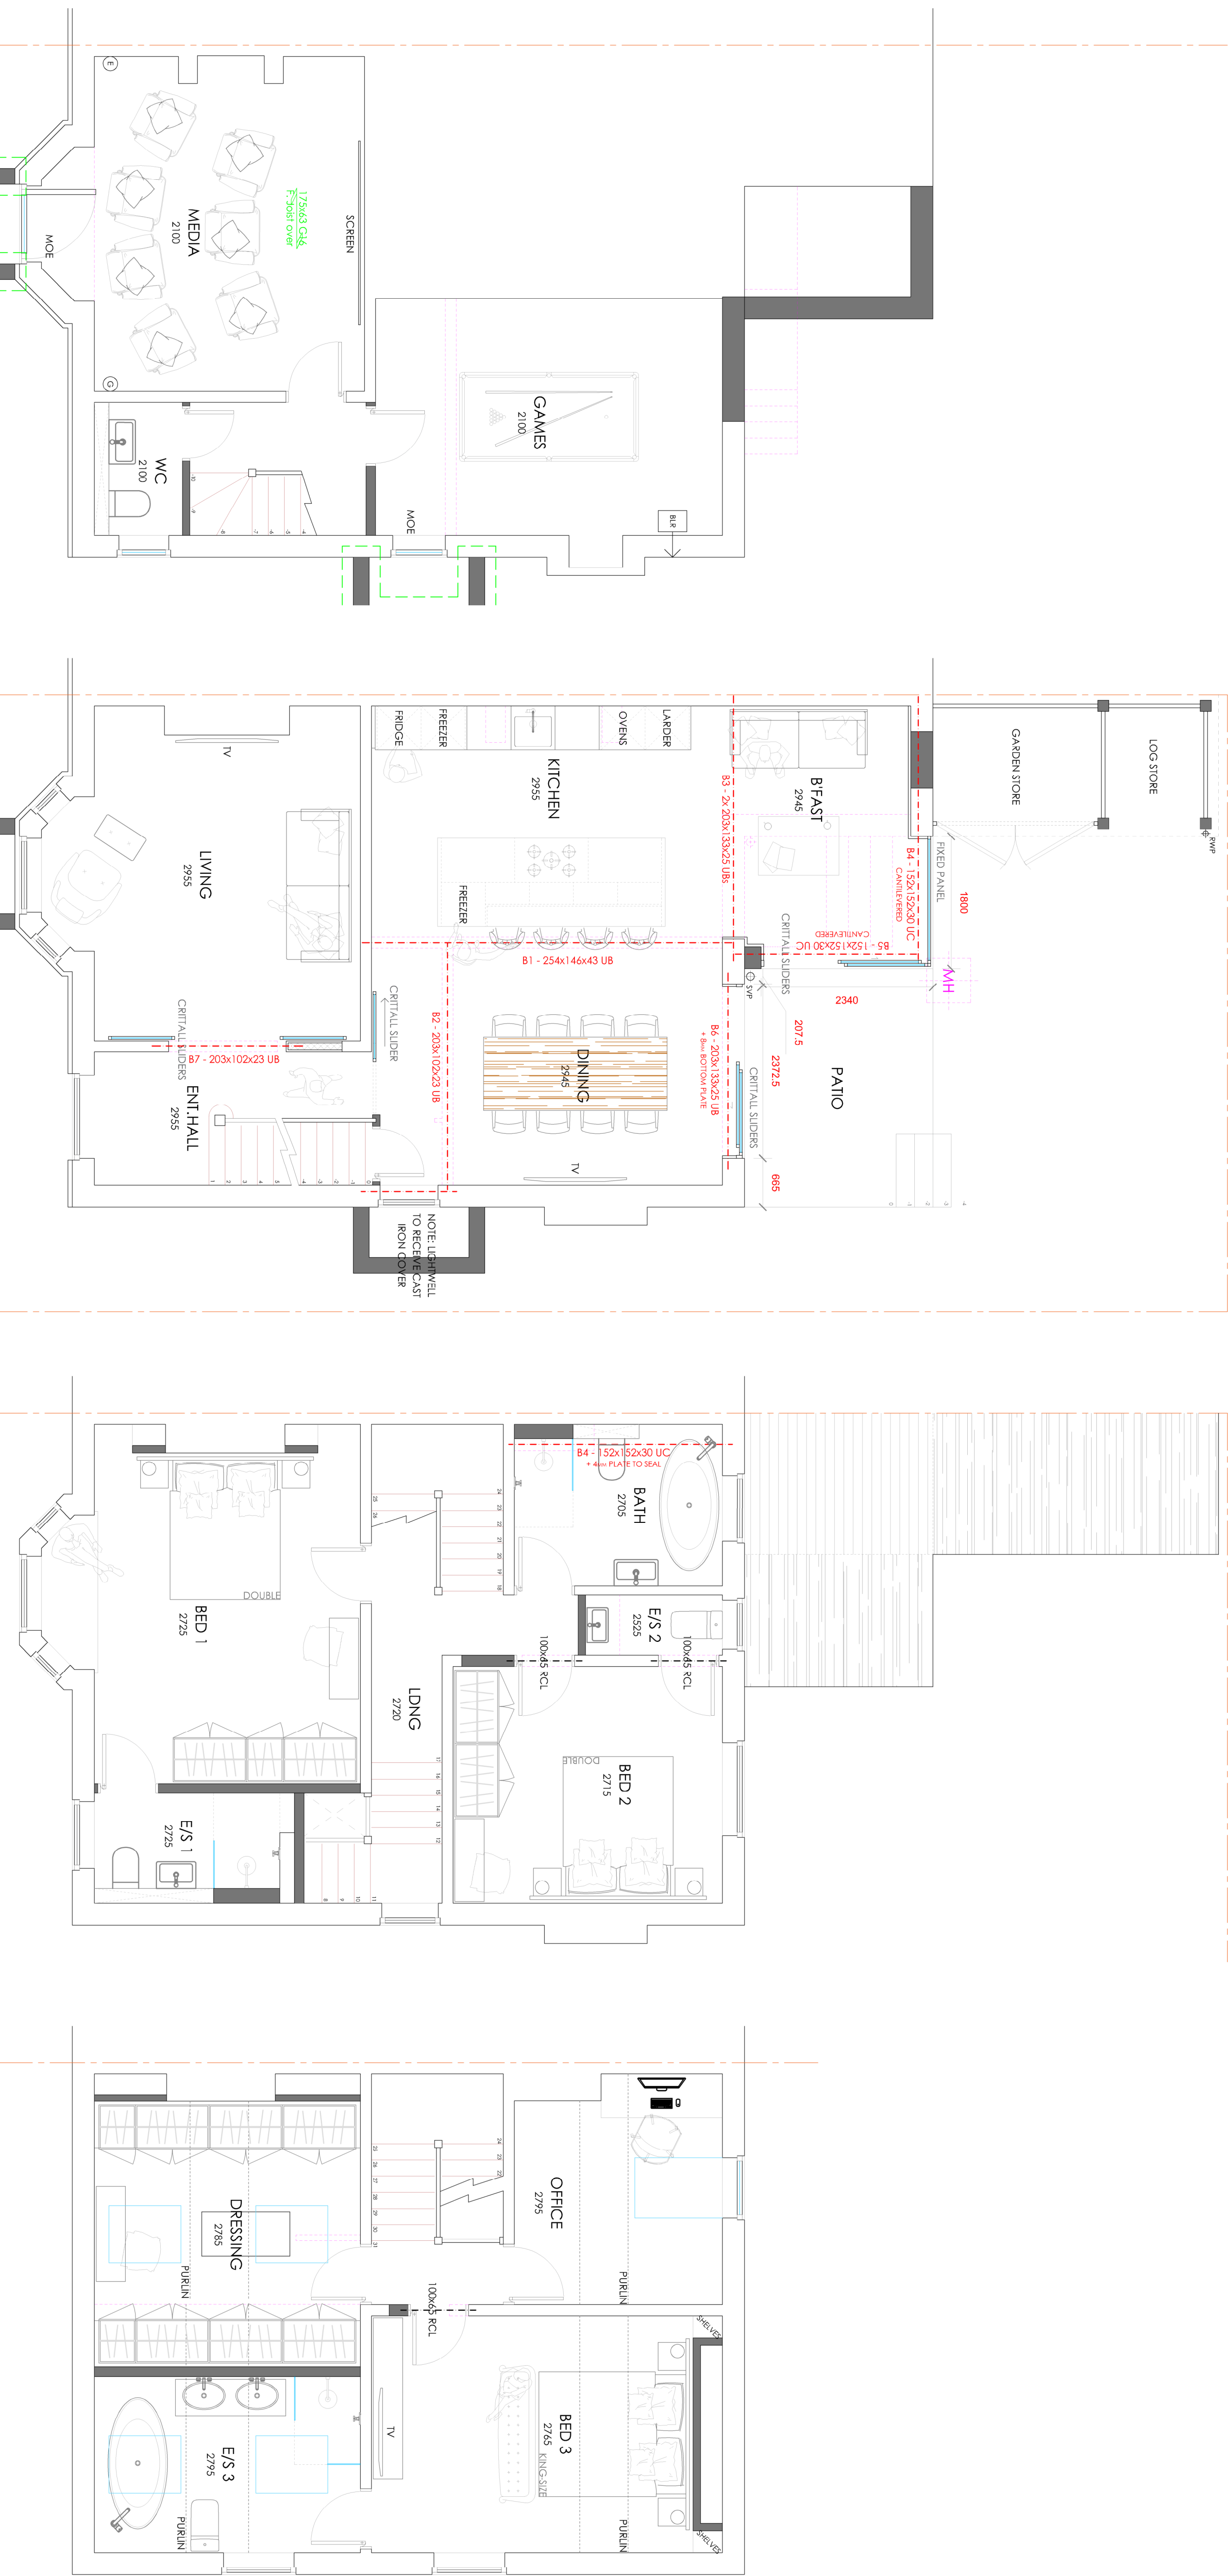

BASEMENT FLOOR

GROUND FLOOR

FIRST FLOOR

SECOND FLOOR