



- Notes :
- 1. This drawing should not be scaled, figured dimensions only to be taken
 - 2. should any discrepancies be found with this drawing, please inform this office.
 - 3. Copyright of this drawing is owned by JM Architects.

Structural information indicative only. To be confirmed by Structural Engineer.

 

Dimensions to be site checked

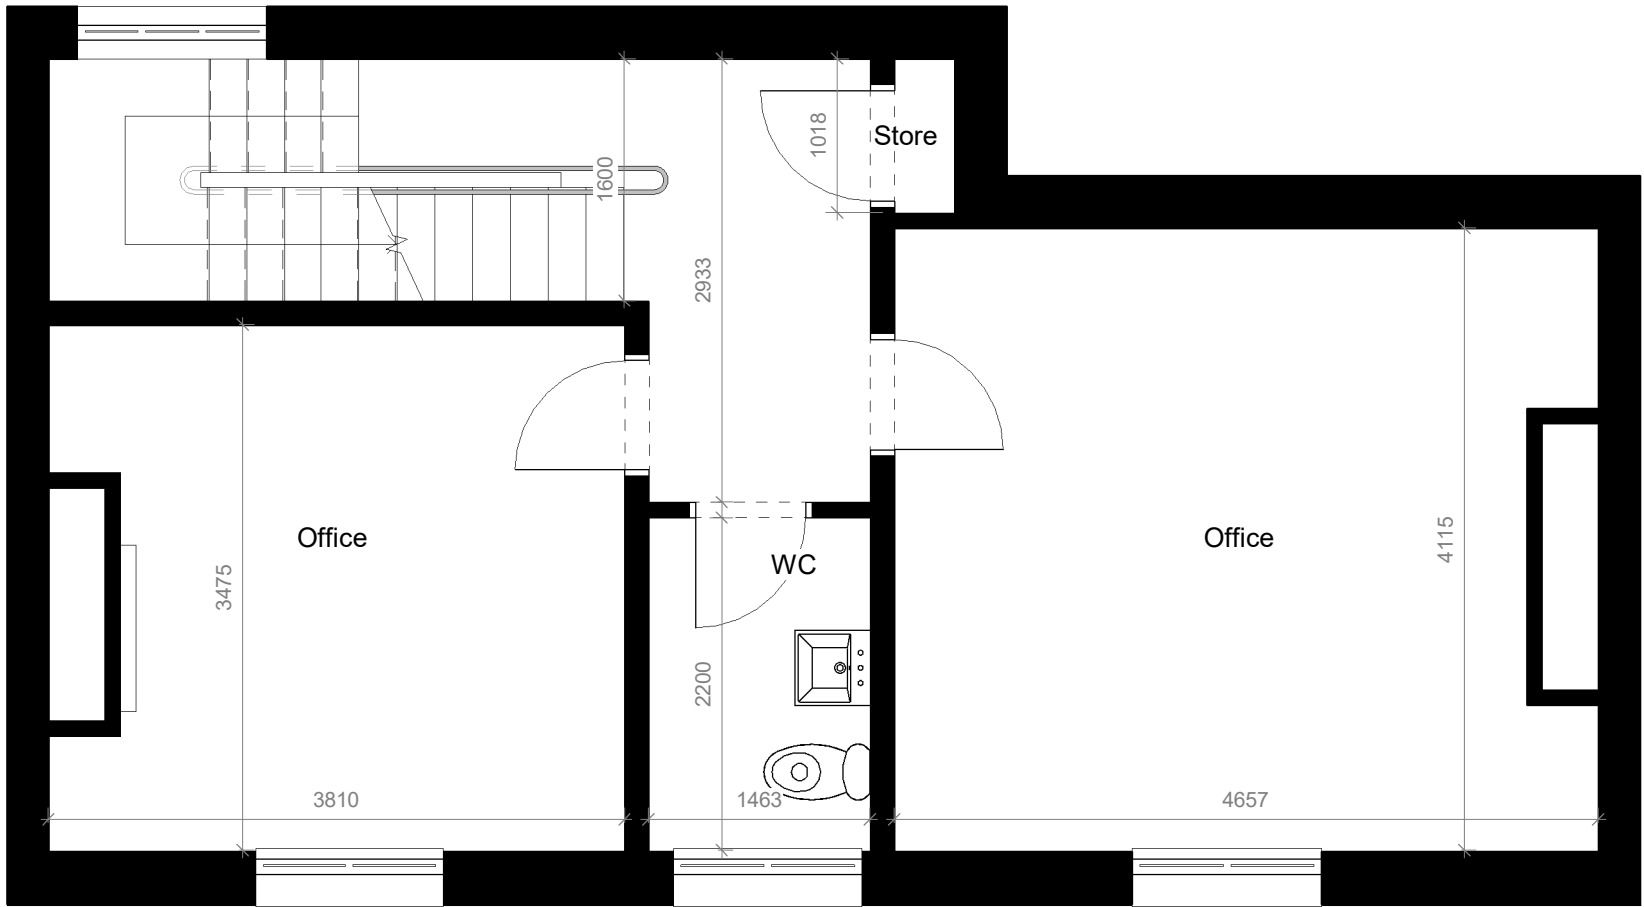

P04	Issued for informatio	2021-09-24	PW	OV
P03	Issued for information	2021-09-09	PW	AR
P02	Issued for comments	2021-07-01	EH	AR
P01	Issued for information	2021-03-08	PW	AR
REV	DESCRIPTION	DATE	DRN BY	CKD BY

Project	23 St John Street
Title	Existing First Floor Plan
Client	Zerum

Purpose : For Comments		Scale : 1 : 50@A3	JMA Project Number : 6851	
Drawing Number				
Project - Originator - Volume - Level - Type - Role - Class - Number				Status
6851 -JMA- 01 -01 -DR- A- 00 -0001				Revision S2 P04

jm architects

64 Queen Street
Edinburgh
EH2 4NA

0131 464 6100

edi@jmachitects.net
www.jmachitects.net