


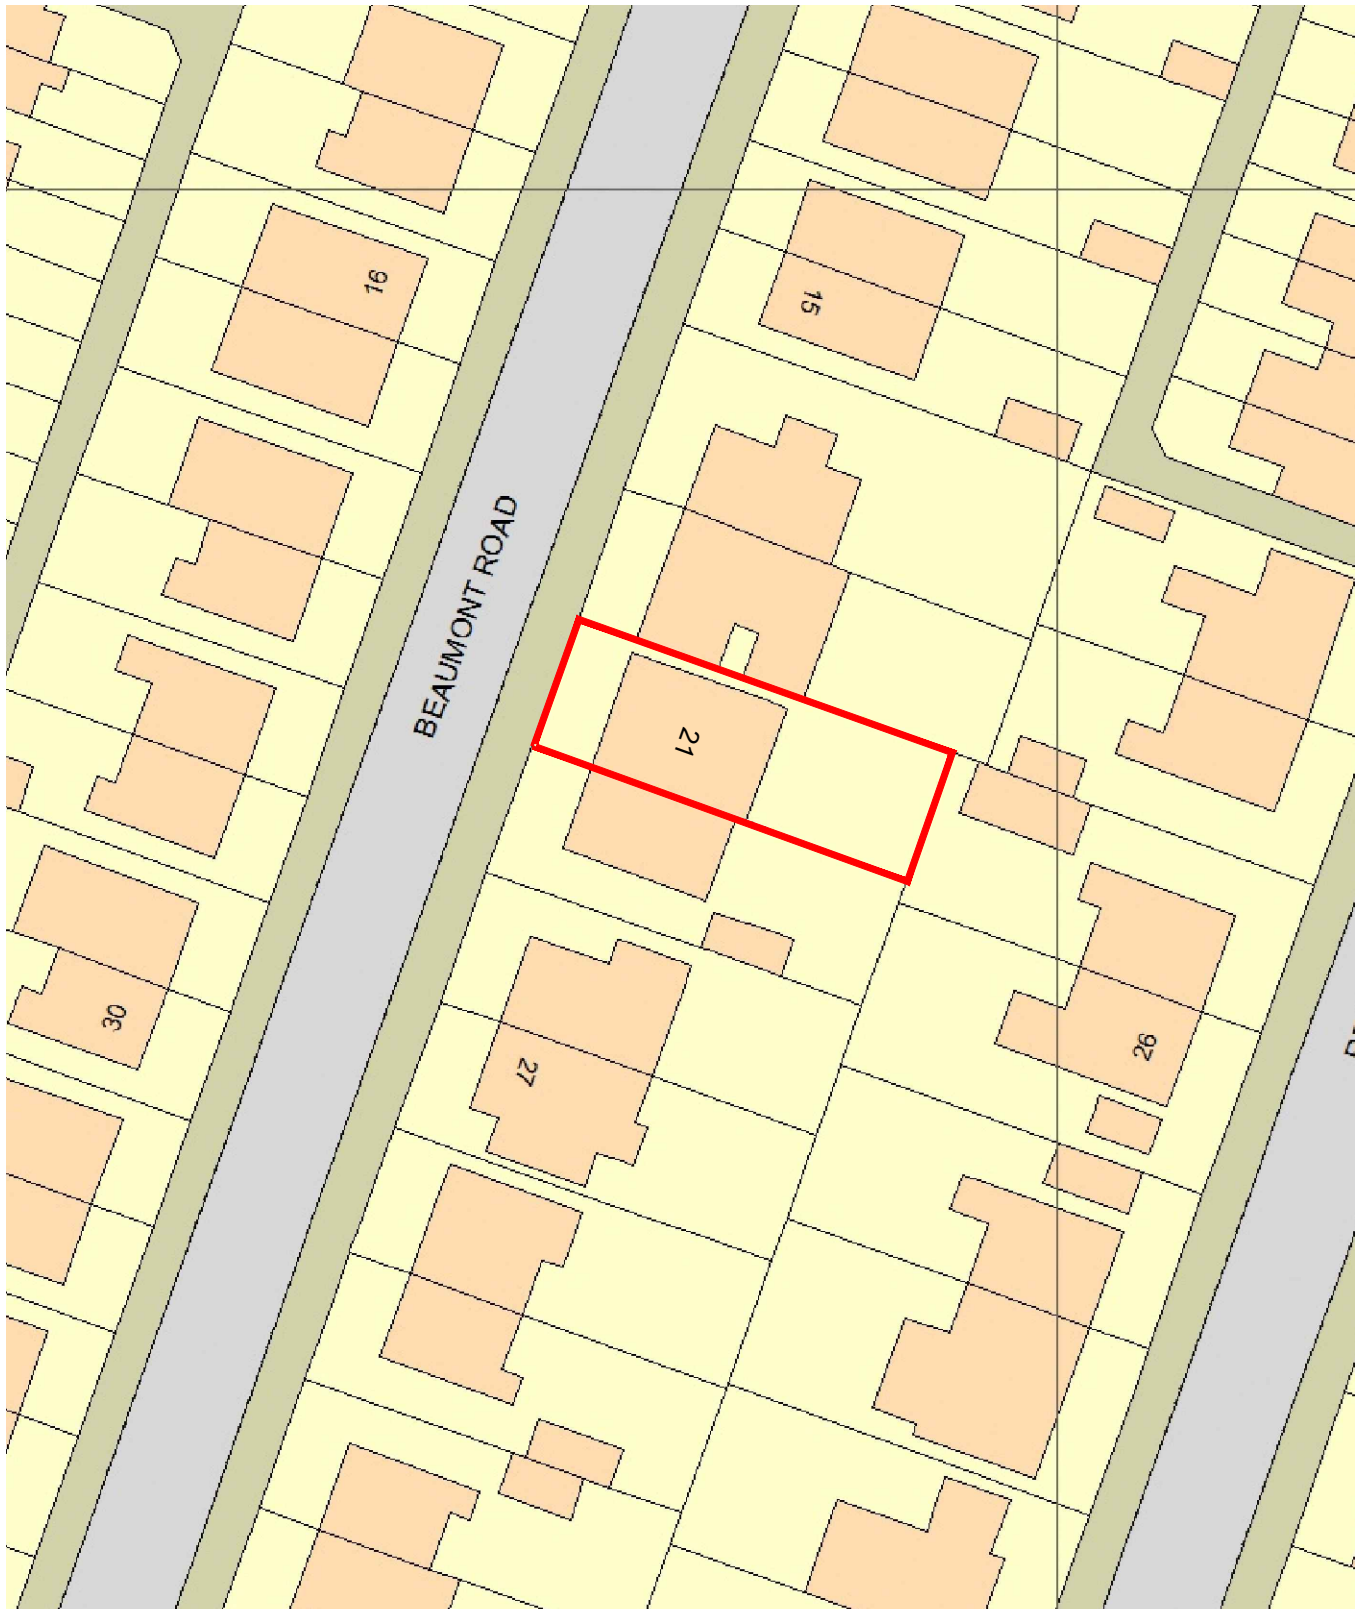

21 Beaumont Road, Chorlton
Existing Site Plan
Scale 1:500

