


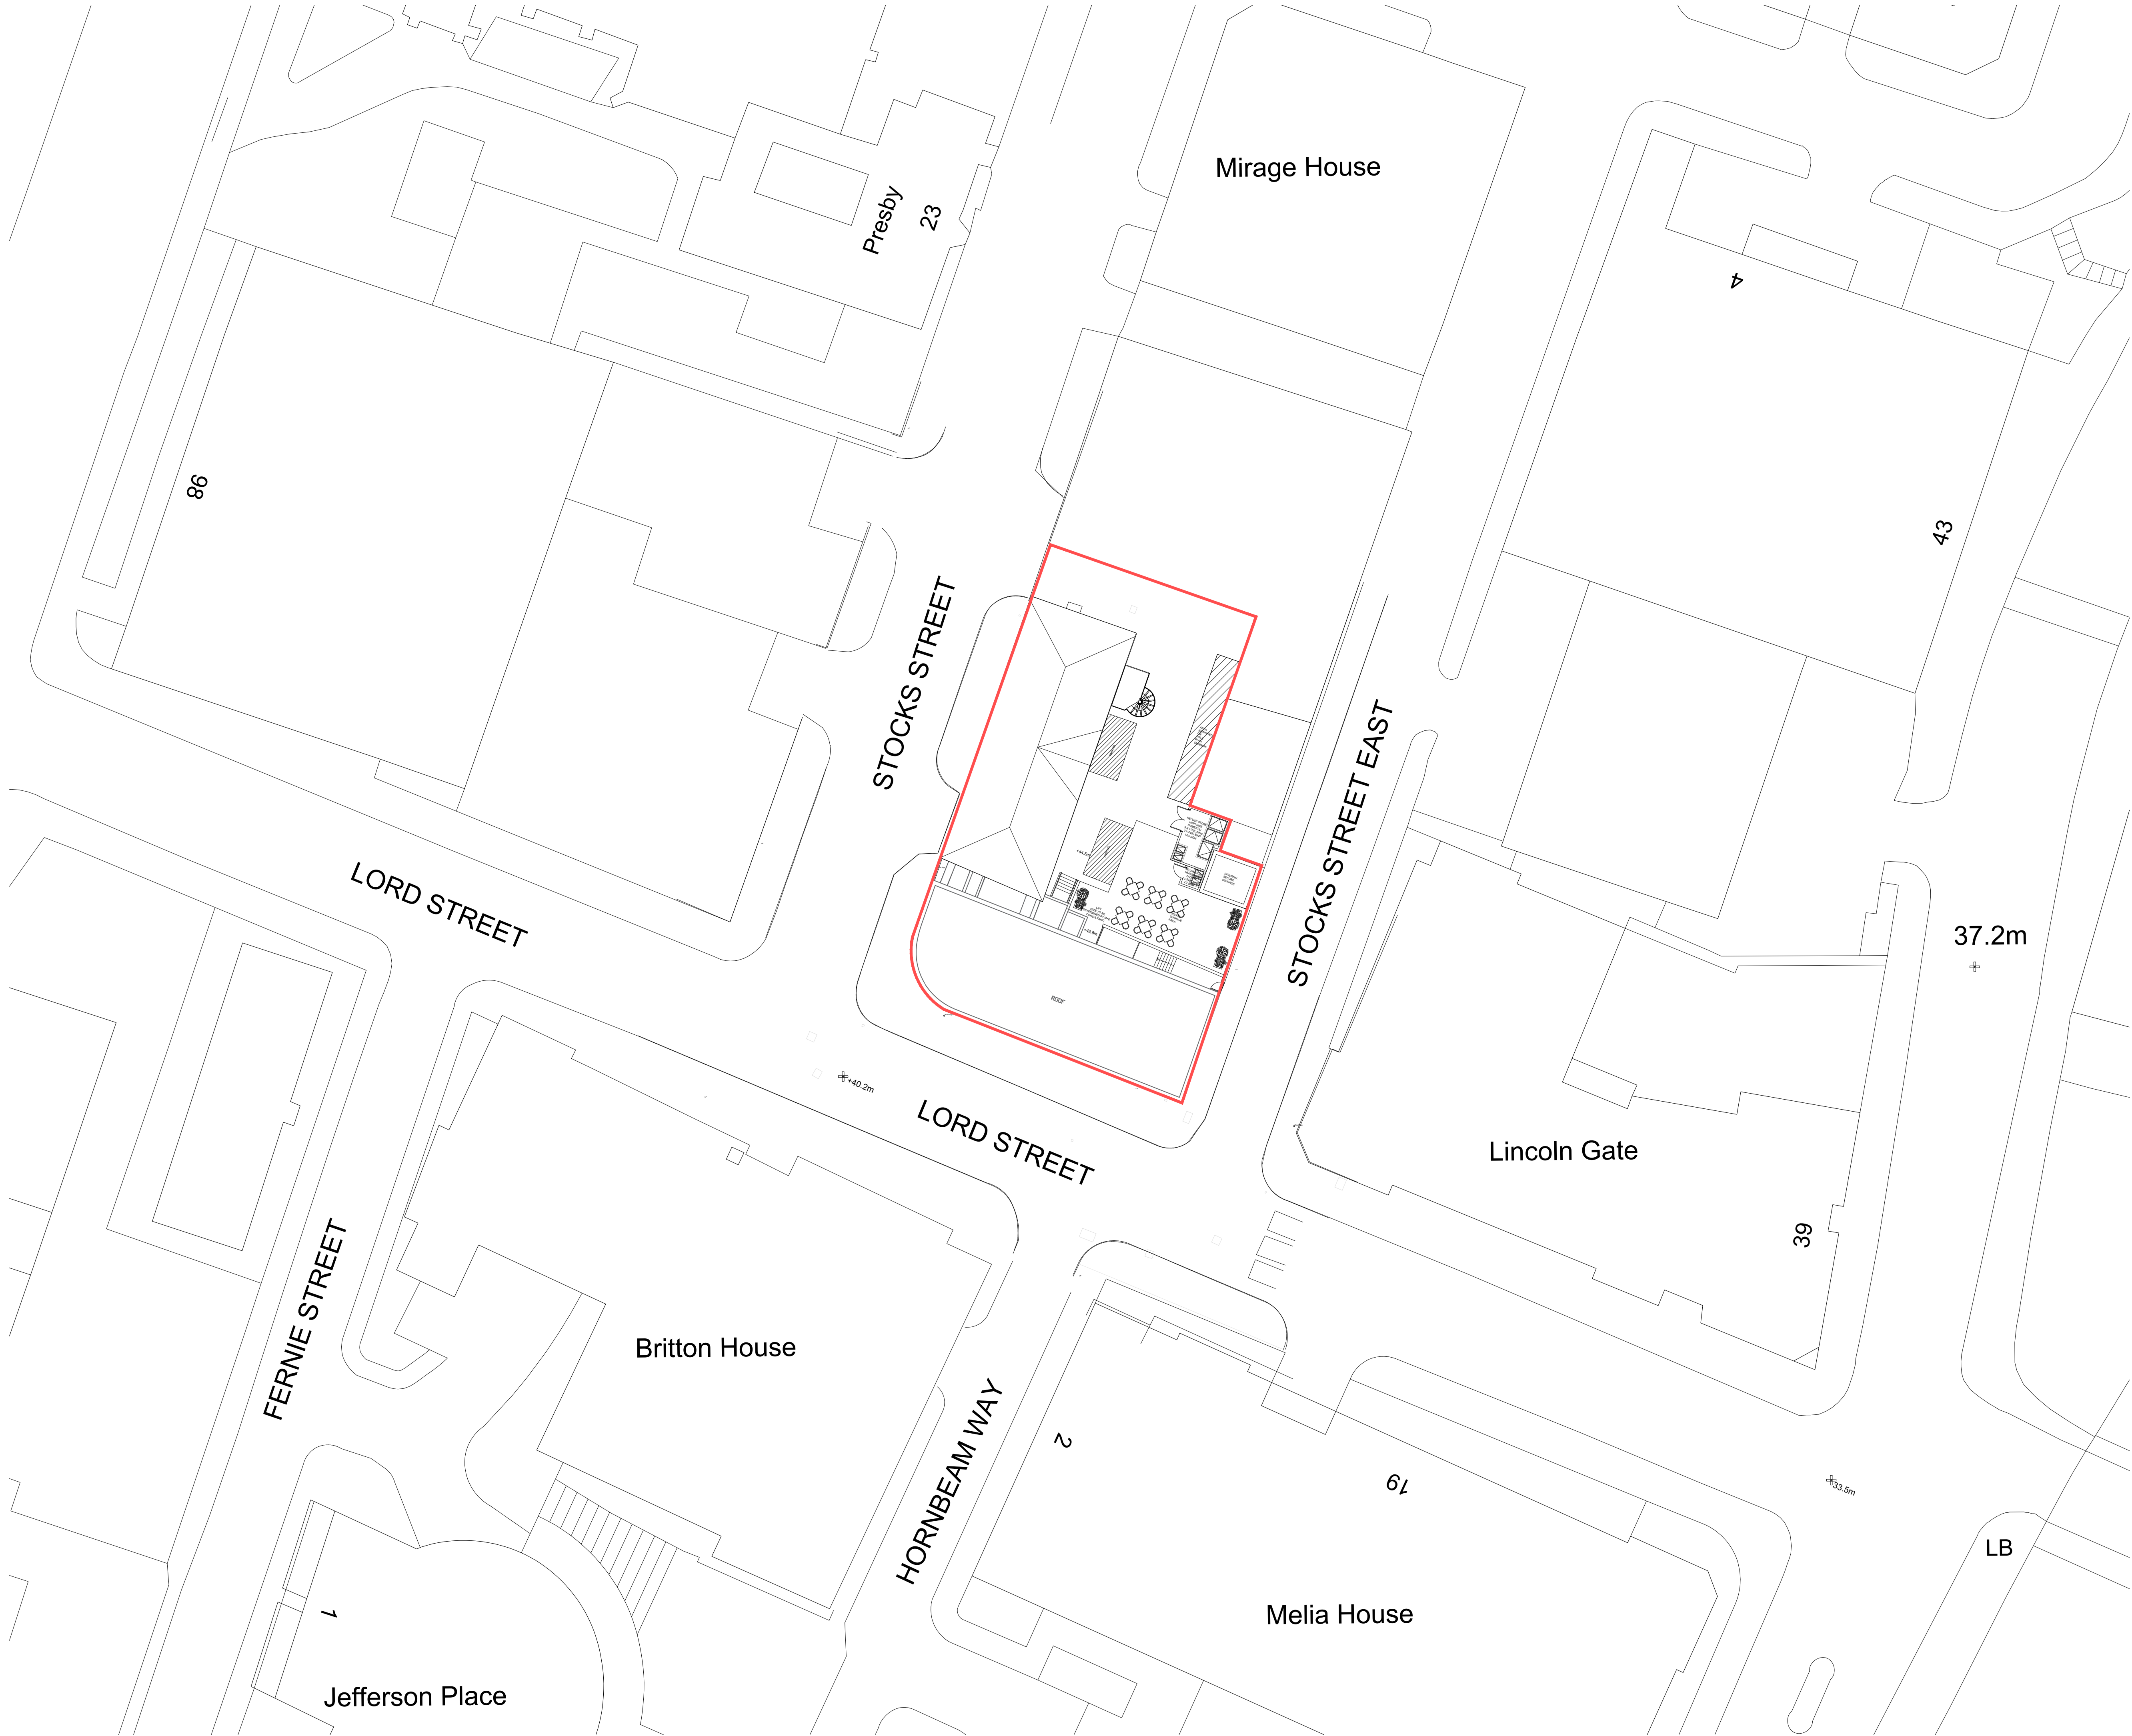

Rev

Description

Drawn

Date

DO NOT SCALE OFF THIS DRAWING

© LEACH RHODES WALKER 2001

LeachRhodesWalker

Architects

info@lrw.co.uk | www.lrw.co.uk

50 Dreamans Place | Manchester | M3 5LH

Manchester

London

Bucharest

+44 (0)161 833 0211

+44 (0)207 993 1363

+40 (0)7650 4026

Client

MCR

Project

20 LORD STREET, MANCHESTER

Project no.

7970

Drawing no.

L(00)10

Rev

E

Proposed by

PROPOSED

Site Plan

Scale

1:250 @ A1

Date drawn

27.09.21

Drawn by

EB

Authorised by

DL

Proposed by

LeachRhodesWalker

Architects

Planning

Building regs

Other

Consent

Approval

Construction