


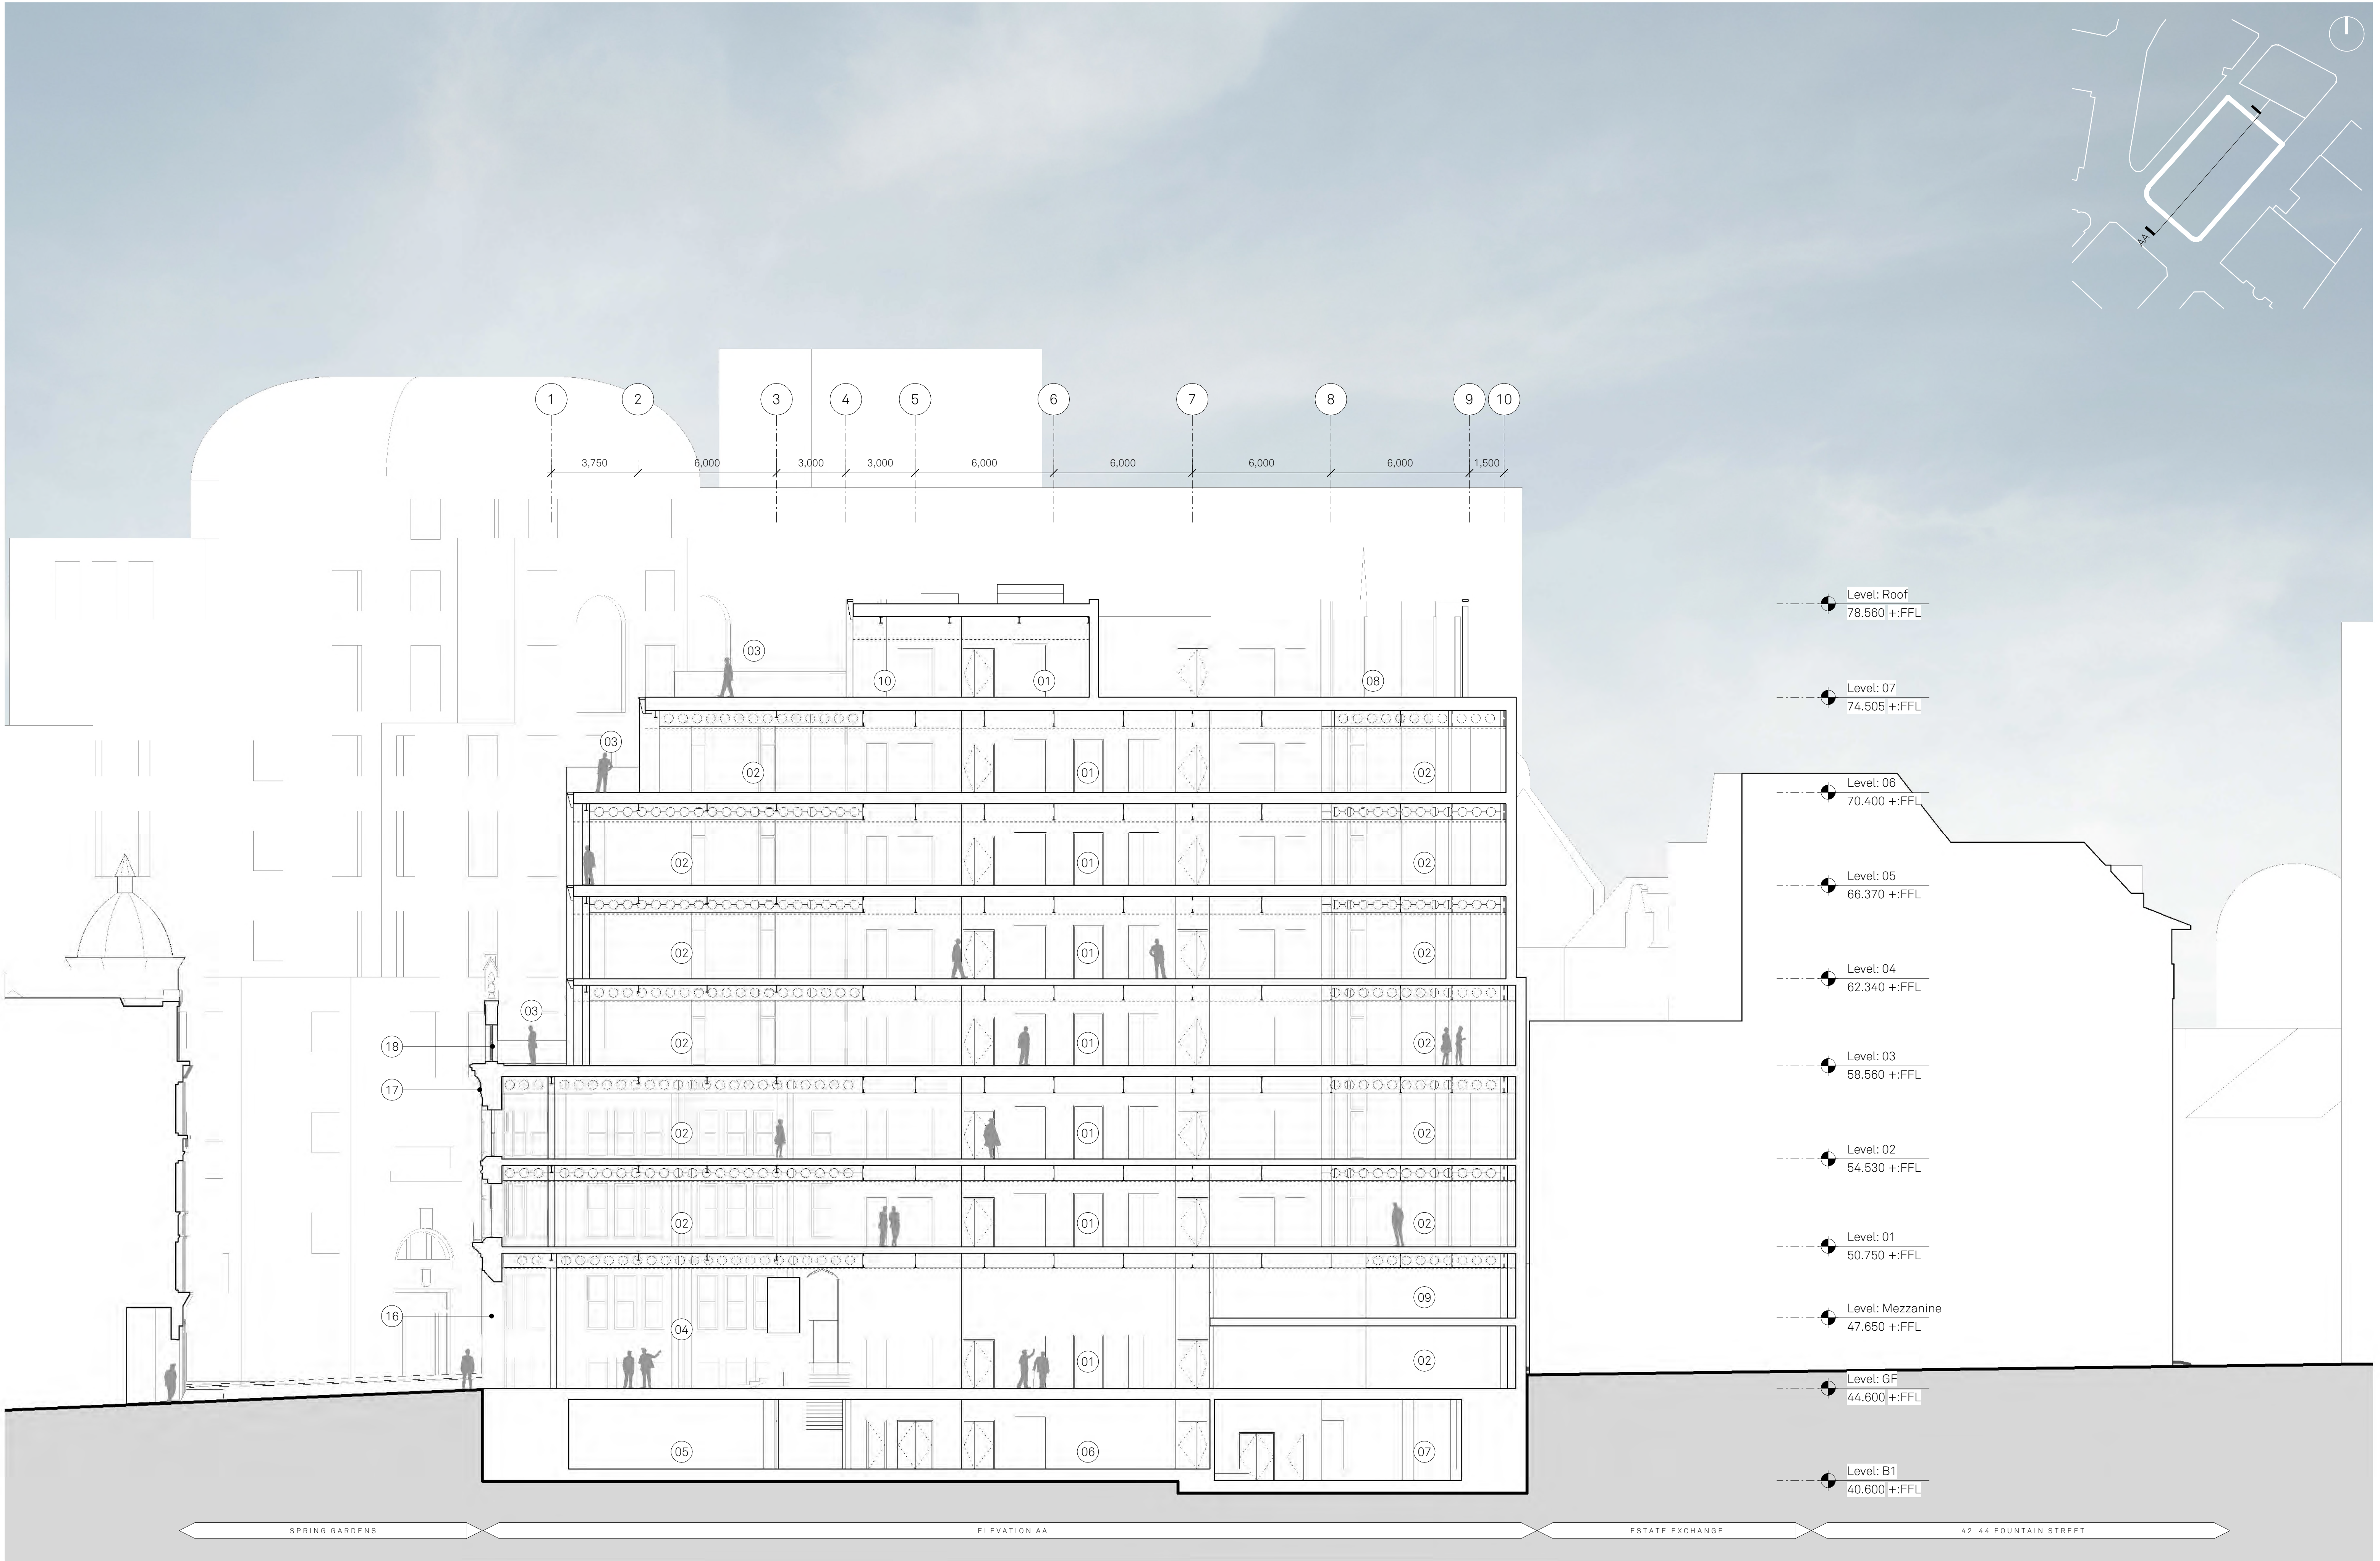

Notes

SECTION KEY:

- | | | | |
|---------------|---------------------|---------------|------------------|
| 01 Lift lobby | 04 Shared workspace | 07 Plant room | 10 Roof pavilion |
| 02 Office | 05 Gym | 08 Roof plant | |
| 03 Terrace | 06 Basement Hub | 09 Mezzanine | |

- | | |
|--|--|
| 15 See drawing
142-JMA-B1-XX-X-A-042299 | 18 See drawing
142-JMA-B1-XX-X-A-042299 |
| 16 See drawing
142-JMA-B1-XX-X-A-042299 | 19 See drawing
142-JMA-B1-XX-X-A-042299 |
| 17 See drawing
142-JMA-B1-XX-X-A-042299 | |

Project
50 Fountain
Street

Title:
Section AA'
GA Section

Scale:
As indicated
@ A1

Drawn
ER

Checked:
MH

Status:
S4

Drawing No:
142-JMA-B1-AA-S-A-052200

Rev:
C

Details
01/09/21 Issued for Planning

Jon Matthews Architects

4th Floor Centurion House, 129 Deansgate, Manchester, M3 3WR

0161 974 3690

Copyright of this drawing is vested in Jon Matthews Architects and it must not be copied or reproduced without written consent. Figured dimensions only are to be taken from this drawing. Do not scale from this drawing. For full company disclosure please visit www.jonmatthewsarchitects.com