




1:100

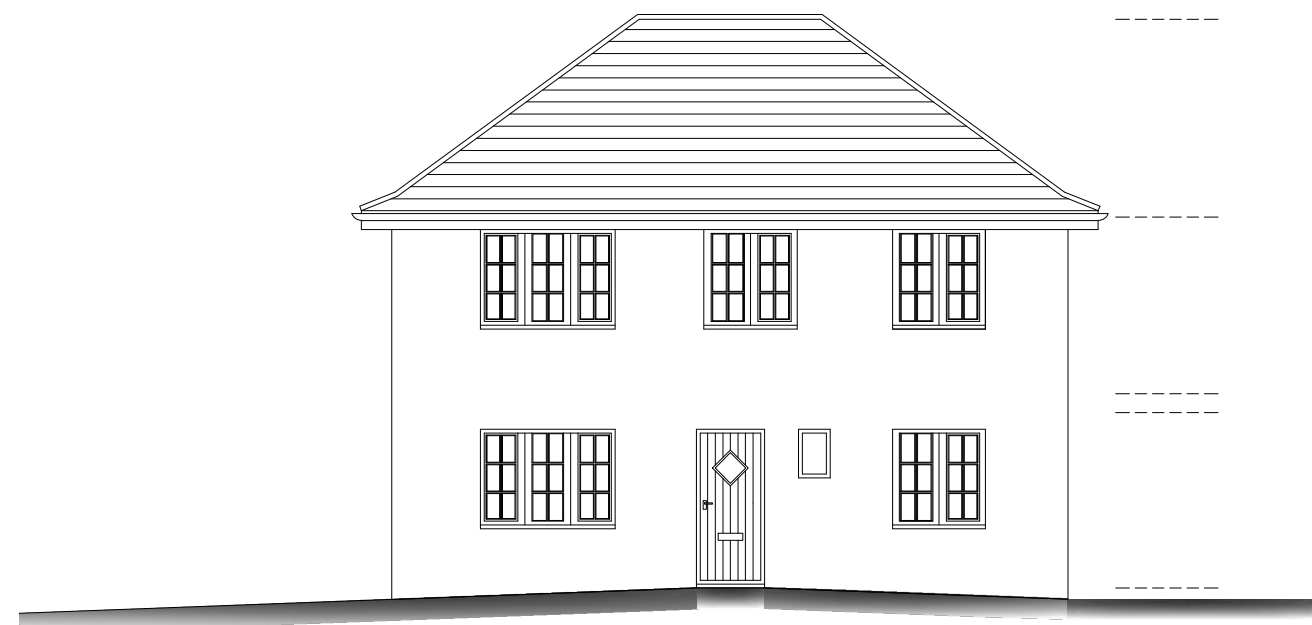


Front Elevation
As Existing

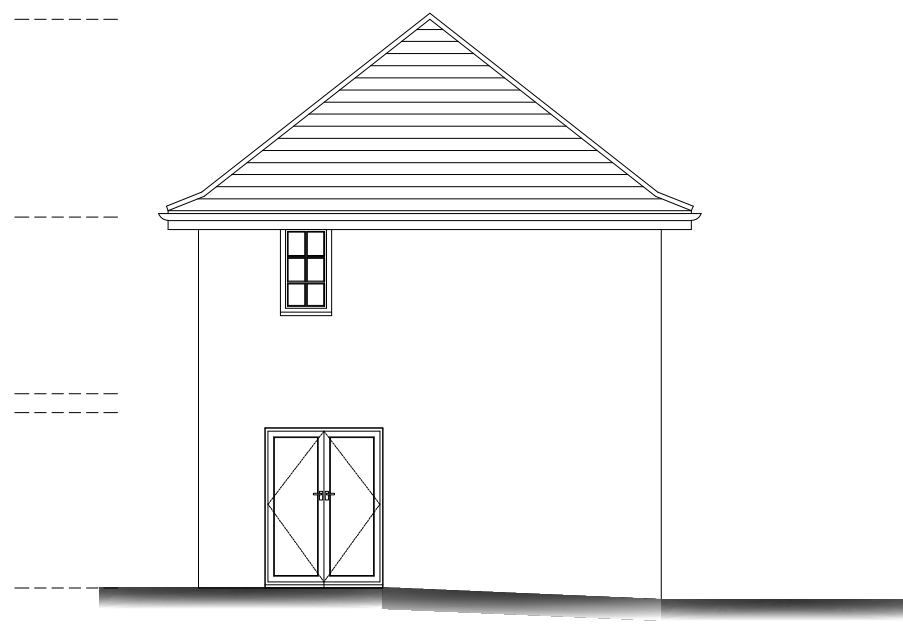

Side Elevation
As Existing

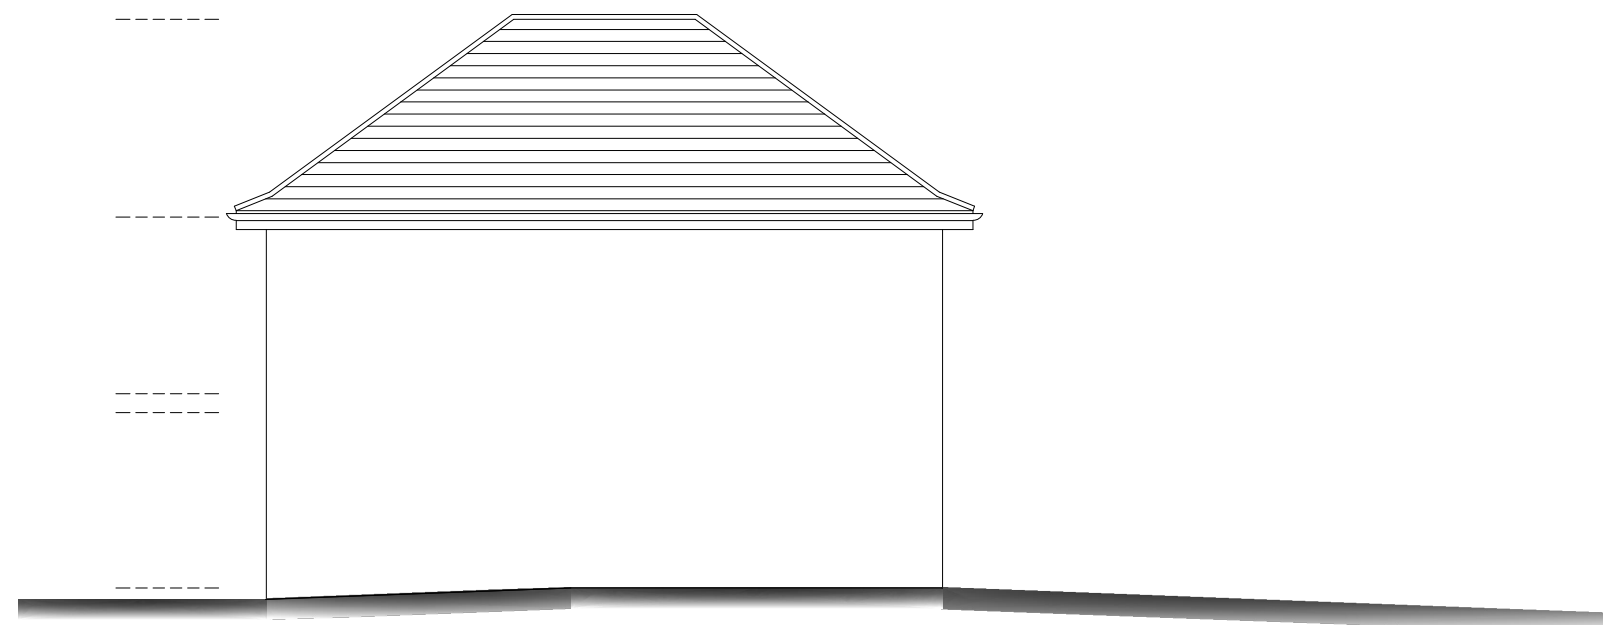

Rear Elevation
As Existing

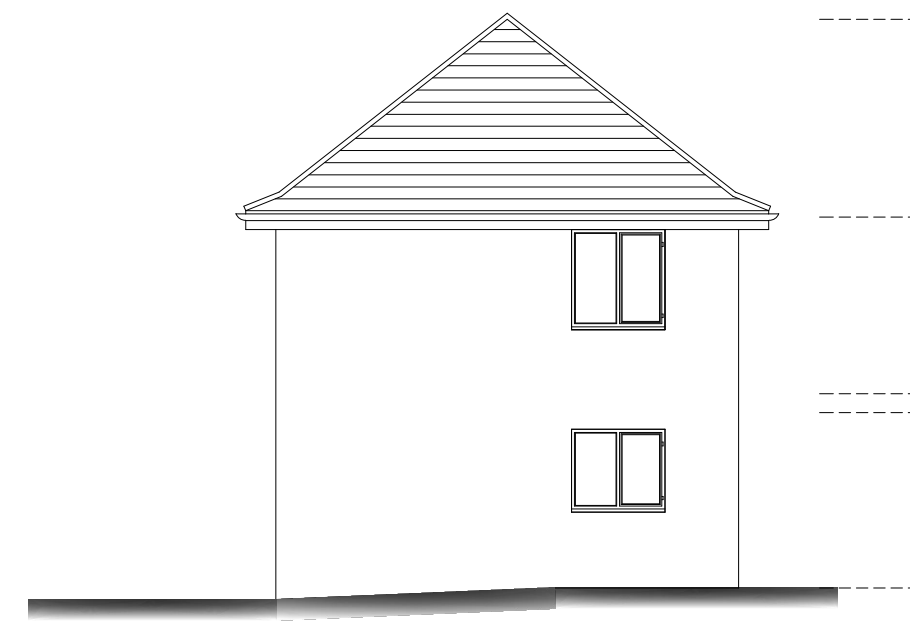

Side Elevation
As Existing



Photo 1
Rear Elevation




Photo 2
Rear Elevation




Photo 3
Rear Elevation




Photo 3
Front Elevation

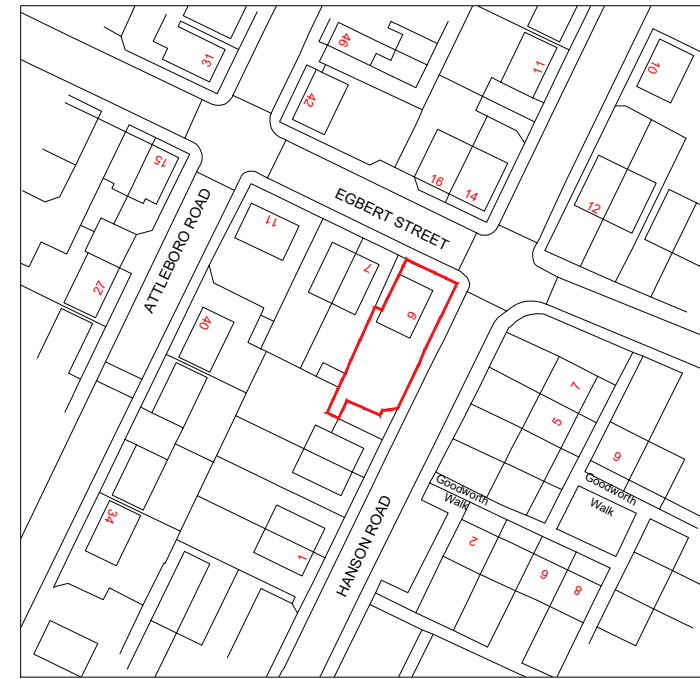


Location Plan As Existing

 

1:1250

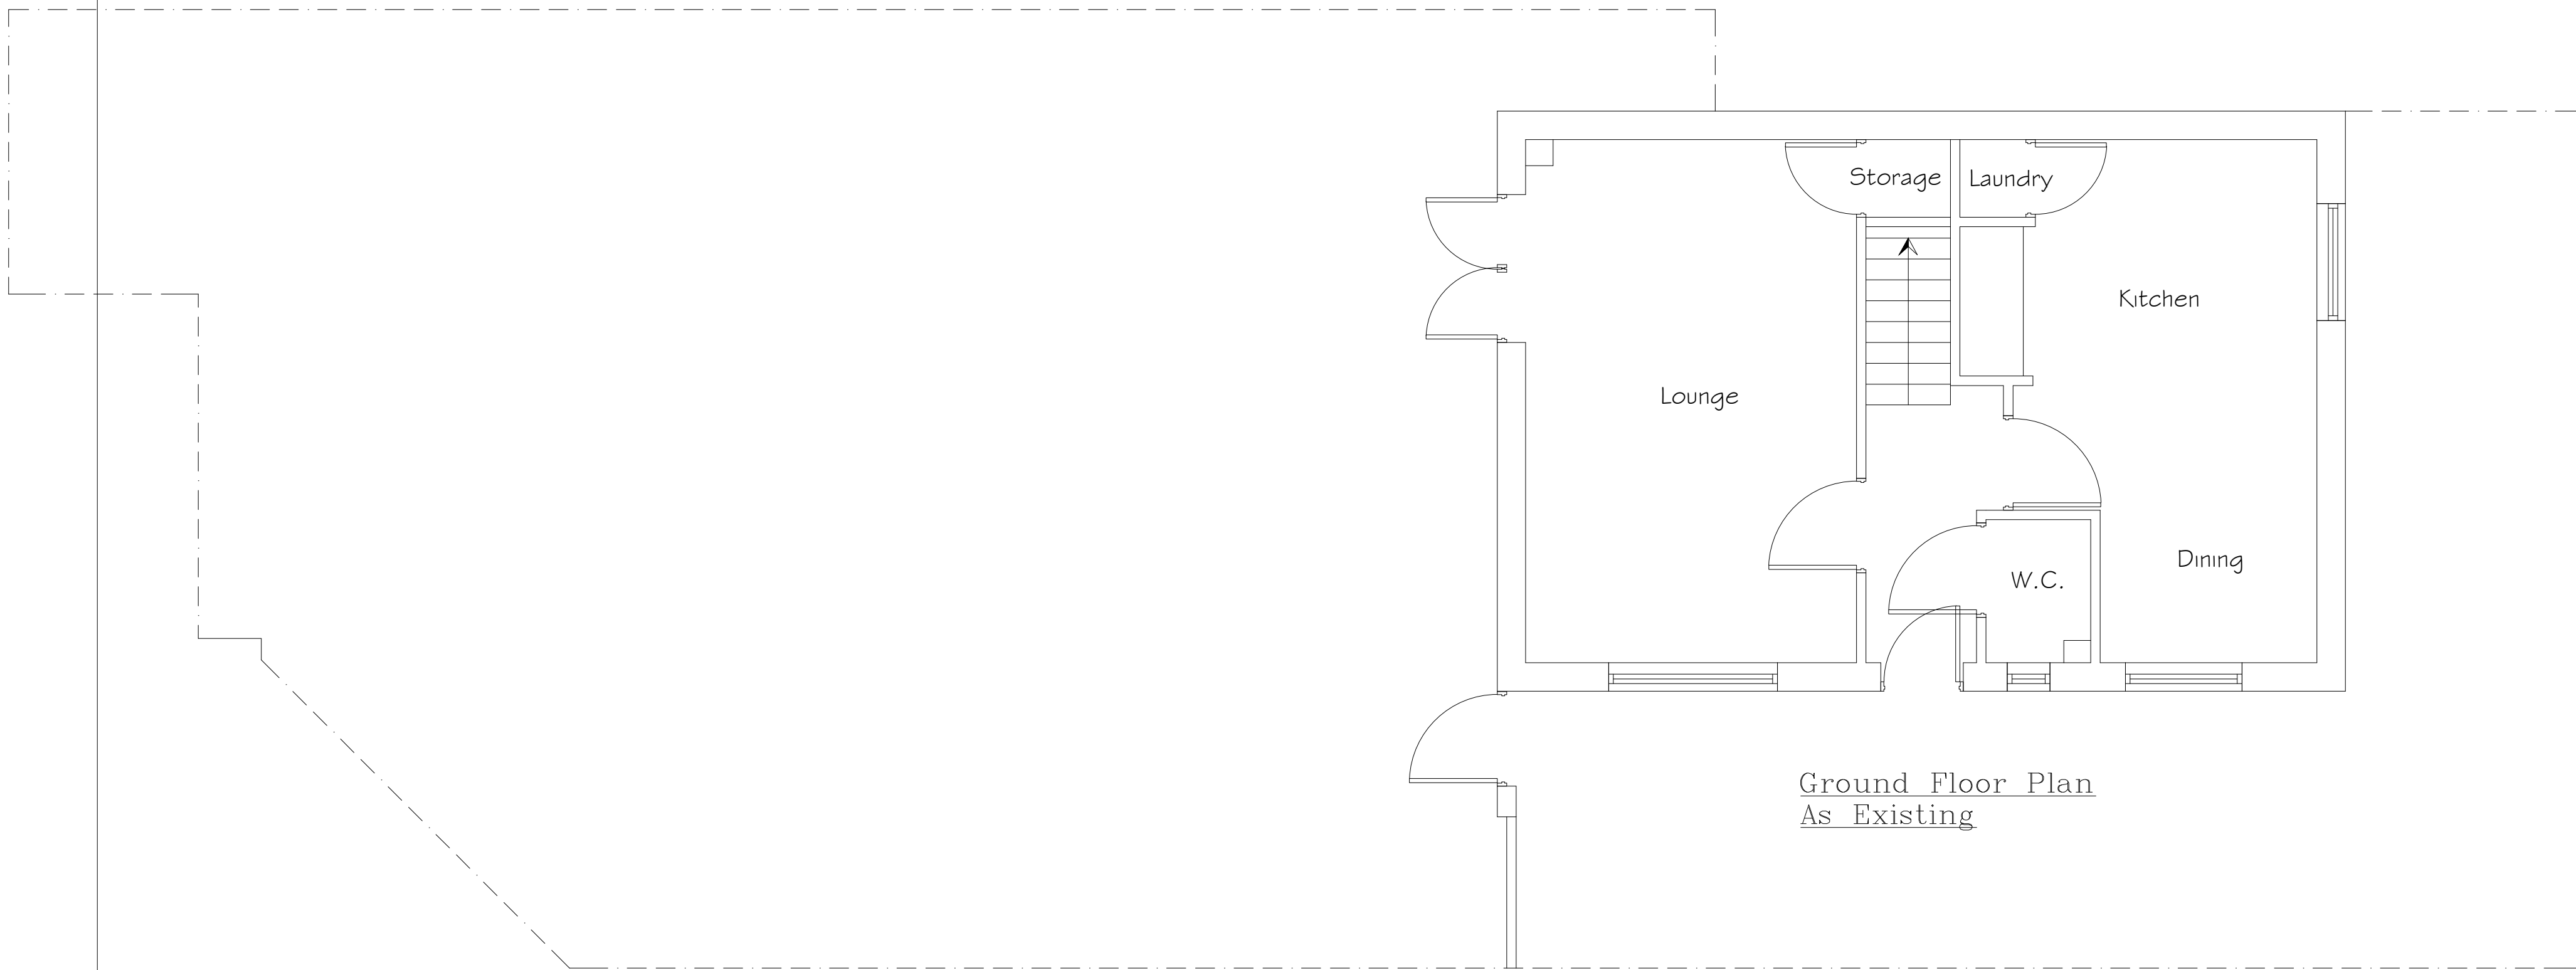

Ground Floor Plan
As Existing

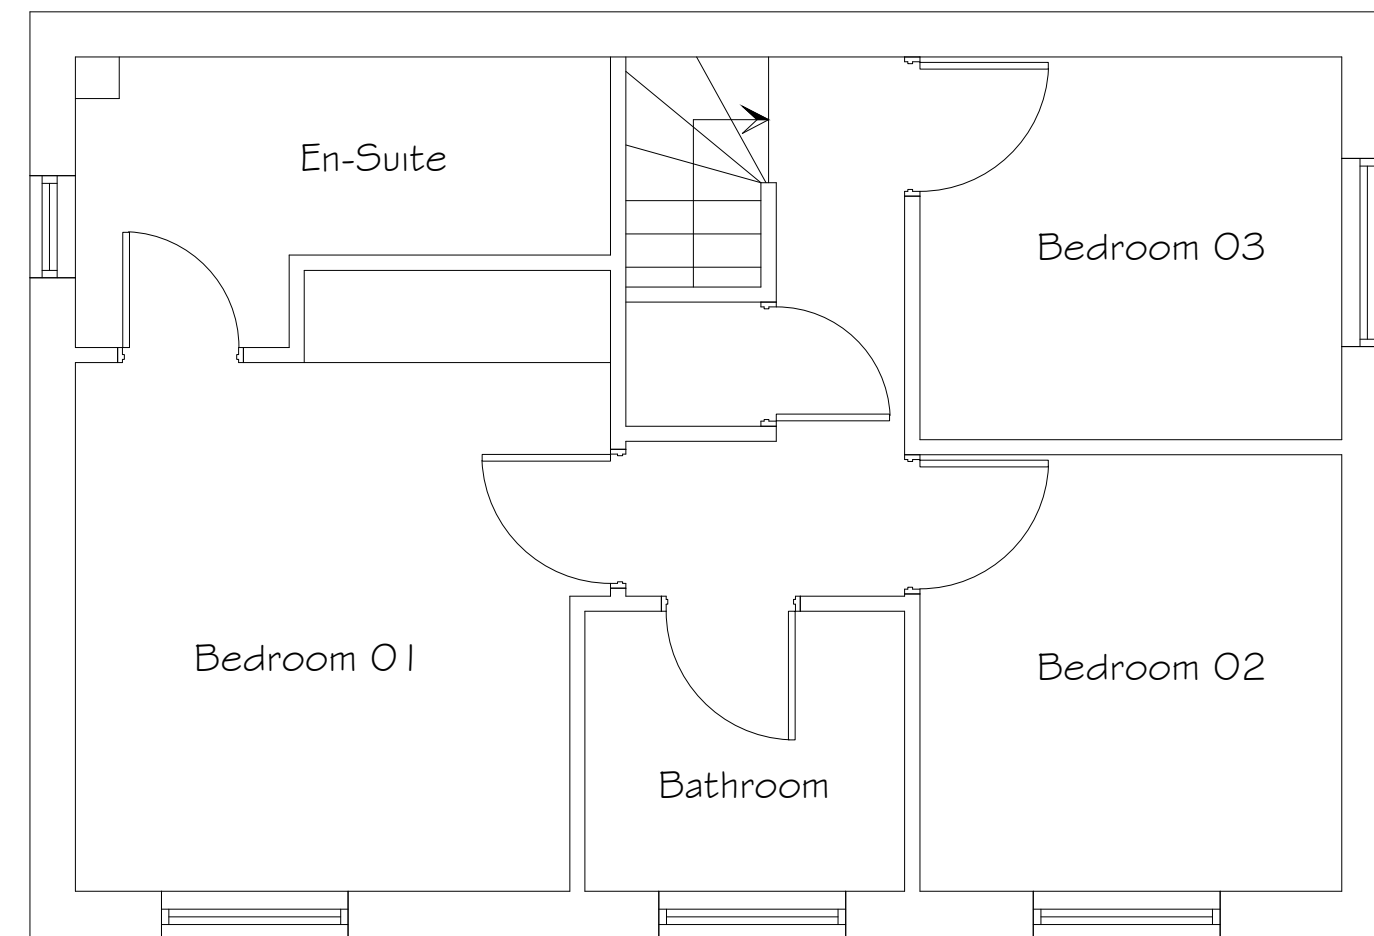

First Floor Plan
As Existing



1:50

DATE	NOTES	BY	REV
14/10/21	Planning Submission	CS	A
01/11/21	Planning Amendments	JD	A

Phone: 0161 359 5016 Email: info@cka.design www.ckarchitecturalmanchester.co.uk

PROJECT TITLE Proposed Single Storey Extension & Attic Conversion	CLIENT Stephen Alabi 9 Hanson Road, Manchester, M40 5ET			
DRAWING STAGE Planning	SCALE Varies @ A1	CHK ??	DRAWN BY CS	
SHEET TITLE Plans as Existing	PROJECT NUMBER M40-2696	STAGE PLN	REV A	SHT 001