


notes

This drawing is subject to a detailed building and site survey, therefore no guarantee of its accuracy can be given. This drawing has been draughted in accordance with the clients design requirements. All areas are approximate and are subject to a detailed building and site survey and further design development. All dimensions should be checked prior to commencement of construction on site. Measurements should not be taken off the drawing.

All dimensions shown are in millimetres (mm).

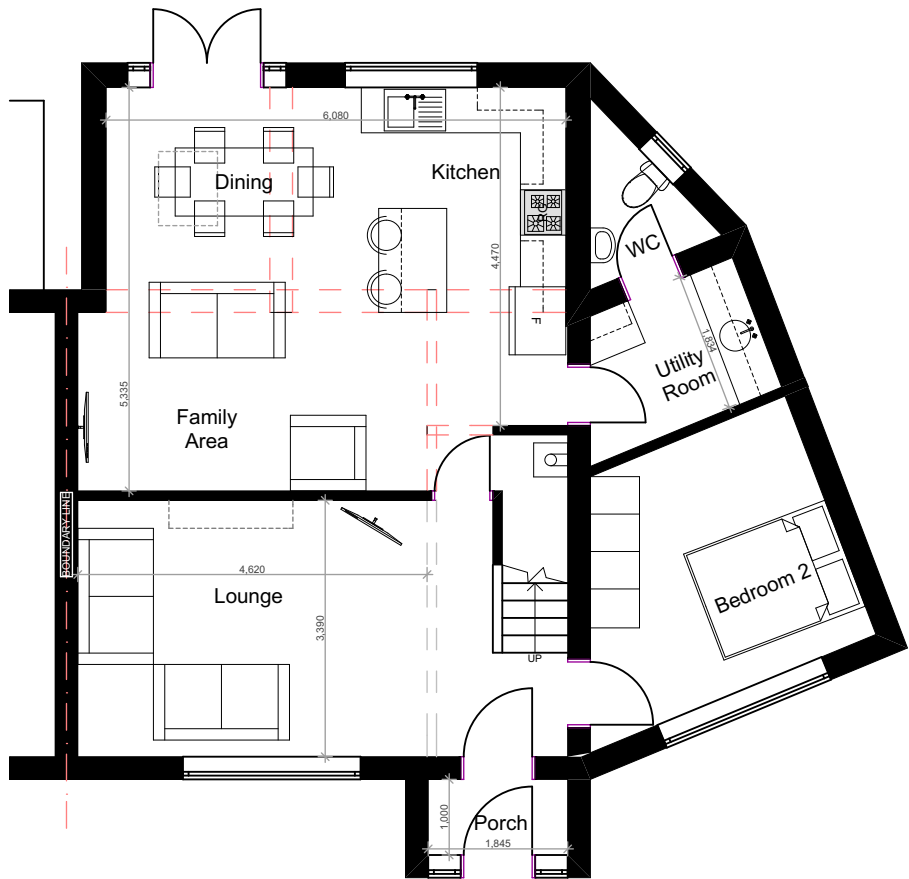

PROPOSED GA GROUND FLOOR PLAN



PROPOSED GA FIRST FLOOR PLAN

PL1 First Floor Side Extension Removed 16.11.21
PL0 Planning Issue 08.09.21



NADA Architects Ltd
169 Kingsway
Burnage
Manchester
M19 2ND
Mob: 07974 735527
E: ahmed@nadaarchitects.com
W: www.nadaarchitects.com

D - design PL - planning PT - pre-tender
T - tender P - preliminary
C - construction R - record

PLANNING

MR M. ASIF AZIZ

HOUSE EXTENSION.
3 ELMHURST DRIVE,
MANCHESTER, M19 1GD

PROPOSED GA FLOOR PLANS.

scale 1:100 @ A3 date 08.09.21 drawn MH checked AC

job no (category) dwg no revision

21-982 (04)001 PL1

Drawing measurements shall not be obtained by scaling. Verify all dims prior to construction. Immediately report any discrepancies on this drawing to Architect. This drawing shall be read in conjunction with associated specifications and related consultant's documents.