

PROJECT REF
19042

DRAWING REF
201 F

SCALE
1:50 @ A1


DATE
DEC '21

CLIENT
MR & MRS WILSON
8 DARLEY AVENUE
WEST DIDSbury
MANCHESTER
M20 2XF

PROJECT
DETACHED OUTBUILDINGS

DRAWING TITLE
PROPOSED FLOOR PLANS
PLANNING


F	UPDATED AFTER PO COMMENTS ISSUED FOR PLANNING APPROVAL	01.12.21
E	ISSUED FOR PLANNING APPROVAL	16.09.20
D	CIRCULAR WINDOW SHOWN	13.05.20
C	UPDATED FOLLOWING PO COMMENTS	13.05.20
B	MEZZANINE FLOOR ADDED, FLANKING WALL REDUCED IN LENGTH AND EXISTING BOUNDARY TREATMENTS SHOWN	28.01.20
A	SECTION A-A ADDED ISSUED FOR PLANNING APPROVAL	08.01.20 03.10.19

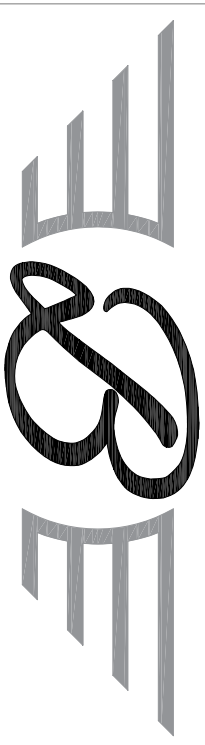


BLUECHIP
ARCHITECTURE

07999 294 675


design@bluechip-architecture.co.uk
www.bluechip-architecture.co.uk
18 Botany Road | Alder Forest | Worsley | M30 9L5

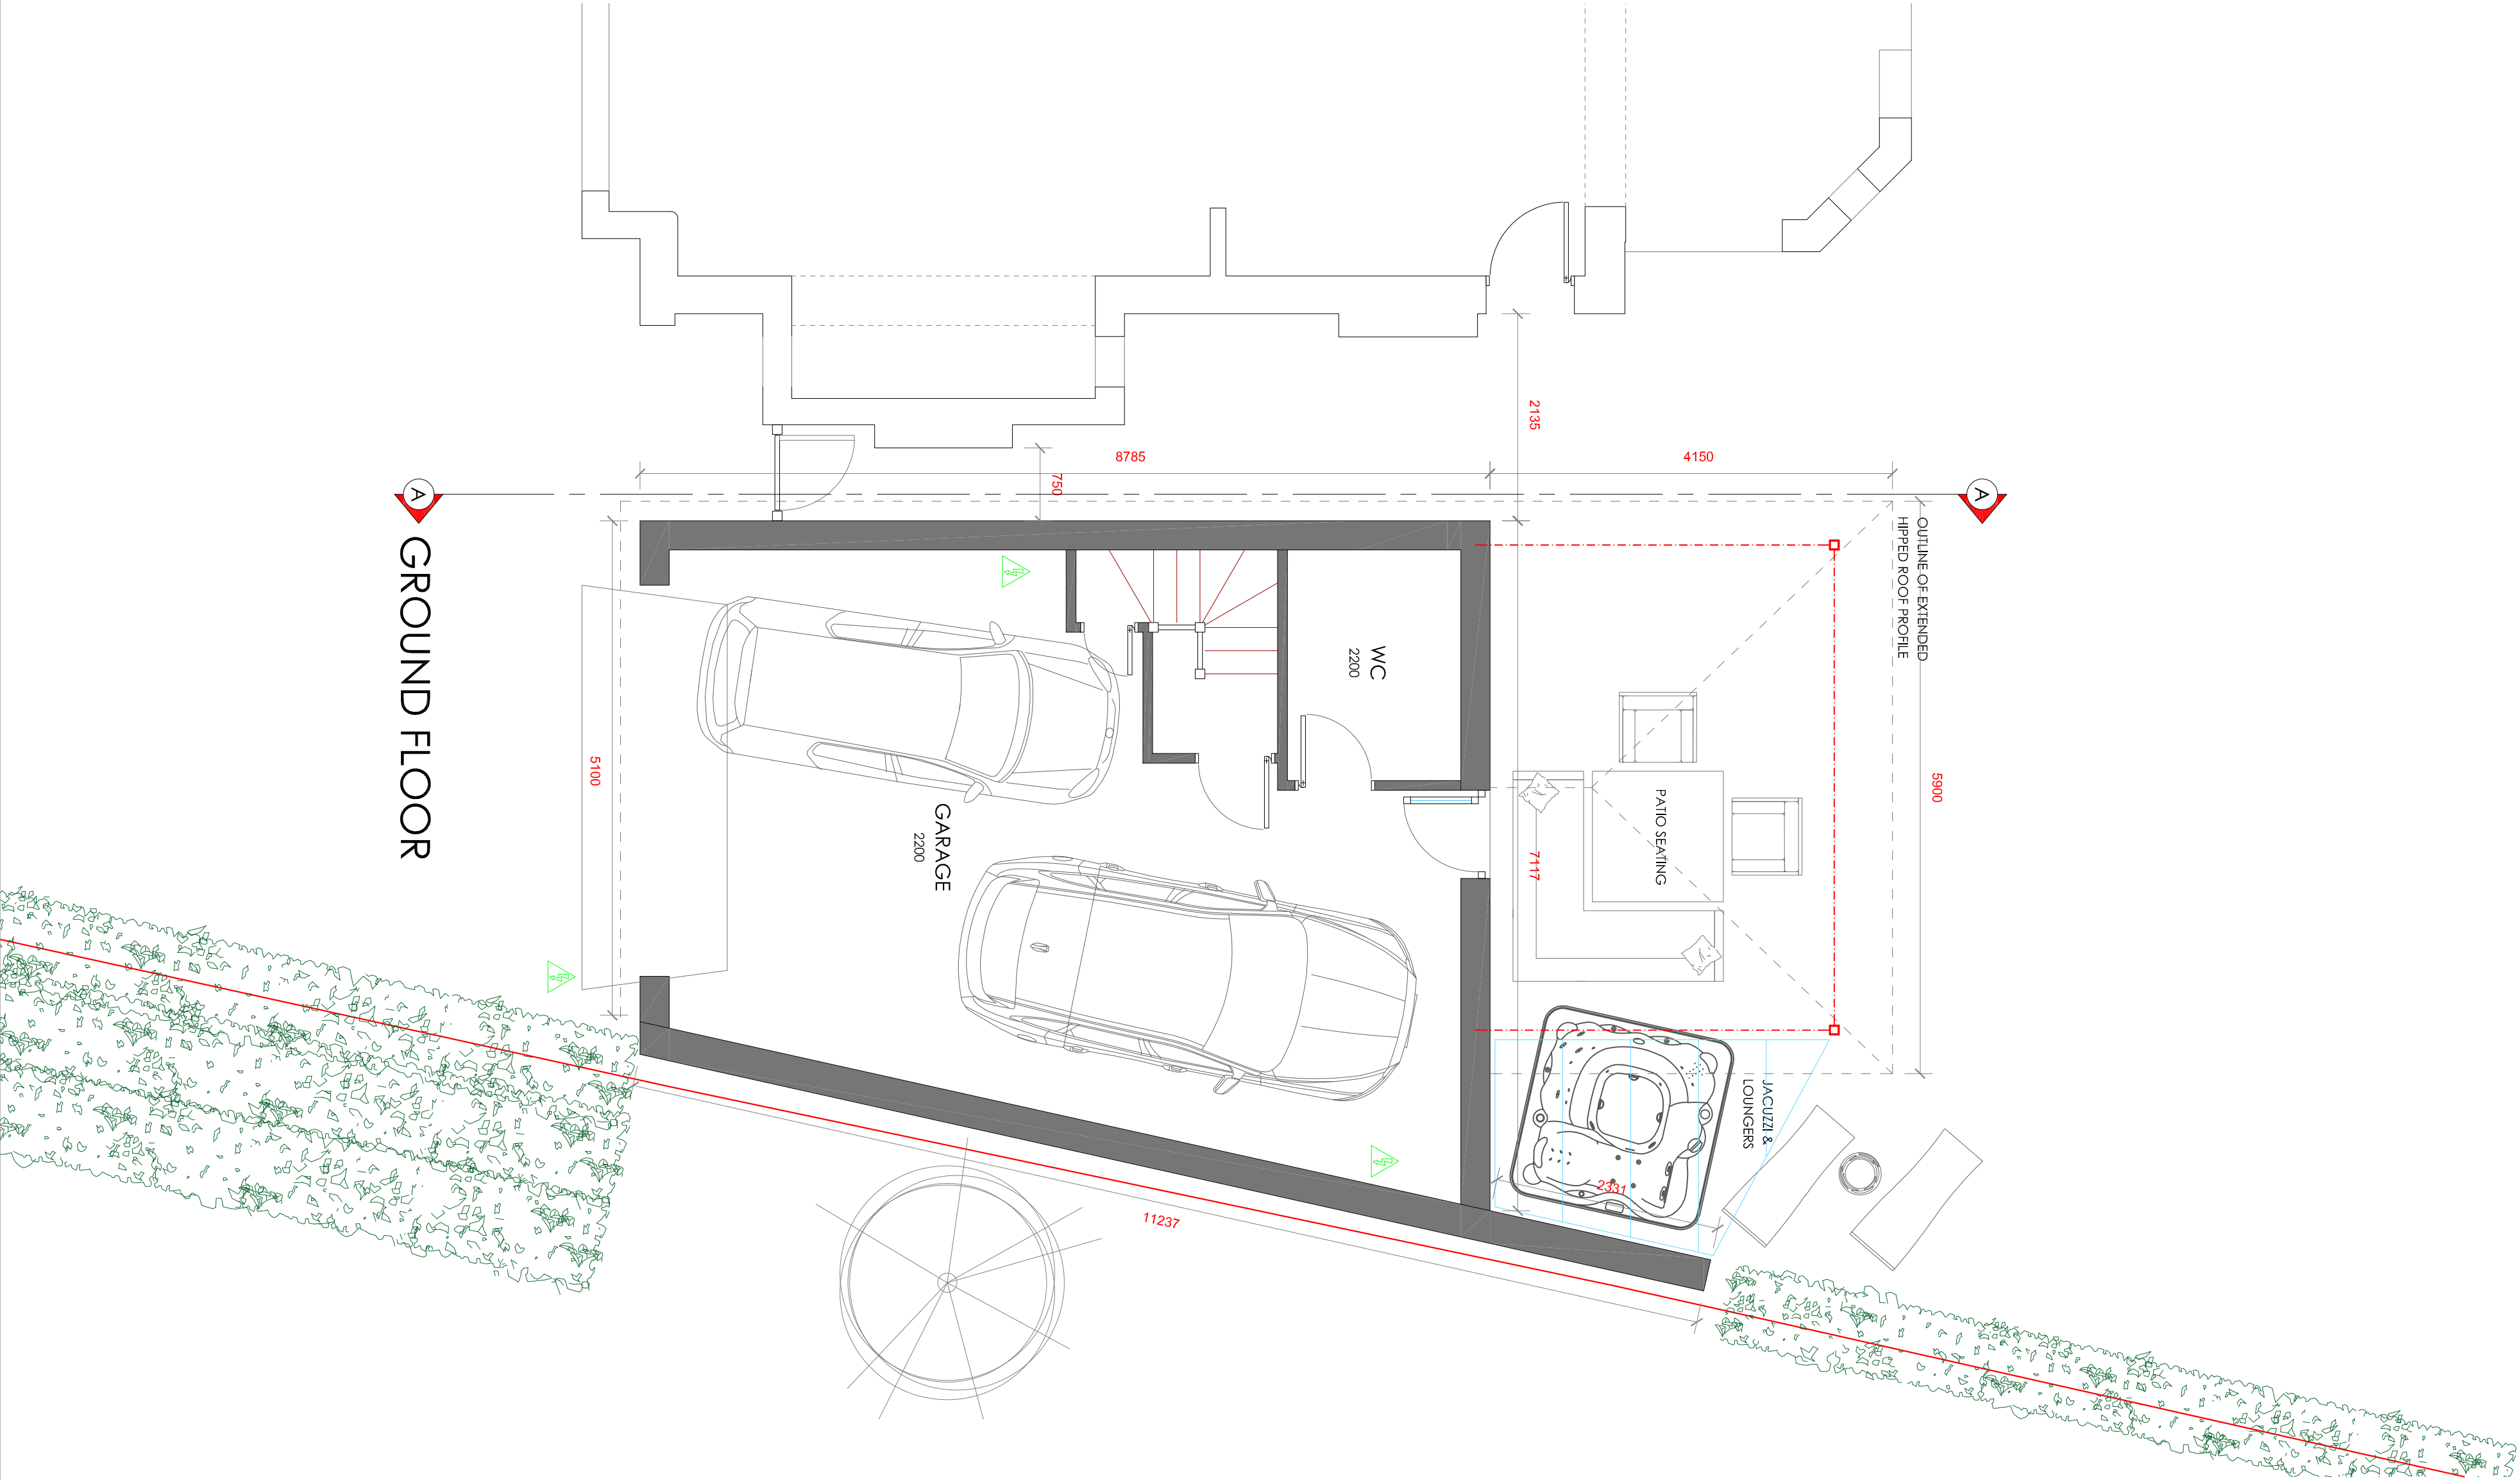

GROUND FLOOR

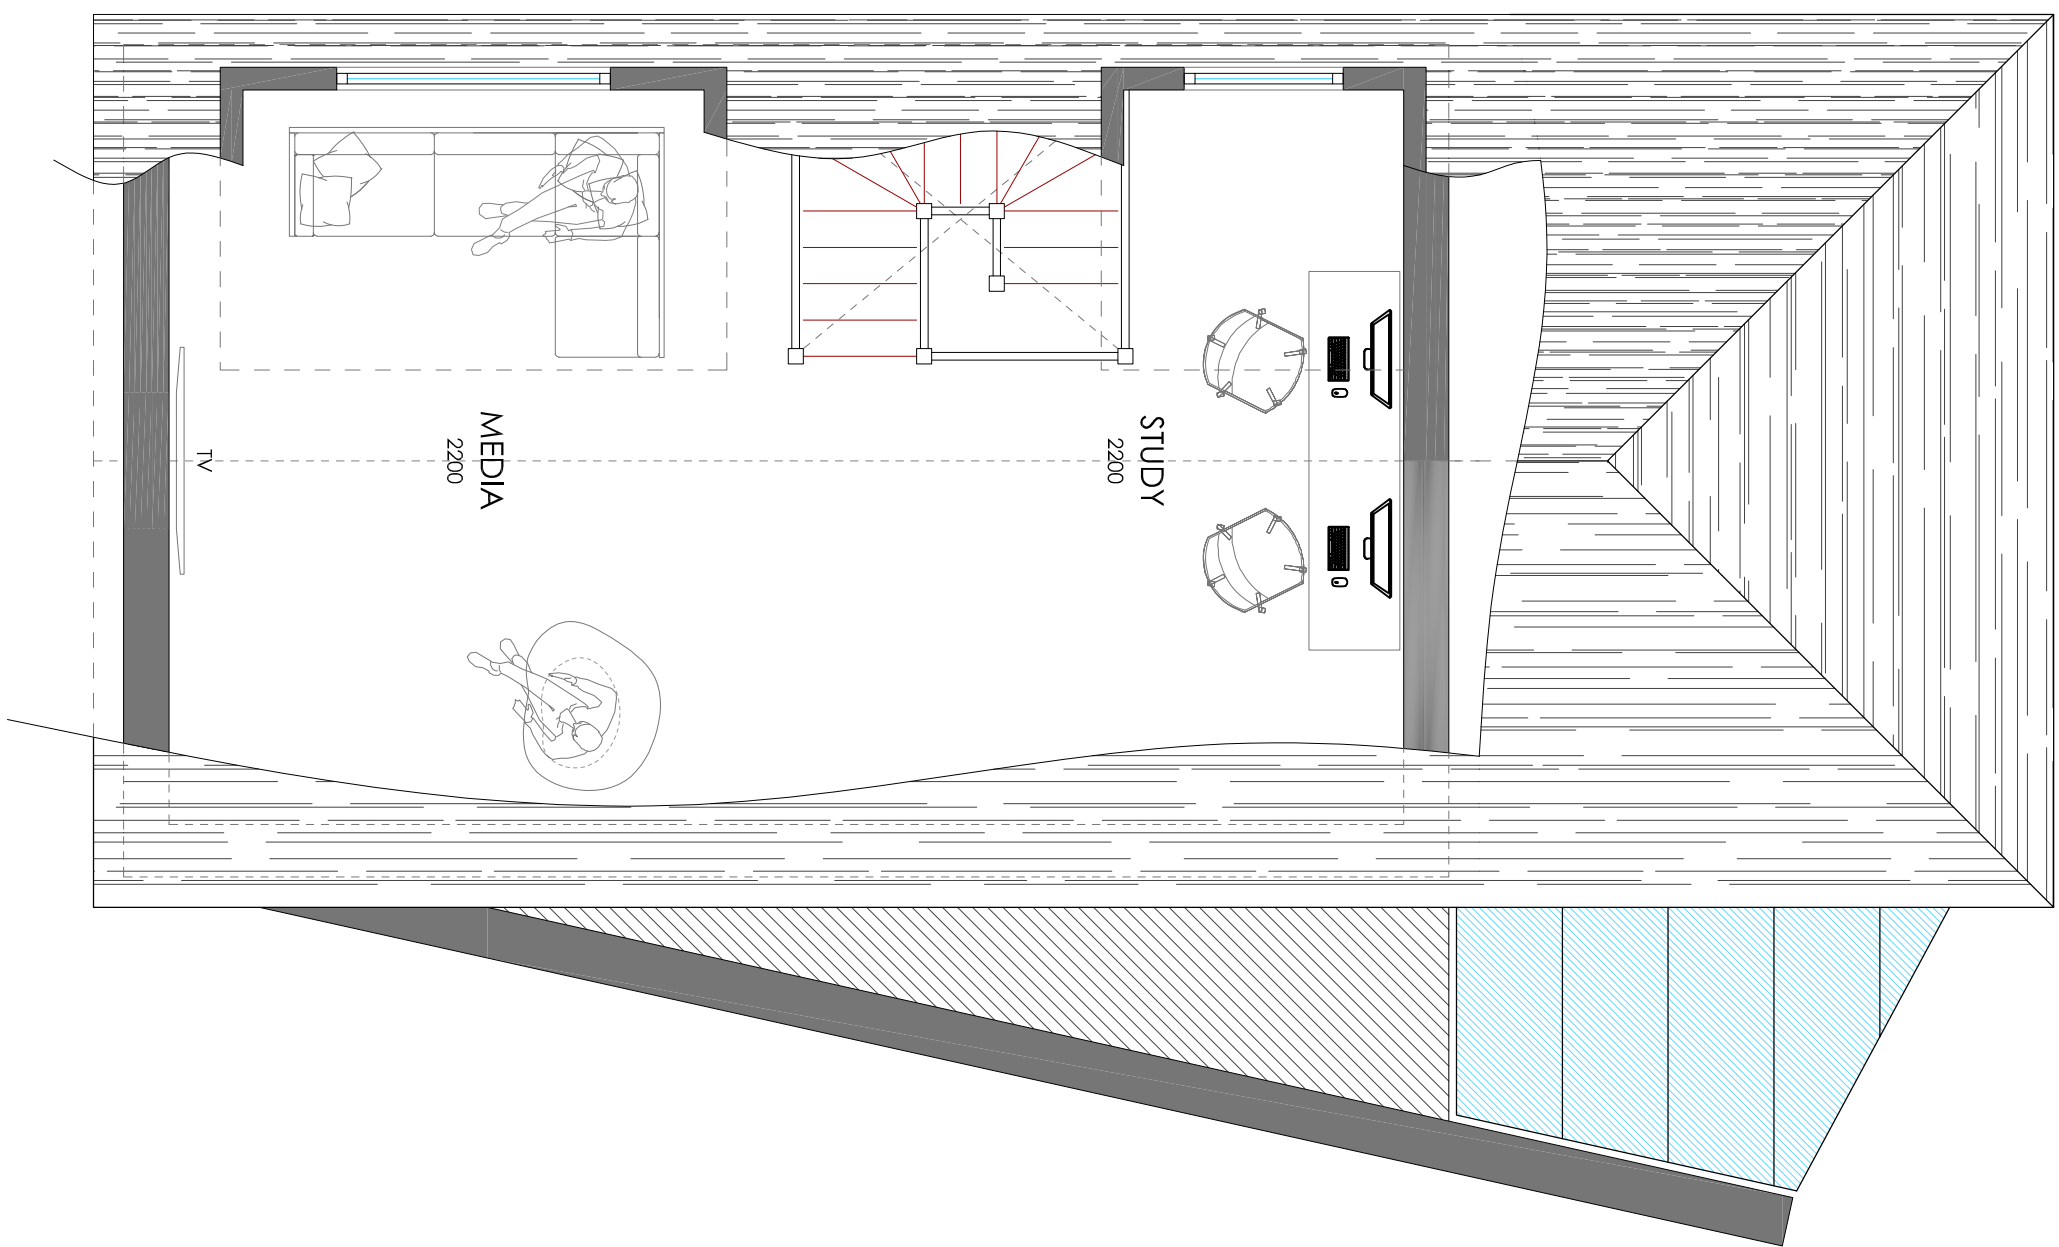

FIRST FLOOR

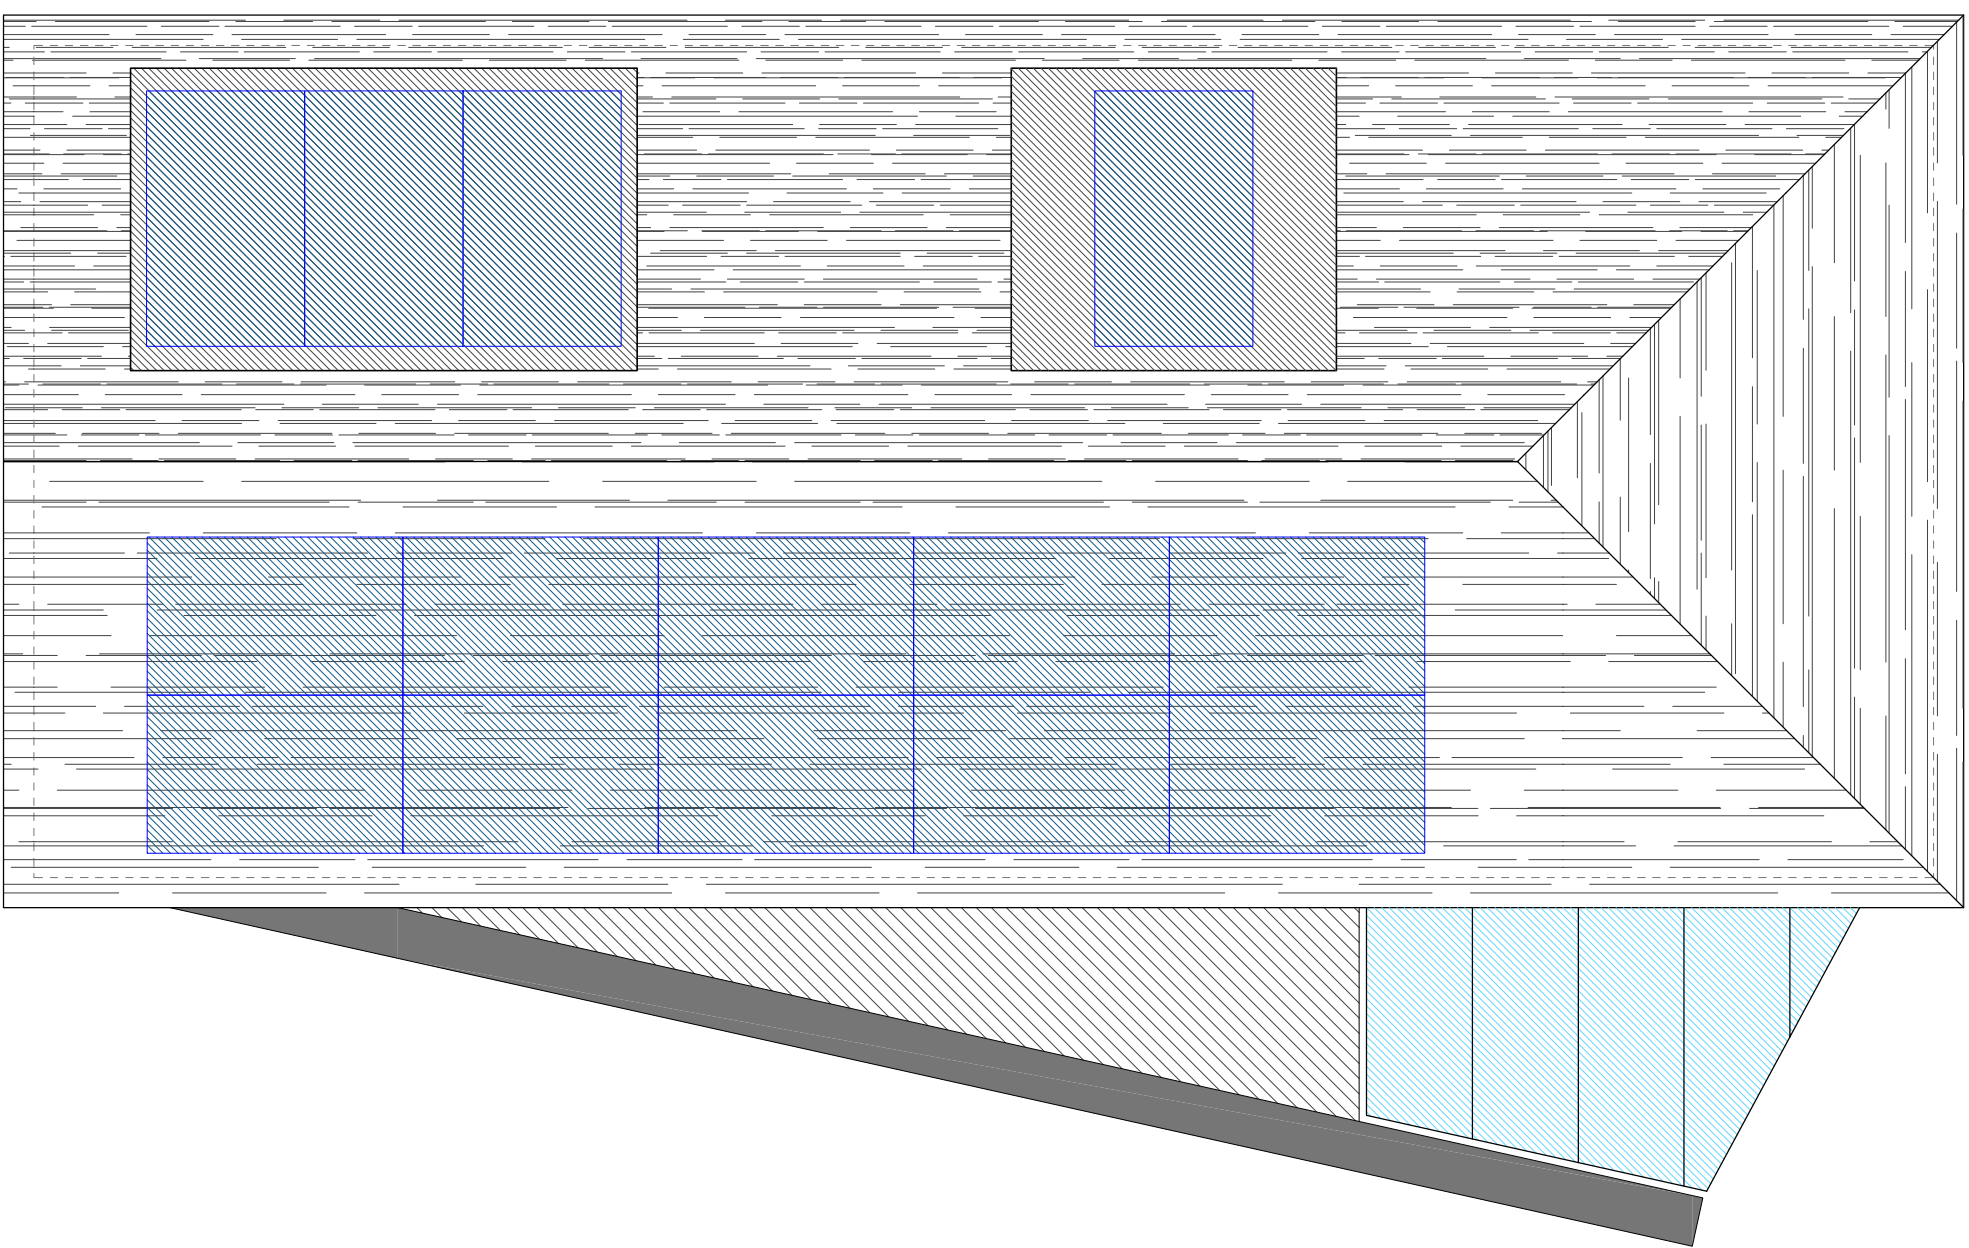

ROOF PLAN