




- GENERAL NOTES
1. All dimensions are in millimetres unless otherwise noted.
 2. This drawing is not to be copied or disclosed by or forwarded on to any unauthorised persons without prior written consent of Gamble King and Noone Limited.
 3. Do not scale from this drawing and is only to be used for Local Authority Approval purposes only.

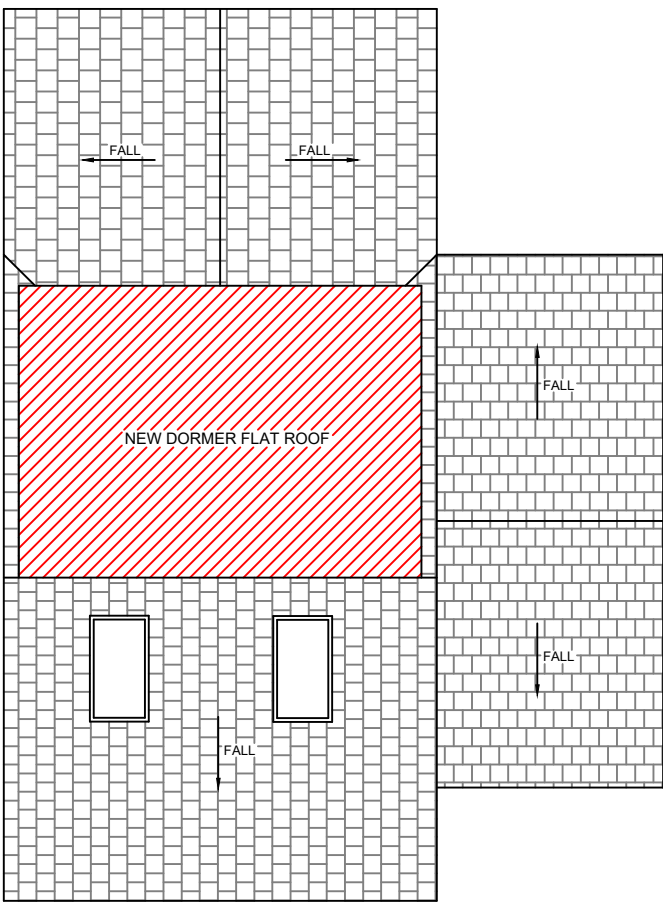


Proposed Roof Plan (1:100)

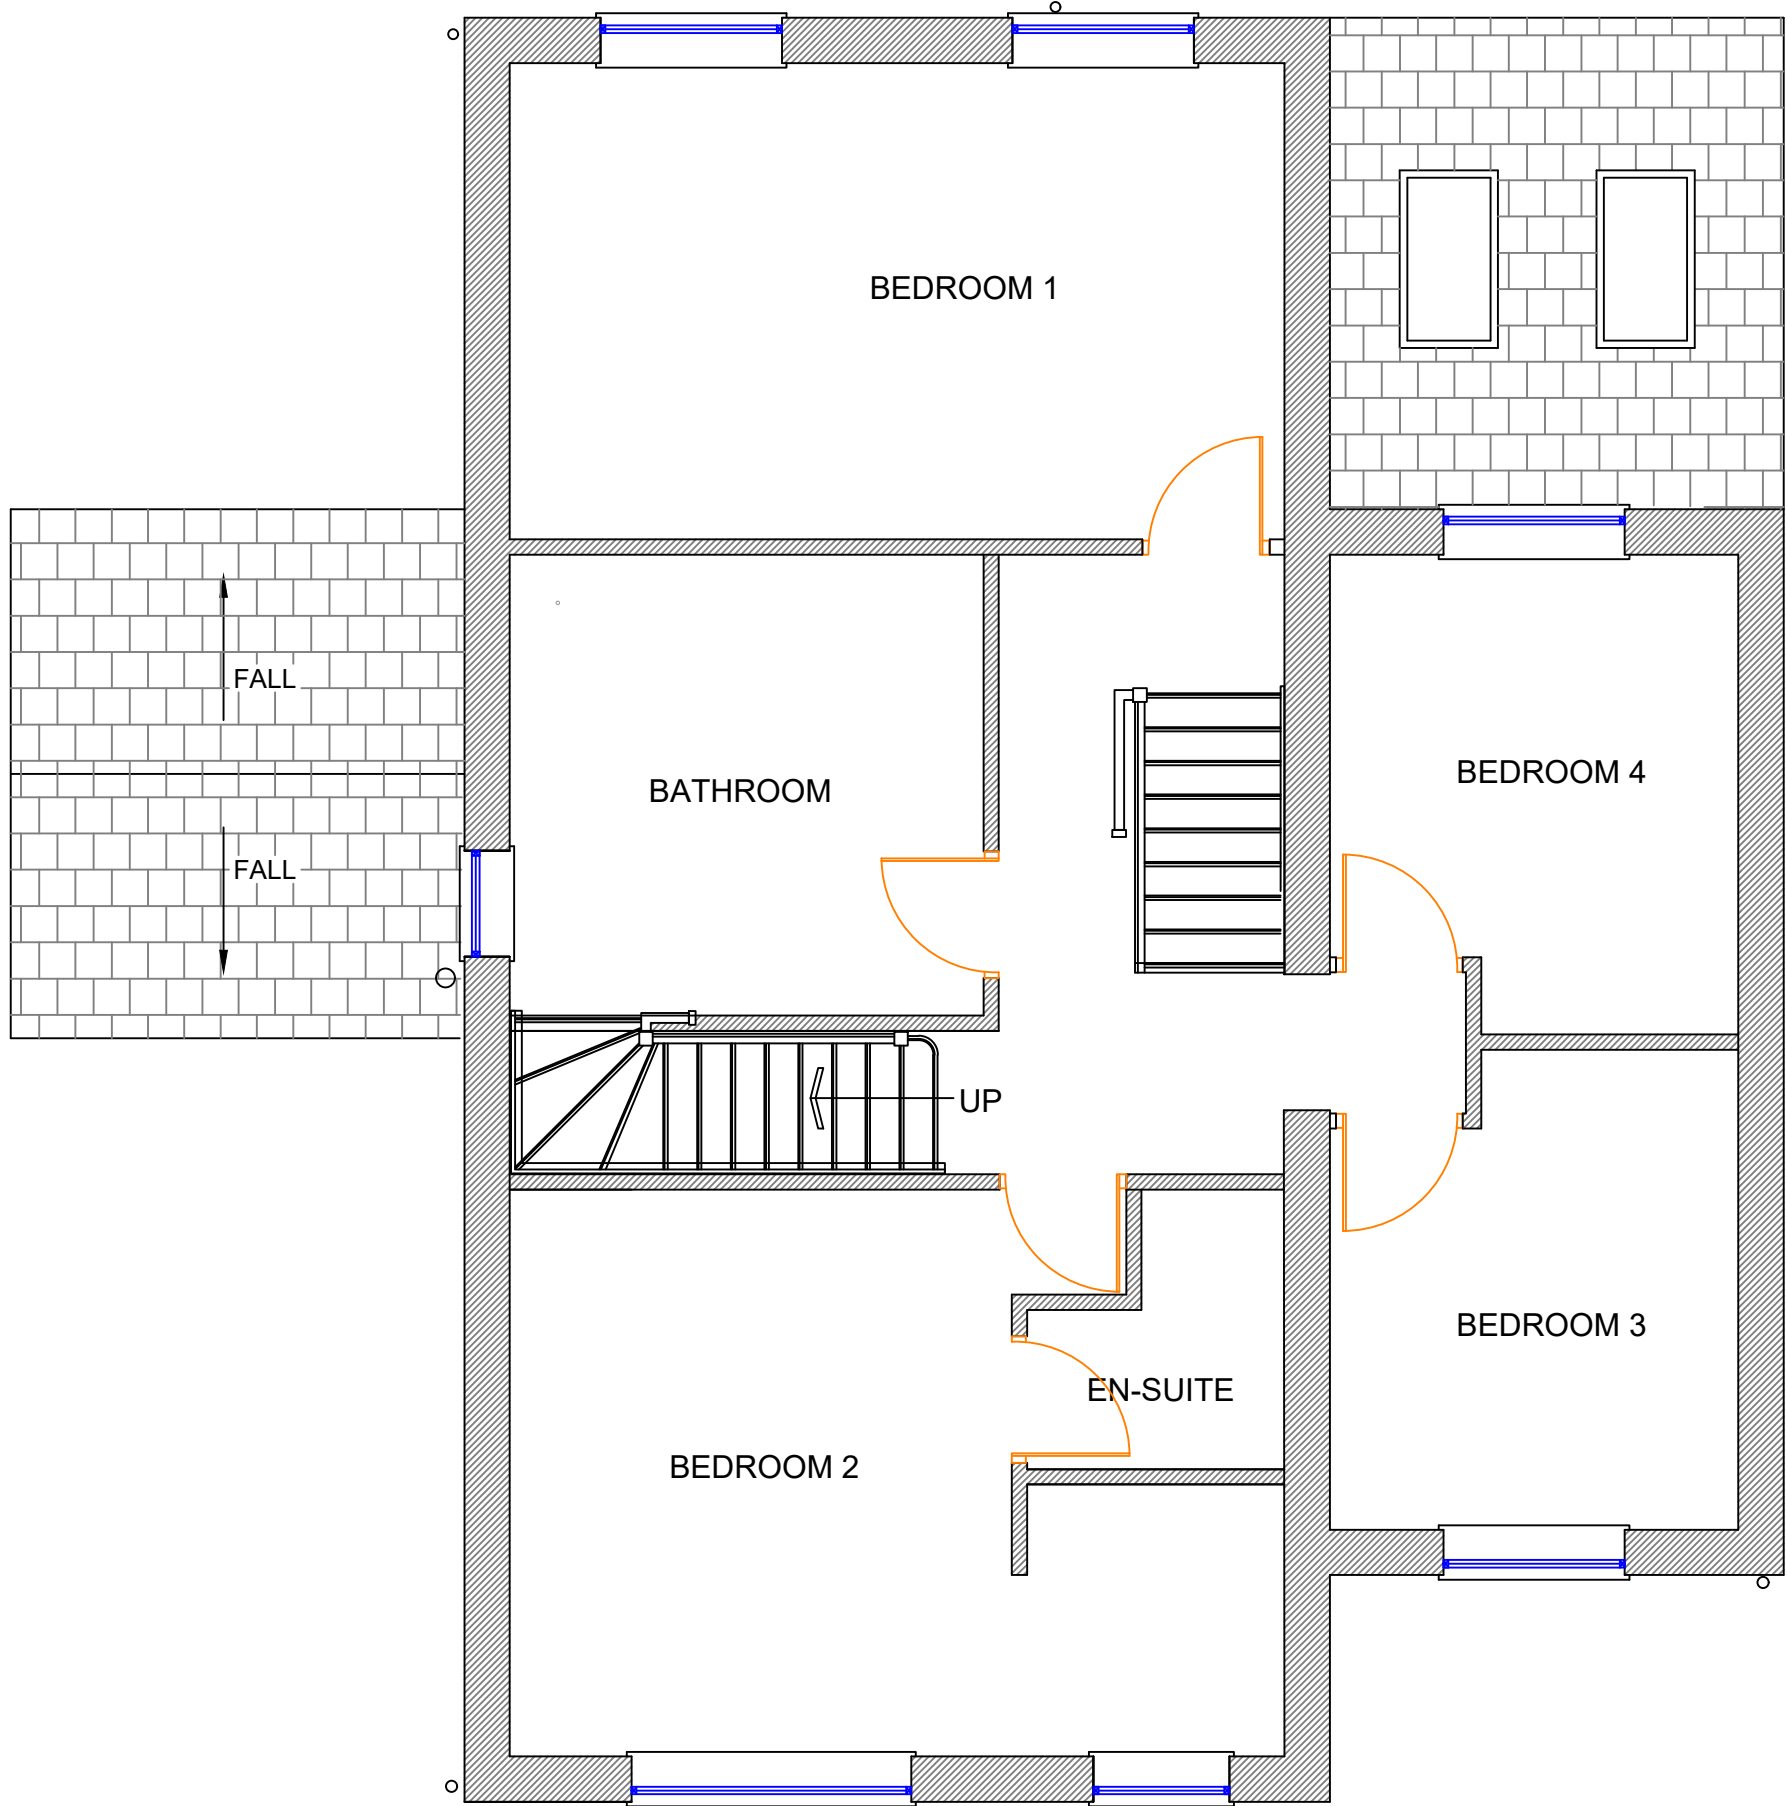

Proposed First Floor Plan (1:50)
(No change)

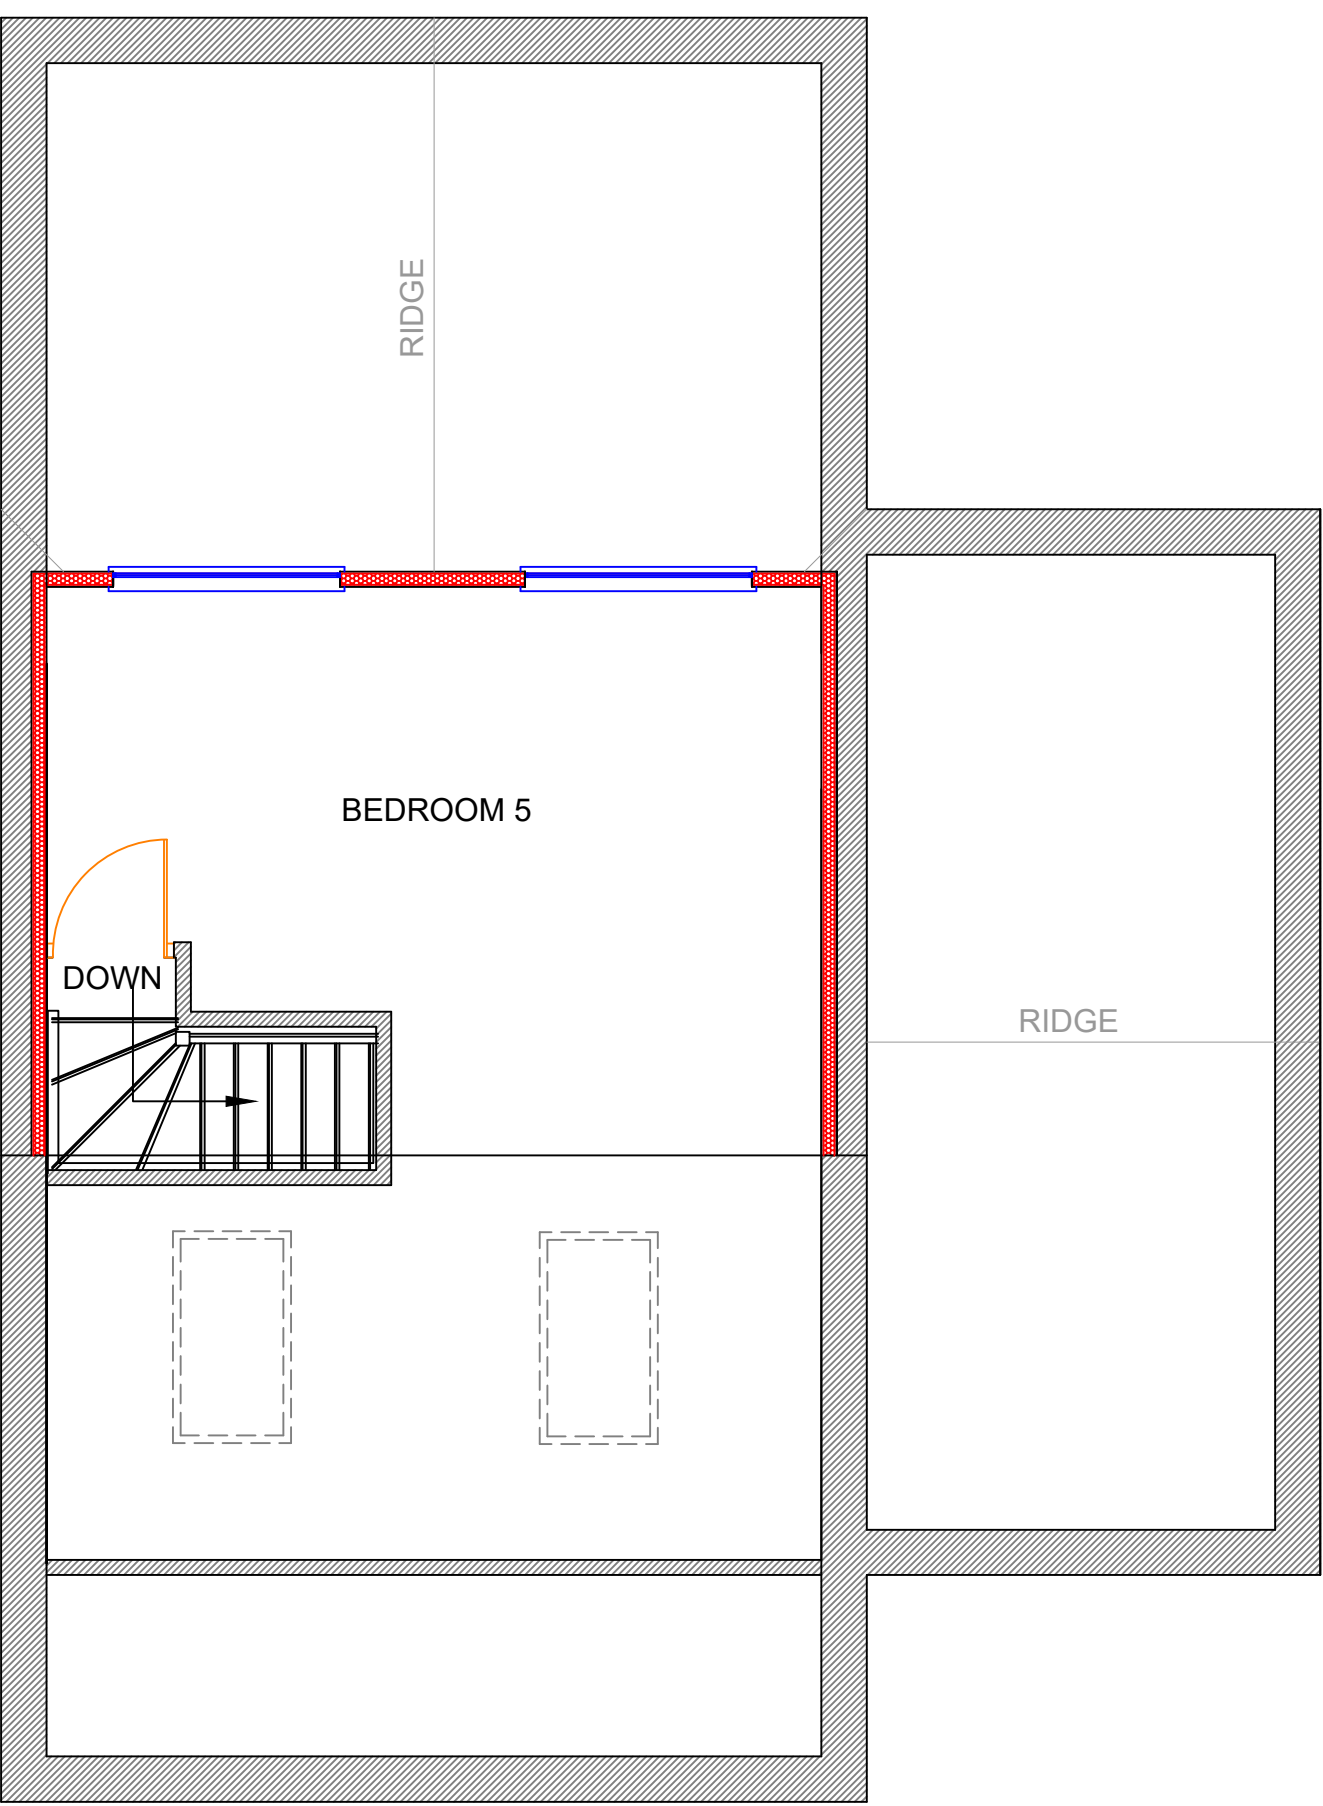


Proposed Second Floor Plan (1:50)

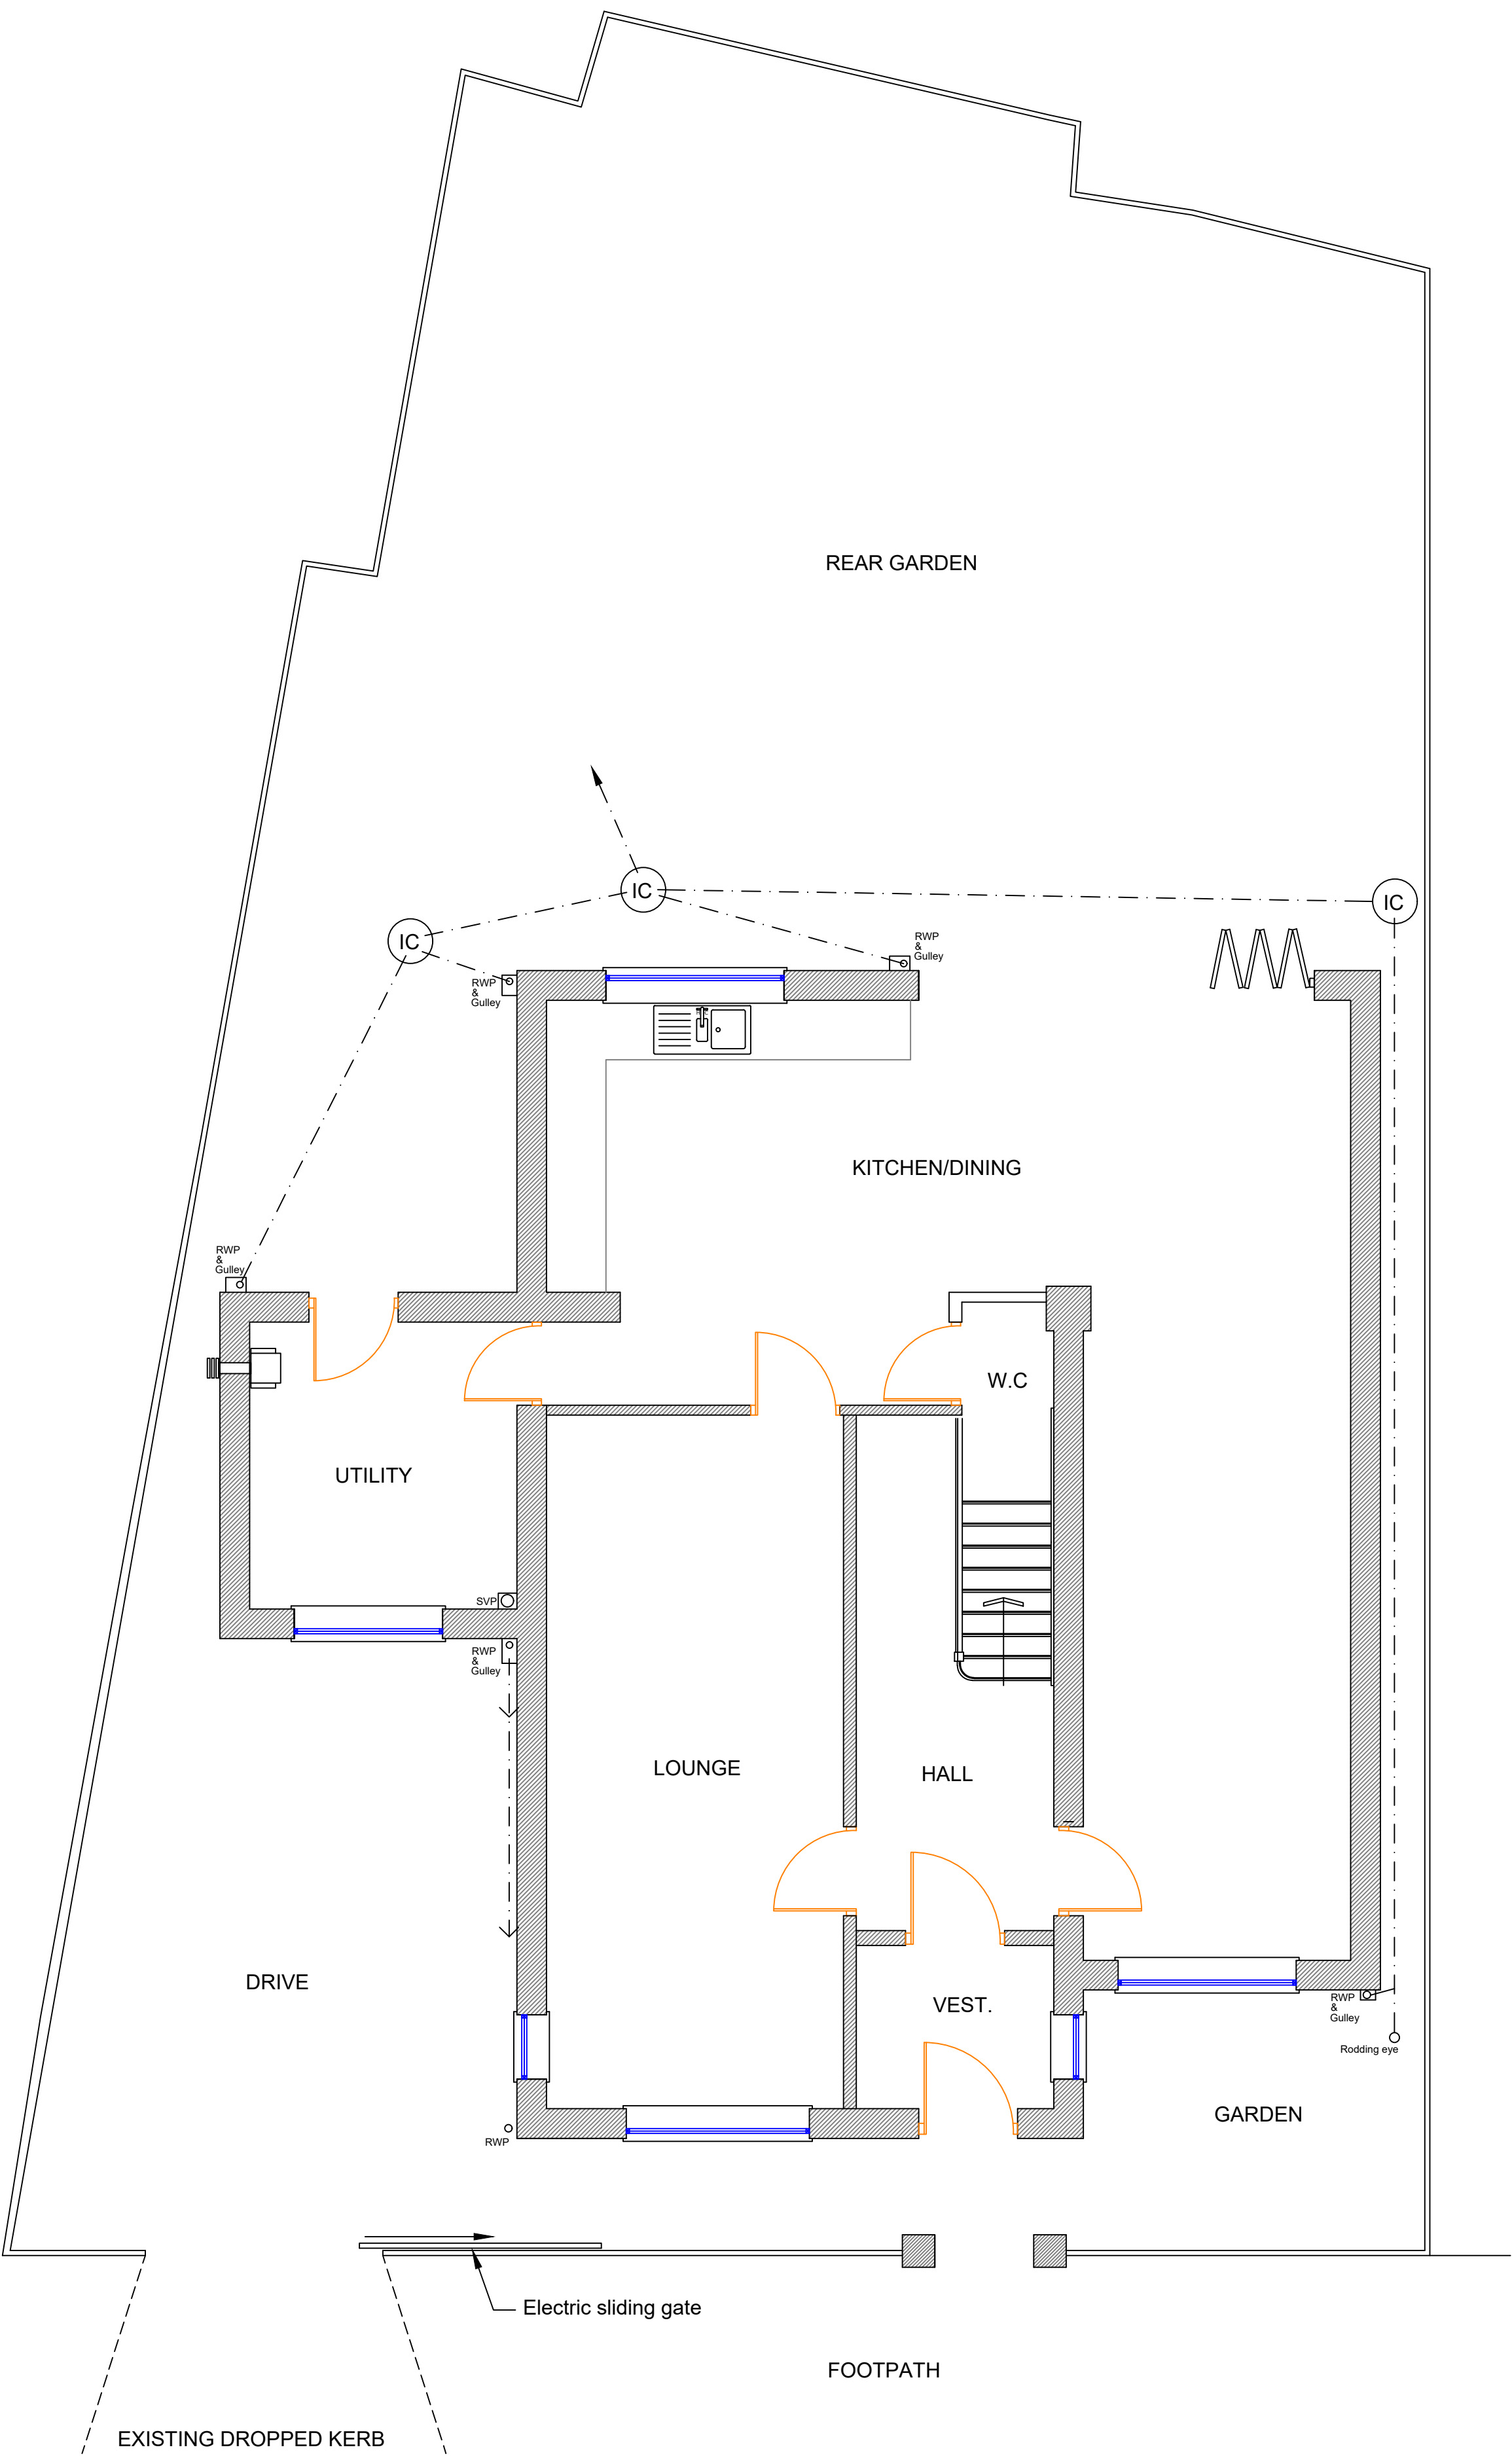

Proposed Ground Floor/Site Plan (1:50)
(No change)

SCALE AS SHOWN AT A1

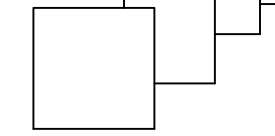Client	Mr. John Burns	Drawn	S.King	Date	Dec. 2021	Scale	As Shown
		Job No.	D21.12.13		Drg No.	P03	
Job	133 Belgrave Road, New Moston, Manchester. M40 3SX.	Gamble King and Noone Ltd					
		Consulting Structural Engineers & Building Surveyors.					
		5 Queen Street Oldham OL1 1RD Tel: 0161 652 1183 Mobile: 07756 902 604 07725 145 369					
Drg	Proposed Floor and Roof Plans						