



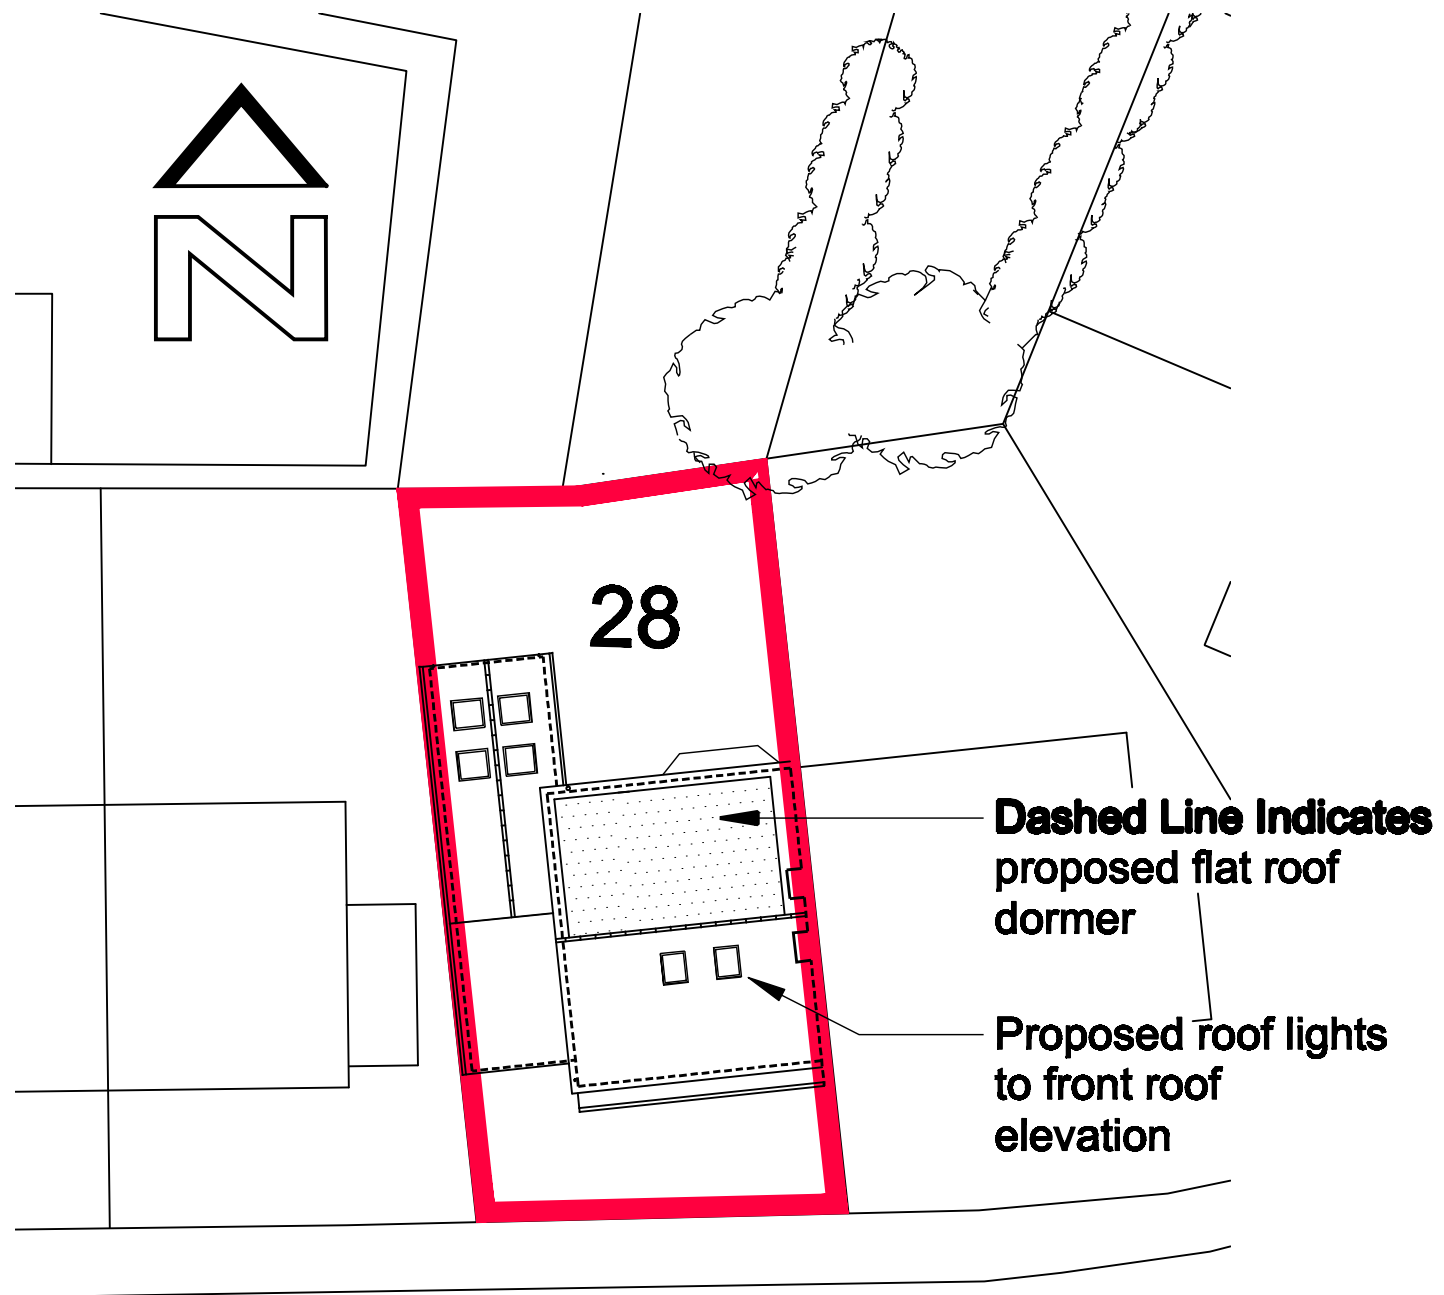

Site Plan Scale 1: 200

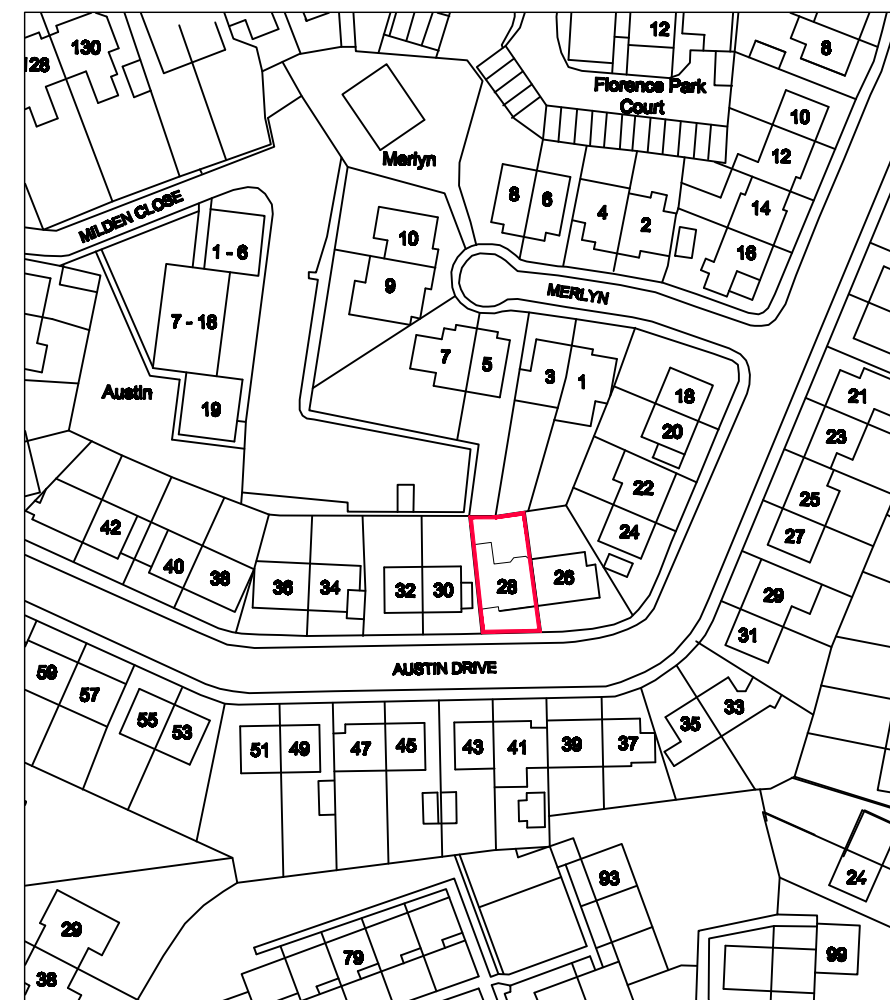

Location Plan Scale 1: 1250

SCALE			DATE		
-	-	-	1:1250 & 1:500 @ A3		Aug 2021
Rev	Description	Date	DRAWING No.	SHEET	REV.
CLIENT			AUT082101	1 of 6	-
K. Theyer					
PROJECT					
Proposed Roofspace Works at 28 Austin Drive, Didsbury , Manchester. M20 6BZ					
DRAWING					
SITE & LOCATION PLAN					