

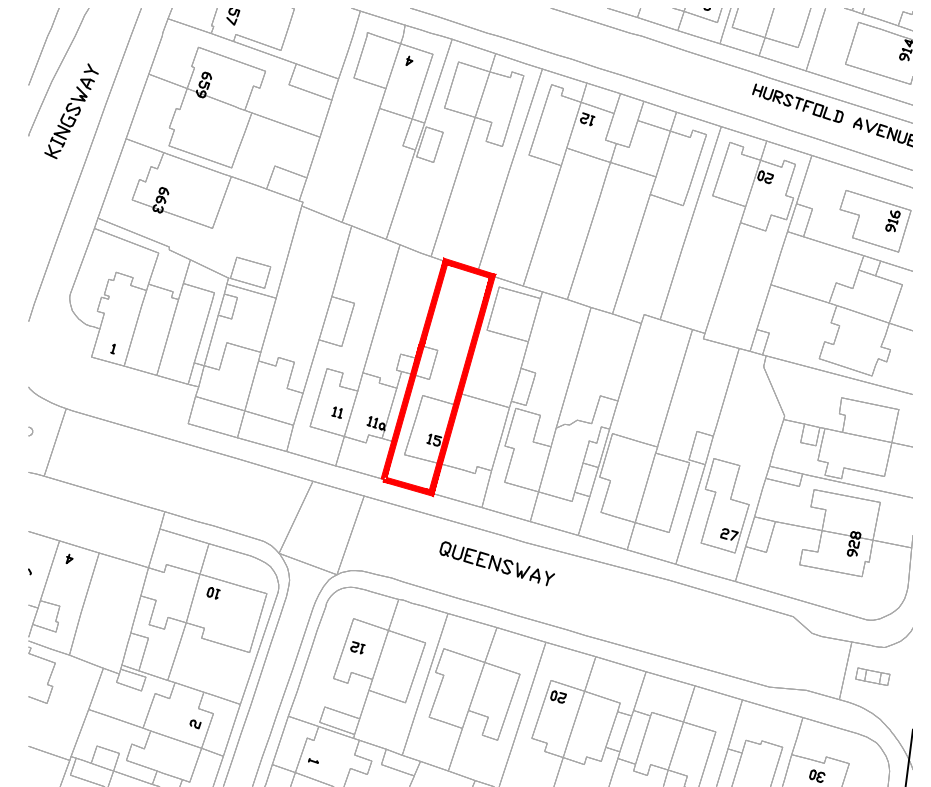
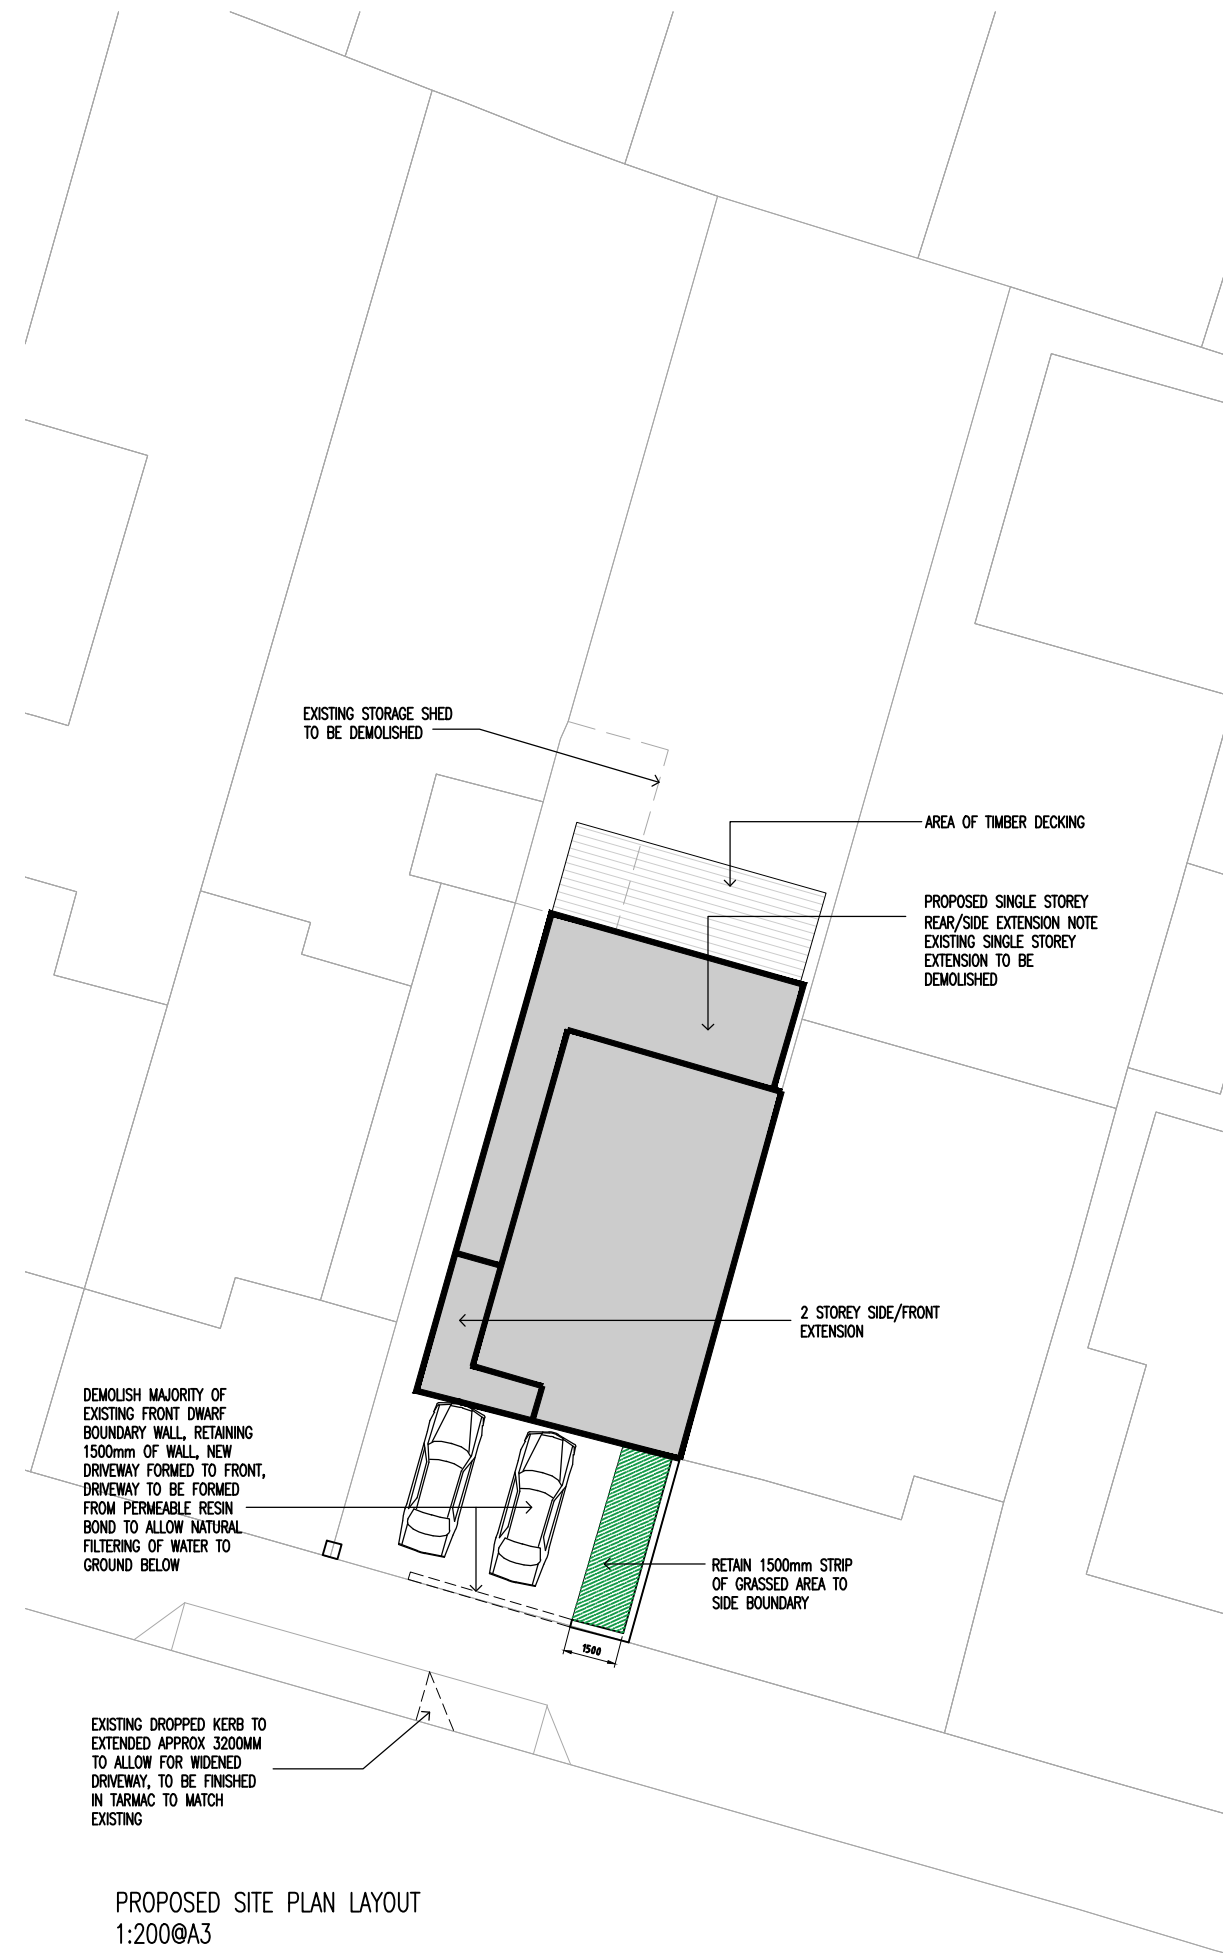


 

SITE LOCATION PLAN (300sqm)  
1:1250@A3

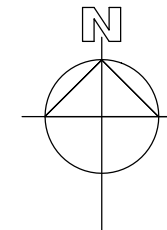

|                                              |            |         |             |
|----------------------------------------------|------------|---------|-------------|
| Rev                                          | Amendments | Date    | Ints        |
| <b>Mark Gordon</b><br>Design + Associates    |            |         |             |
| Project                                      |            |         |             |
| 15 QUEENSWAY<br>MANCHESTER, M19 1QP          |            |         |             |
| Drawing Title                                |            |         |             |
| SITE LOCATION PLAN<br>AND PROPOSED SITE PLAN |            |         |             |
| Drawn                                        | TW         | Checked | —           |
| Date                                         | JUN 2021   | Scale   | @A3 1 : 100 |
| Drawing No.                                  | 15Q/300/BR | Rev.    |             |