


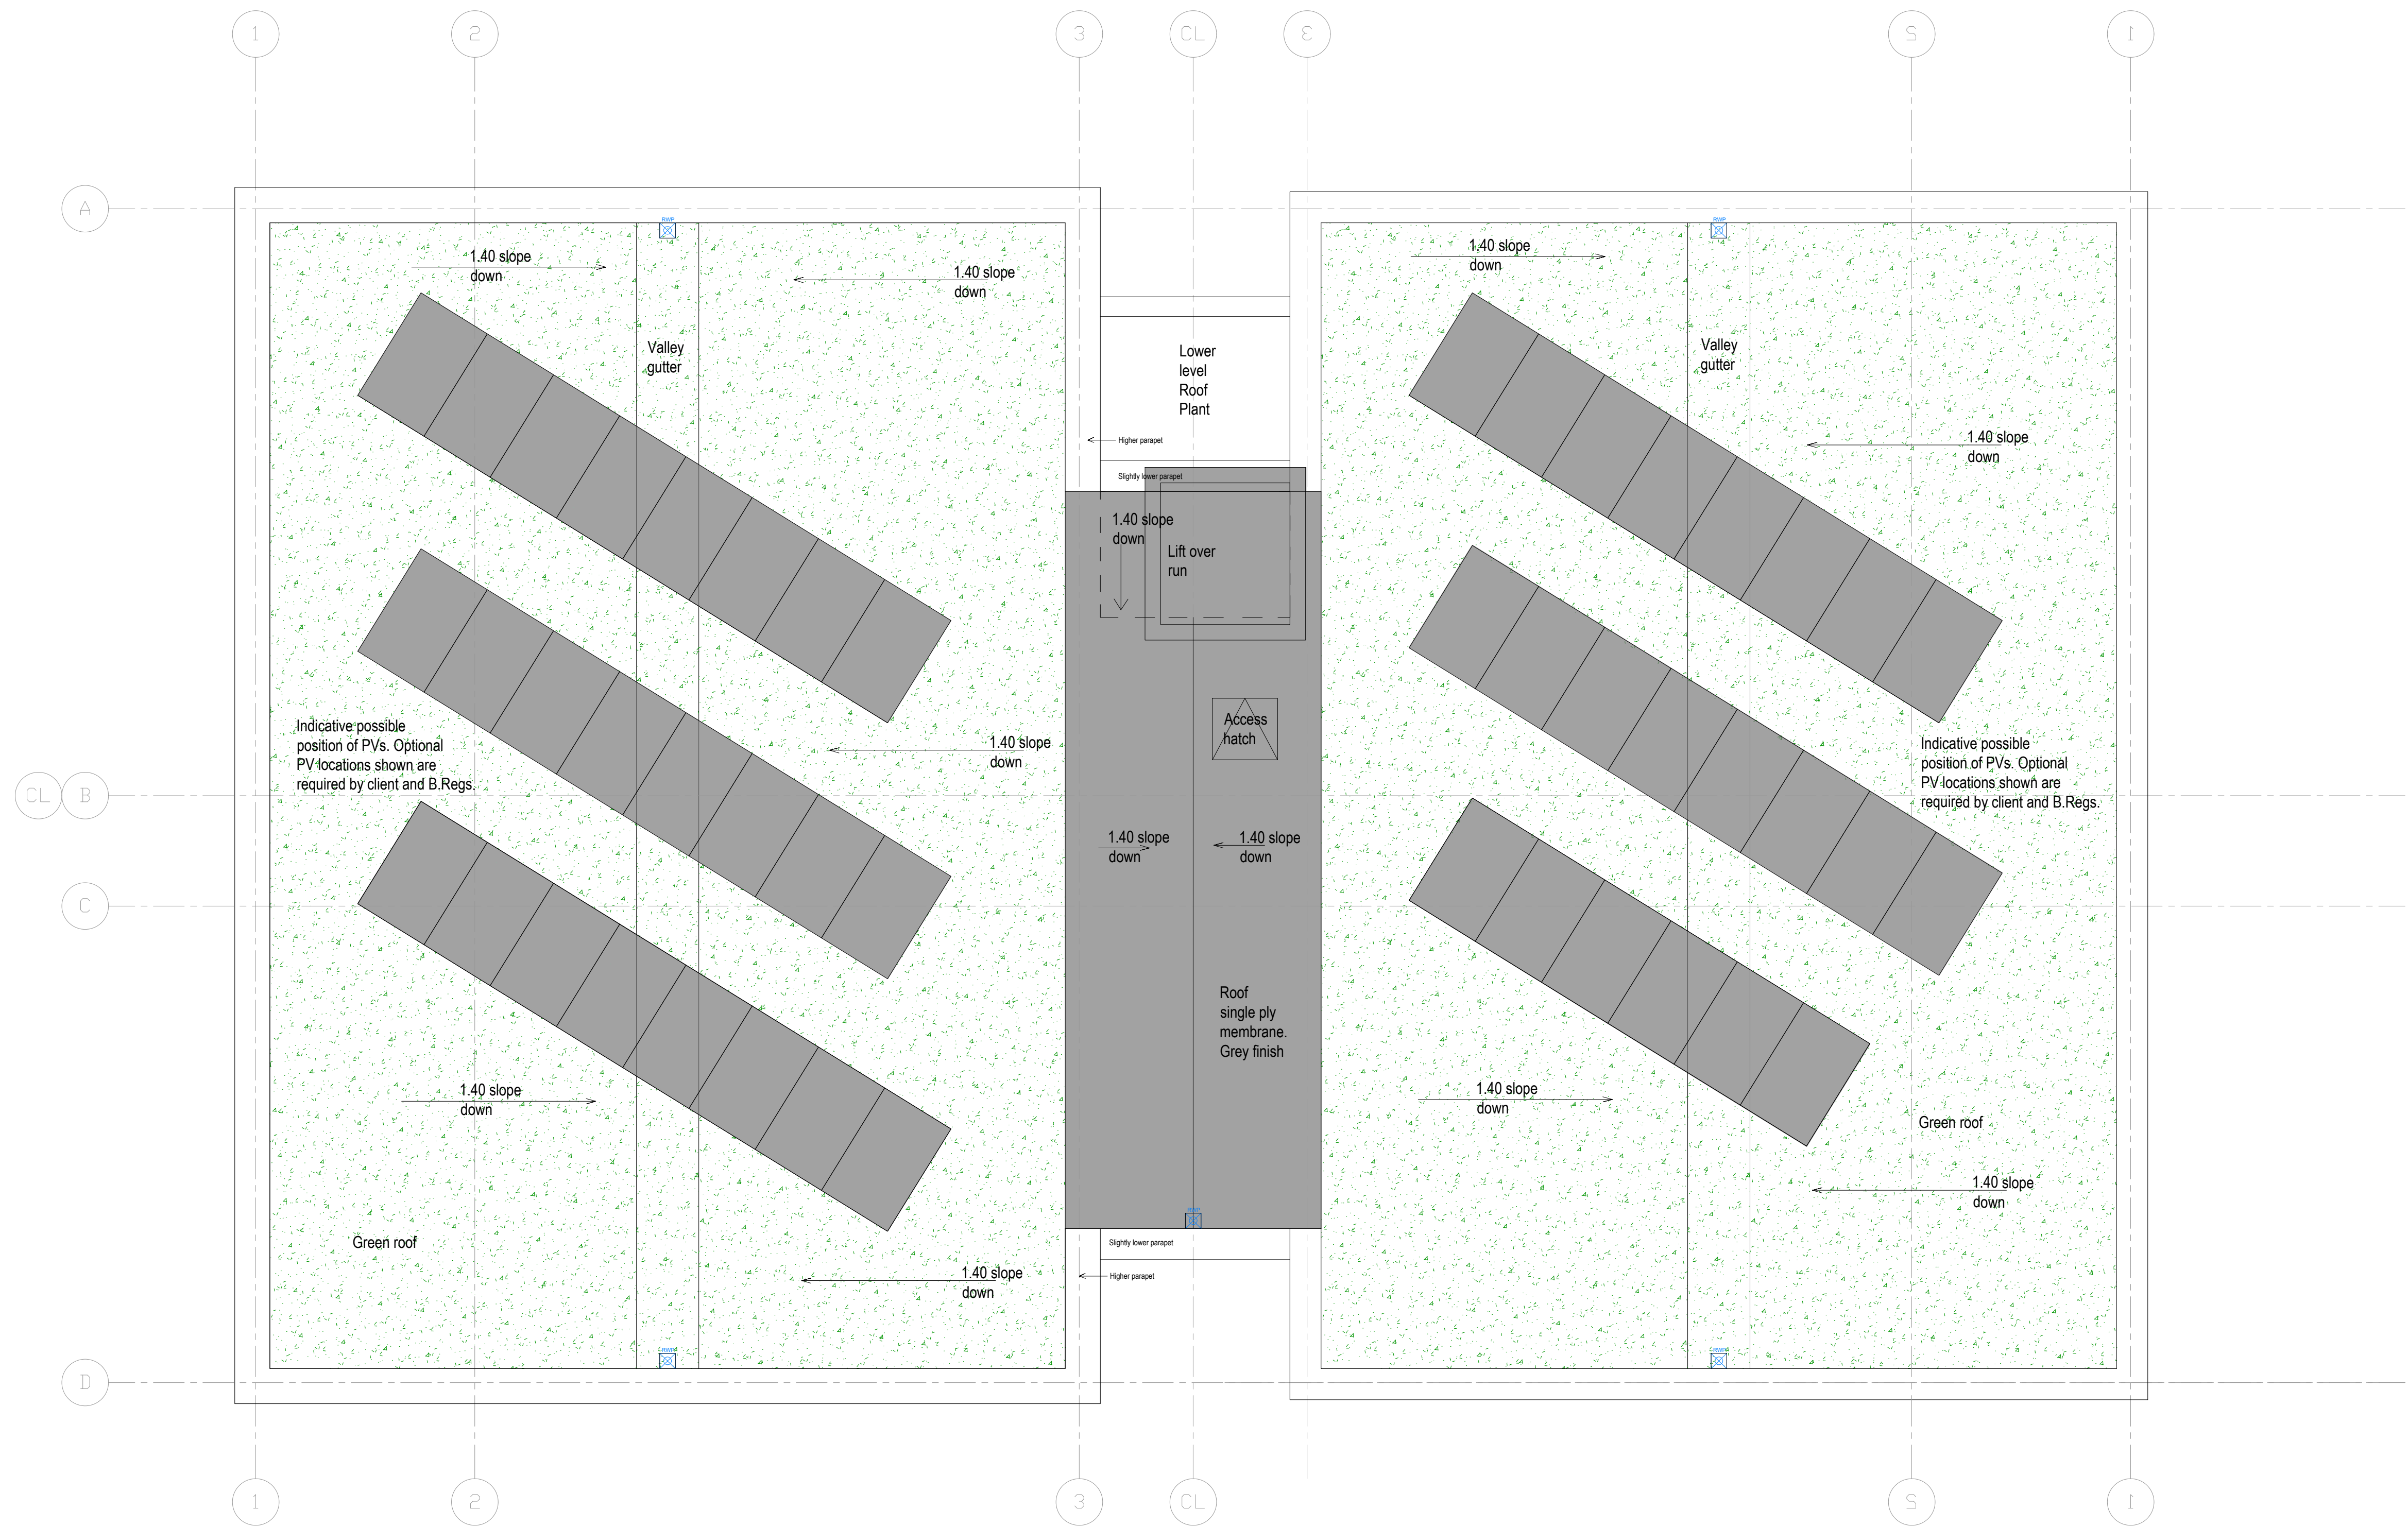

BLOCKS 01, 02 & 03 - ROOF PLAN

1:50 0m 1m 2.5m

MC

AU

Modern City
Architecture & Urbanism

M3 4LZ
0161 974 7203
info@mcau.co.uk
www.mcau.co.uk

Client
Rowlinsons
Project
Silk Street
Description
Apartment Blocks 1 2 & 3
Roof Plan

Status Planning		
Scale 1:50 @ A1	Drawn PJS	Date MAR 21
Job number 1184	Drawing number 03-02Apt	Revision P04