





FLOOR PLAN AS EXISTING


0 1 3 5 10
SCALE - 1:100

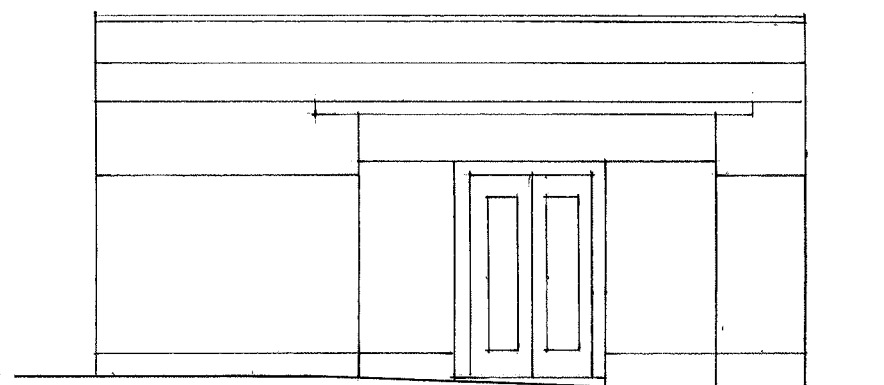

FRONT ELEVATION

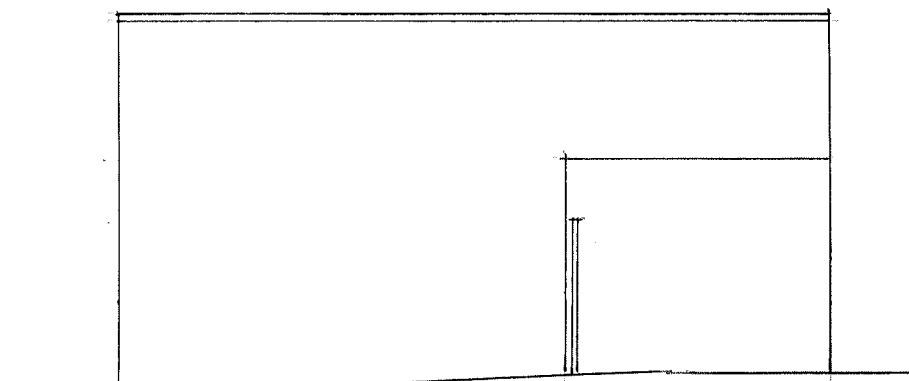

REAR ELEVATION

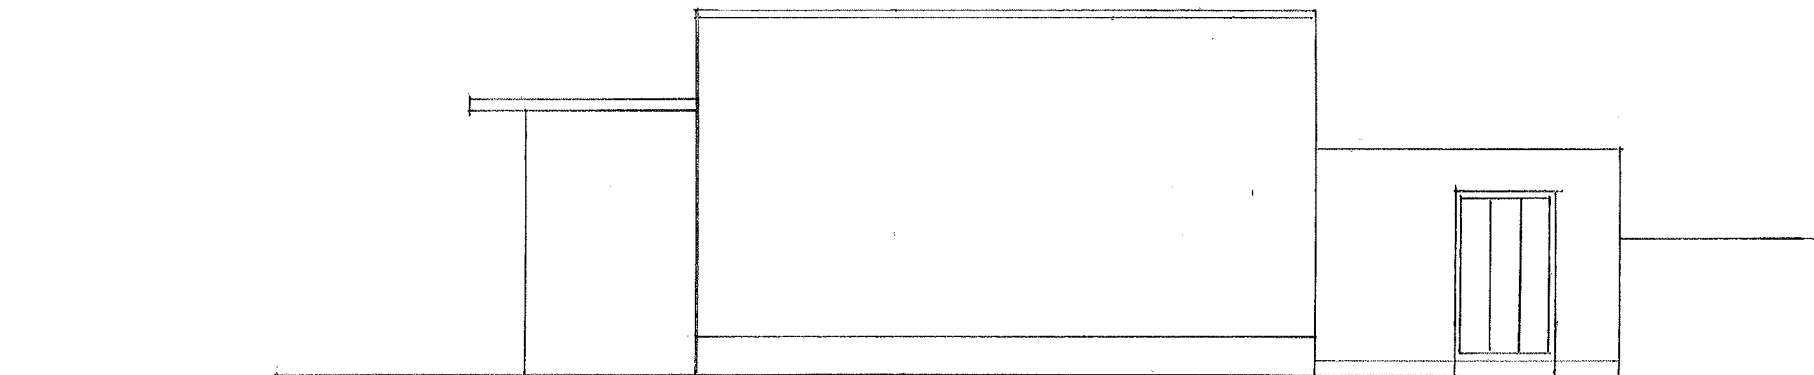

SIDE ELEVATION AS EXISTING

PROJECT: REDEVELOPMENT OF POST OFFICE BUILDING HOLYHEDGE ROAD, MANCHESTER, M22 4QN			REVISION:	DATE
DRAWING STATUS EXISTING FLOOR PLAN EXISTING ELEVATIONS DRAWING NO: HOLYPO/01/001	SCALE: 1:100 @ A3	DRAWING STATUS	PLANNING	PLEASE CHECK ALL DIMENSIONS ON SITE PRIOR TO PROCEEDING
	DATE: NOV 2019	BUILDING	REQS	
	DRAWN JKT	BUILDING	CONST.	