



- Existing
- Proposed
- Proposed Deck

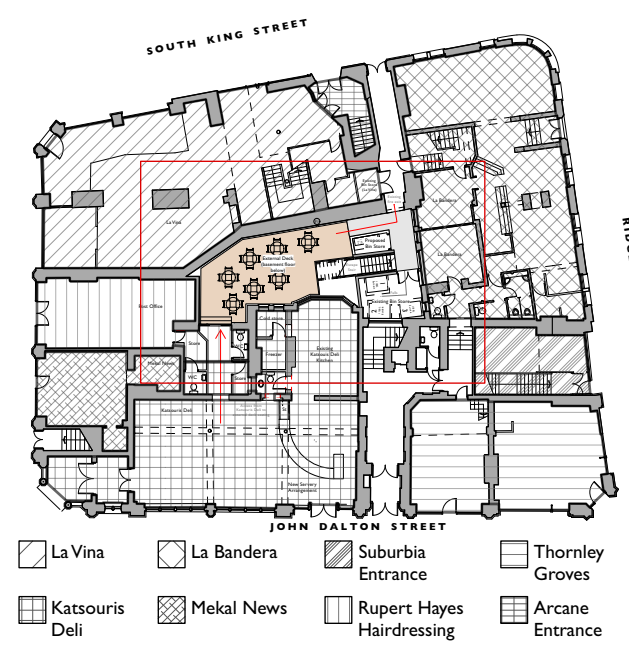

**Key Plan** Scale 1:500

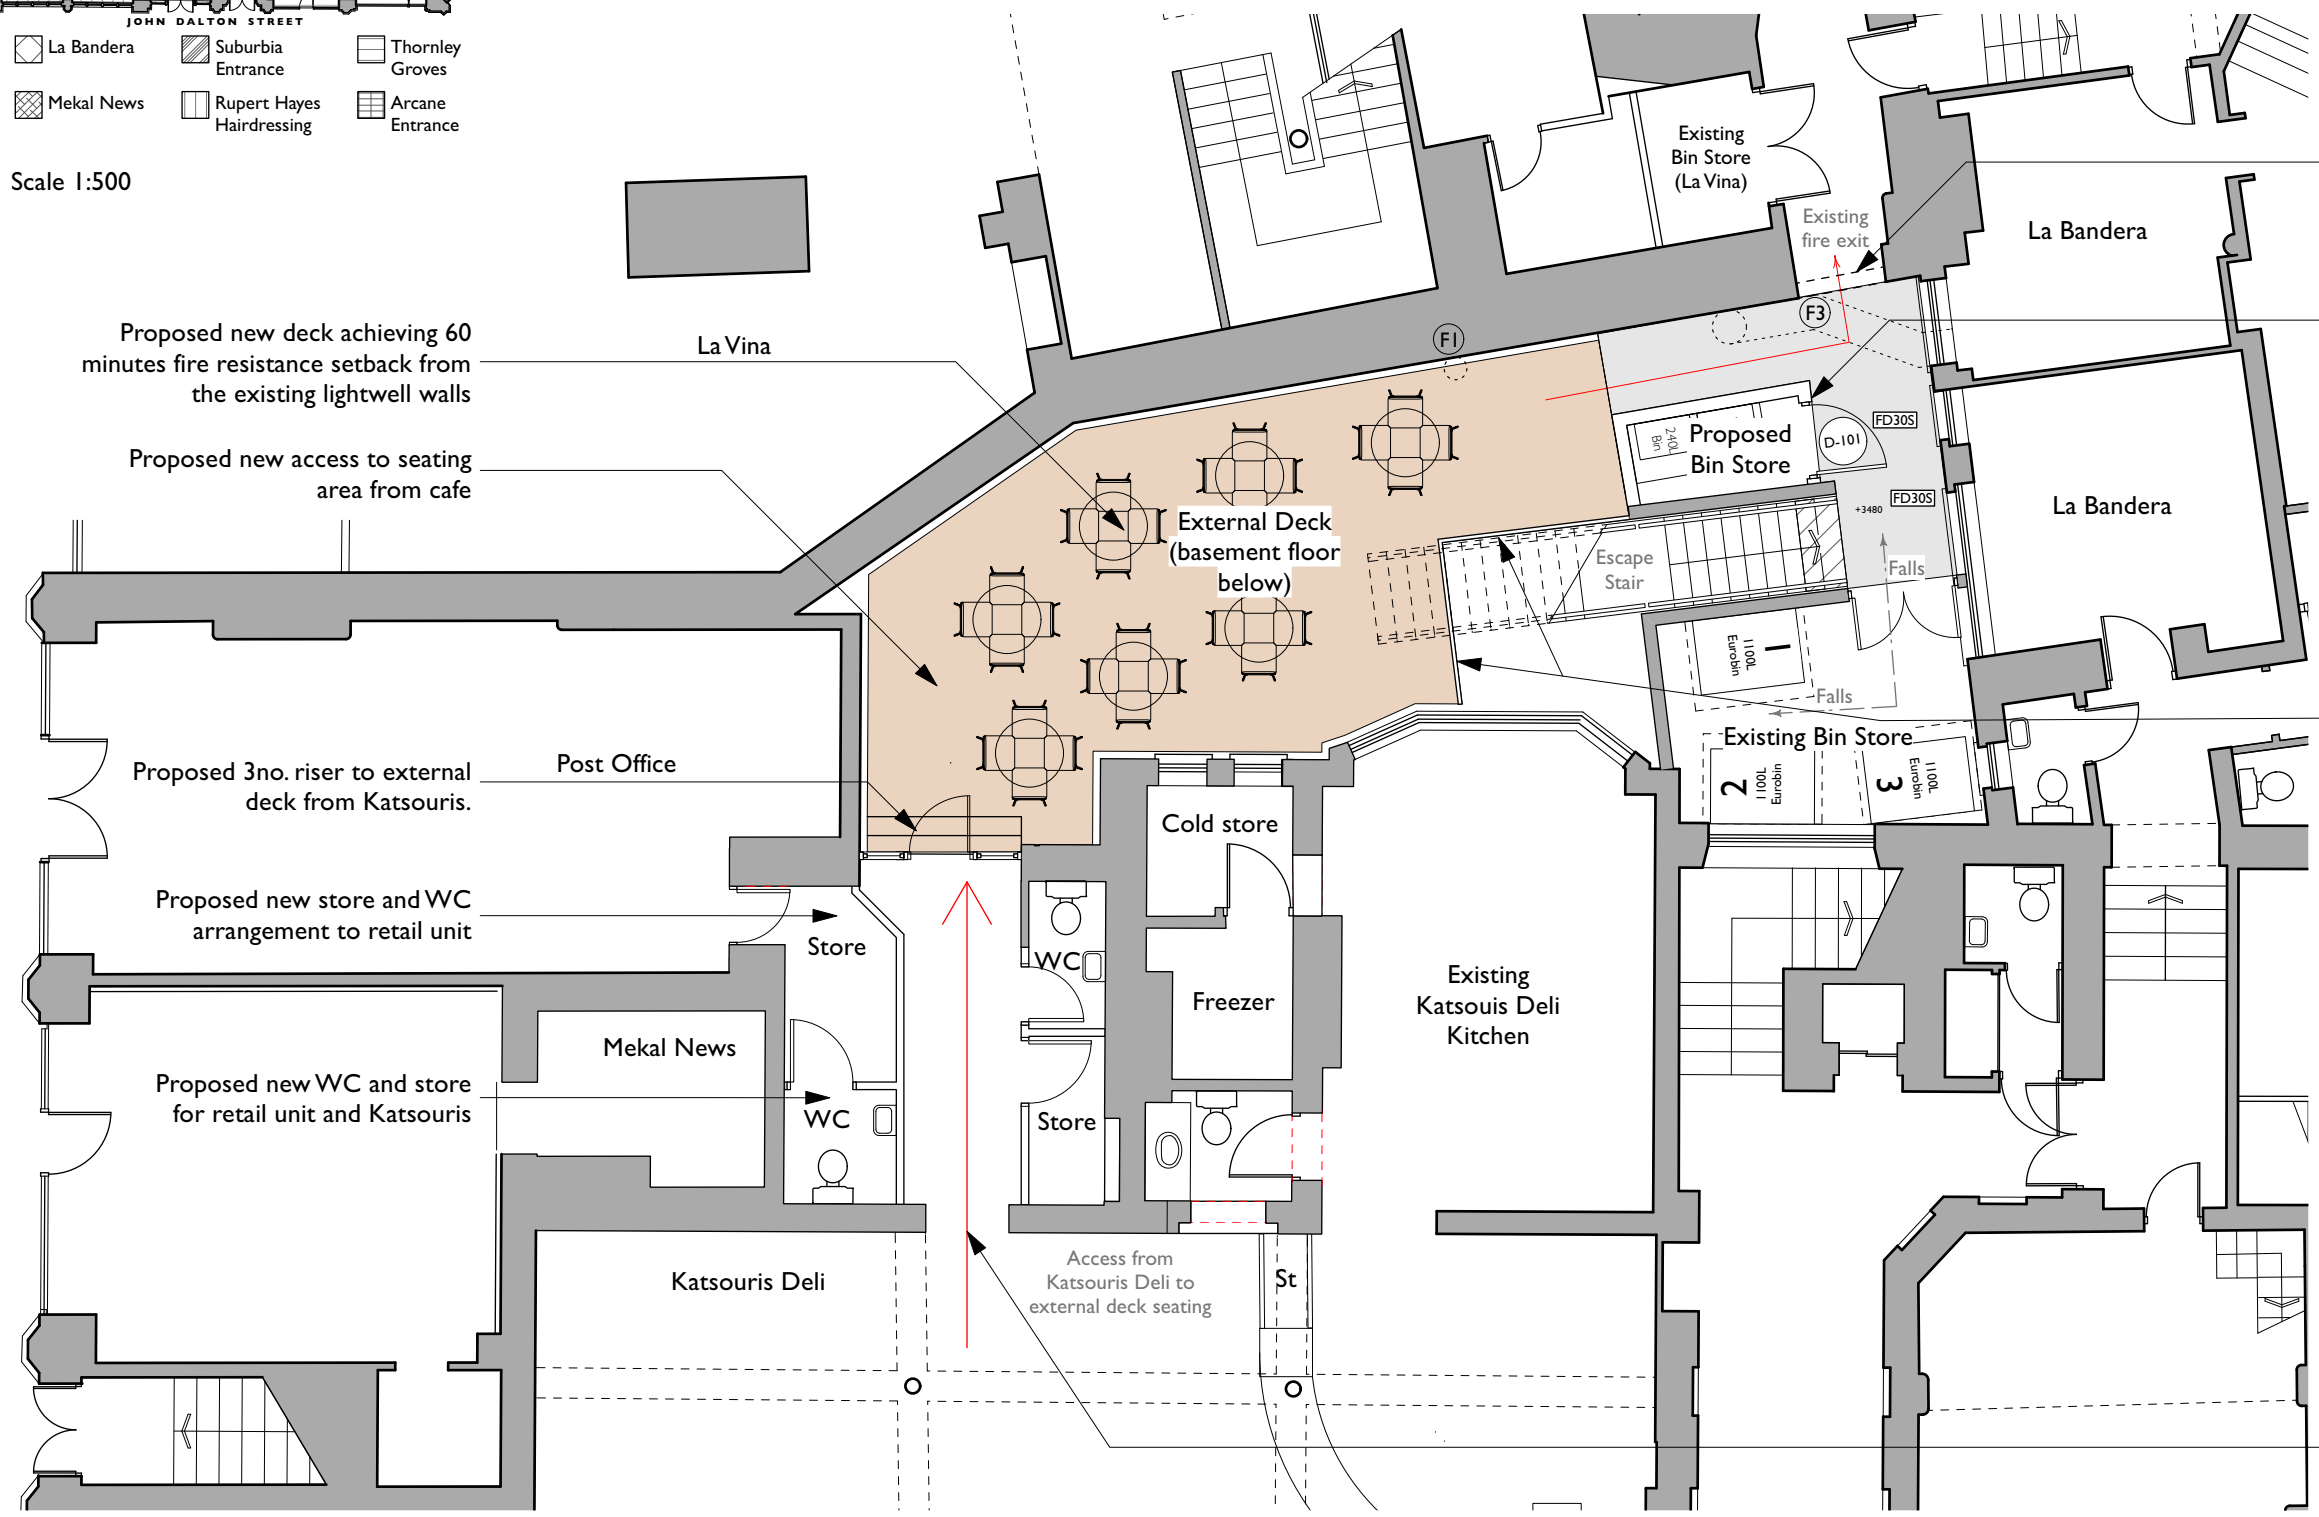

Proposed new stone lintel to match existing to head of gulley opening - 2m head clearance through opening

Proposed small bin store, reduced in size from the already approved application ref: 120500/FO/2018, to enable passing route to the fire exit

Proposed new glass balustrade to edge of deck along stair edge

Proposed new opening connecting Katsouris deli to the deck

|     |                                                                                             |         |
|-----|---------------------------------------------------------------------------------------------|---------|
| A   | Katsouris existing plan revised. Proposed WVC and store layout updated. Deck setback added. | RJD AB  |
| Rev | Note                                                                                        | DRN CHK |

**Queens Chambers Lightwell**  
Deck Proposal

Ground Floor Plan - Proposed

|          |                |
|----------|----------------|
| scheme   | 1656           |
| drwg no. | <b>P(2110)</b> |
| revision | A              |

|                  |            |
|------------------|------------|
| scale            | 1:100 @ A3 |
| date first drawn | May 21     |
| drawn            | RD         |

SK sketch E existing P proposed T tender C construction FI final issue

[www.ateliermb.co.uk](http://www.ateliermb.co.uk)  
t 0161 236 0051  
e architect@ateliermb.co.uk