




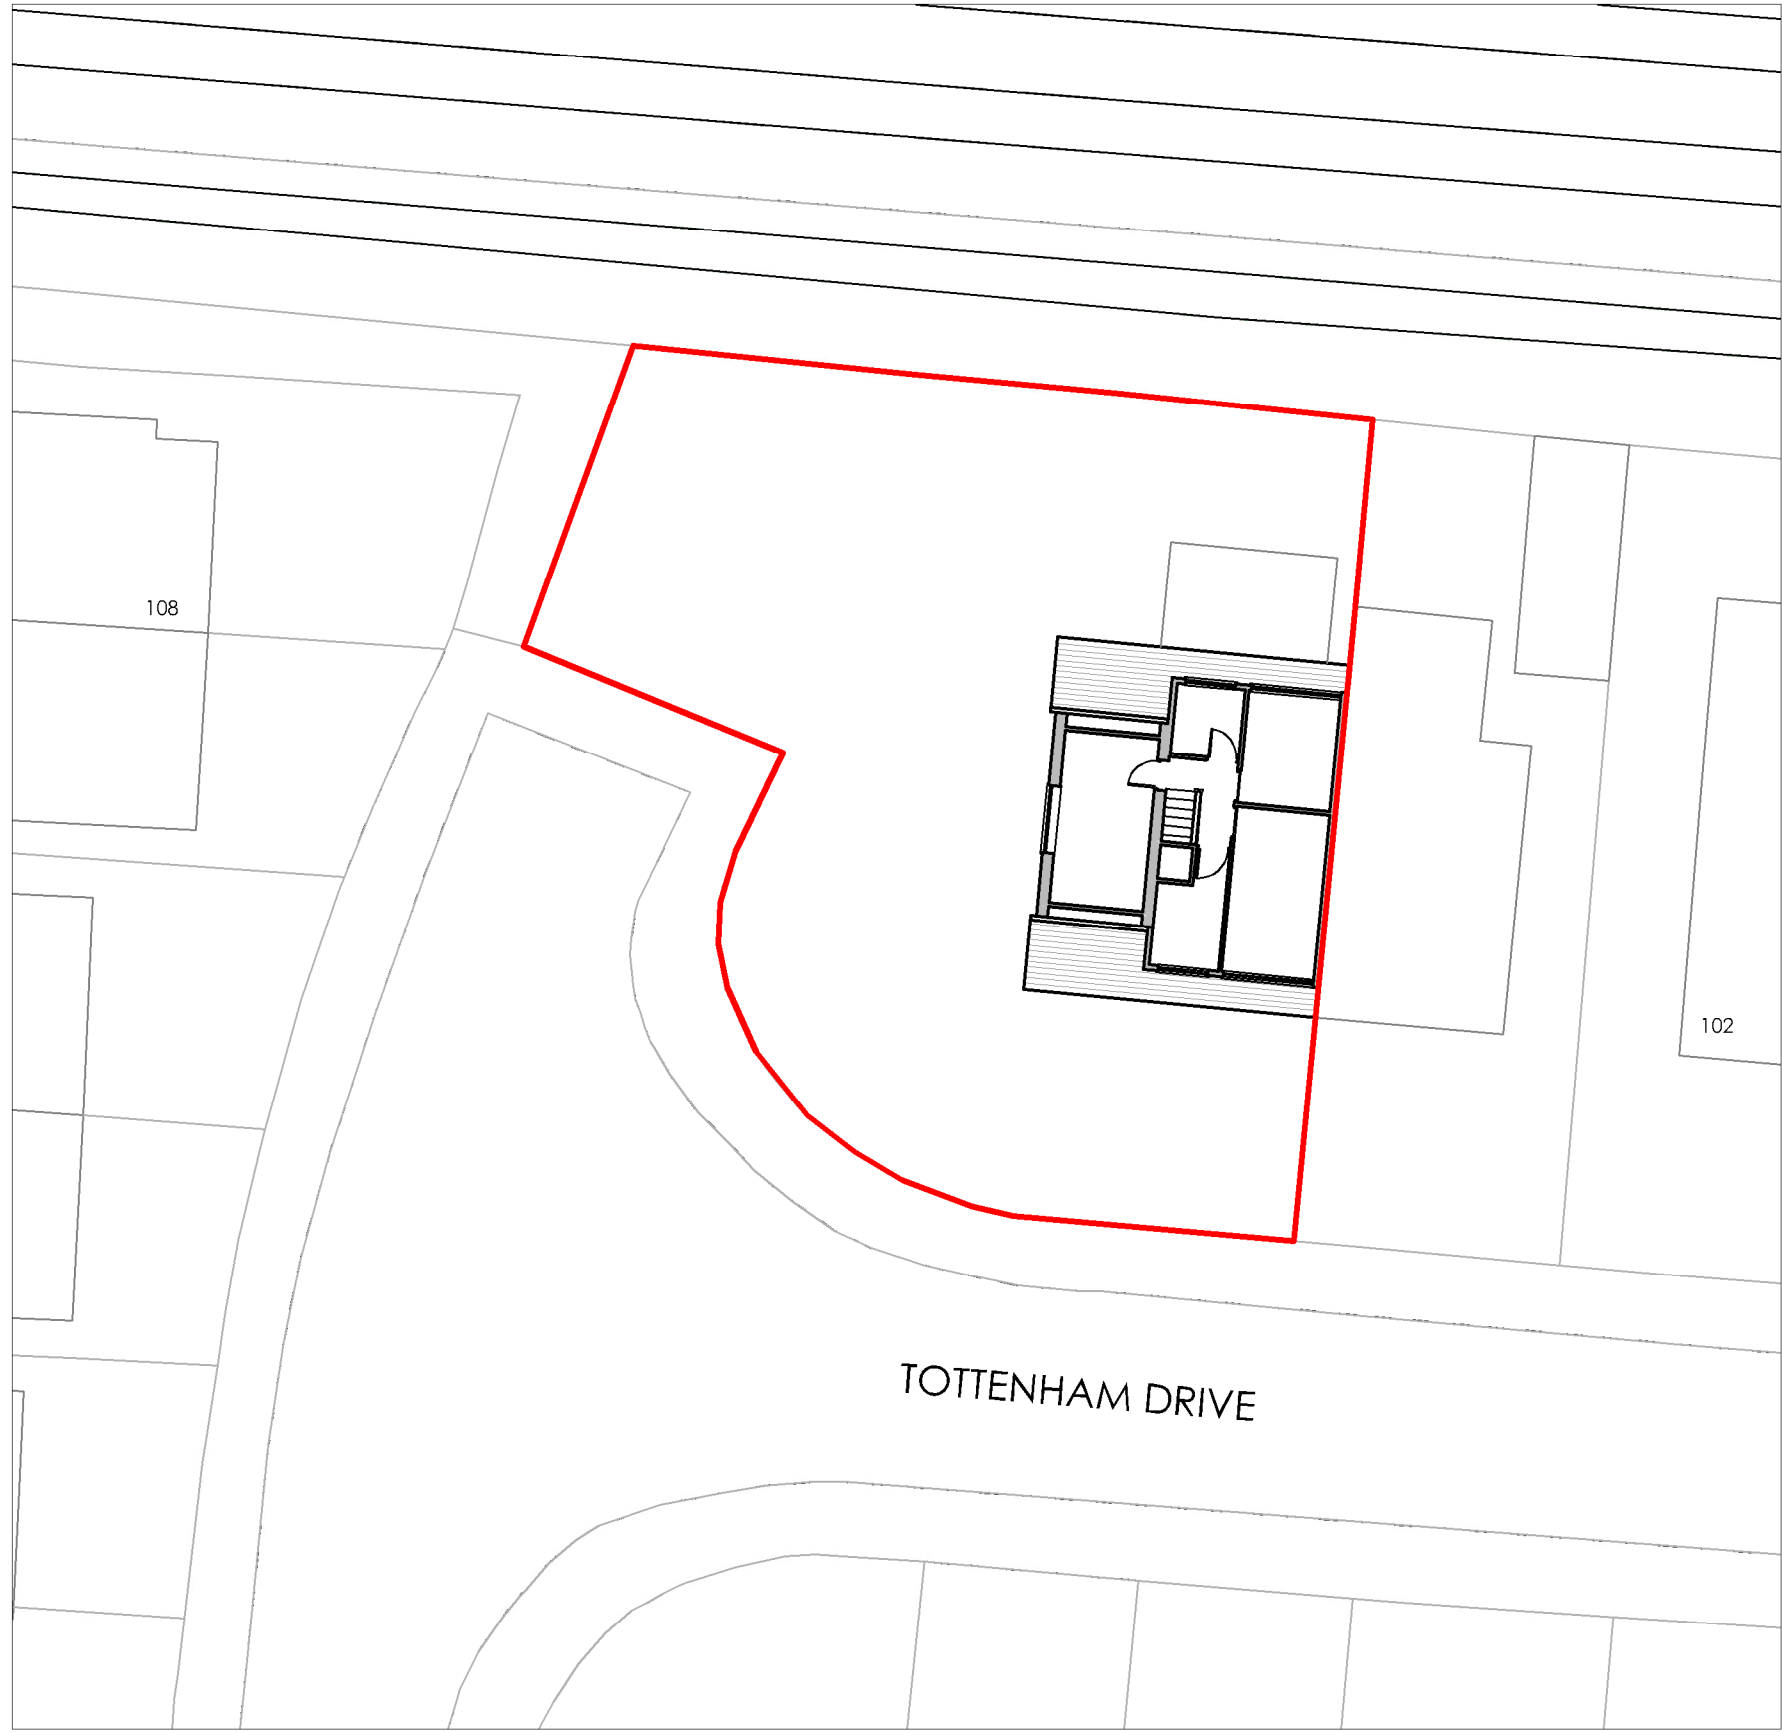


SITE PLAN AS EXISTING
1:200

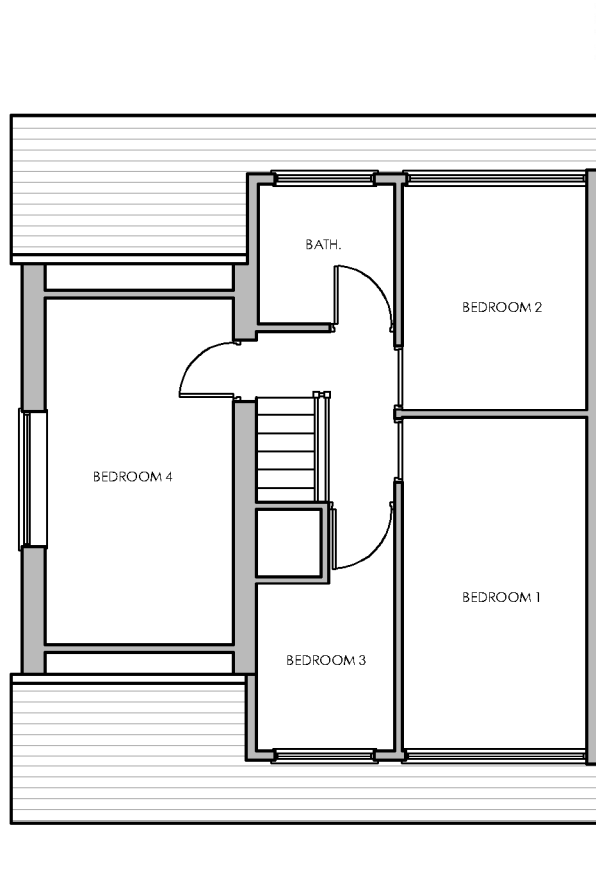


FIRST FLOOR PLAN AS EXISTING
1:100

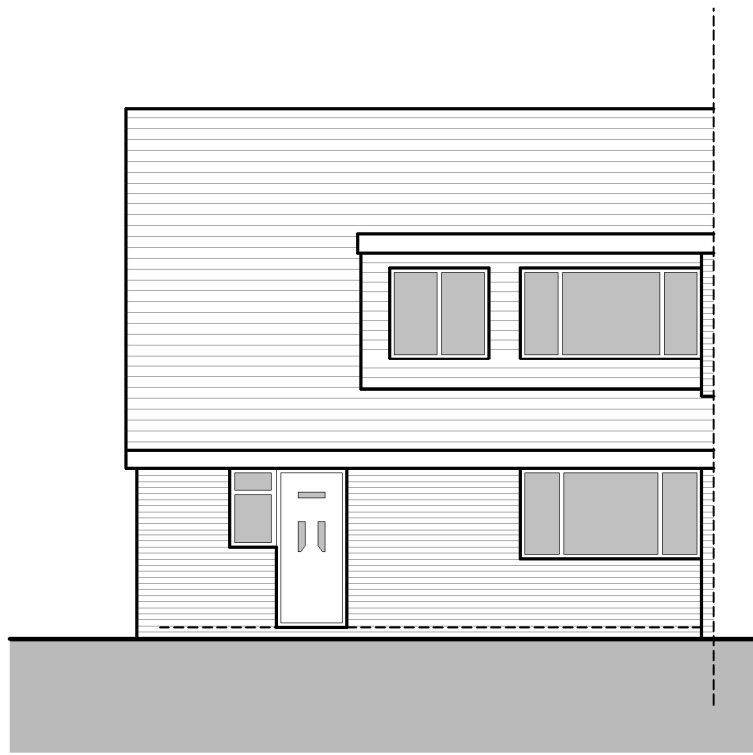


FRONT [SOUTH] ELEVATION AS EXISTING
1:100

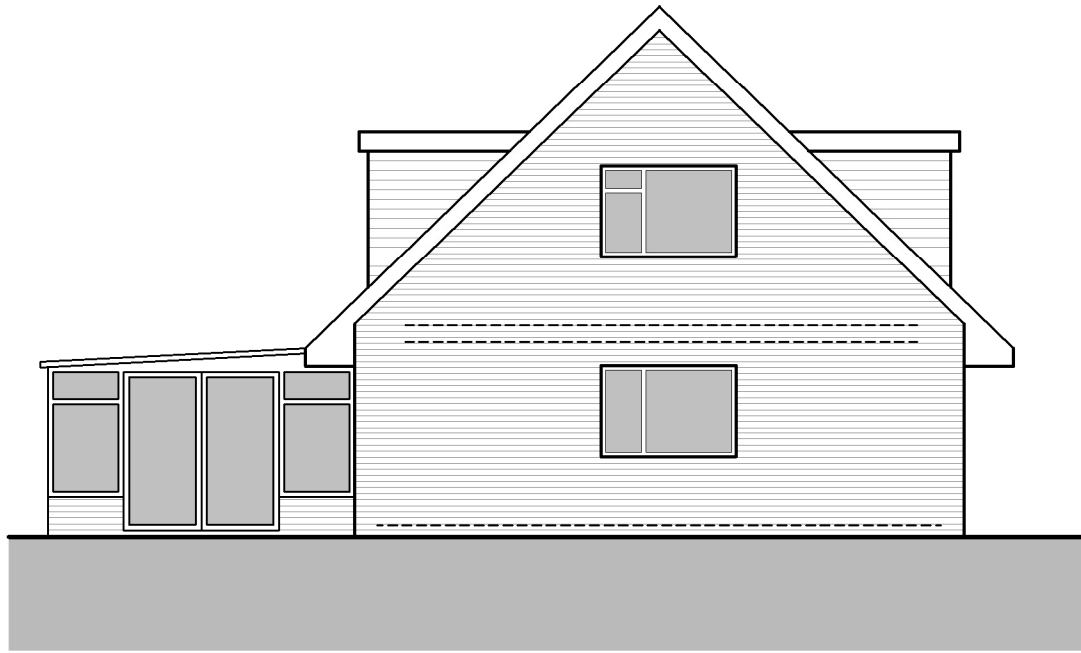


SIDE [WEST] ELEVATION AS EXISTING
1:100

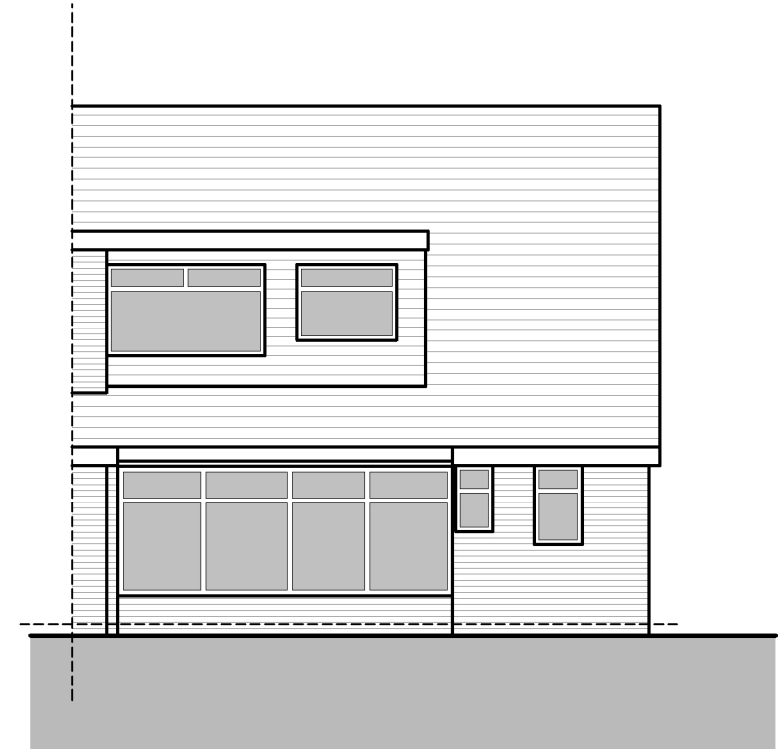


REAR [NORTH] ELEVATION AS EXISTING
1:100

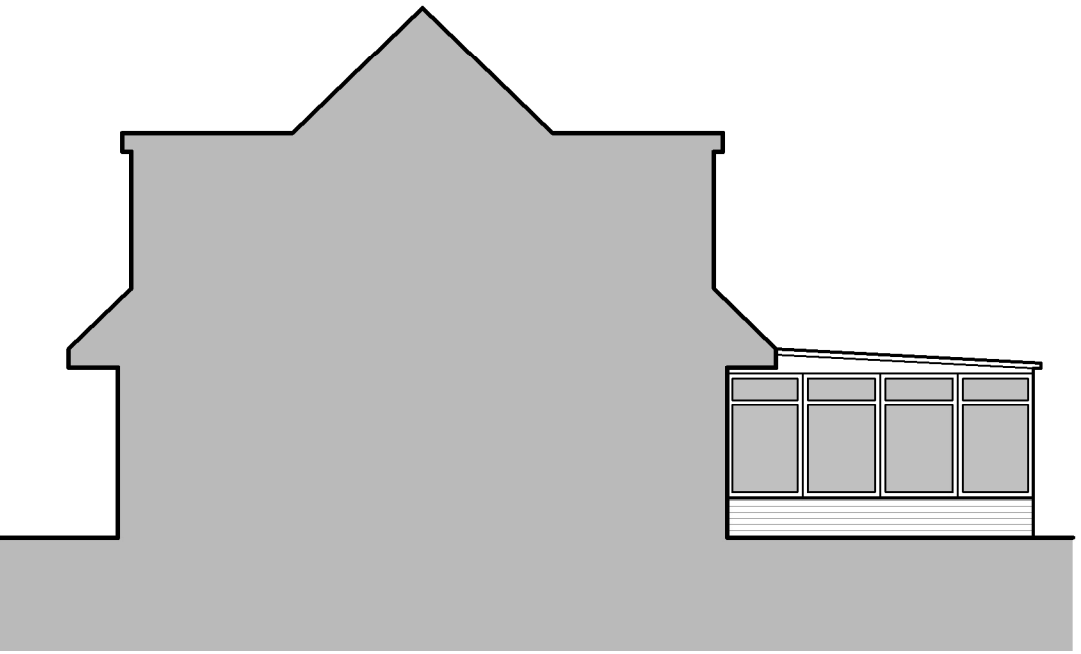


SIDE [EAST] ELEVATION AS EXISTING
1:100

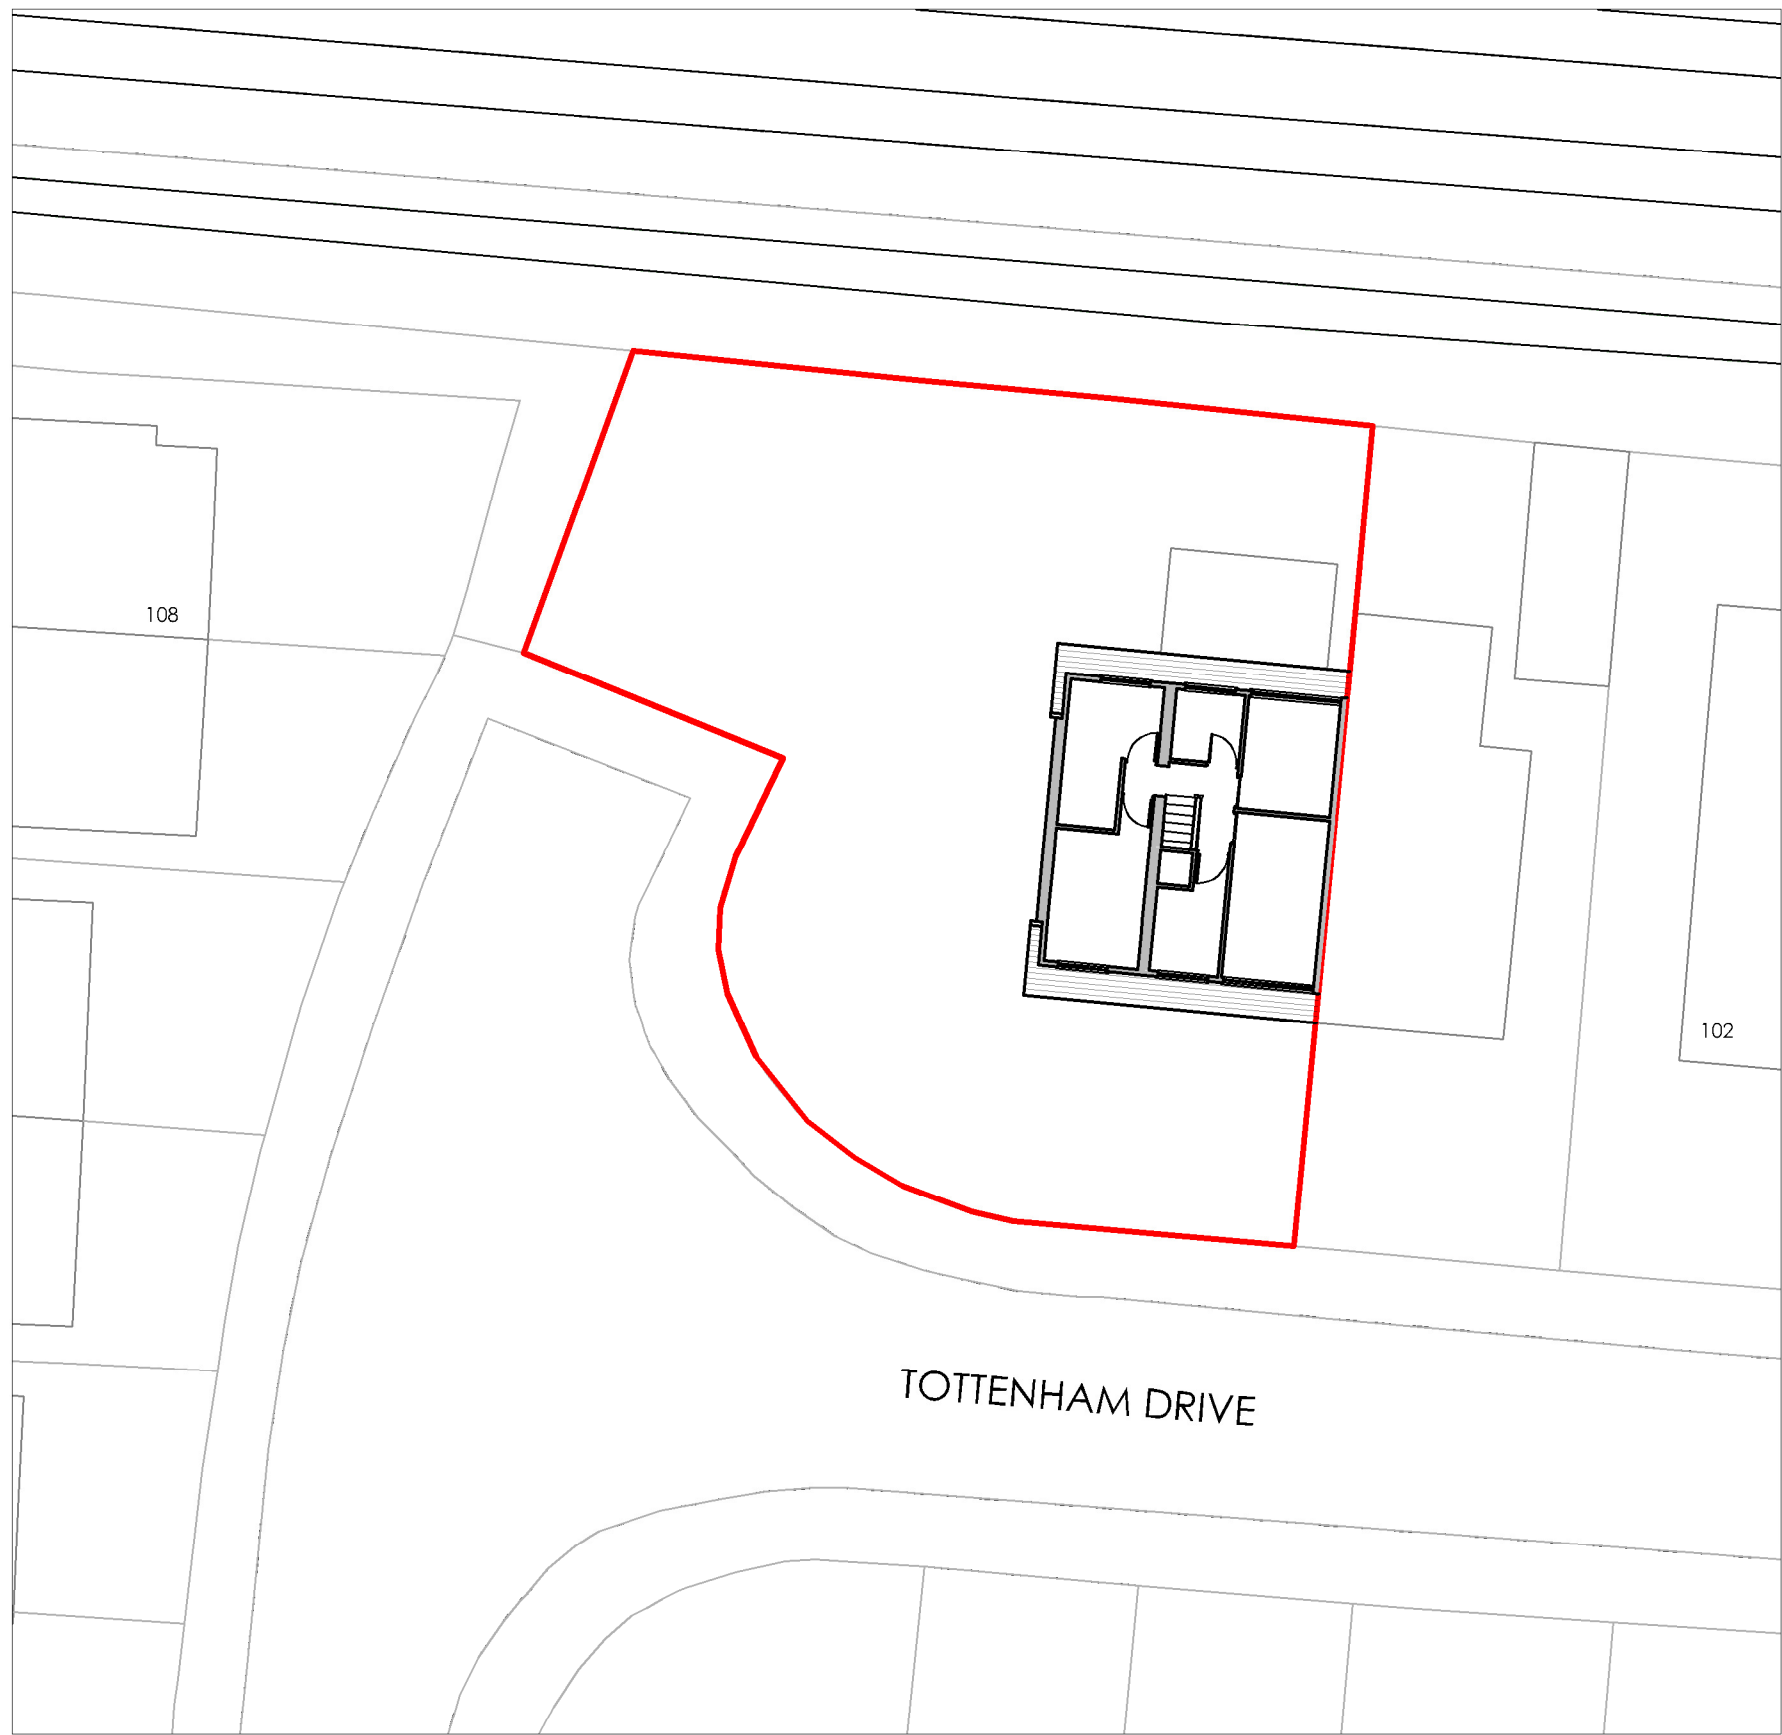


SITE PLAN AS PROPOSED
1:200

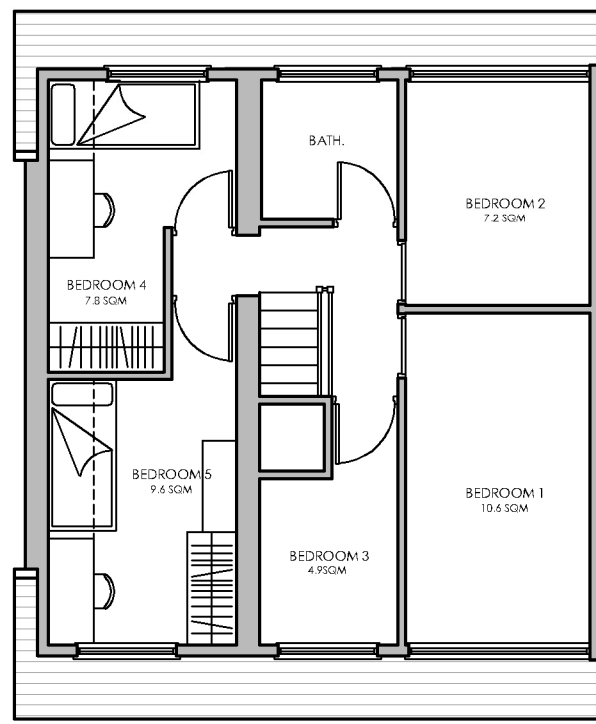


FIRST FLOOR PLAN AS PROPOSED
1:100

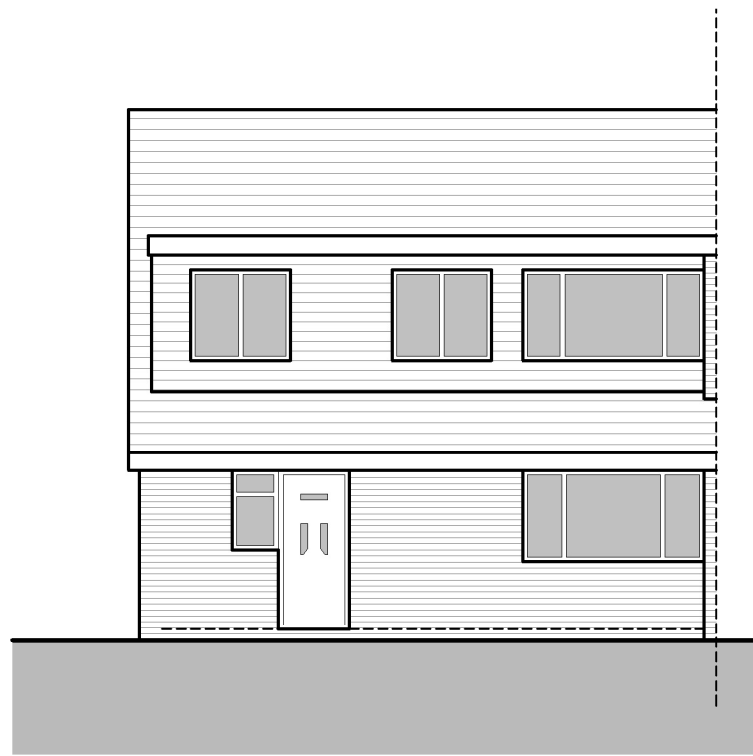


FRONT [SOUTH] ELEVATION AS PROPOSED
1:100

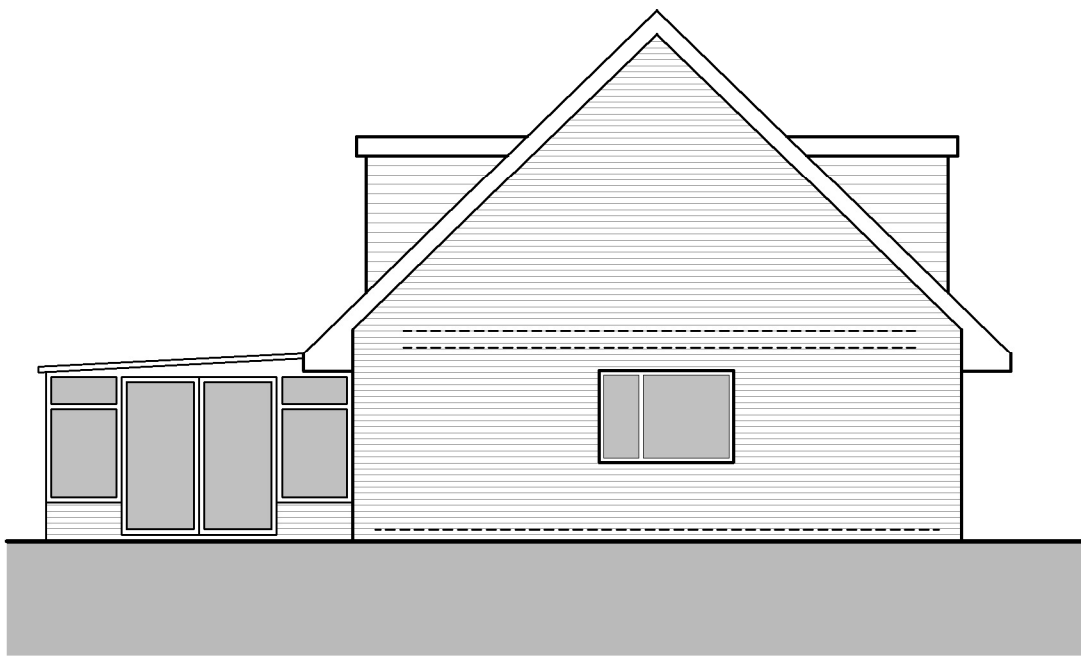

SIDE [WEST] ELEVATION AS PROPOSED
1:100

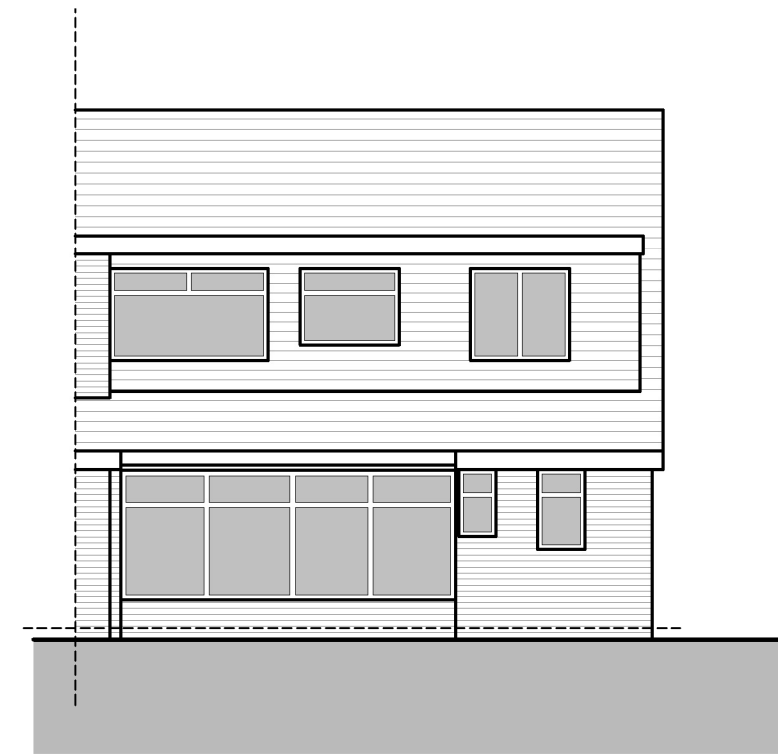


REAR [NORTH] ELEVATION AS PROPOSED
1:100

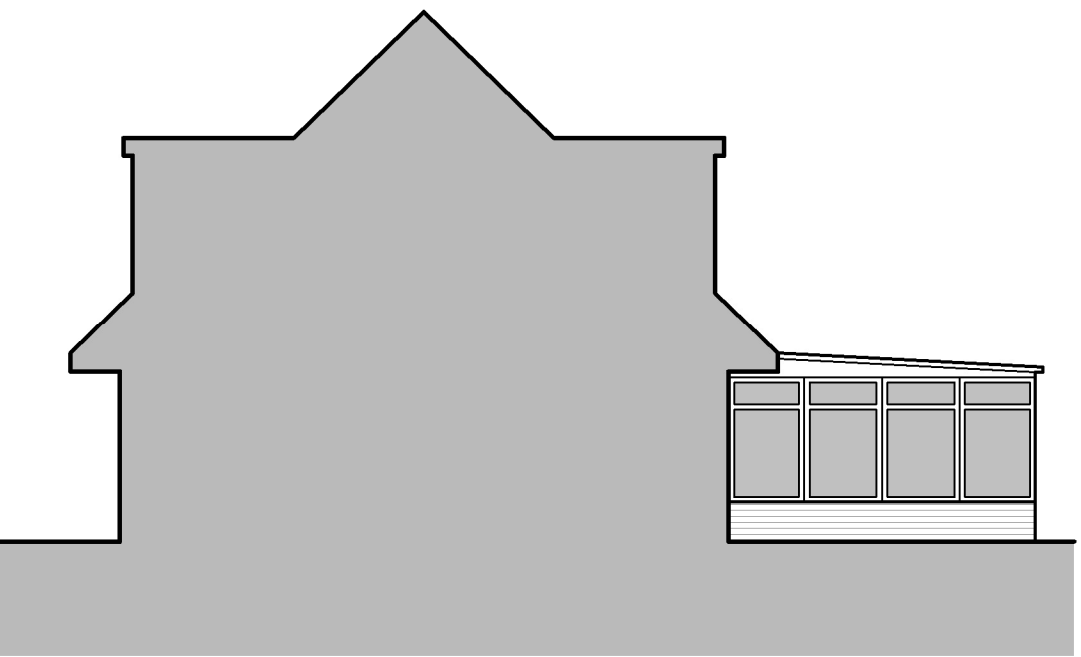

SIDE [WEST] ELEVATION AS PROPOSED
1:100

REVISION

date	revision description	initl	rev
------	----------------------	-------	-----

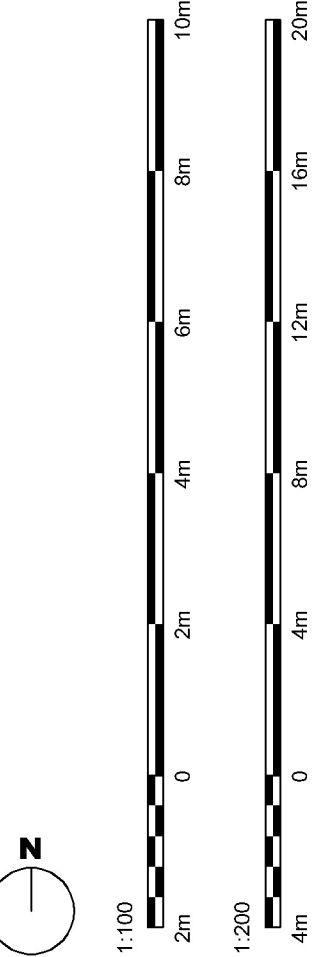

General Notes
The purpose of these drawings is for a
householder planning application OR lawful
development application and ultimately for
consideration by the local authority planning
department only. Drawings are not to be used
for building control review, building regulations,
construction, fabrication or any other work on
site.

PROJECT:
**106 TOTTENHAM DRIVE
BAGULEY**

CLIENT:
MR AND MRS WELSBY

DRAWING TITLE:
**EXISTING AND PROPOSED PLANS
[PLANNING ISSUE]**

DRAWING No: **2165 PL 200**

SCALE: **SEE NOTES @A1**

DATE: **05.11.2021**

DRAWN BY: JE	CHECKED BY: **
------------------------	--------------------------

Edmondson Design Limited
Architectural Design and Planning Services
W: edmondsondesign.co.uk
T: 07881957321
E: john@edmondsondesign.co.uk