
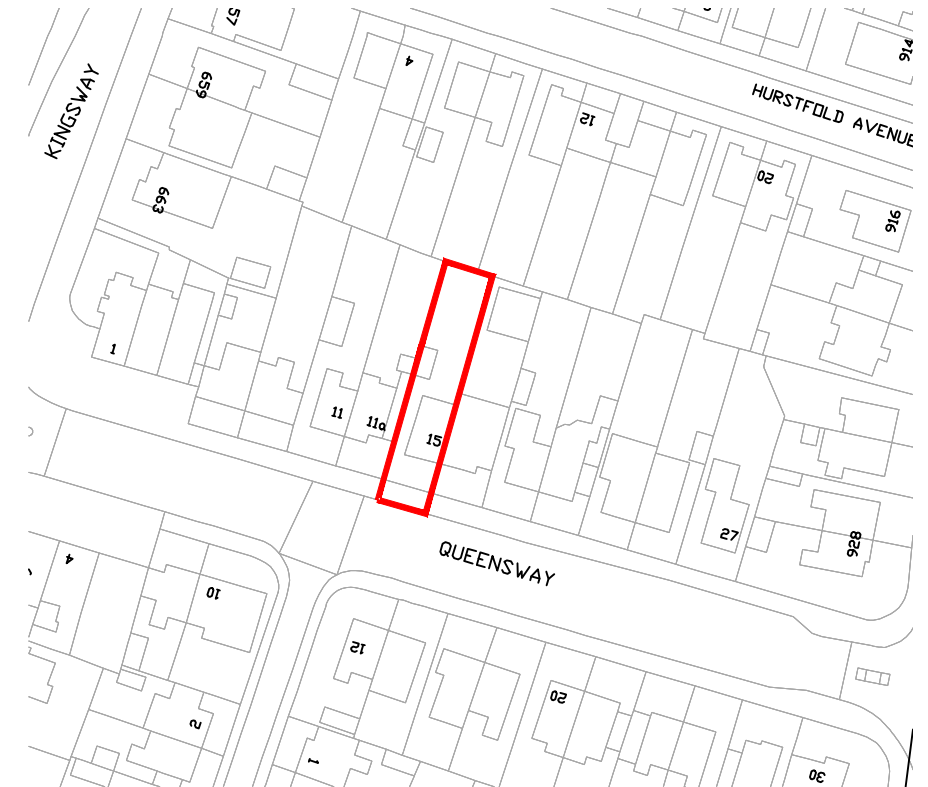
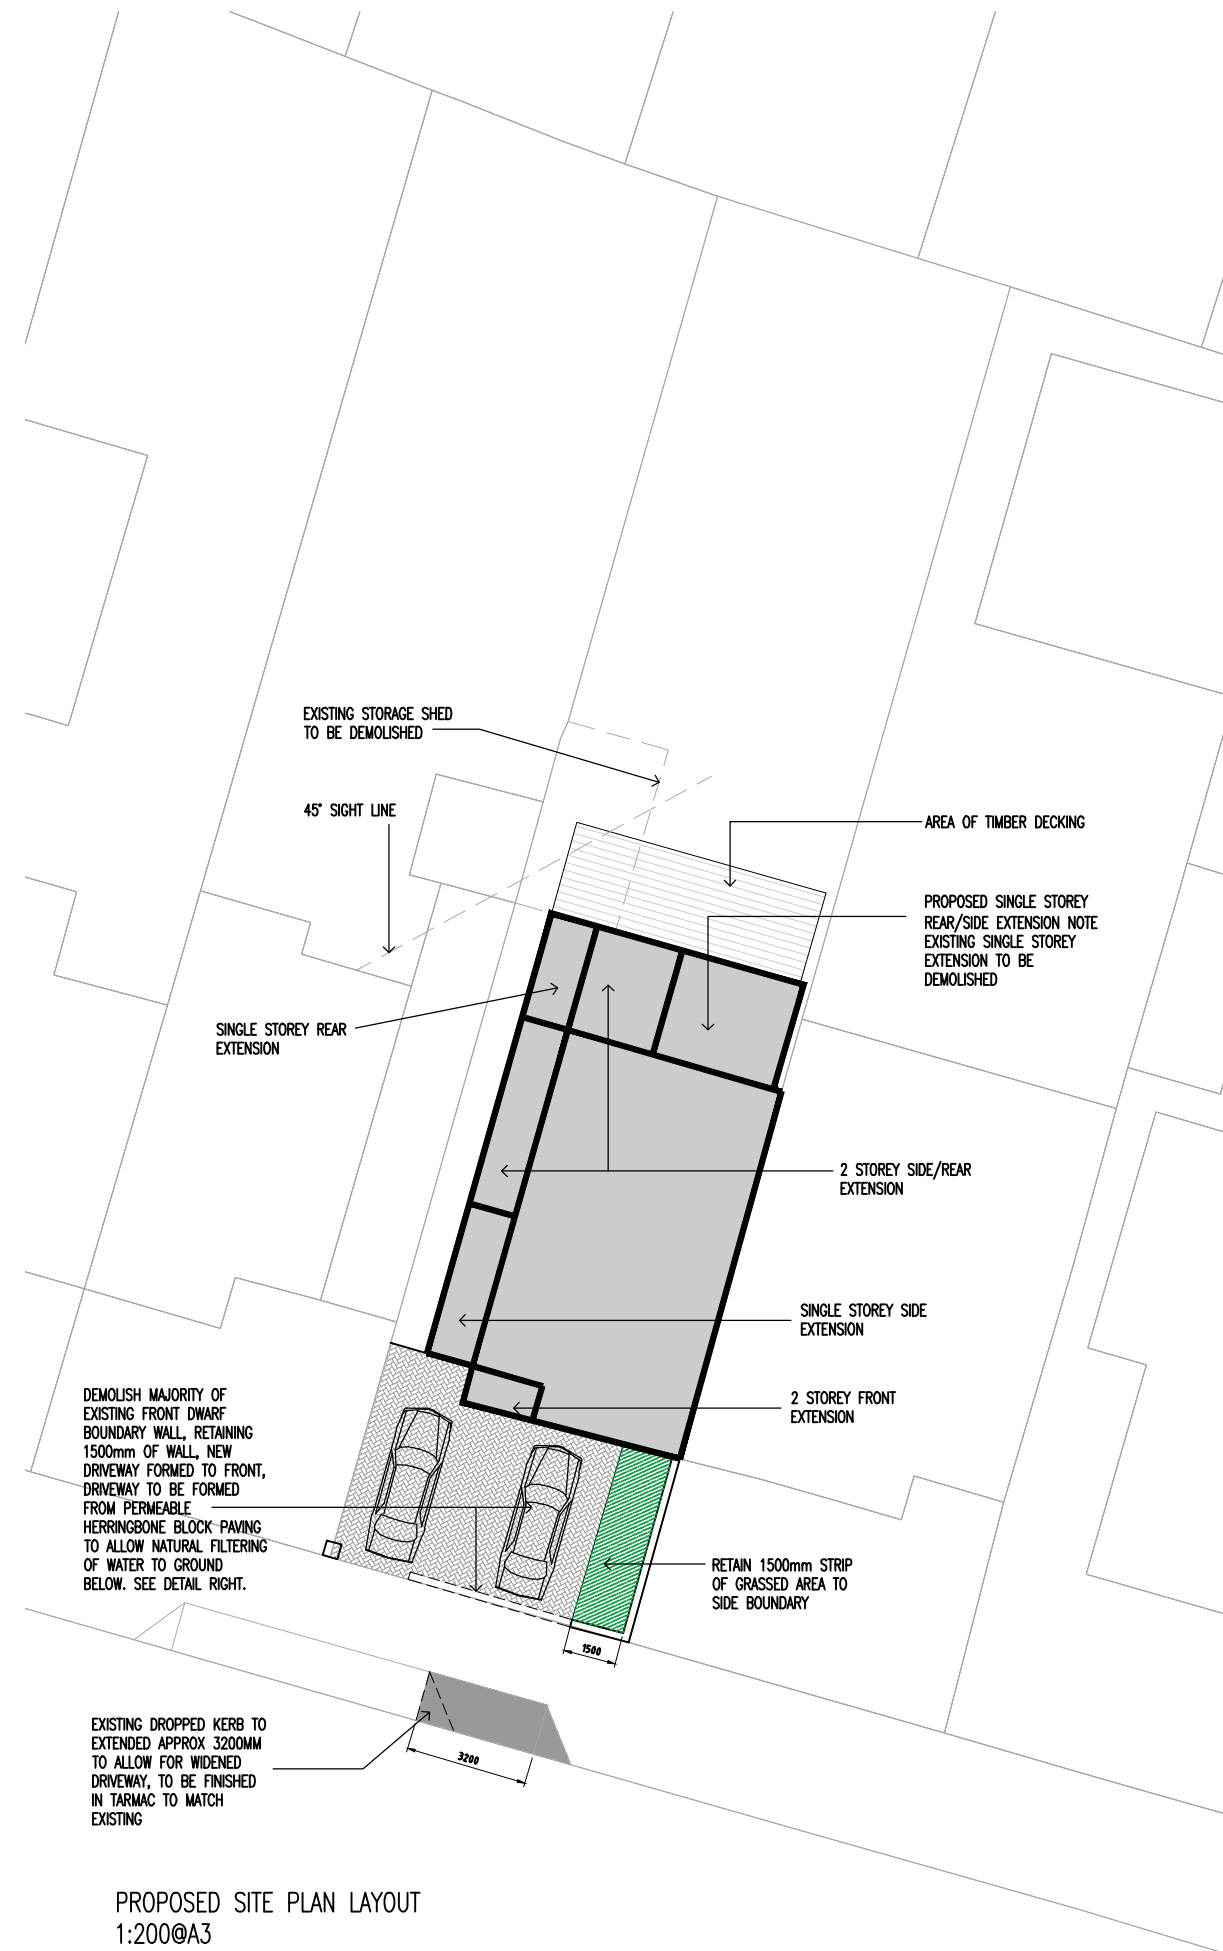
 


BLOCK PAVING – HERRINGBONE

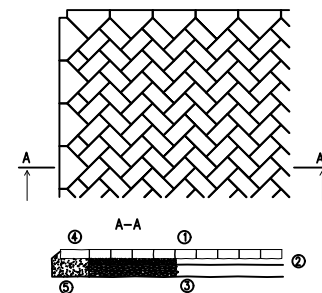

C4	Revisions after planning comments	12.01.22	MG
C3	Revisions after planning comments	14.12.21	MG
C2	45 Degree sight line added to no 11a	19.10.21	MG
C1	Revisions after planning comments	14.10.21	MG
Rev	Amendments	Date	Ints

Mark Gordon
Design + Associates

Project			
15 QUEENSWAY MANCHESTER, M19 1QP			
Drawing Title			
SITE LOCATION PLAN AND PROPOSED SITE PLAN			
Drawn	TW	Checked	—
Date	JUN 2021	Scale	@A3 1 : 100
Drawing No.	15Q/300/BR	Rev.	C4