


NOTES


1. On no account may this drawing be scaled.
2. Any discrepancy to be reported to the Contract Administrator immediately
3. The Contractor must check all dimensions on site prior to placing work in hand and/or ordering any materials or work.
4. This drawing is copyright of property/sign ltd
/a studio, neo
it may not be reproduced, or part reproduced without the express consent of property/sign

Drawing Status


- ☐ PRELIMINARY FOR APPROVAL
- ☐ AGREED LAYOUT - SIGNED OFF
- ☒ PLANNING DRAWING
- ☐ BUILDING CONTROL DRAWING
- ☐ TENDER DRAWING
- ☐ CONTRACT DRAWING
- ☐ CONSTRUCTION DRAWING
- ☐ AS-BUILT DRAWING

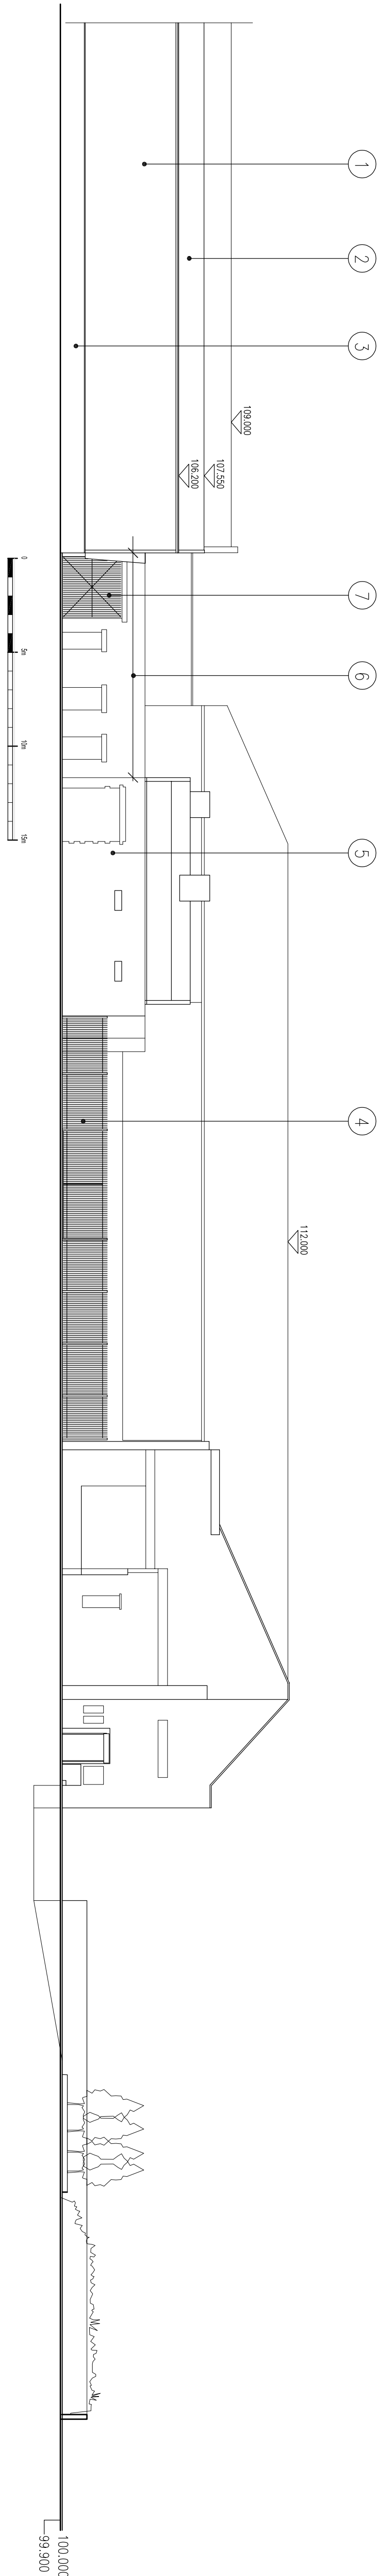

SOUTH ELEVATION_EXISTING YARD

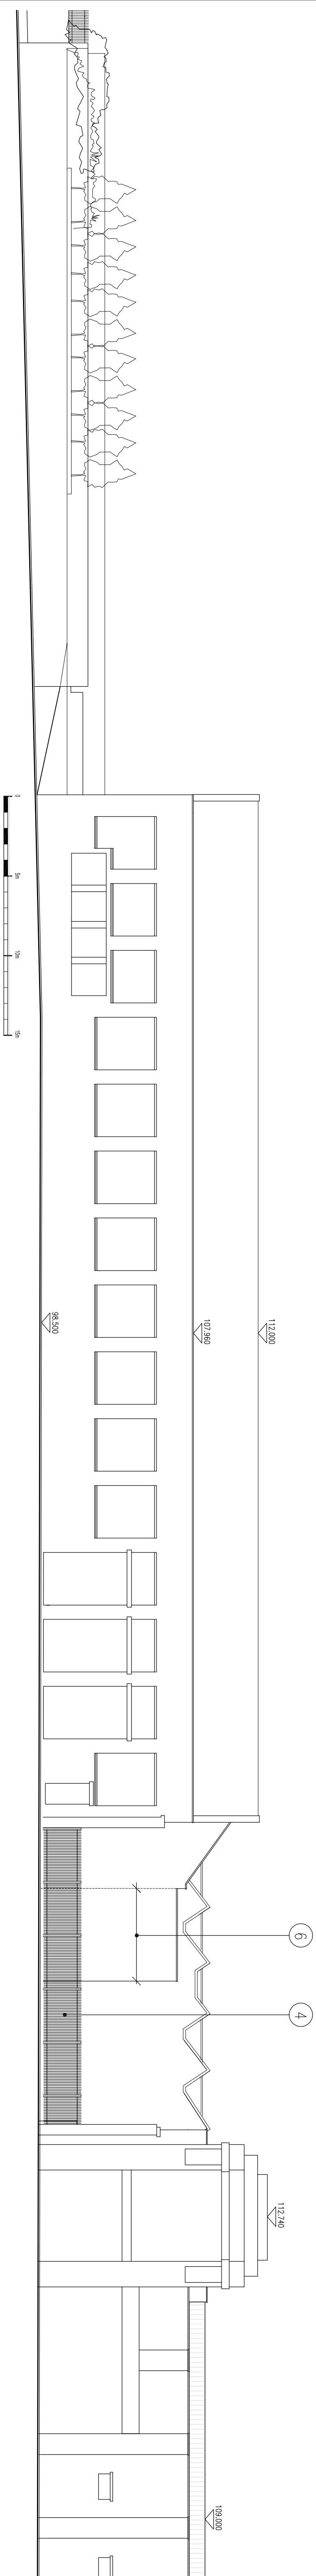

NORTH EAST ELEVATION_TEN ACRES LANE

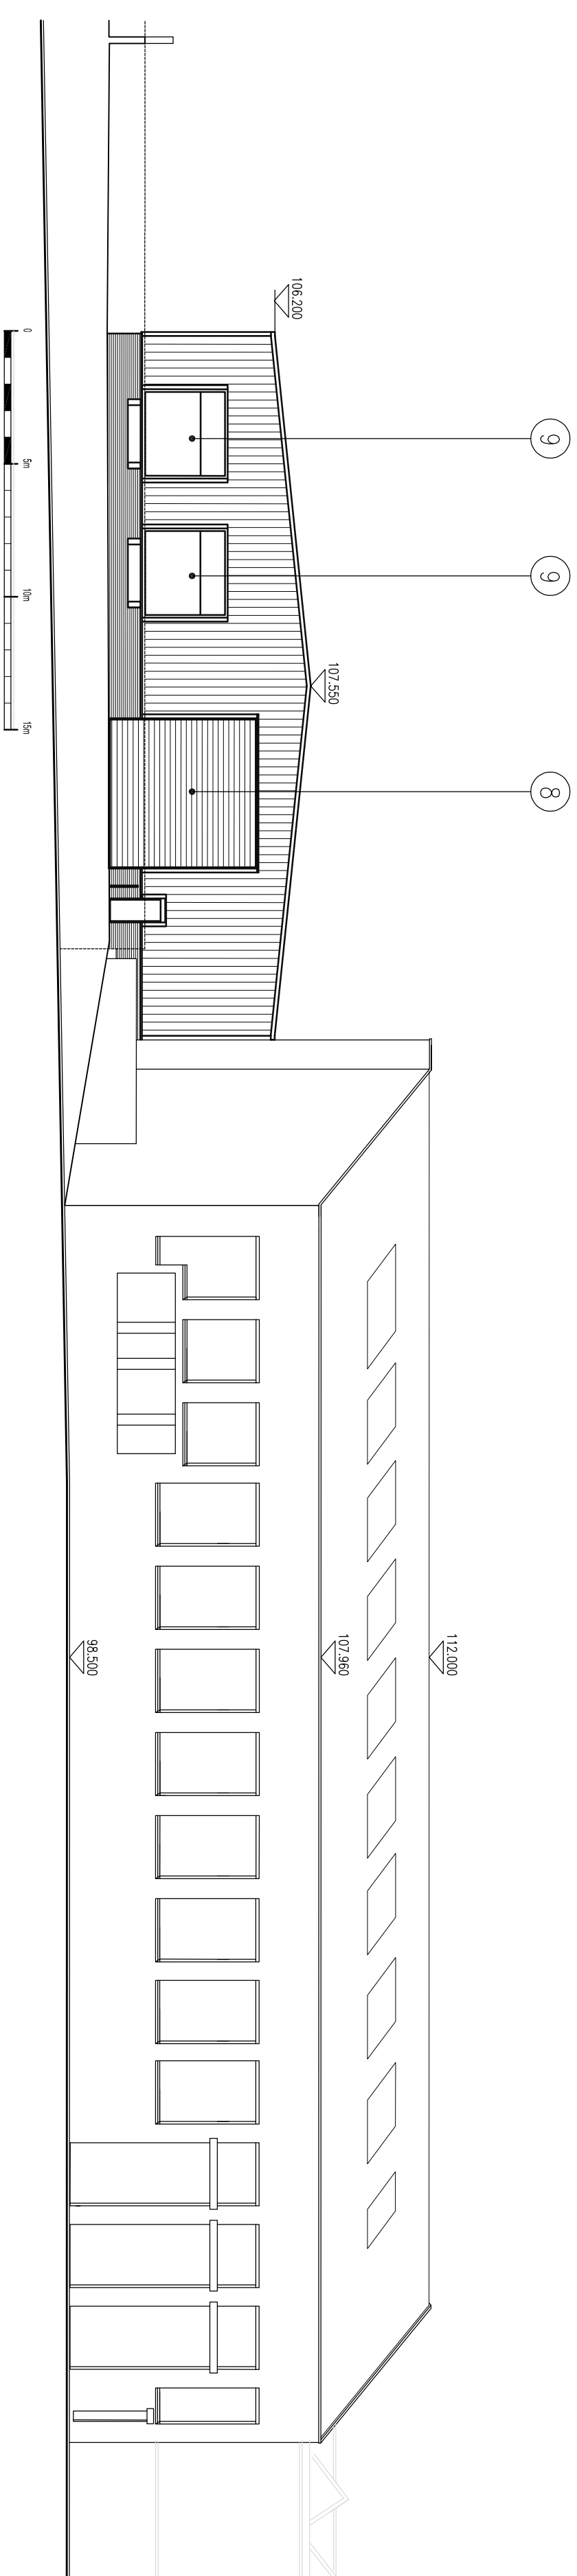

EAST ELEVATION_TEN ACRES LANE SHOWING EXISTING WAREHOUSE GABLE TO BE EXTENDED

- 1 EXISTING COLOUR COATED VERTICAL PROFILED WALL CLADDING
- 2 EXISTING COLOUR COATED PROFILED ROOF CLADDING
- 3 EXISTING BRICKWORK
- 4 EXISTING 2.0M HIGH GALVANISED STEEL PALISADE FENCING TO BE REMOVED
- 5 EXISTING SUBSTATION TO BE DEMOLISHED
- 6 EXISTING WALL TO BE DEMOLISHED
- 7 EXISTING GATE TO BE REMOVED
- 8 EXISTING ROLLER SHUTTER DOOR REMOVED+RECLAIMED FOR RE-USE
- 9 EXISTING COVERED LOADING BAY STRUCTURES REMOVED+RECLAIMED FOR RE-USE
RAISED LOADING DOCK LEVELERS REMOVED FOR RE-USE

Project

WAREHOUSE EXTENSION,
WHISPERING SMITH, BRISCOE
LANE.

Drawing Title

EXISTING ELEVATIONS

Scale	Date
1:200 @ A1	20.04.21
Drawing No.	Revision
2319/1-04	

studio_n_o
Architects

3 Bridgewater Street
Lymington
Cheshire
WA13 0AB
t. +44(0)1925 752225
e. steve@studio-neo.co.uk
www.studio-neo.co.uk