


NOTES:


FOR PLANNING ONLY

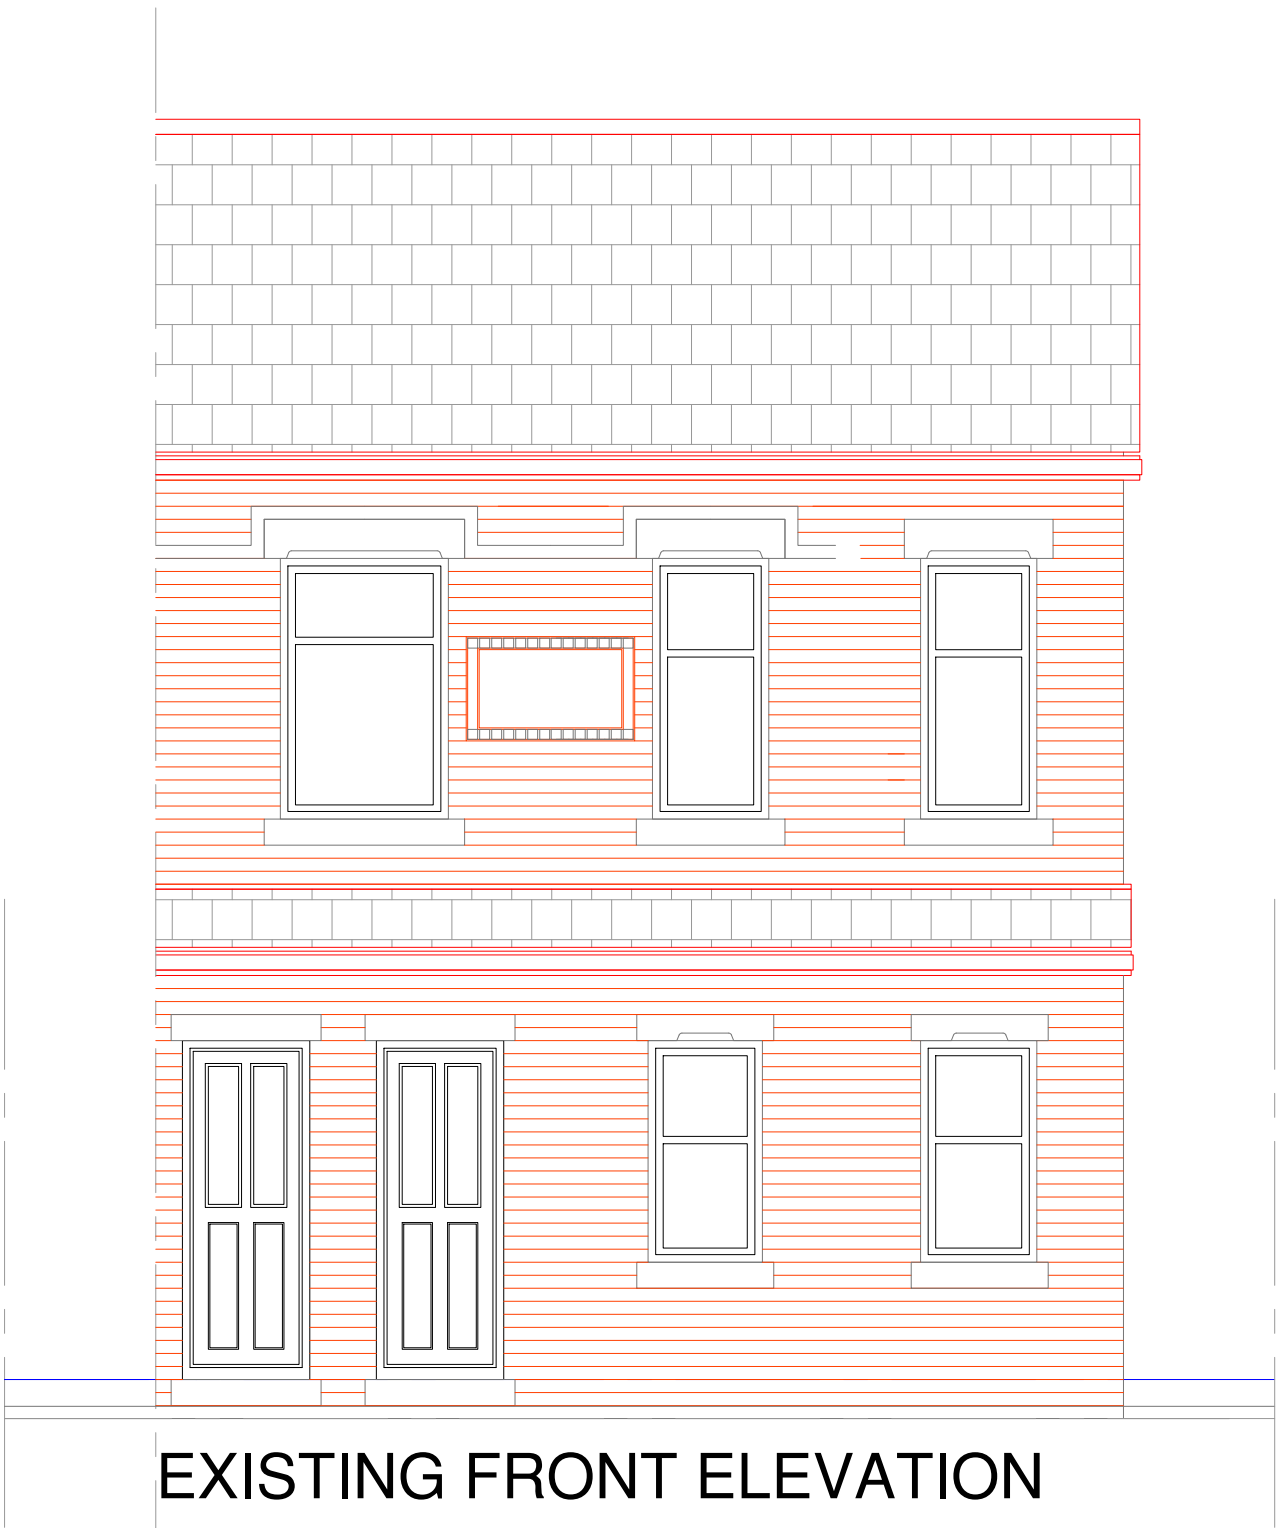

EXISTING FRONT ELEVATION



PROPOSED SITE PLAN

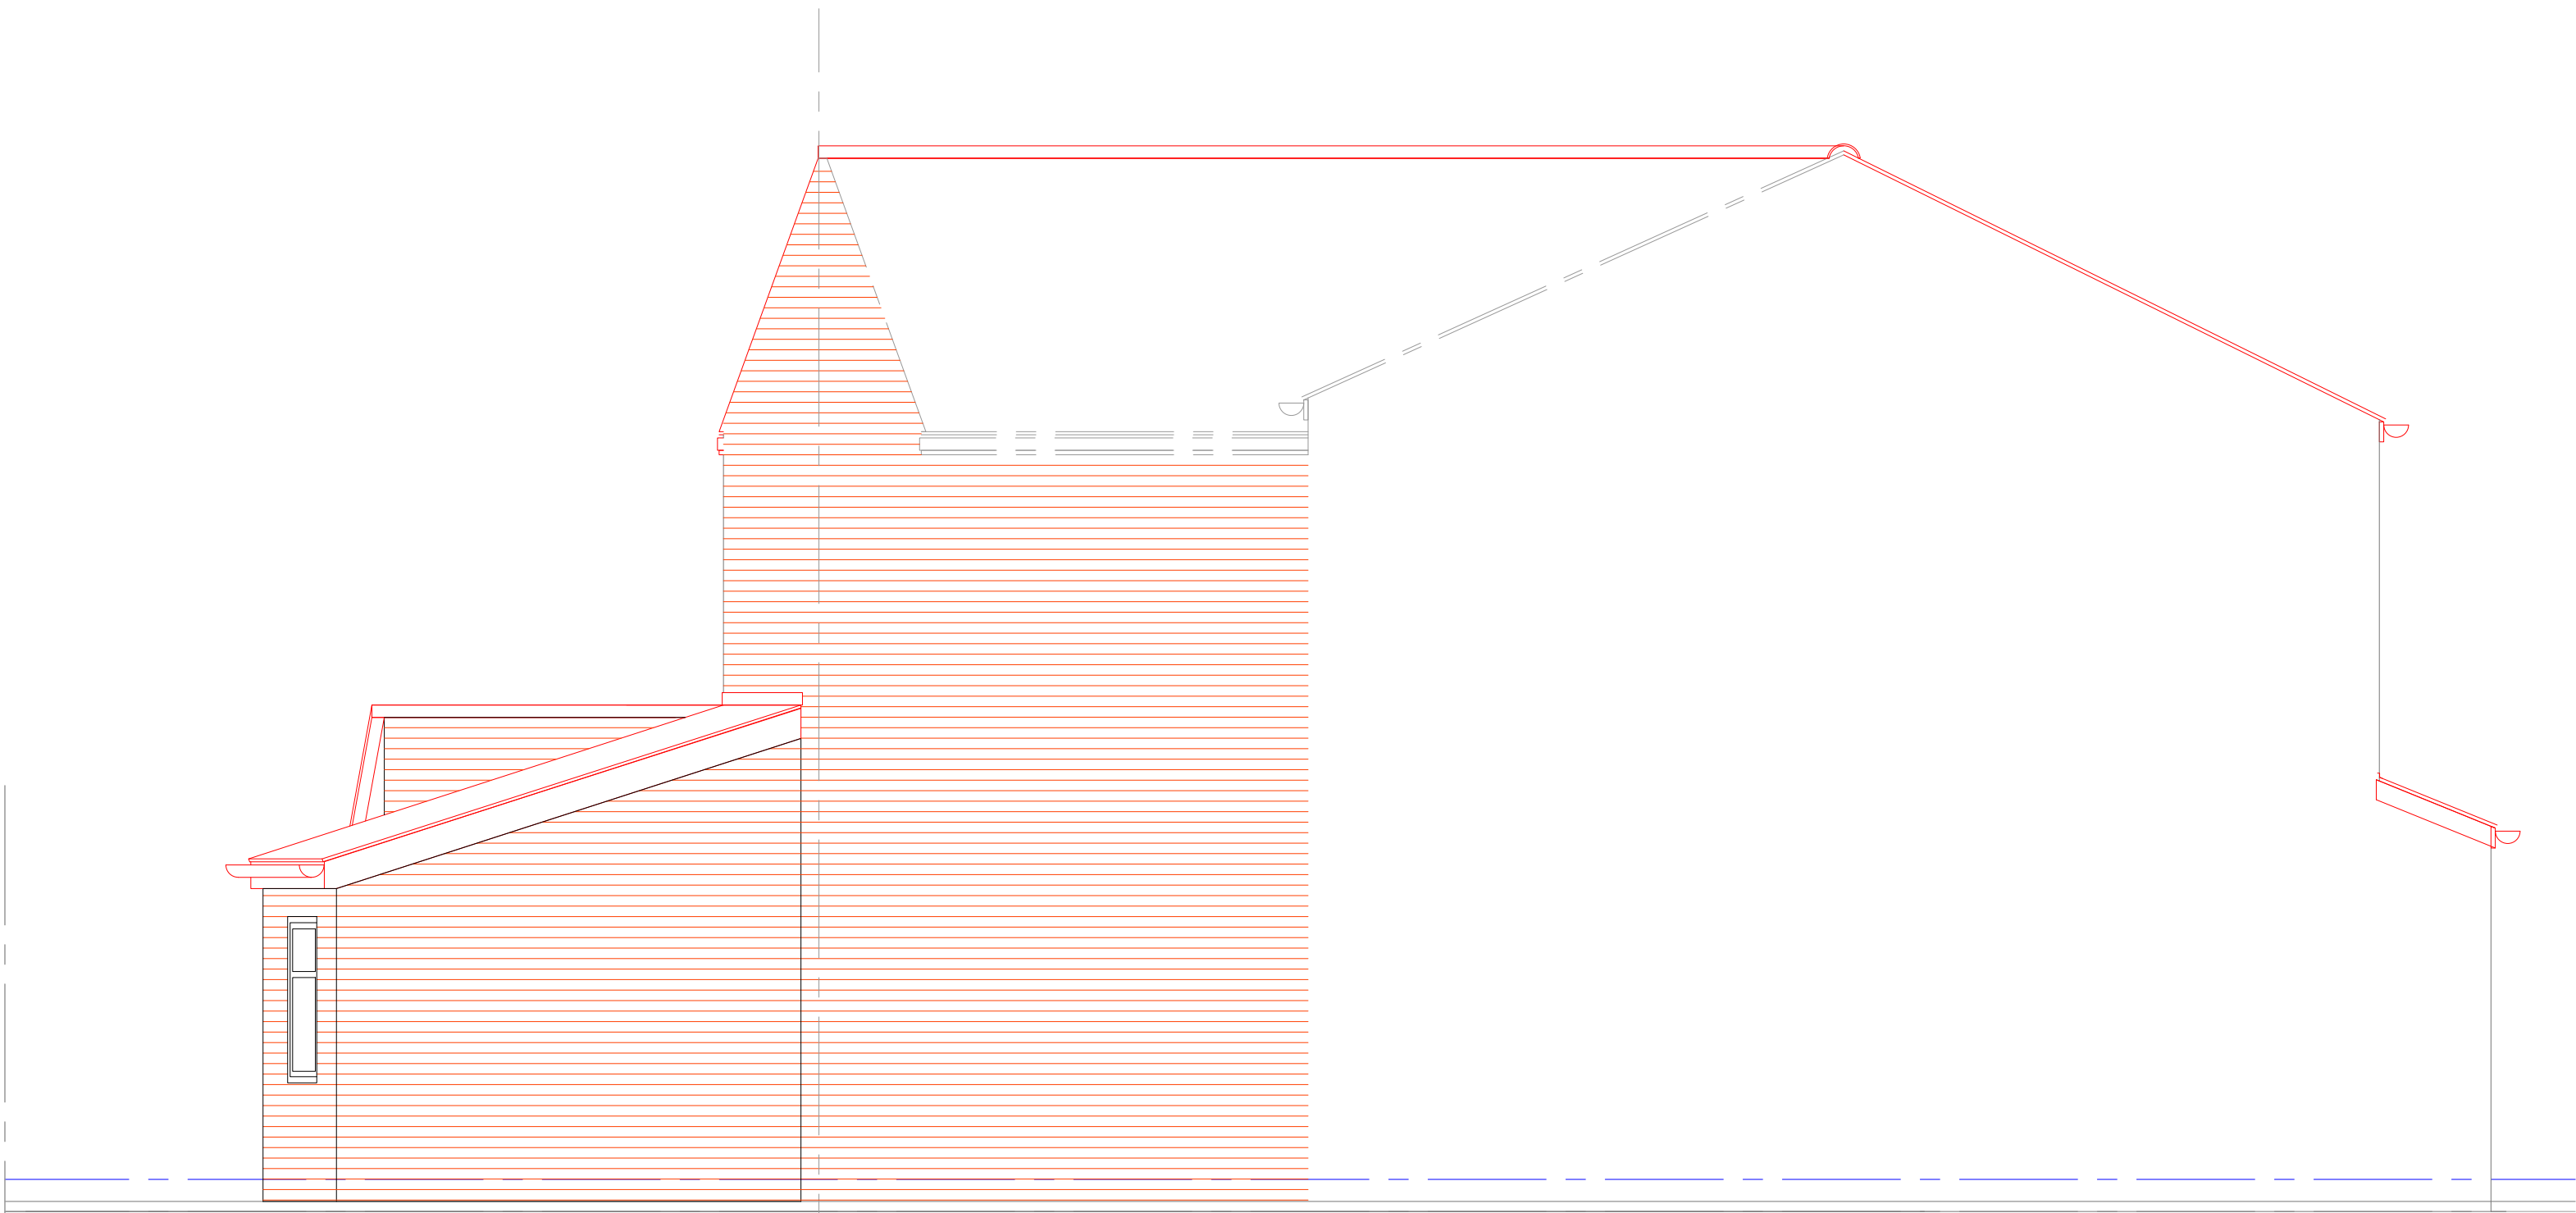

PROPOSED SIDE ELEVATION



Rev : .	Date:	APRIL 2021
PROJECT:	77 BARLOW ROAD MANCHESTER	
TITLE:	SITE PLANS AND ELEVATIONS	
Scale:	1:50 1:500	
Date:	APRIL 2021	
Dwg. No:	03	

REV:	Date:	DESCRIPTION

Arch Designs. Tel: 07910600970