



OWNERSHIP BOUNDARY
(63,745 sq M)
DEVELOPMENT BOUNDARY
(1,109sq M)

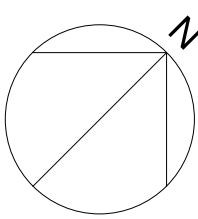

Architects are to be notified of any discrepancies.
Contractors must check all dimensions on site.
This drawing is subject to copyright laws and is for use on this project only.
This drawing is to be used solely for the information as stated only.
For other information refer to the latest revision of any cross referenced drawings.
To be read in conjunction with relevant design standards/protocols.

This is a colour drawing. In order to ensure any subsequent reproduction is viewed correctly it should be printed in full colour.

5 0 5 10 15 20 25
SCALE 1:500
m

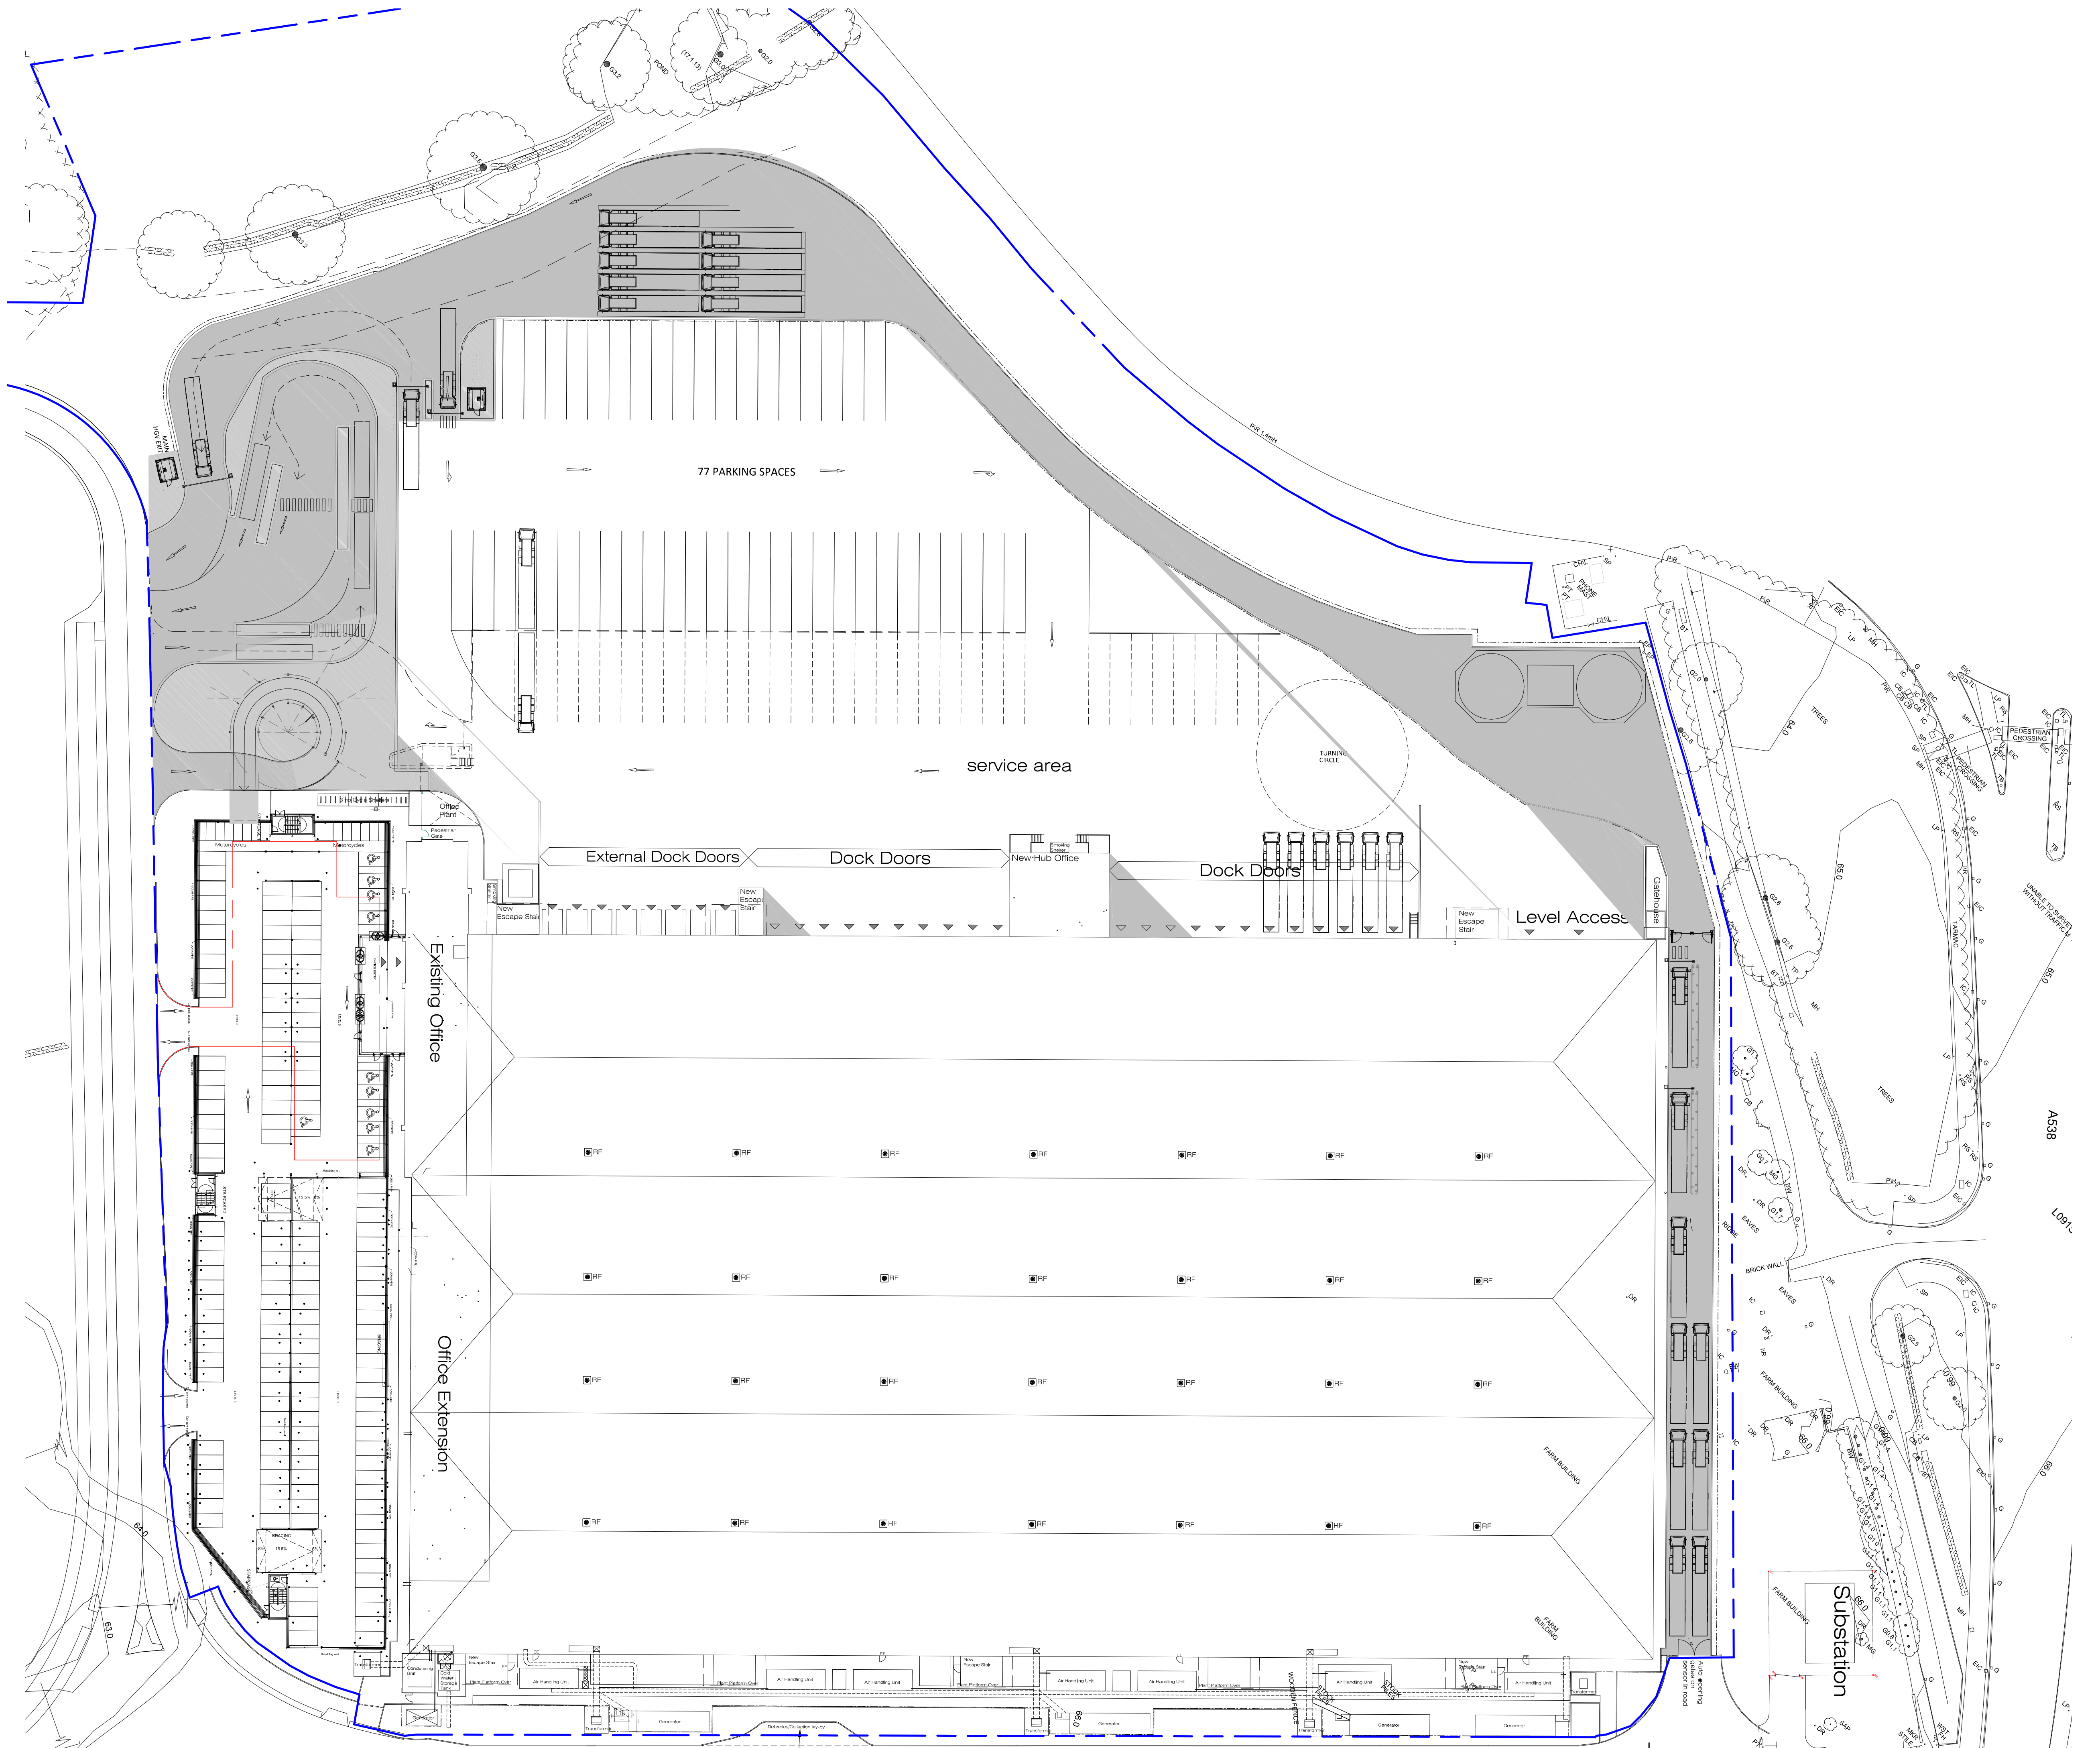

EXISTING SITE PLAN
1 : 500

P3	AMENDED FOLLOWING FIRST PLAN COMMENTS	26.02.21	NW	CP
P2	PLANNING AMENDMENTS	23.02.21	NW	PW
P1	DRAFT PLANNING ISSUE FOR COMMENT	07.02.21	CP	PW

Rev. Description Date Dwn Cdw

Status

PLANNING

SMR
SMALLEY MARSEY RISPIN
ARCHITECTS

Floor 2 - The Exchange - Station Parade - Harrogate - HG1 1TS
01423 707 757 admin@smrarchitects.co.uk

Project
MAN 1 - MANCHESTER Project Address: Manchester
Airport, 6 Sunbank Ln, Altrincham M50 5AA

Client

amazon

Drawing Title

EXISTING SITE PLAN

Proj Ref	Origin	Zone Level	Type	Rev	Status	Rev
MAN 1 - SMR	09 - ZZ	DR - A	2002 - A3	P3		

SMR Job Ref	Sheet	Scale	Drawn
7441-09-2002	A0	NOTED	CP