

ROOF /
6

5

4

3

2

1

GF


LG

Existing East Elevation

PROPOSED PARAPET LEVEL
71.760
EXISTING PARAPET LEVEL

Use Dimensions - DO NOT SCALE.
The Contractor is to check all dimensions at all times.
Contractor to check the dimensions & conditions on site before commencing. Subject to professional survey.
All errors and omissions to be reported prior to commencement.
This drawing must be read in conjunction with the relevant specification clauses. This drawing must not be used for purposes other than that for which it is provided. All drawings subject to statutory authority approval.
This Drawing is Copyright of DMWR Architects LTD

Scale Bar		To be used as guidance only			
1:100	mm	1000	2000	3000	4000
1:200	mm	2000	4000	6000	8000
1:500	M	5	10	15	25
1:1250	M	10	30	50	70

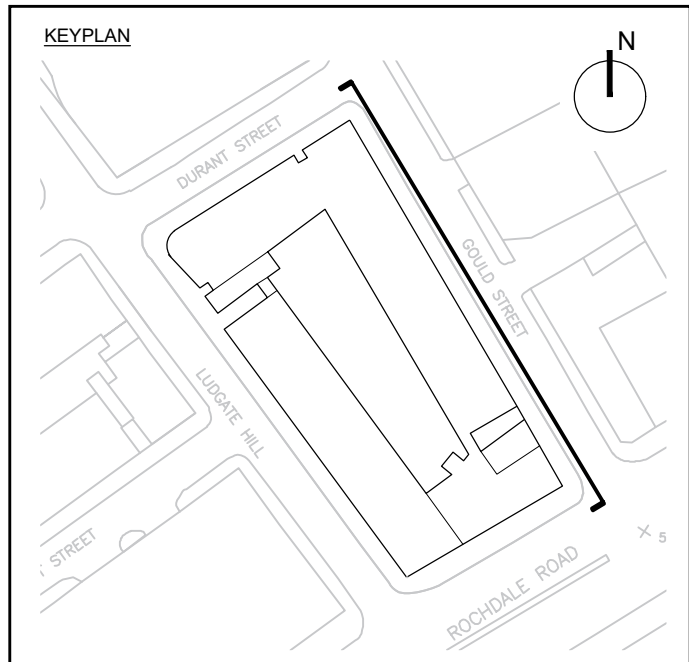

NOTES
ROOF PARAPET TO BE RAISED BY 400mm TO ALLOW FOR NEW TAPERED INSULATION AND WATERPROOFING SYSTEM TO MAIN ROOFS
DOTTED LINE INDICATES THE EXISTING PARAPET LEVEL (FOR REFERENCE)
RWP RAIN WATER PIPES TO THE INTERNAL COURTYARD ELEVATIONS SHOWN INDICATIVE. EXACT NUMBER AND POSITION SUBJECT TO CONFIRMATION WITH THE SPECIALIST SUB-CONTRACTORS.

ROOF /
6

5

4

3

2

1

GF

LG

Proposed East Elevation

PROPOSED PARAPET LEVEL
72.160
EXISTING PARAPET LEVEL
71.760

A	04/11/2021	For Planning	AD	CL	
	15/10/2021	Preliminary First Issue	AD	CL	
Rev	Date	Revision Description	Dm	Chk	

Project Name Red Building Manchester		North	
Client THOMASONS		Client Job No	
Drawing Title Existing & Proposed East Elevation (Roof Parapet Line Comparison)		Client No	
Drawing Reference 3832-DR-004		DMWR Job No 3832	
Drawn Date 15.10.2021		Revision A	
Scale 1:100 @A1		Drawn By AD	
Drawing Status FOR PLANNING		Checked By CL	



DMWR
Architects

First Floor
16-18 Hatton Garden
London EC1 1N SAT
020 7970 3779
mail@dmwr.co.uk
www.dmwr.co.uk

Fourth Floor
41 Spring Gardens
Manchester M2 2BG
0161 413 4656
mail@dmwr.co.uk
www.dmwr.co.uk