

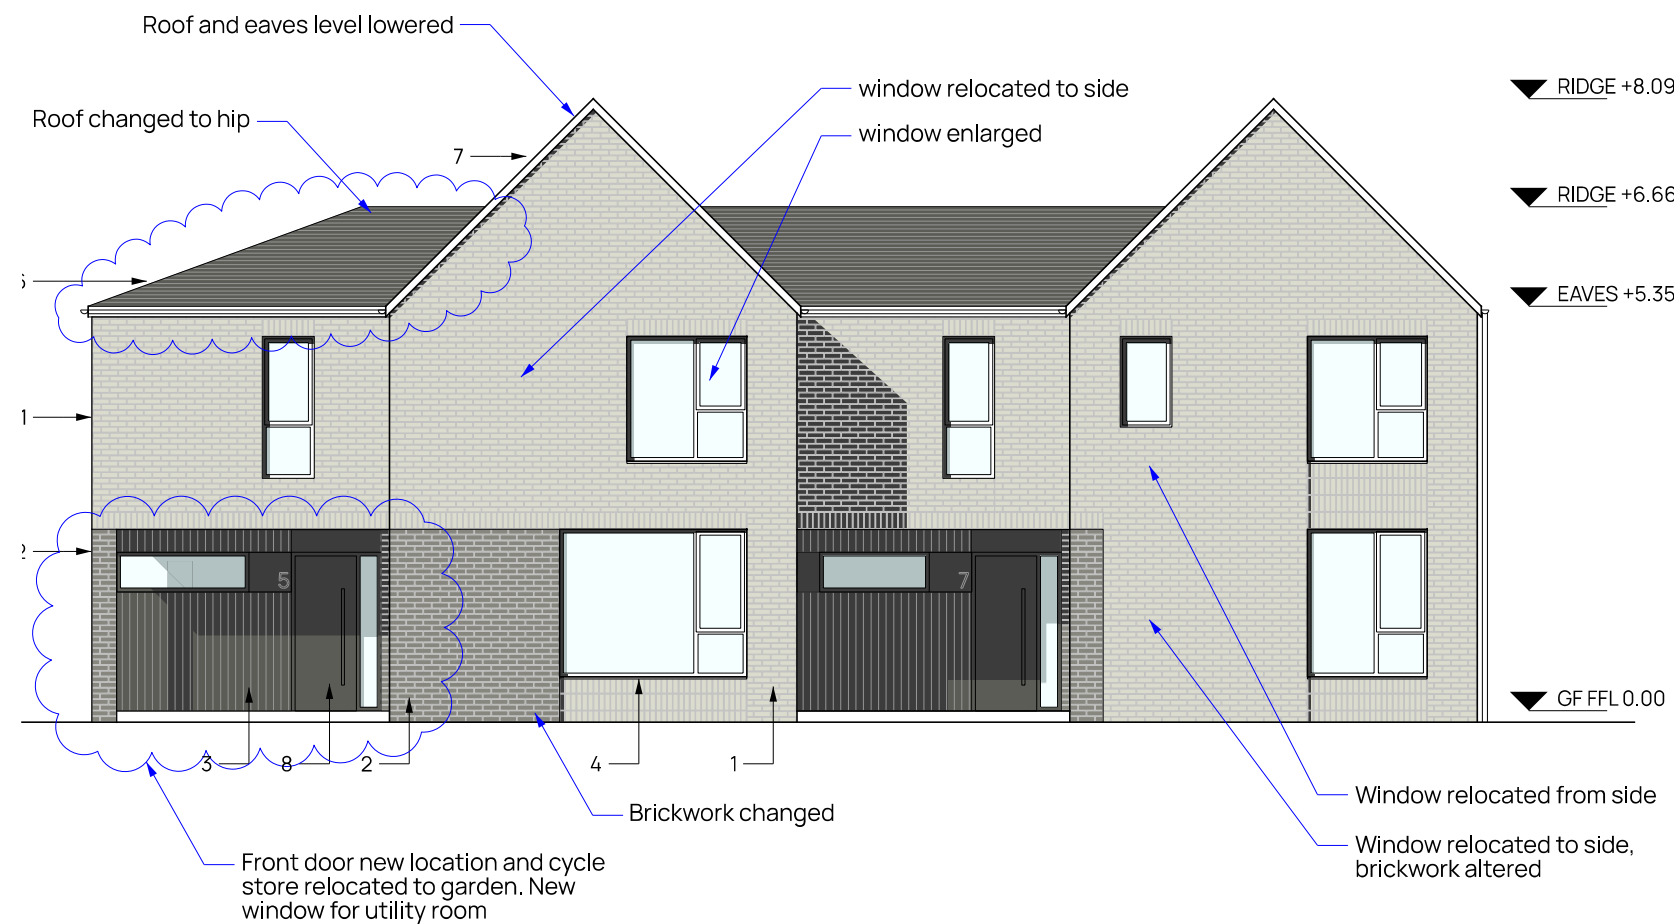


FRONT ELEVATION

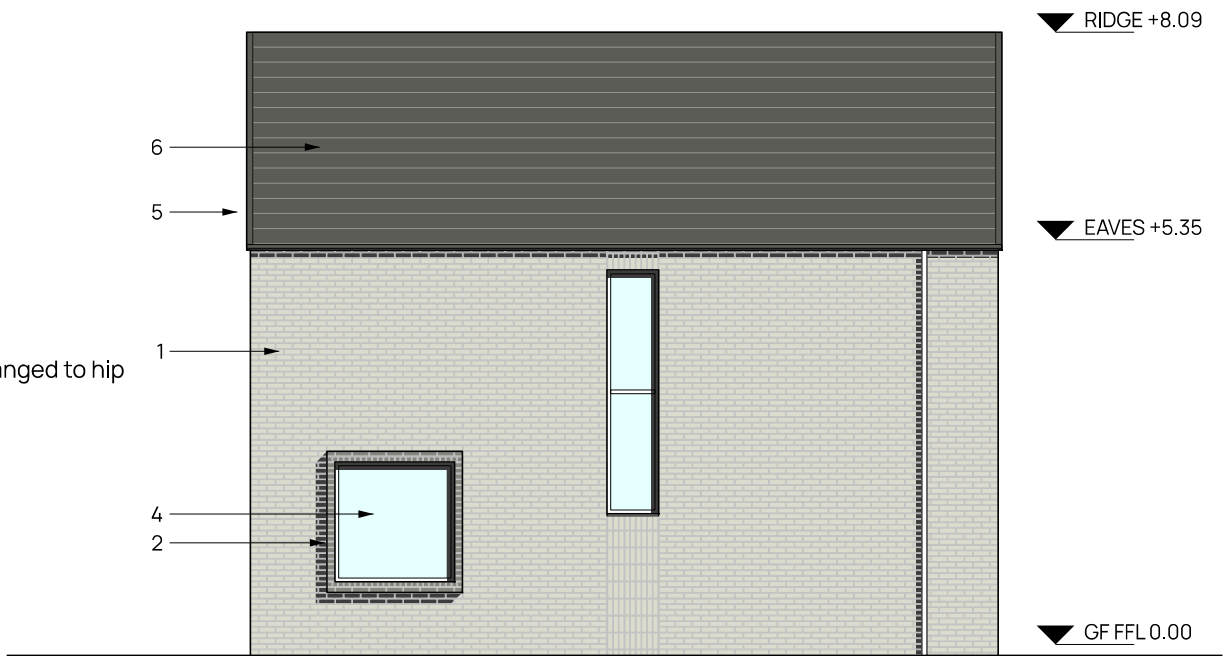

REAR ELEVATION

SIDE ELEVATION (TYPICAL)

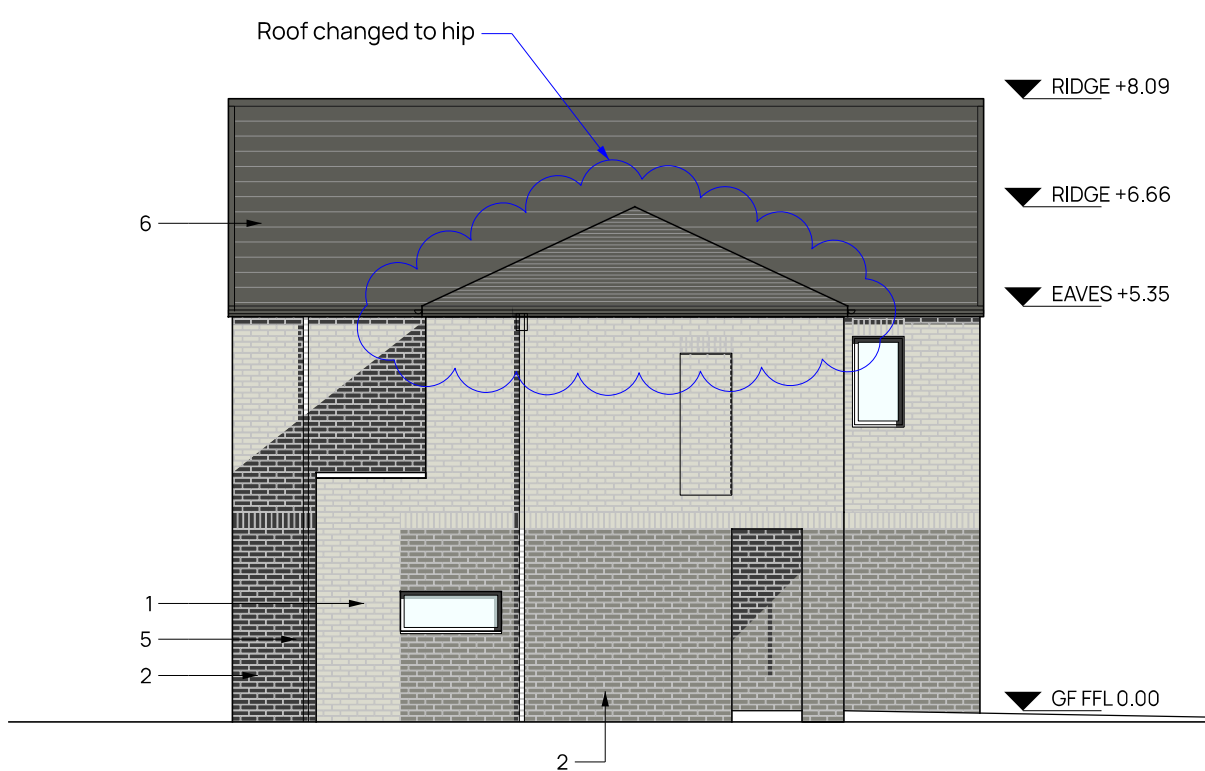

SIDE ELEVATION (FEATURE ROAD FACING)

Refer to material schedule, S-001

1. Buff/grey (ref 01, palette 1) brickwork or red/buff (ref 03, palette 2). Refer to
2. Contrasting grey/brown brickwork (ref 02, palette 1) or red brickwork (ref 0
3. Composite cladding, ref 05
4. Double glazed upvc window frame windows/doors, ref 06
5. Upvc rainwater goods, col. mid/dark grey, ref 09
6. Concrete rooftiles, marley edgemere or similar, ref 08
7. Upvc verge detail, col. mid/dark grey, ref 09
8. Composite front entrance door, ref 07

02	14-12-21	Height reduction, window update, material detail added for planning conditions
01	13-08-21	Composite cladding replaced with brick following planner comments
rev	date	description
Project	CRINGLE ROAD, LEVENSHULME	
Title	HOUSE A2 ELEVATIONS	
Project No	20-08	Drawing No L(-4)100
Scale	1:100@A3	Date MARCH 21
Status	PLANNING	Rev 02