



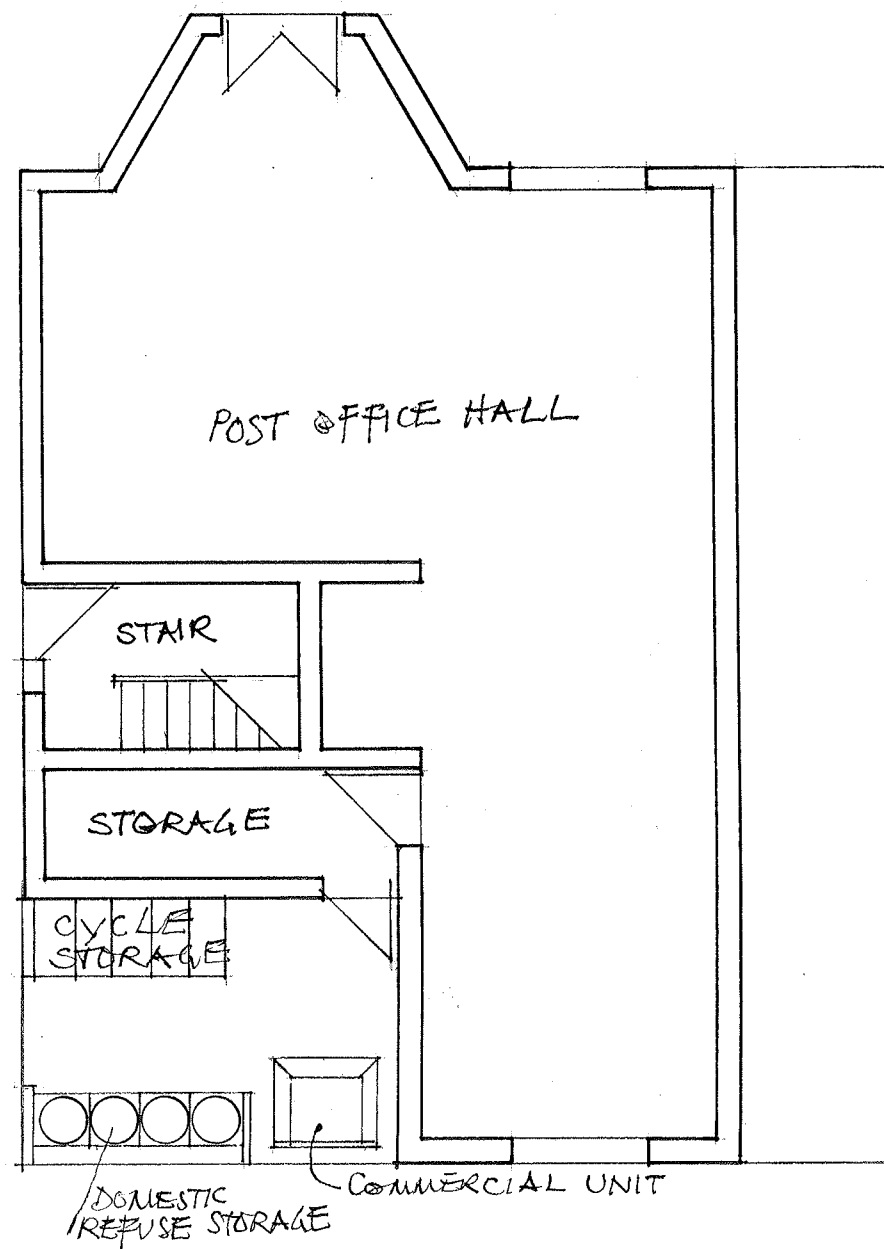


GROUND FLOOR PLAN



SCALE 1:100

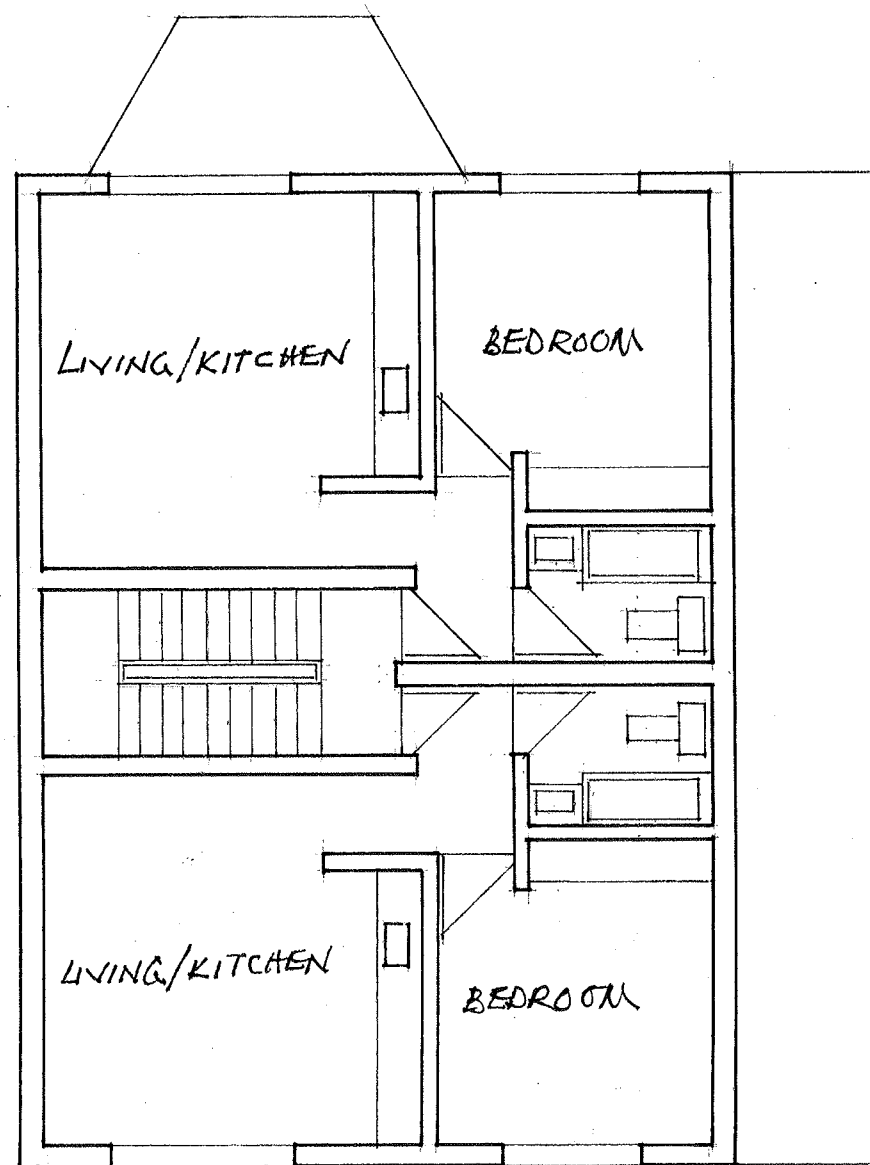

FIRST/SECOND FLOOR PLAN

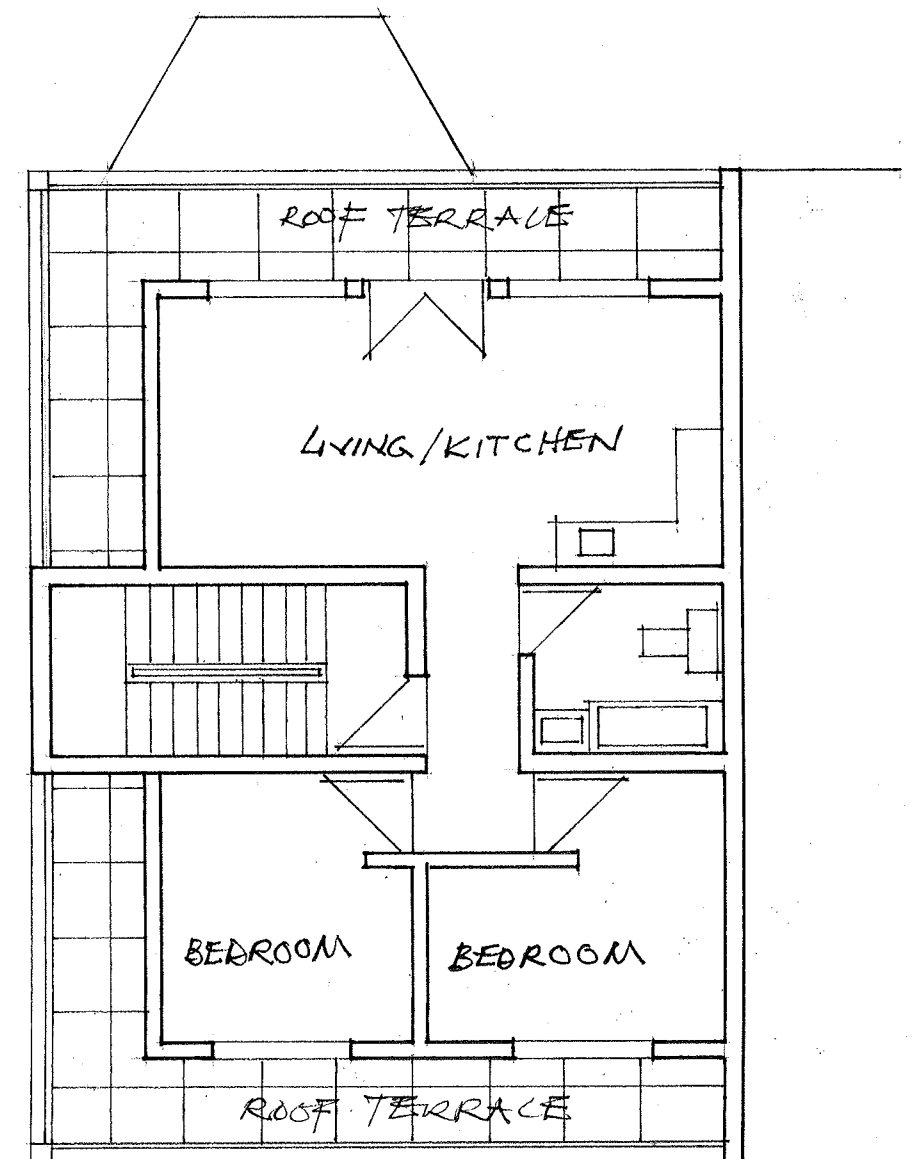

TOP FLOOR PLAN

PROJECT: REDEVELOPMENT OF POST OFFICE BUILDING HOLLYHEDGE ROAD, MANCHESTER, M22 4QN			REVISION		DATE
DRAWING TITLE: FLOOR PLANS AS EXISTING		SCALE: 1:100 @ A3	DRAWING STATUS	PLANNING	
DATE: DEC 2019		DATE: DEC 2019	BUILDING	REGS	
DRAWING NO: HOLYPO/01/002		DRAWN: JKT	BUILDING	CONST	
PLEASE CHECK ALL DIMENSIONS ON SITE PRIOR TO PROCEEDING					