




This scale bar is for microfilming purposes only.

0 10 20 30 40 50 60 70

The design information contained within this drawing is protected by Copyright.

All dimensions to be checked on site prior to commencement of work.

Figured dimensions to be used in preference to scale.

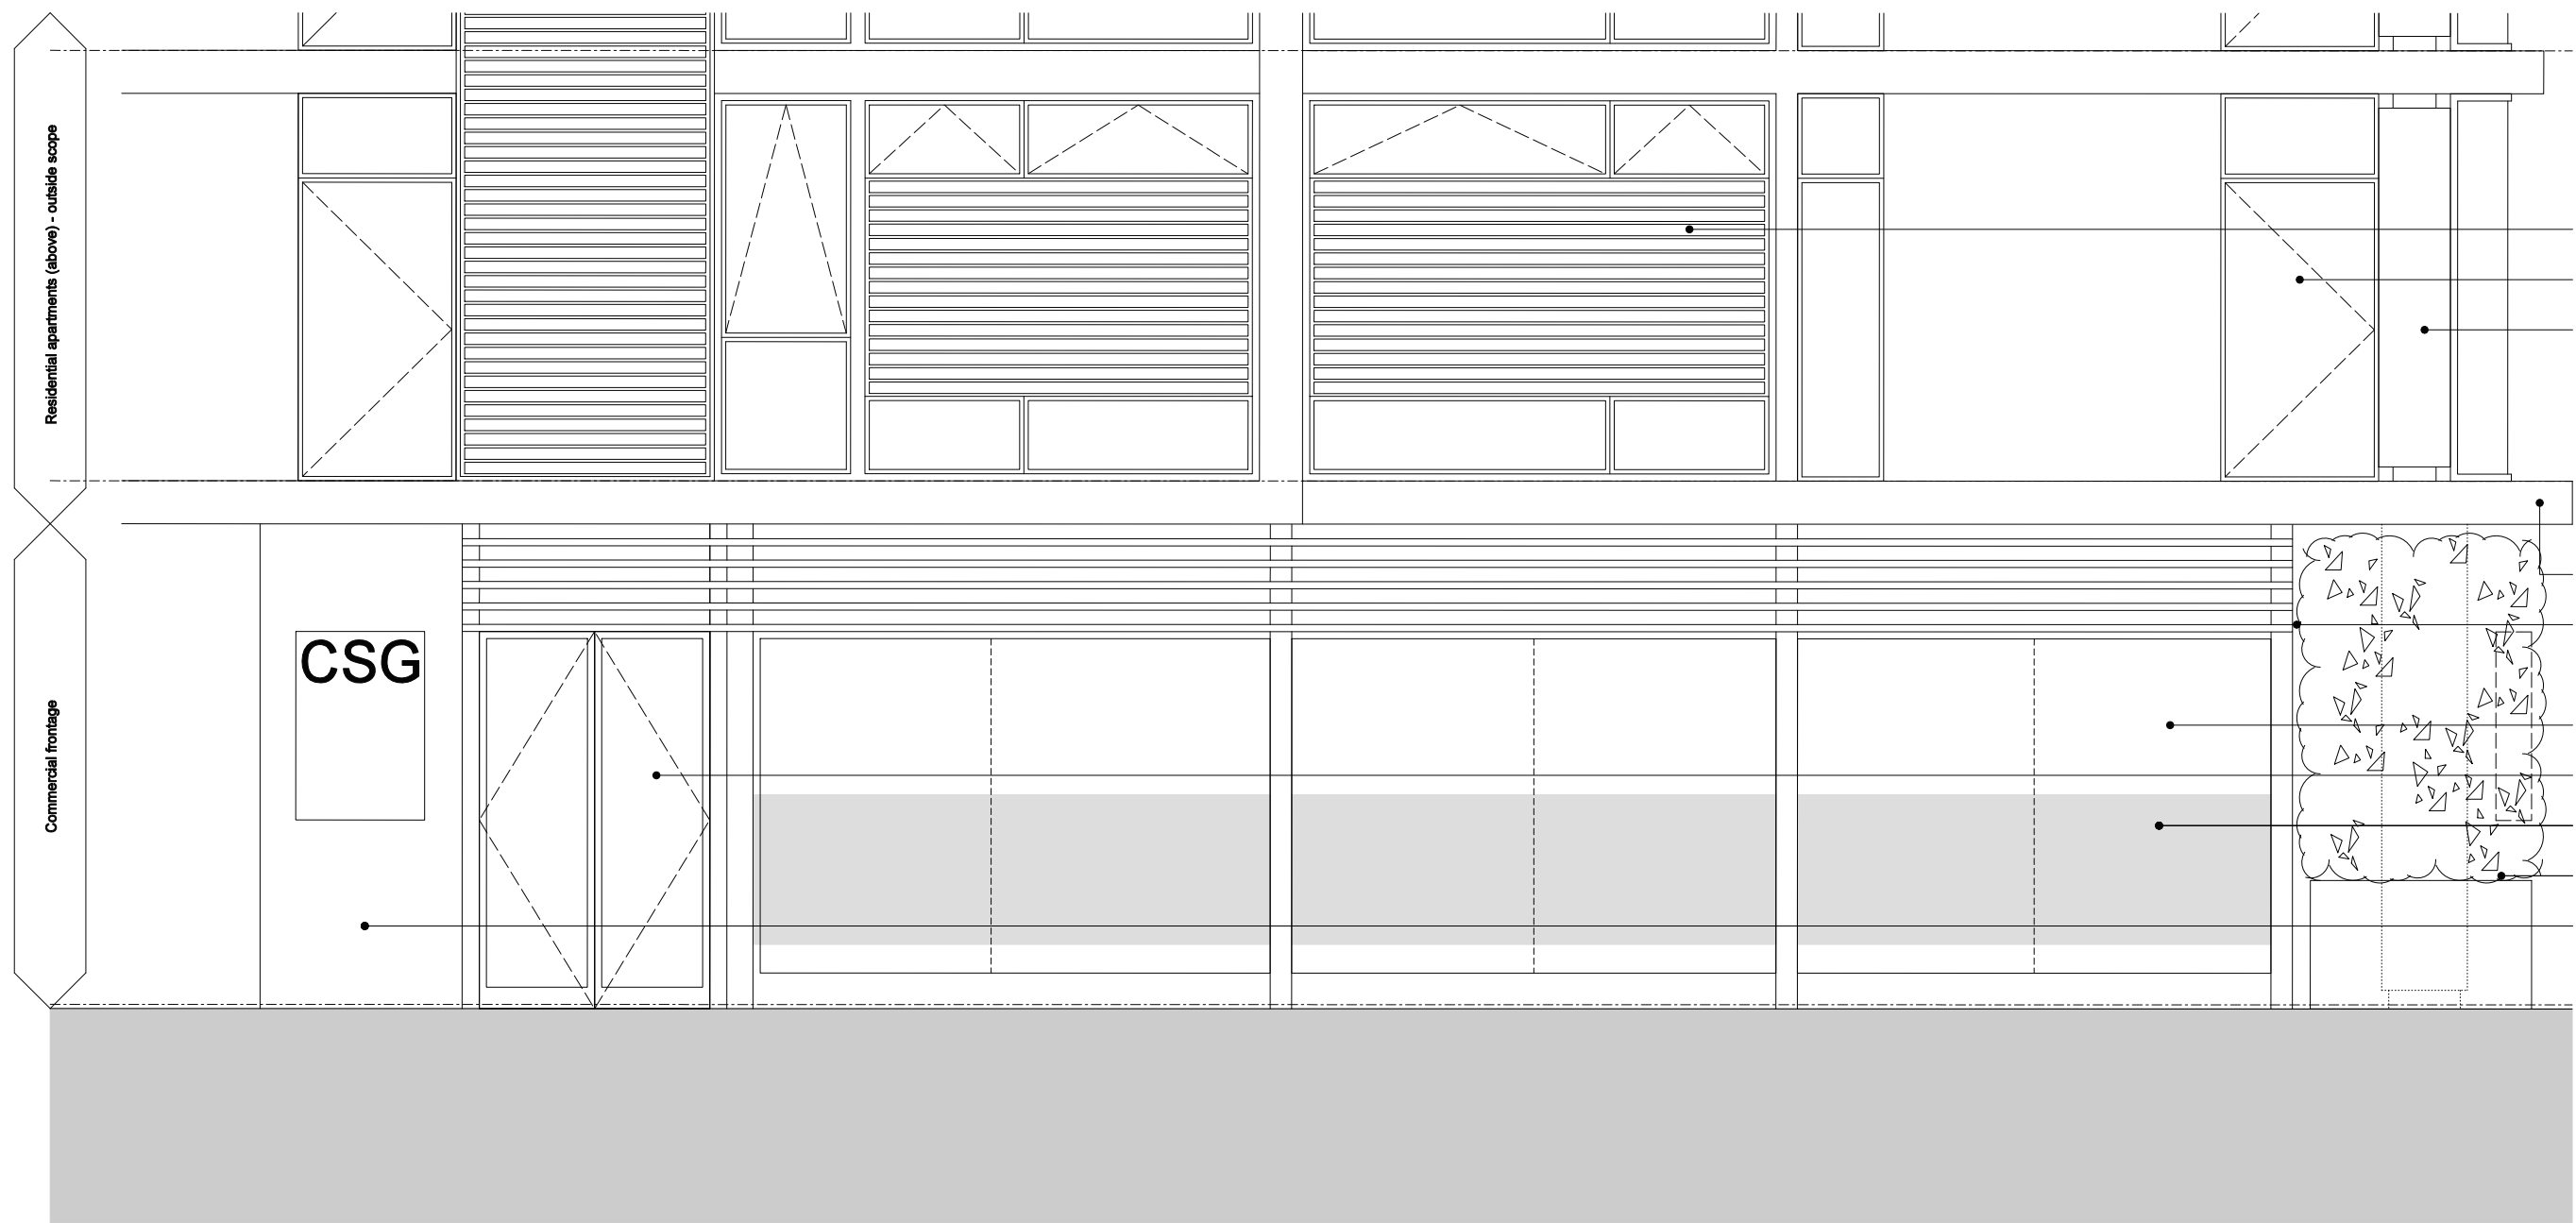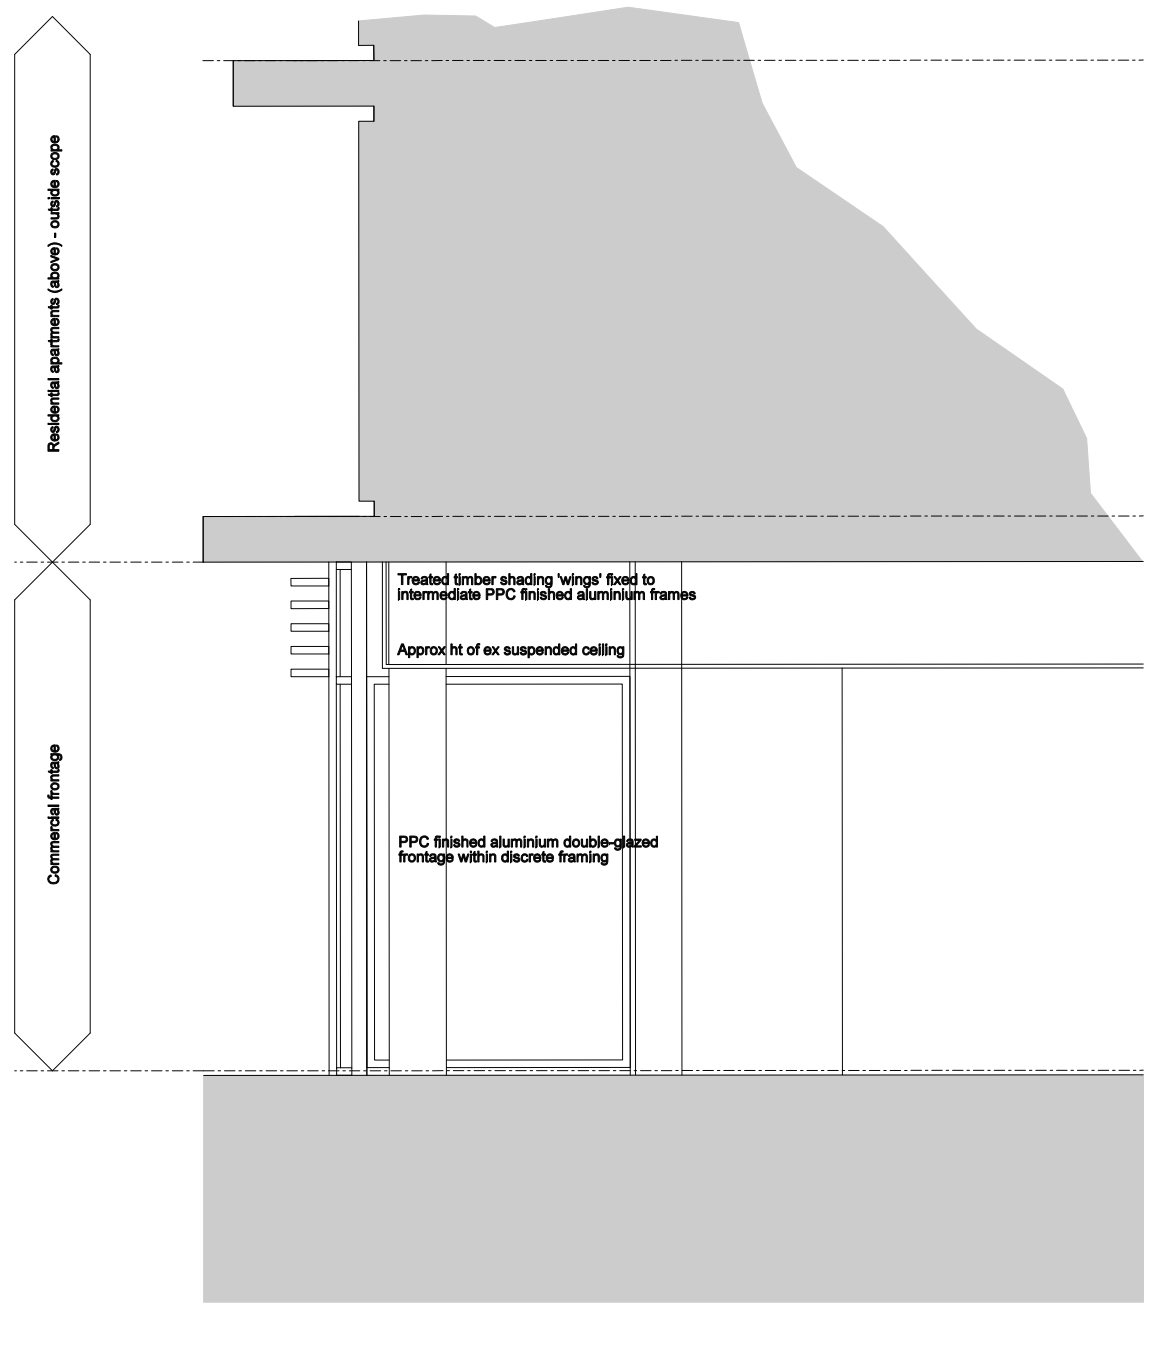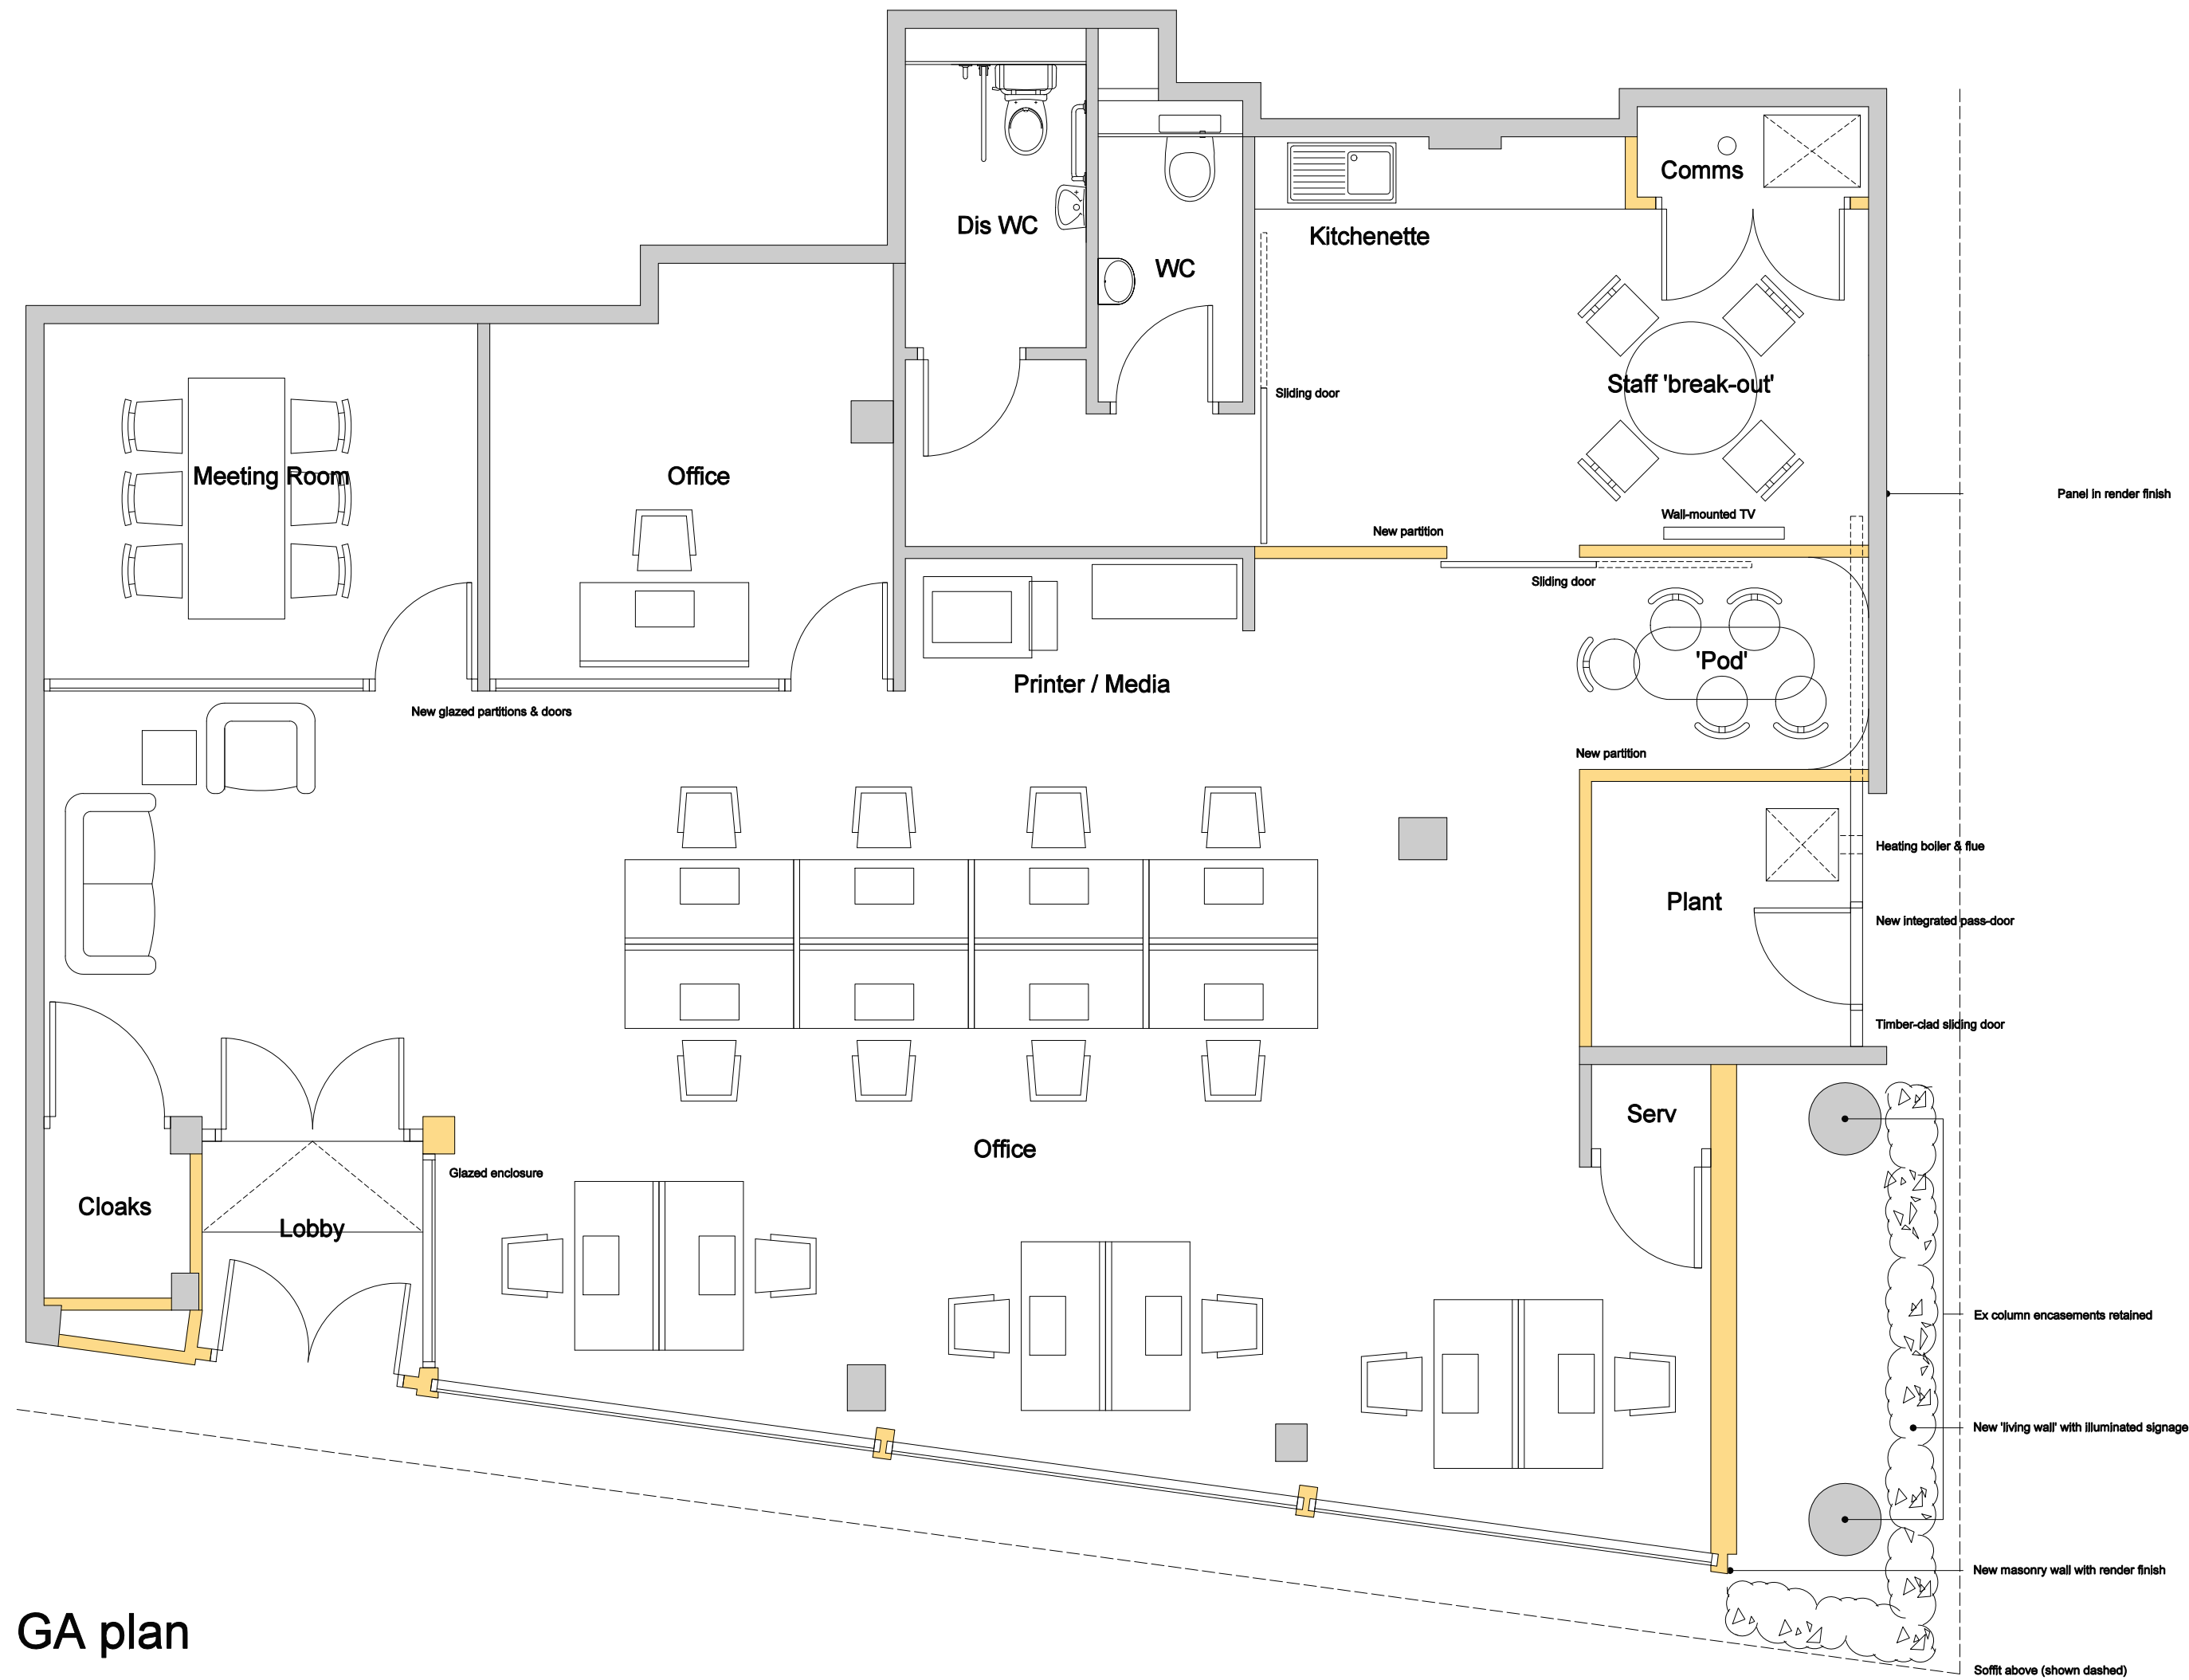

ISSUED FOR PLANNING

3	05.12.21	Updated following client feedback	mrw	-
2	05.12.21	Updated following client feedback	mrw	-
1	24.11.21	Updated following client feedback	mrw	-
Rev.	Date		Rev. by	Checked by



Suite 4,
Beech House,
1 Cambridge Road,
Hale, Cheshire
WA15 9SY
Tel: 0161 929 4422

Project Title:
External improvements to;
Design House,
23 Copperas Street,
Manchester, M4 1HS

Dig Title:
Proposed;
GA floor plan, section & elevations

Dig No.:	Revision:
21/033 (1-AP005	3
Scale:	Drawn By / Date:
1:50 @ A1	mrw / Nov '21