


GENERAL NOTES

© THIS DRAWING IS COPYRIGHT OF BHATT ARCHITECTS LTD AND MAY NOT BE REPRODUCED, COPIED OR ALTERED WITHOUT PRIOR PERMISSION.
NO WORKS ARE TO BE SET OUT FROM THESE DRAWINGS. DO NOT SCALE. USE FIGURED DIMENSIONS ONLY. ANY DIMENSIONS ARE TO BE CHECKED ON SITE. ANY DISCREPANCIES, ERRORS OR OMISSIONS ARE TO BE REPORTED TO BHATT ARCHITECTS LTD BEFORE WORK COMMENCES. SUBJECT TO SITE SURVEY AND ALL NECESSARY CONSENTS. THIS DRAWING IS TO BE READ WITH ALL OTHER RELEVANT DRAWINGS AND SPECIFICATIONS.


Project Proposed rear/ side extensions 52 MANLEY ROAD WHALLEY RANGE MANCHESTER M16 8HP			
Client Shams Ghafoor			
Architect Bhatt Architects Ltd Manchester			
Drawing Title Existing & Proposed Front (North) Elevations		Scale 1:100 @A3	Date 18/06/21
Job Reference/Drawing No. P116/P/10		Revision A	

Revision/Description	Drawn	Checked	Date
Rev A: Issued for planning approval	JB	JB	06/09/21

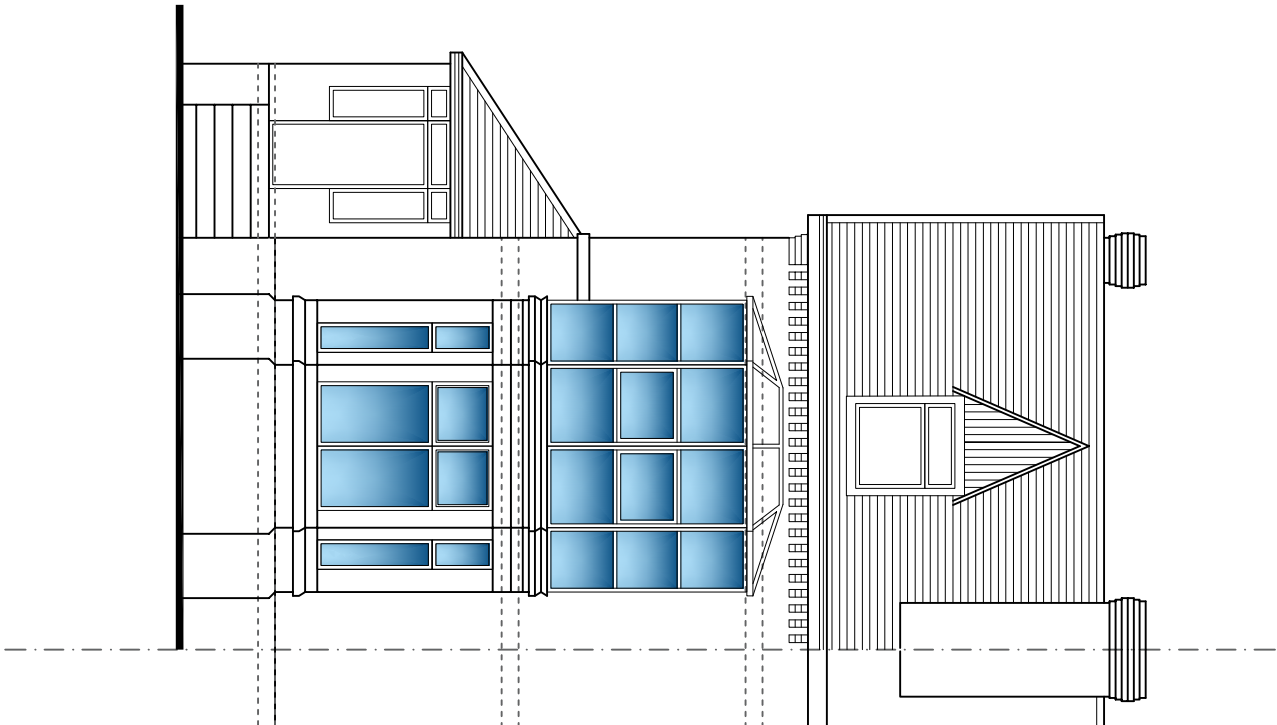

EXISTING REAR ELEVATION

White upvc fascia to match
existing extension
Double glazed white upvc
window to match existing
Facing brickwork to match
existing

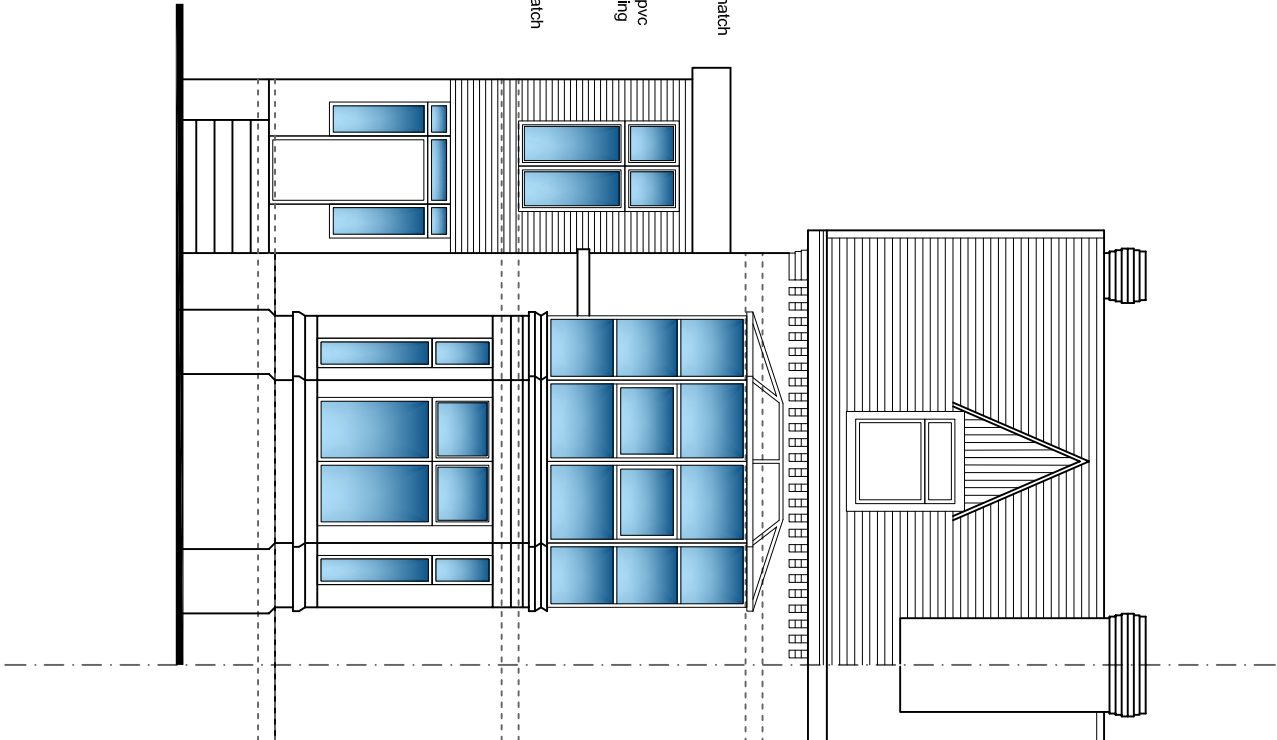

PROPOSED REAR ELEVATION