


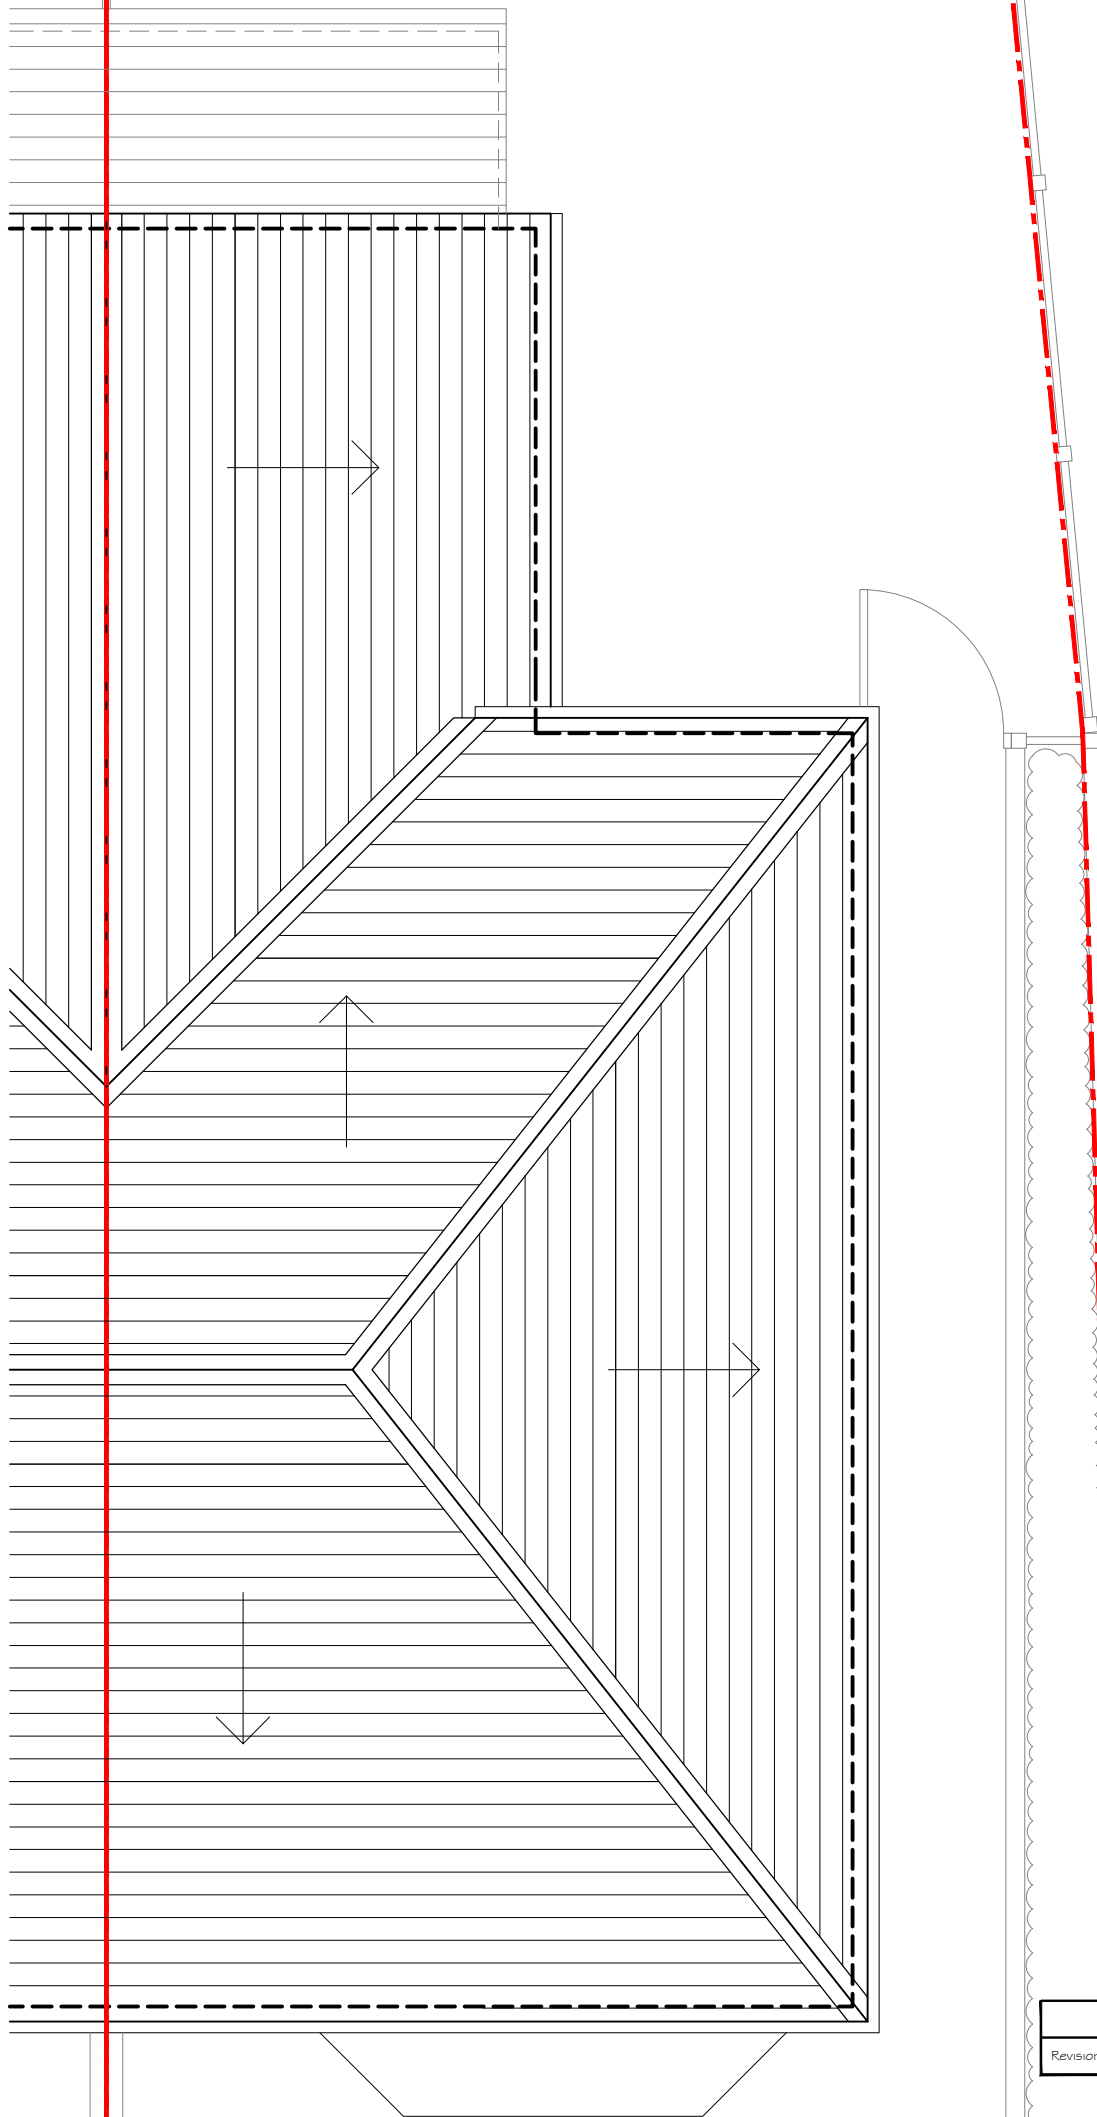

Roof

Revision	Description	Init.	Date
----------	-------------	-------	------

PLANNING

 47A Park Lane Foxton Stockport Cheshire SK12 1RD Tel: 01625 403 516 Fax: 01625 403 516 E-mail: info@pzz-architects.co.uk	Project:			
	6 RUSHOLME GROVE			
	SINGLE STOREY REAR EXTENSION			
	Client:			
	PAUL REEVES			
Drawing Title:				
EXISTING				
ROOF PLAN				
Drawing No:	Rev:	Scale:		Date:
KR657-41-03-PL-106		1:50@A3		14.12.2021
Drawn By:	Checked:	Scale:		Date:
D.J.J.	J. Albutt	1:50@A3		14.12.2021