
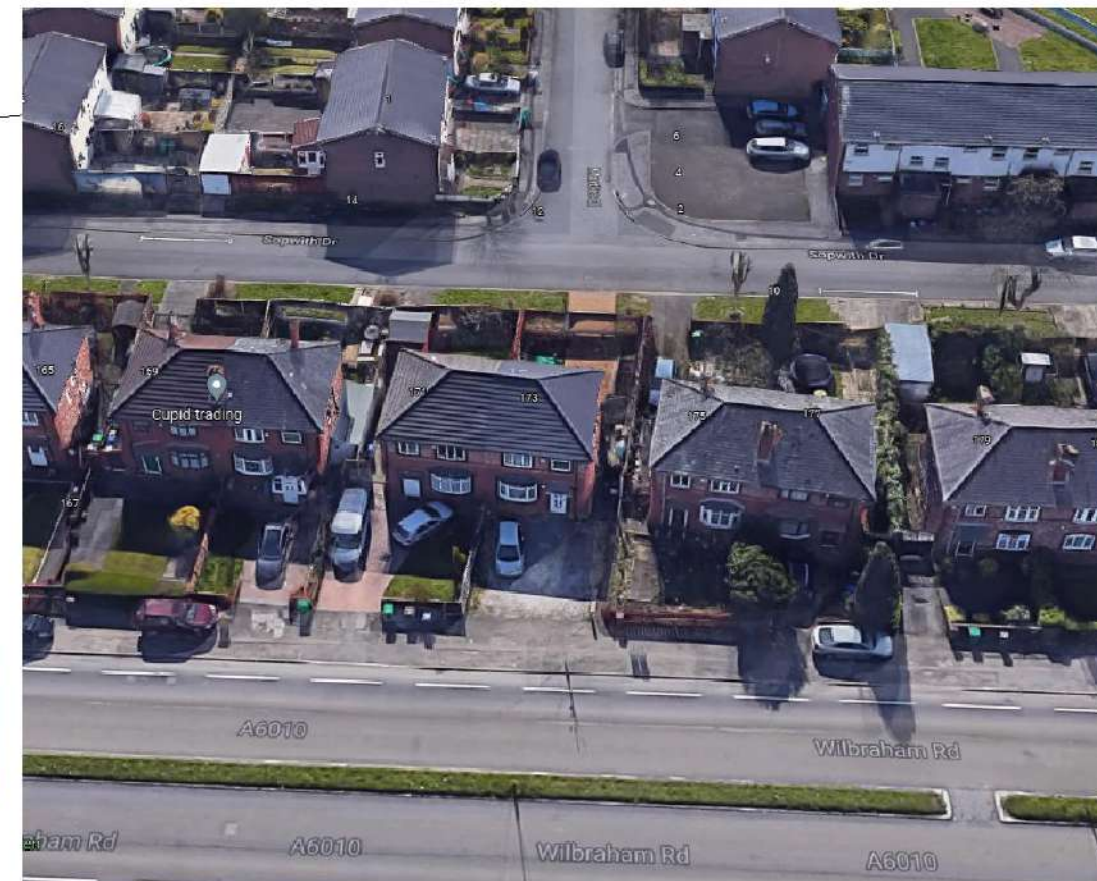


WILBRAHAM ROAD

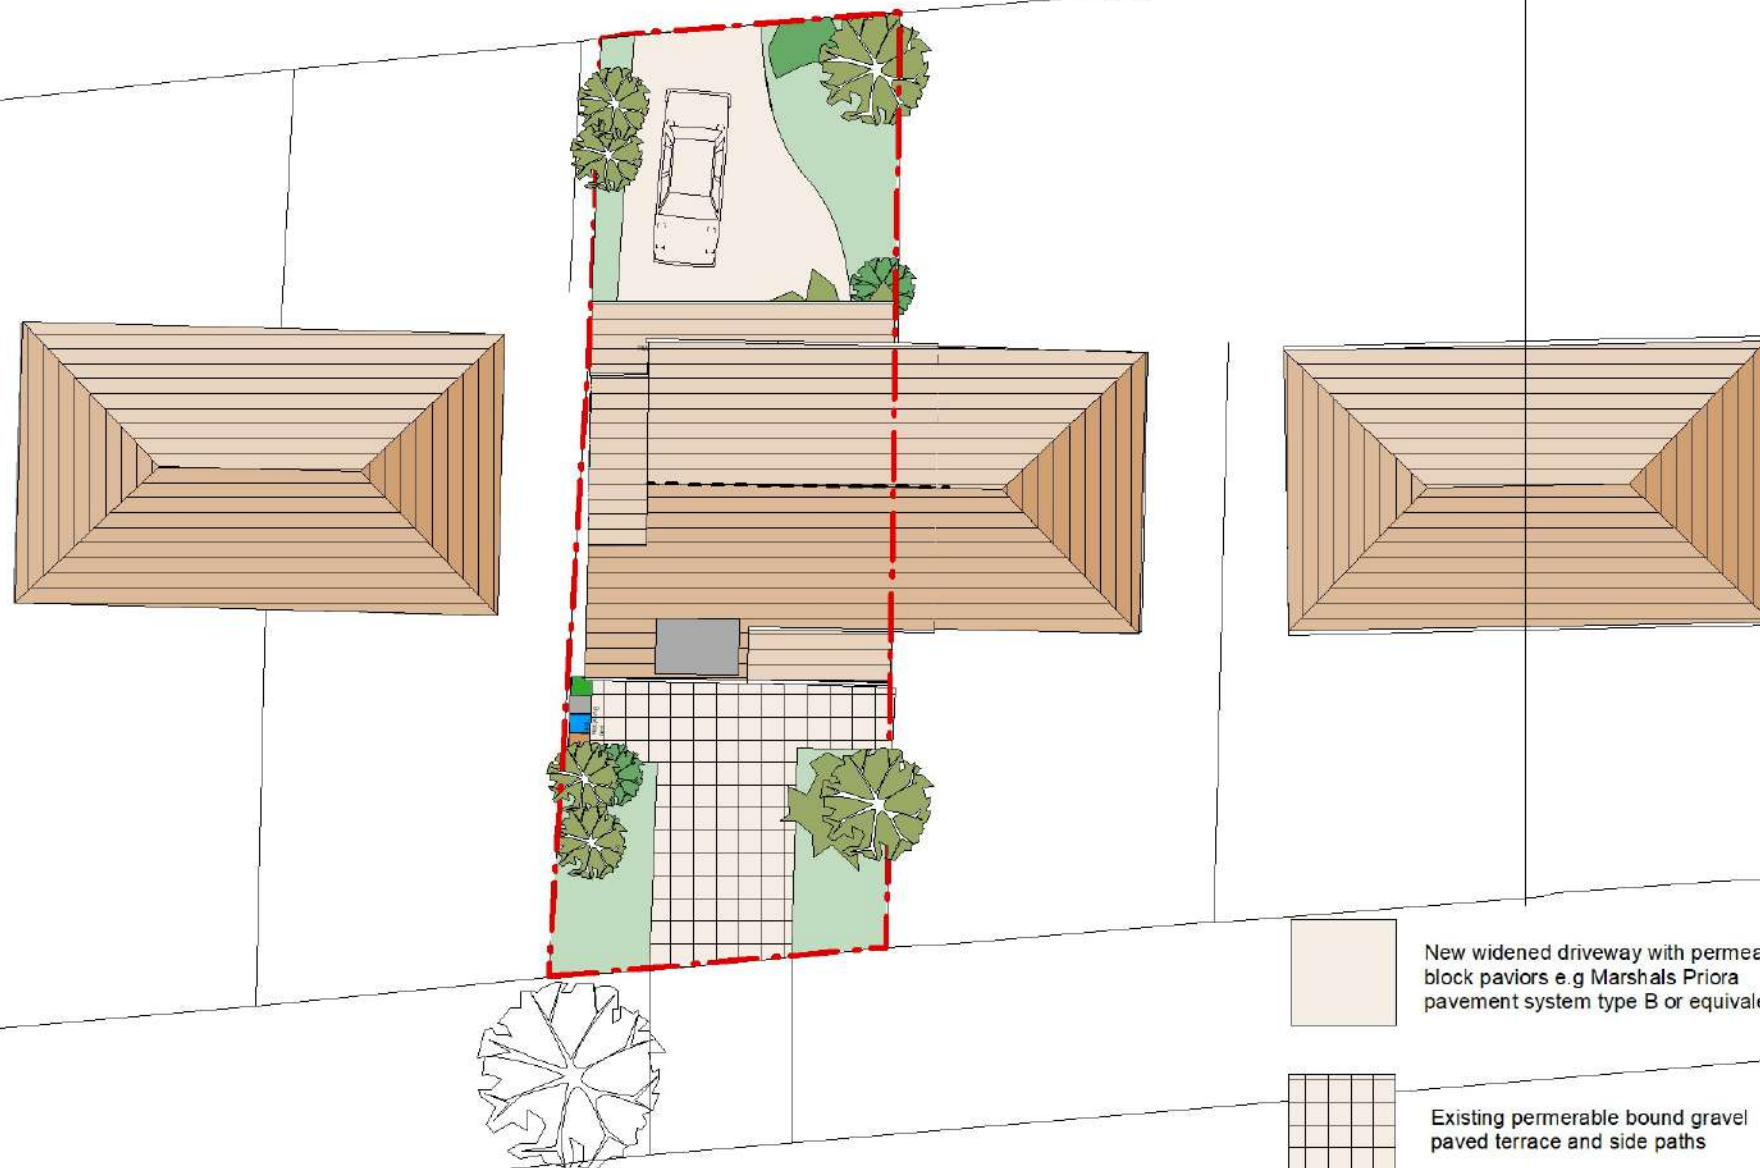

AERIAL VIEW FROM NORTH AS EXISTING

SOPWITH DRIVE

SITE PLAN AS PROPOSED

MART

P04


DRAWING: SITE PLAN as PROPOSED

JOB TITLE: REMODEL & EXTENSION _ 173 Wilbraham Rd, Manchester, M14 7DS

CLIENT: Mr O HERY

SCALE: 1:200 @ A3

DATE: Oct 2021

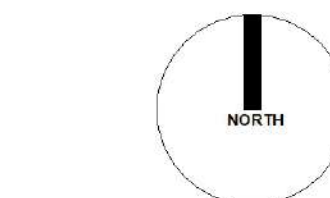

SCALE
0m 2m 4m 10m

D@C DESIGN
ARCHITECTURE & PLANNING
0776 452 3545 0161 425 3934