


NOTES


1. On no account may this drawing be scaled.
2. Any discrepancy to be reported to the Contract Administrator immediately
3. The Contractor must check all dimensions on site prior to placing work in hand and/or ordering any materials or work.
4. This drawing is copyright of property sign ltd it may not be reproduced or part reproduced without the express consent of property sign ltd studio_neo

Drawing Status


- ☐ PRELIMINARY FOR APPROVAL
- ☐ AGREED LAYOUT - SIGNED OFF
- ☒ PLANNING DRAWING
- ☐ BUILDING CONTROL DRAWING
- ☐ TENDER DRAWING
- ☐ CONTRACT DRAWING
- ☐ CONSTRUCTION DRAWING
- ☐ AS-BUILT DRAWING

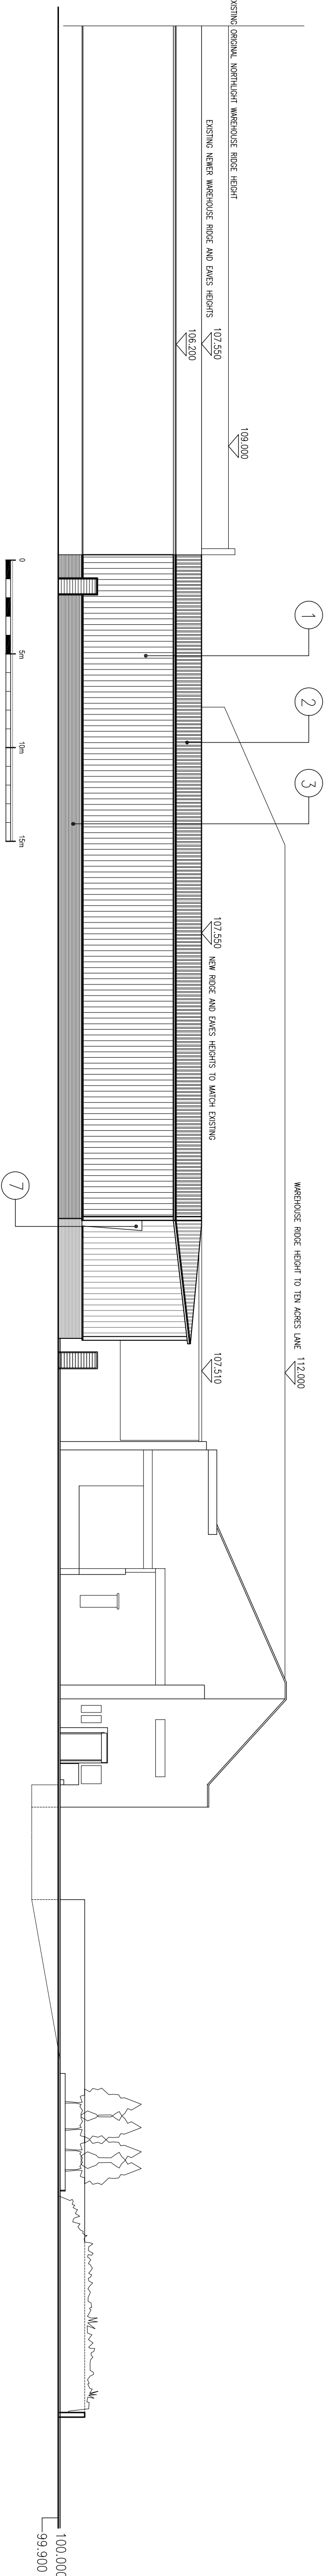

PROPOSED SOUTH ELEVATION TO YARD

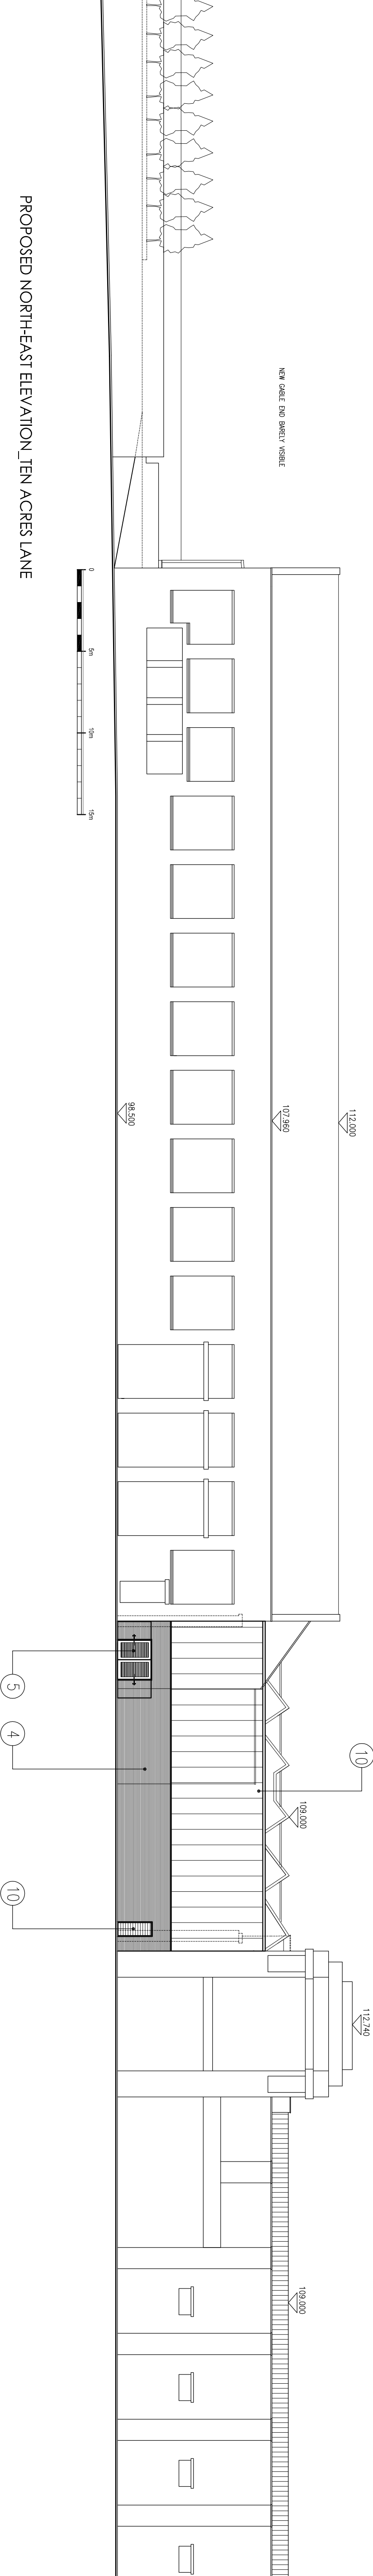

PROPOSED NORTH-EAST ELEVATION, TEN ACRES LANE

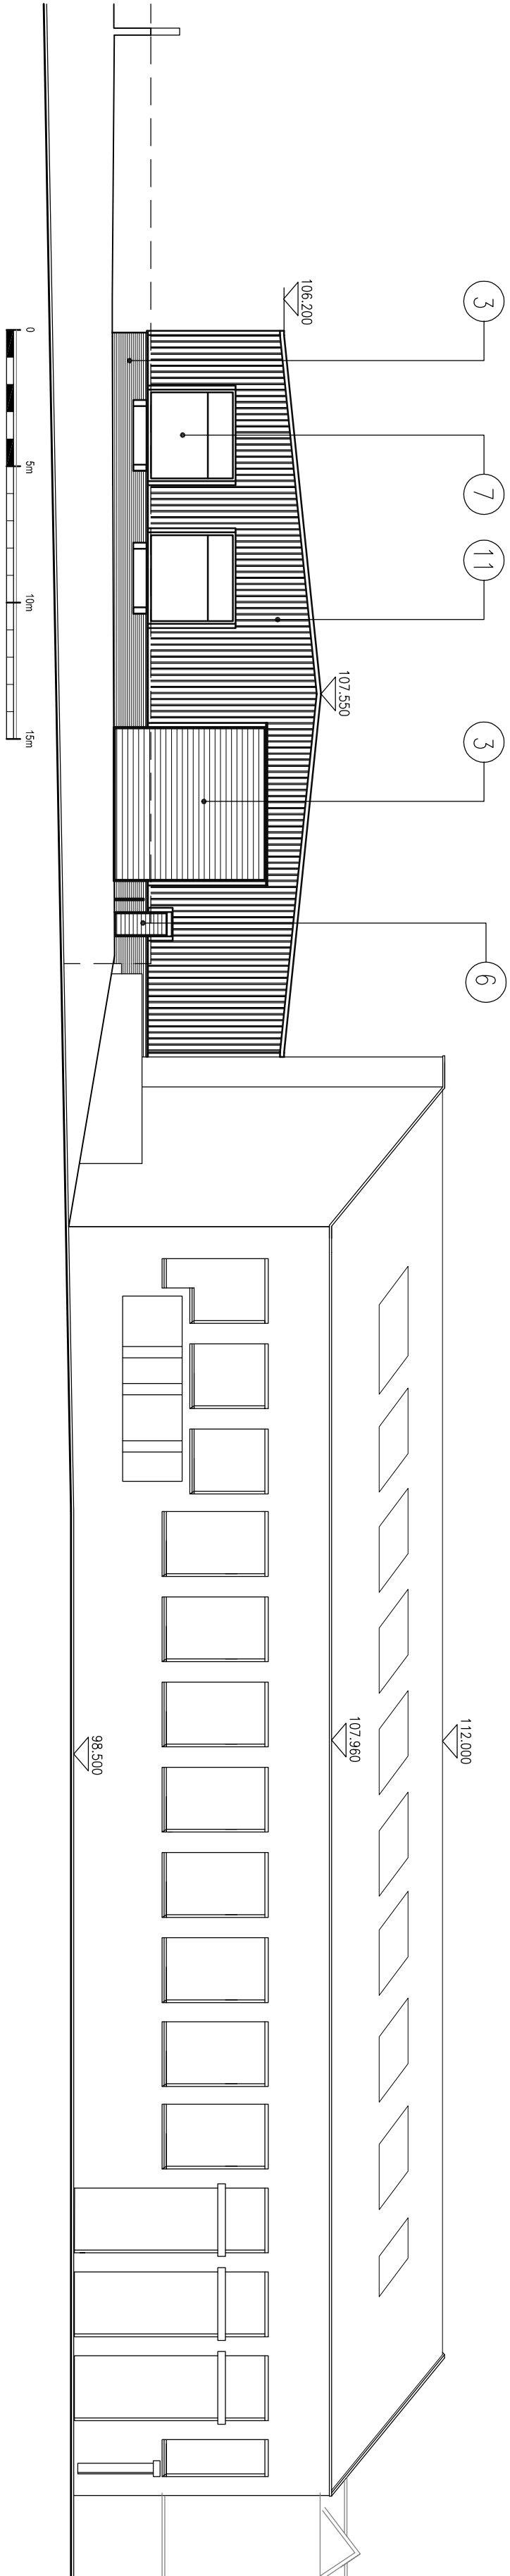

EAST ELEVATION, TEN ACRES LANE SHOWING PROPOSED WAREHOUSE GABLE

- 1 NEW COLOUR COATED VERTICAL PROFILED WALL CLADDING TO MATCH EXISTING WITH MATCHING TRIMS AND FLASHINGS
- 2 NEW COLOUR COATED PROFILED ROOF CLADDING TO MATCH EXISTING INTERNAL BOX CUTTERS AND DOWNPIPES
- 3 NEW FACING BRICKWORK TO MATCH EXISTING WAREHOUSE ADJACENT
- 4 NEW GREY FACING BRICKWORK, BESTOCK STAFFORDSHIRE SLATE BLUE OR EQUAL APPROVED.
- 5 STEEL PPC RAL 7016 LOUVERED ACCESS DOORS TO SUBSTATION AS REQUIRED BY EWW TO FOLD BACK 180 DEGREES TO SIDE WALLS SO AS NOT TO IMPEDE THE HIGHWAY
- 6 EXISTING ROLLER SHUTTER DOOR RE-USED IN NEW LOCATION
- 7 EXISTING COVERED LOADING BAY STRUCTURES (2) RE-USED IN NEW LOCATIONS EXISTING RAISED LOADING DOCK LEVELLERS RE-USED INSIDE
- 8 NEW COLOUR COATED VERTICAL PROFILED WALL CLADDING, PROFILES TO MATCH EXISTING BUT IN COLOURCOAT LG--RAL 7016 GREY TO TEN ACRES LANE ELEVATION ONLY. FLASHINGS AND TRIMS IN SAME RAL COLOUR.
- 9 NEW FIRE EXIT DOOR WITH INTERNAL ROLLER SHUTTER IN STEEL PPC COATED RAL 7016
- 10 NEW VERTICAL EUROCLAD WEO CLADDING FINISHED IN COLOURCOAT LG ANTHRACITE GREY RAL 7016 WITH MATCHING TRIMS AND FLASHINGS
- 11 NEW VERTICAL EUROCLAD TRAPEZOIDAL CLADDING FINISHED IN COLOURCOAT LG ANTHRACITE GREY RAL 7016 WITH MATCHING TRIMS AND FLASHINGS TO NEW GABLE ONLY

Drawing Title

PROPOSED ELEVATIONS

Scale	1:100 @ A1	Date	11.08.21.
Drawing No.	231912/204	Revision	8
Rev	Date	Description	
A	13.08.21	Drawn Rev. drawing have removed for clarity.	
B	13.08.21	Revisions removed planning discussions	