


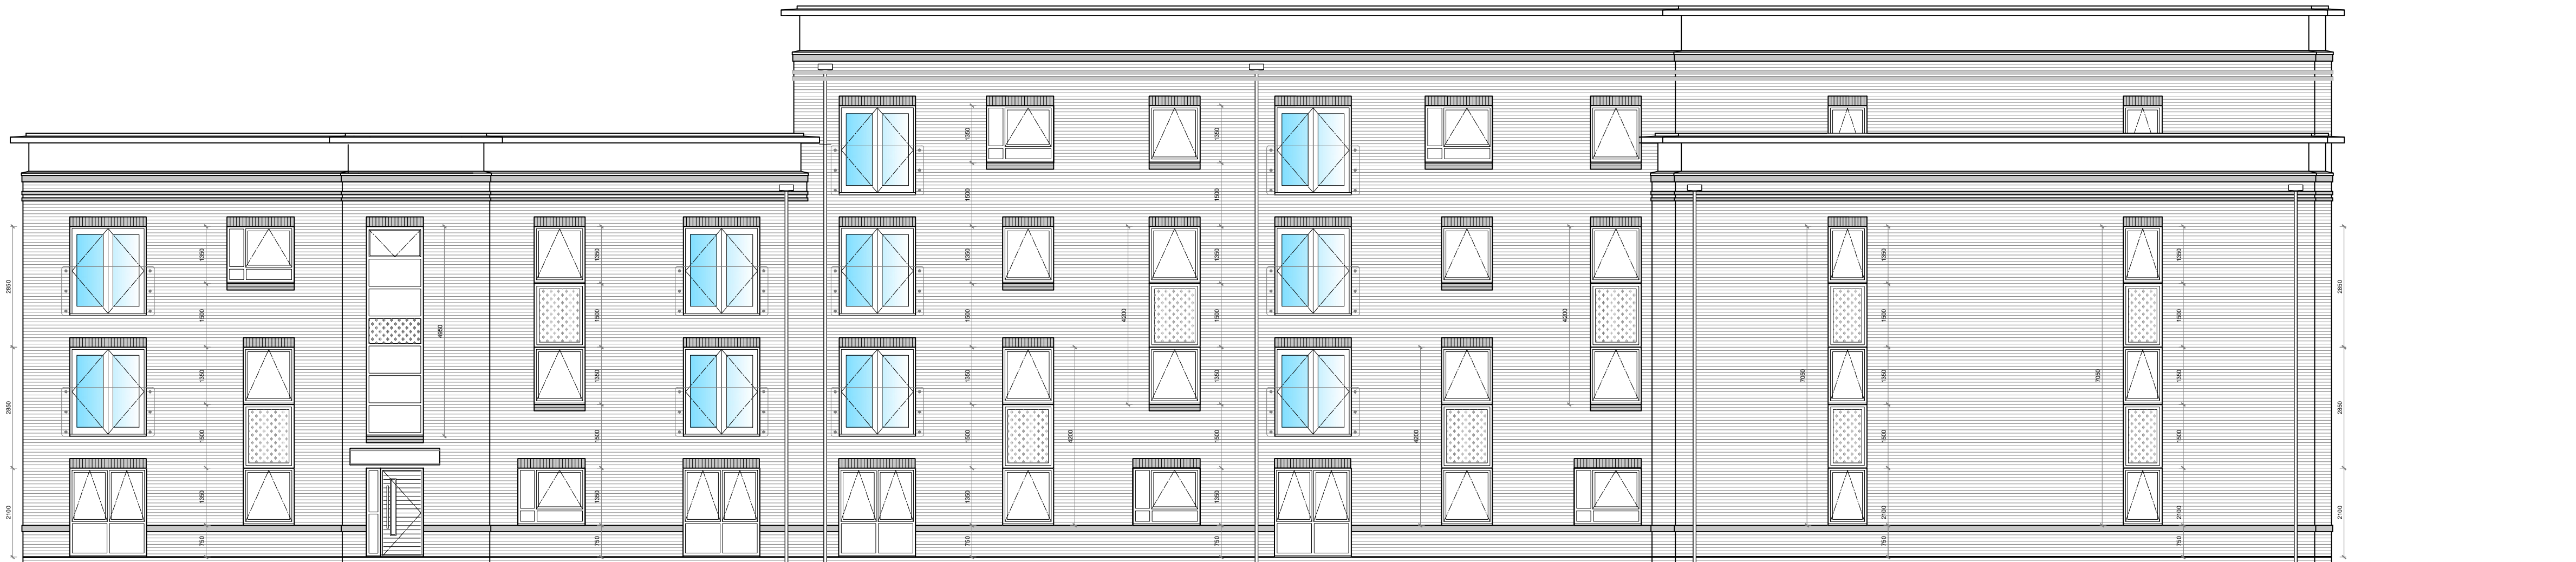

South Elevation
Scale 1:100



North Elevation
Scale 1:100

Rev	Date	By	Description	Chk'd



COUNTRYSIDE
Places People Love

Countryside Properties (UK) Limited
Regeneration North
301 Bridgewater Place, Birchwood Park, Birchwood
Warrington, WA5 6GG
Tel: 01925 248900 Fax: 01925 248901
www.countryside-properties.com

site: **Former Belle Vue Dog Track
Kirkmanshulme Lane
Gorton, Manchester**

title: **NMA Planning Submission
Apartment 1
North & South Elevations**

scale: **1:100**
@A1

date: **Mar 2021**

drawn by: **PACC**

checked:

drawing no: **SK441-APT1-08.1**

sheet no:	revision:
1 of 2	-

FS 53054 ISO 9001:2008
EMS 61920 ISO 14001:2004



West Elevation
Scale 1:100



East Elevation
Scale 1:100

Rev	Date	By	Description	Chk'd



COUNTRYSIDE
Places People Love

Countryside Properties (UK) Limited
Regeneration North
301 Bridgewater Place, Birchwood Park, Birchwood
Warrington, WA5 6GG
Tel: 01925 248900 Fax: 01925 248901
www.countryside-properties.com

site: **Former Belle Vue Dog Track
Kirkmanshulme Lane
Gorton, Manchester**

title: **NMA Planning Submission
Apartment 1
East & West Elevations**

scale: @A1	1:100	drawn by:	PACC
date:	Mar 2021	checked:	

drawing no:	SK441-APT1-08.2	
sheet no:	2 of 2	revision: -

FS 53054 ISO 9001:2008
EMS 61920 ISO 14001:2004