


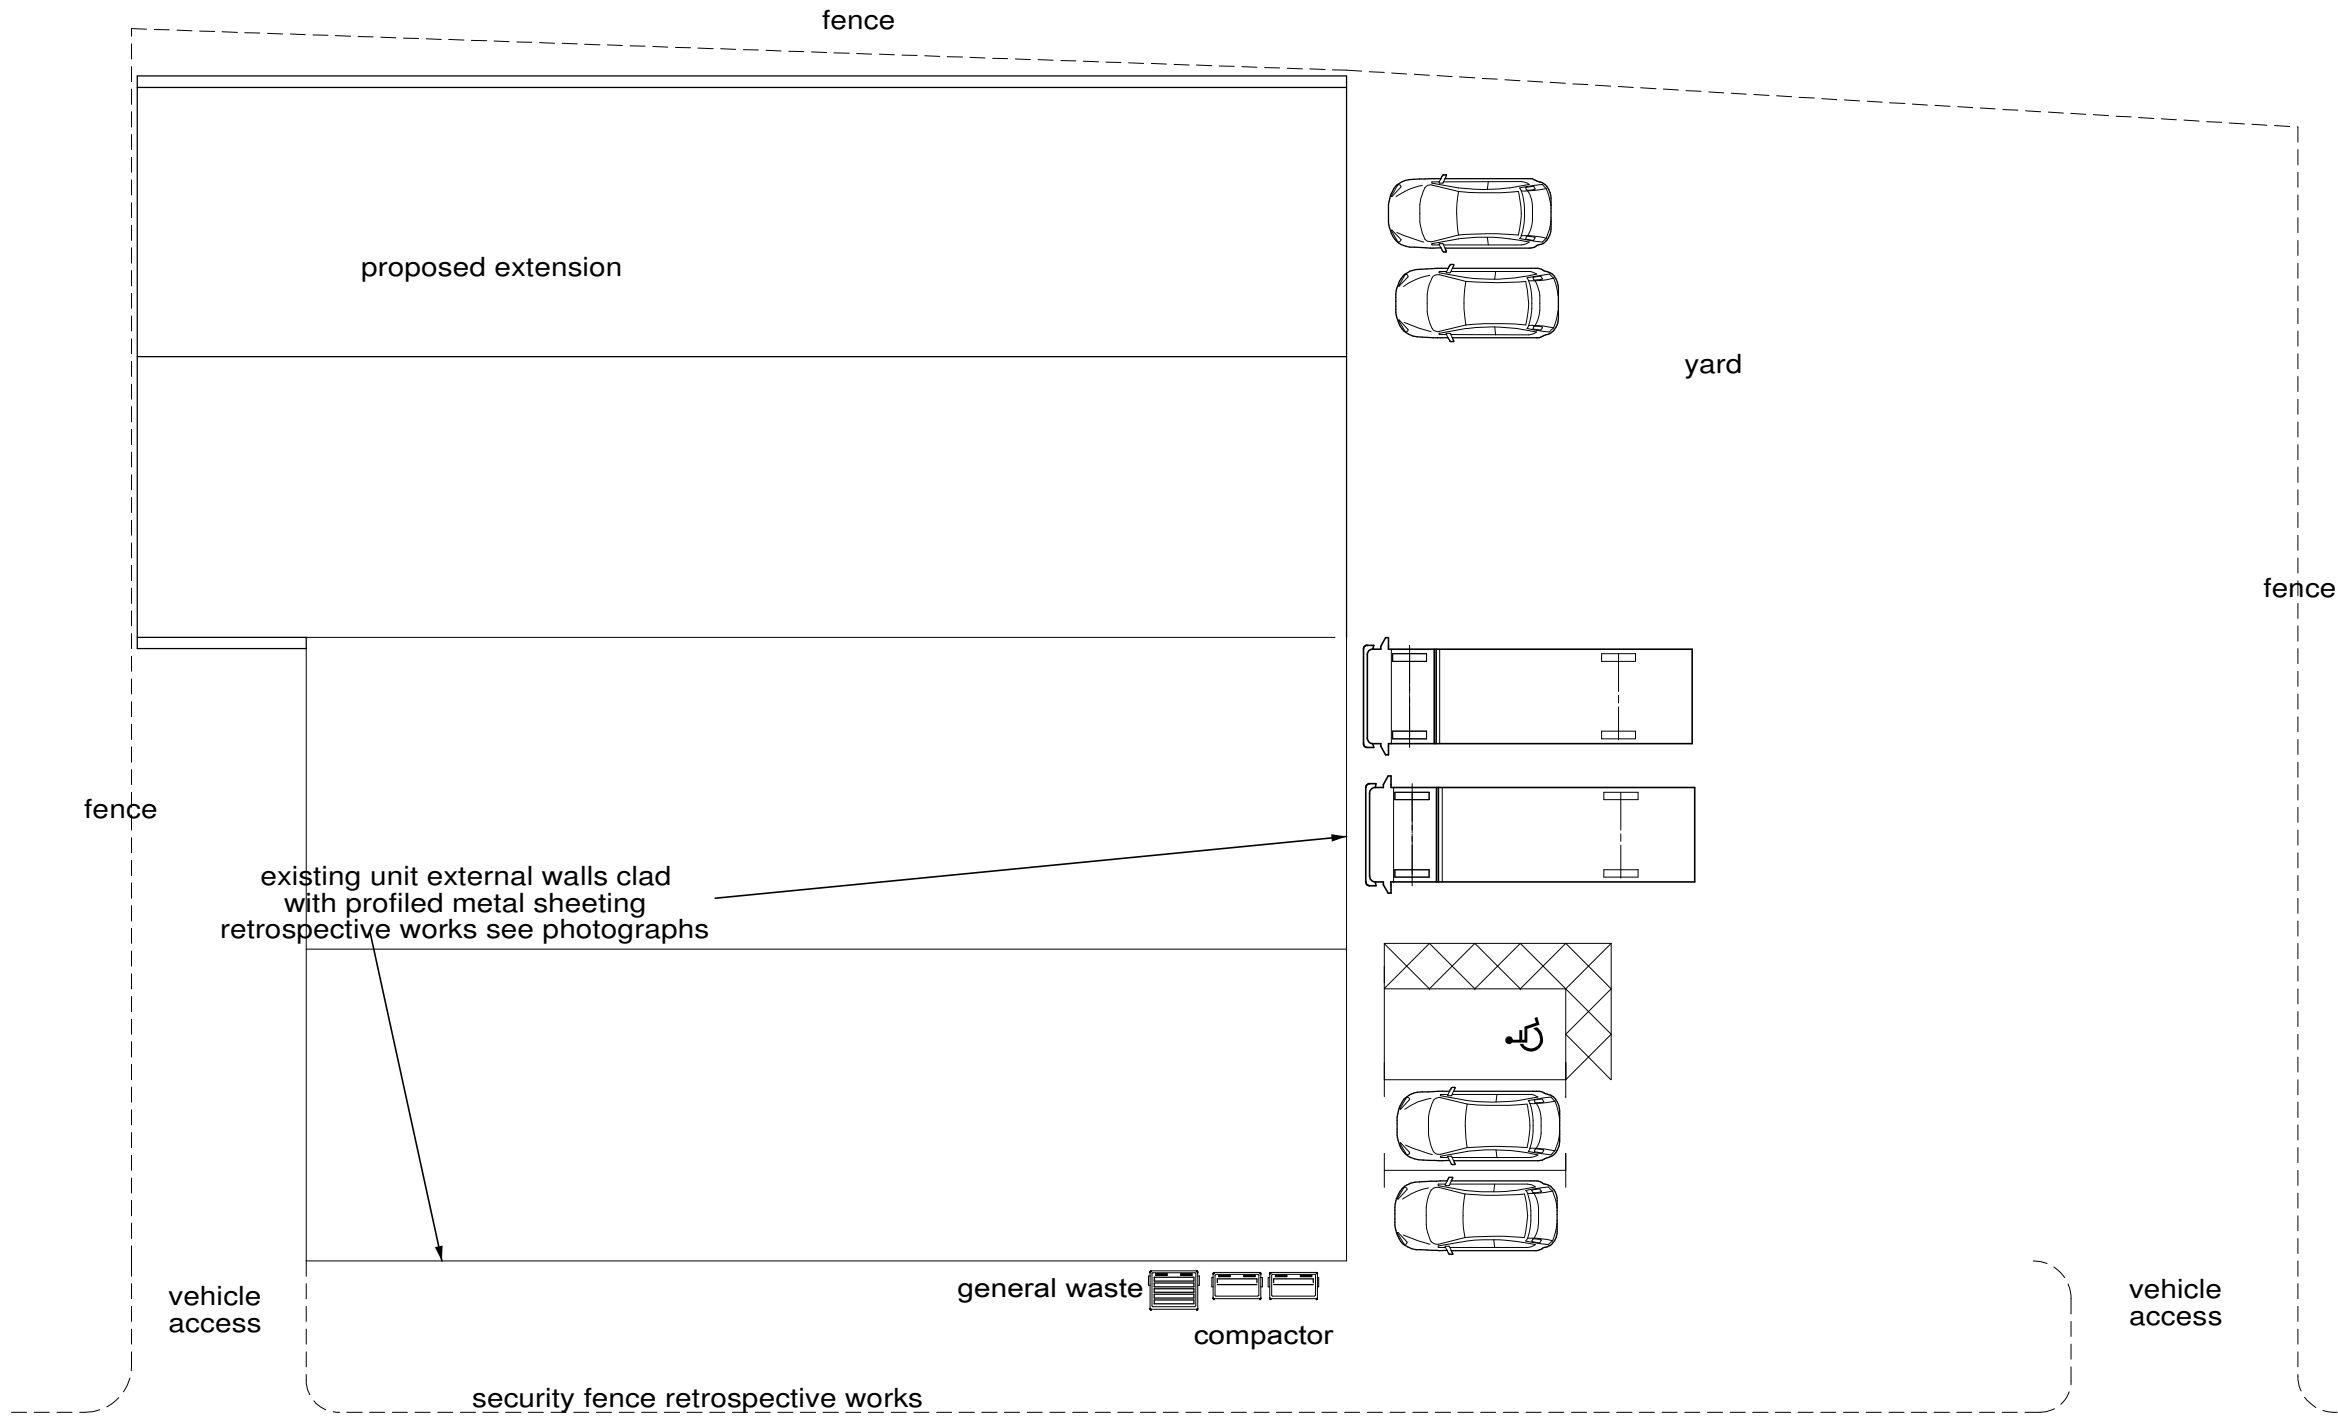

Plans prepared for
Local Authority approval
All dimensions to be
checked on site

A	-	-
	Date	Revisions

©copyright

Client
-

Job Title
-

Drawing Title
-
Proposed Site Plan

Scale
-
1:200 @ A3

Date -	Drawn by -
-----------	---------------

Drg No. -	Rev. - B
--------------	--------------------