


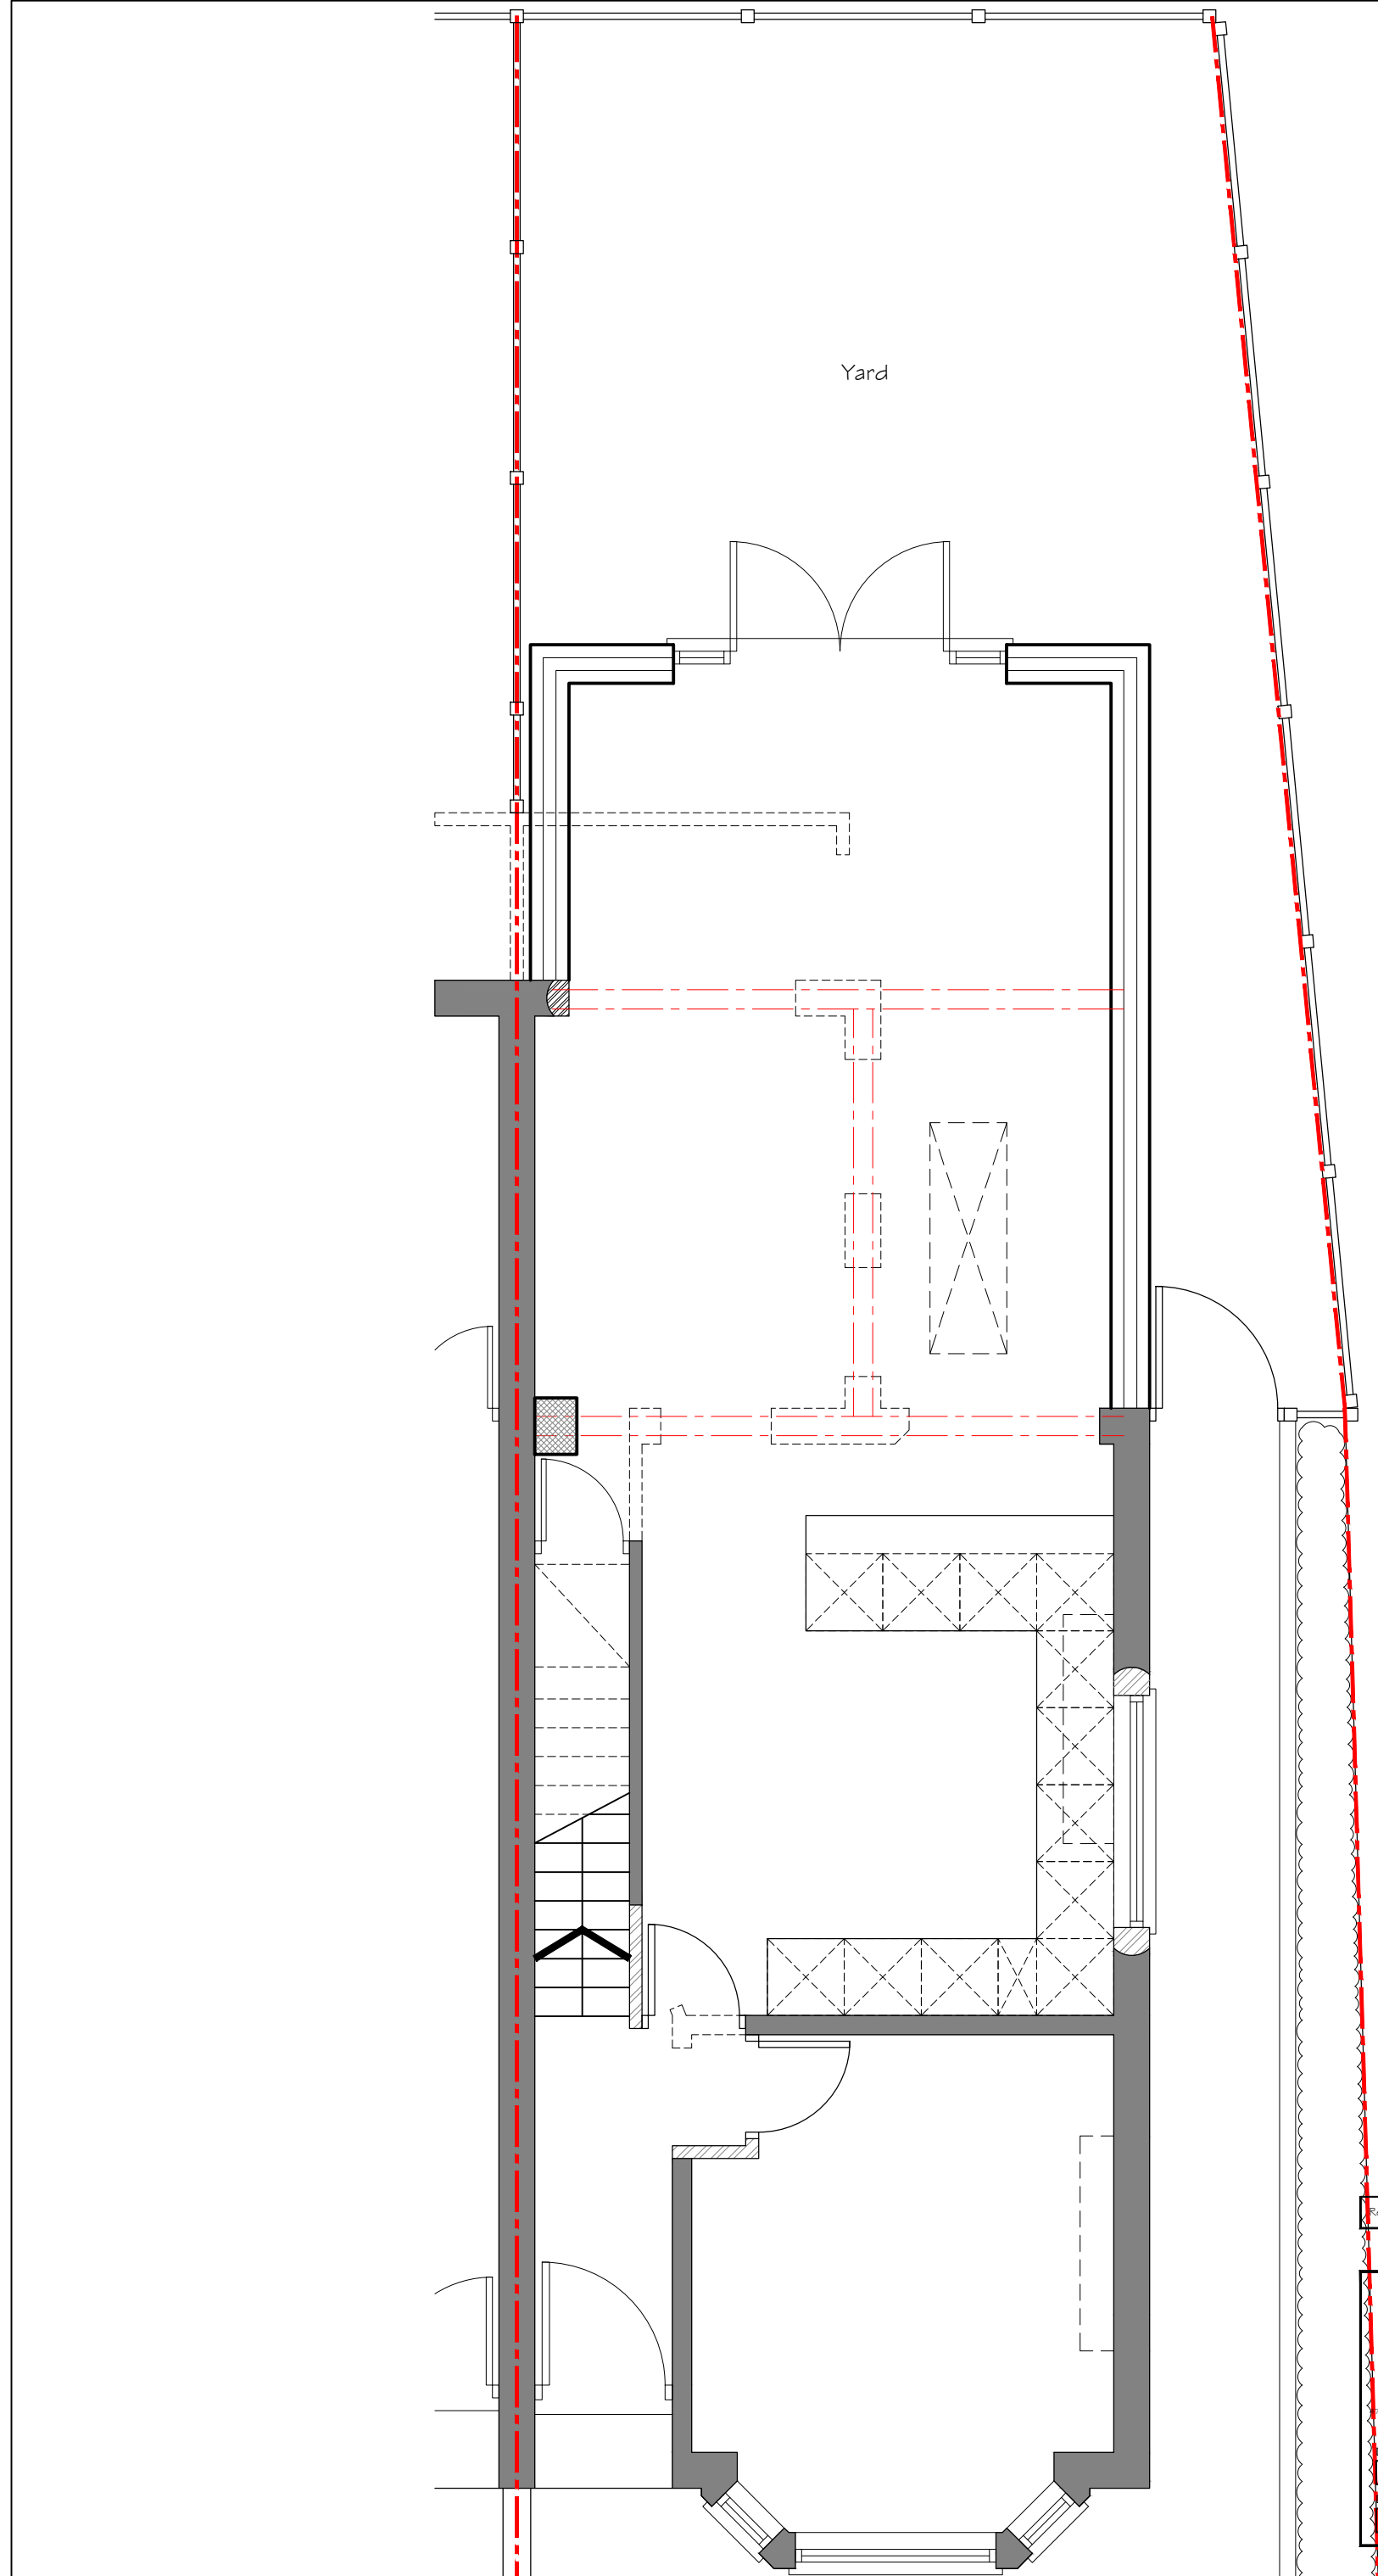

| Revision                                                            | Description | Init.                        | Date |
|---------------------------------------------------------------------|-------------|------------------------------|------|
| PLANNING                                                            |             |                              |      |
| <b>Project:</b><br>6 RUSHOLME GROVE<br>SINGLE STOREY REAR EXTENSION |             |                              |      |
| <b>Client:</b><br>PAUL REEVES                                       |             |                              |      |
| <b>Drawing Title:</b><br>PROPOSED<br>GROUND FLOOR PLAN              |             |                              |      |
| <b>Drawing No:</b><br>KR657-41-03-PL-203                            |             | <b>Rev:</b><br>-             |      |
| <b>Drawn By:</b><br>D.J.J                                           |             | <b>Checked:</b><br>J. Albutt |      |
| <b>Scale:</b><br>1:50@A3                                            |             | <b>Date:</b><br>14.12.2021   |      |

14 Park Lane Poynton Stockport Cheshire SK12 1RD  
Tel: 01625 403 516 Fax: 01625 403 516  
E-mail: info@paz-architects.co.uk