


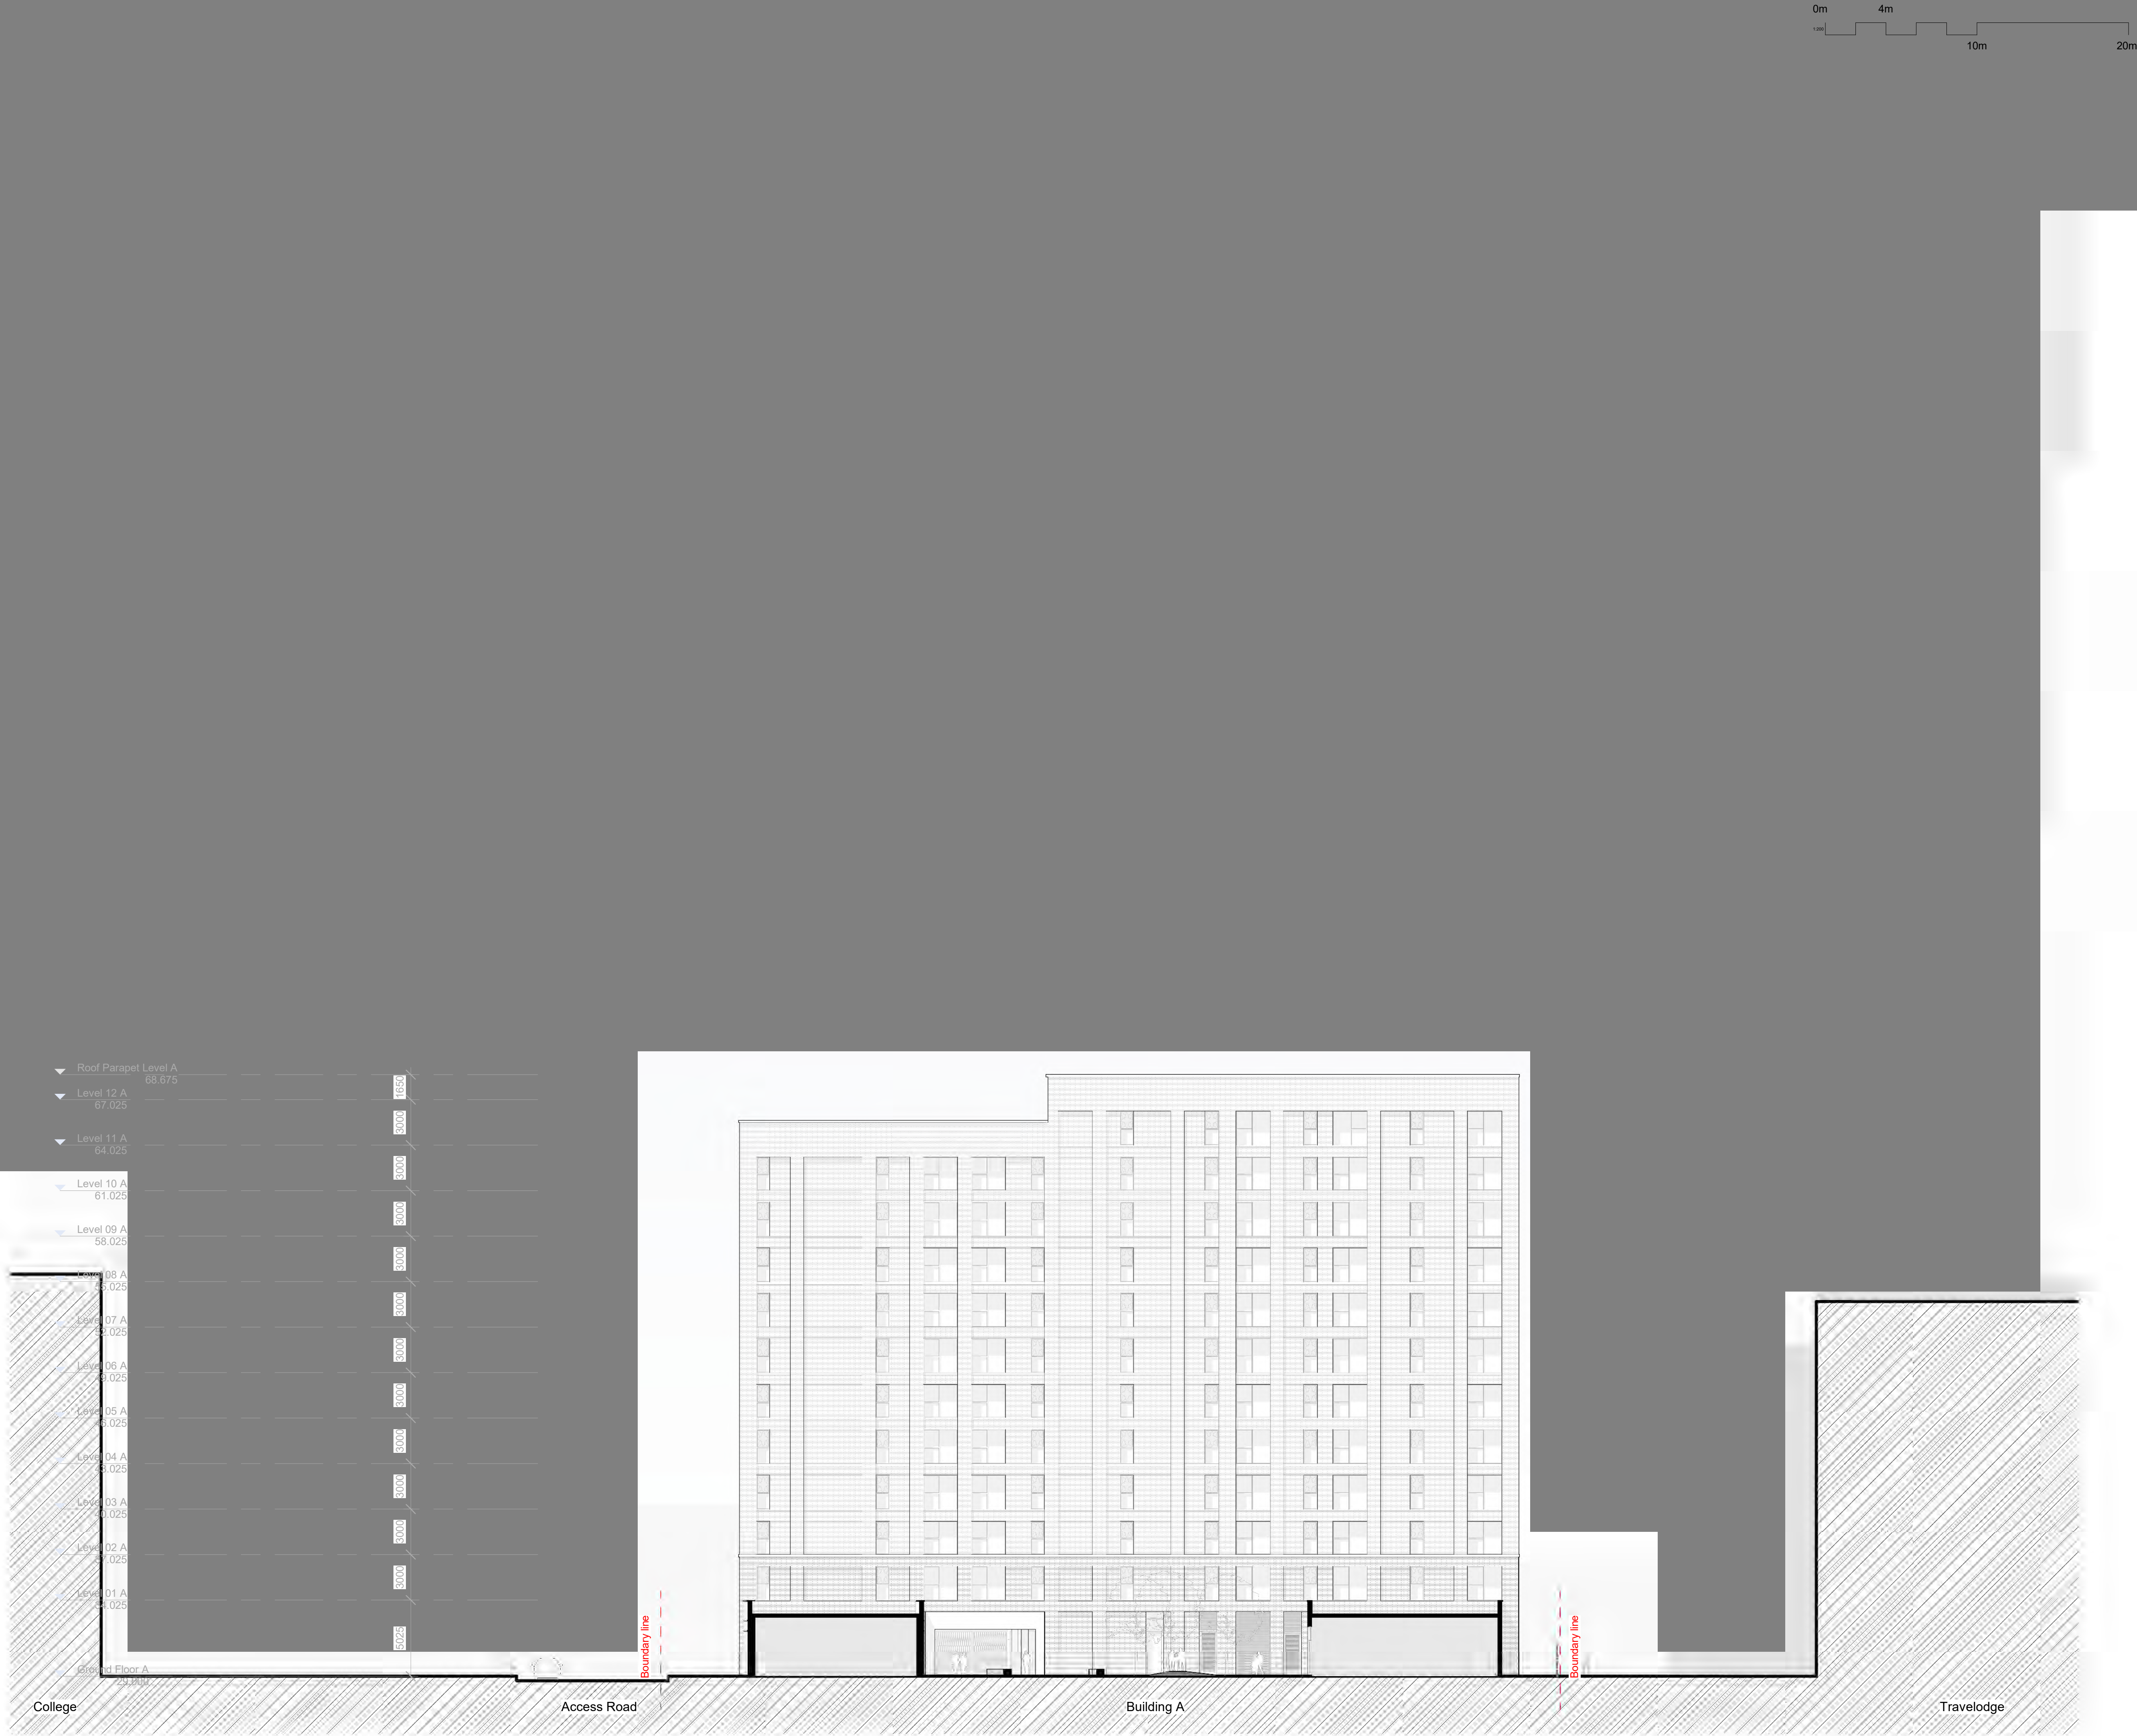

▼	Roof Parapet Level A	68.675	
▼	Level 12 A	67.025	
▼	Level 11 A	64.025	
▼	Level 10 A	61.025	
▼	Level 09 A	58.025	
▼	Level 08 A	55.025	
▼	Level 07 A	52.025	
▼	Level 06 A	49.025	
▼	Level 05 A	46.025	
▼	Level 04 A	43.025	
▼	Level 03 A	40.025	
▼	Level 02 A	37.025	
▼	Level 01 A	34.025	
▼	Ground Floor A	31.025	

General Notes

This drawing must not be scaled. This drawing must not be used for land transfer purposes. This drawing must be read in conjunction with all other relevant drawings, specification clauses and current design risk register. Areas are measured and calculated generally in accordance with the Nationally Described Space Standard and/or RICS Property Management, 2nd Edition (2018) and have been calculated in metric units. All setting out, dimensions and levels must be checked on site. Levels refer to Ordnance Datum Newlyn, unless stated otherwise. This drawing must not be used on site unless issued for construction. Refer to Information Plan for definition of drawing status.

Drawing revision prefix (not applied to sketches) :
P = Pre-Contract
C = Contract


© 2021 Assael Architecture Limited

Assael Architecture Limited has prepared this document in accordance with the instructions of the Client under the agreed Terms of Appointment. This document is for the sole and specific use of the Client and Assael Architecture Limited shall not be responsible for any use of its contents for any purpose other than that for which it was prepared and provided. Should the Client require to pass electronic copies of the document to other parties, this should be for co-ordination purposes only, the whole of the file should be so copied, but no professional liability or warranty shall be extended to other parties by Assael Architecture Limited in this connection without the explicit written agreement thereto by Assael Architecture Limited.

Electronic file reference

A3564-ASA-22-22-M3-A-0001

Rev	Revision note	Date	Drawn	Check
P01	For information	27/09/21	COB	TB
P02	For information	03/11/21	COB	TB
P03	For information	17/11/21	COB	COB
P04	For information	19/11/21	COB	TB
P05	For information	26/11/21	GN	TB
P06	Planning submission	02/12/21	GN	TB

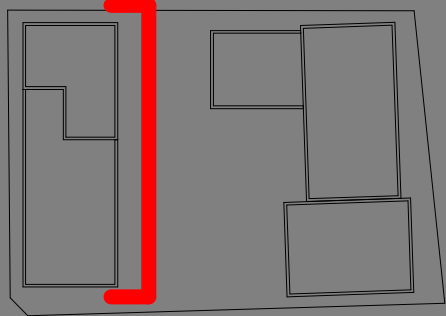

Client

Latimer Developments Ltd

Project title

A3564 Former Boddingtons Brewery Site

Drawing title

Internal East Elevation

Scale @ A1

1:200

Issue date

02/12/21

Drawing number

A3564-ASA-XX-XX-DR-A-0404

Proposed status

For Planning

Revision

P06

Assael

Architecture

Assael Architecture Ltd
123 Uxore Richmond Road
London SW16 2TL

+44 (0)207 736 7744
info@assael.co.uk
www.assael.co.uk