



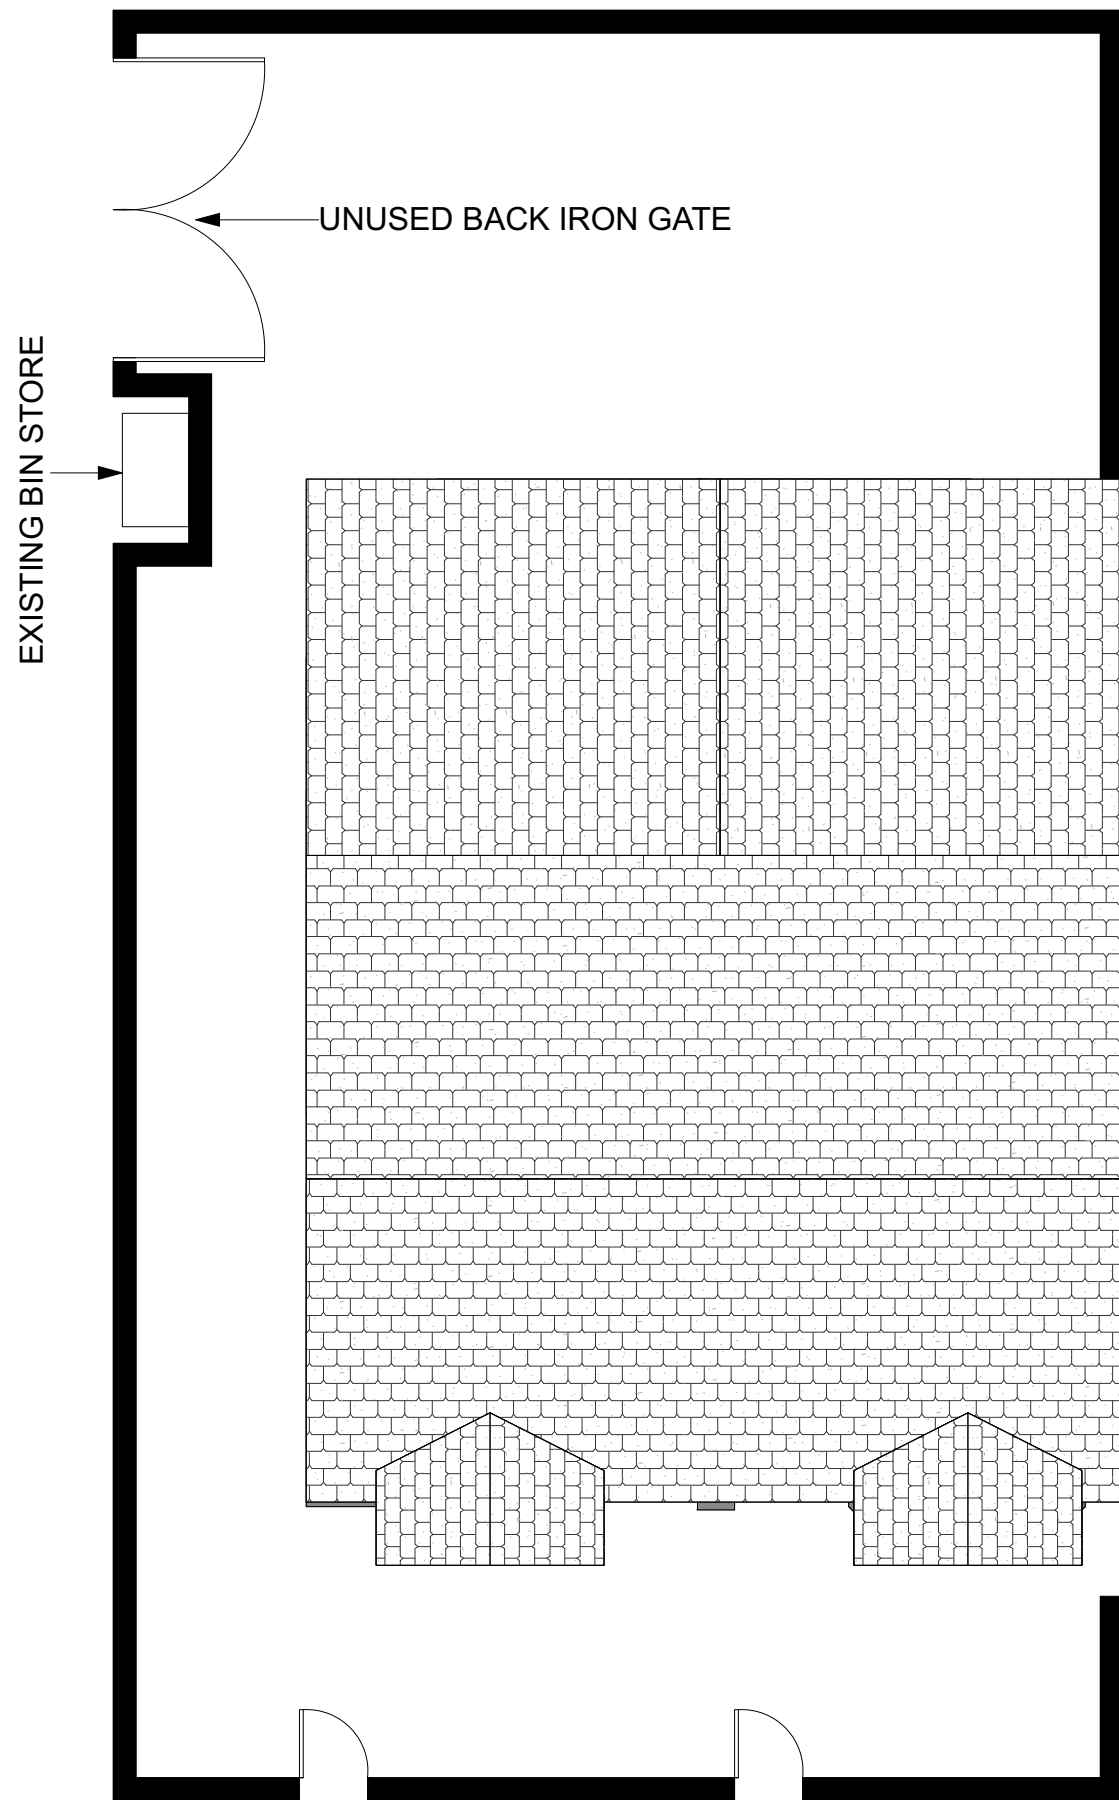


1 Existing Site Plan
Scale: 1:100

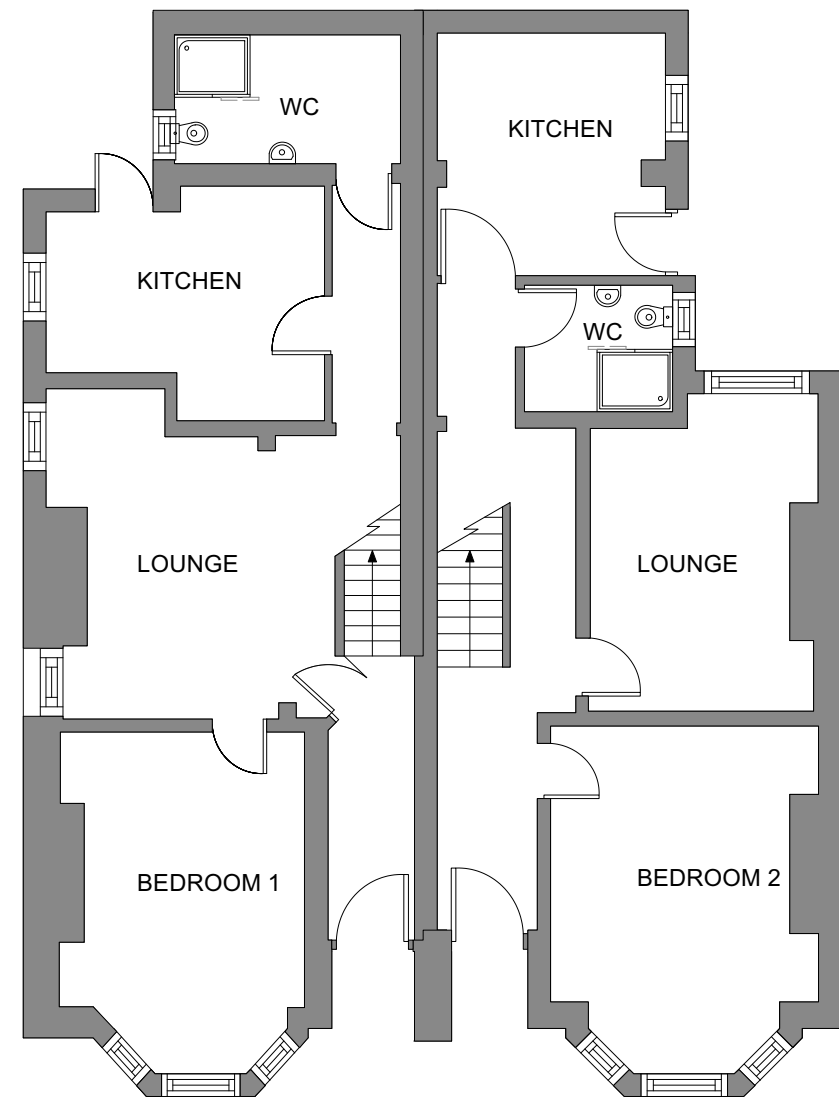


2 Existing Ground Floor
Scale: 1:100

This drawing must not be reproduced without permission from NM Architectural Services LTD. DO NOT scale of this drawing. All Dimensions are to be checked on site by the contractor/sub contractor. Any discrepancies to be reported to NM Architectural services LTD.

Client Name: Mr Qaummer Ahmad	Drawing Title: Existing Site & Ground Floor Plans	Project Type: Extension to existing flat building to create self contained living with 2No bedrooms		Check By: MN	Date: 11.10.2021	Revision Notes & Date:		25 Brown Lane, Heald Green, Cheadle, Stockport Cheshire SK8 3RR	
Project Address: 86-88 Hamilton Road, Longsight, Manchester, M13 0PJ	Drawing Type: Self contained flat / extension to rear	Dwg No: HLT-003	Scale: 1:100	Rev: -					

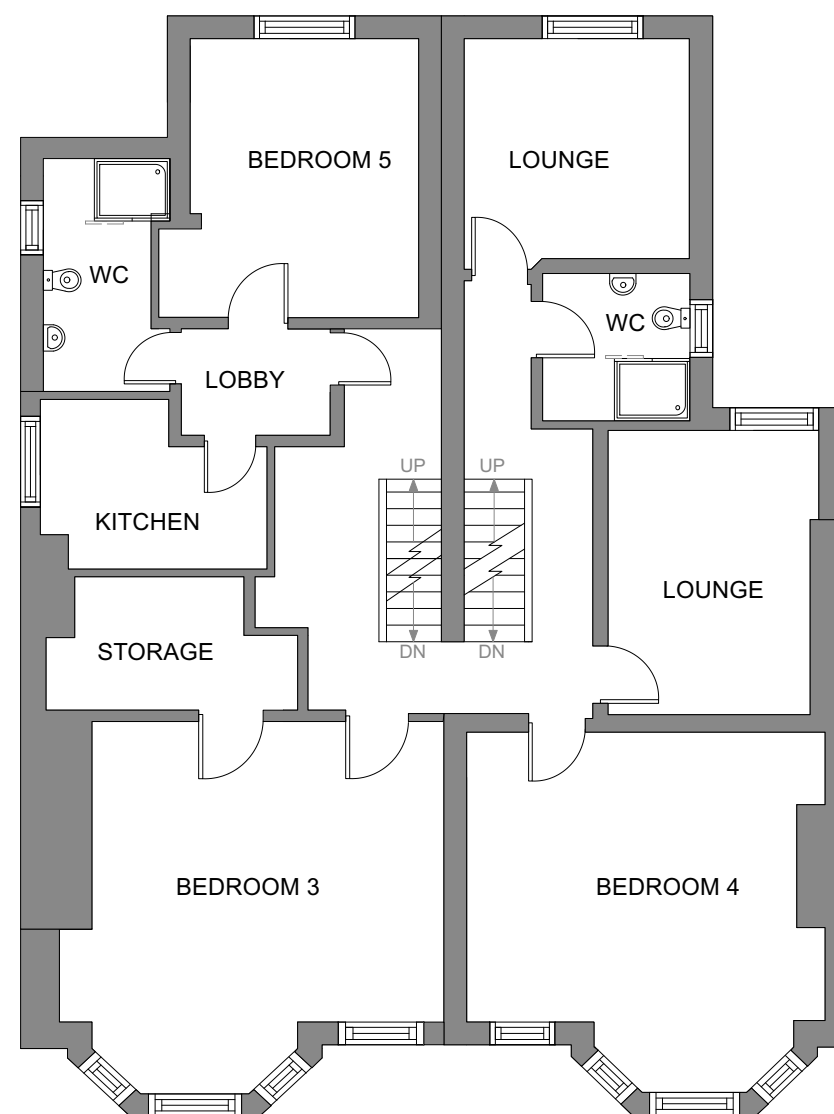

1 Existing First Floor
Scale: 1:100


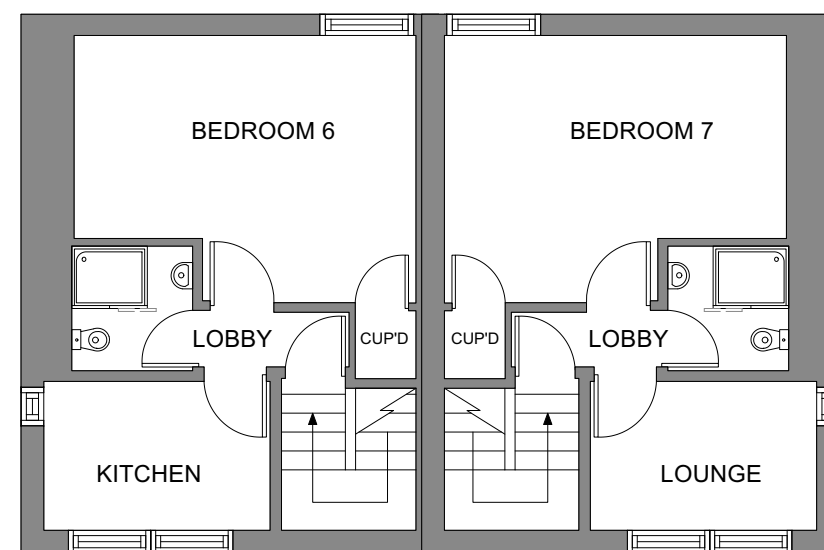


2 Existing Second Floor
Scale: 1:100

This drawing must not be reproduced without permission from NM Architectural Services LTD. DO NOT scale of this drawing. All Dimensions are to be checked on site by the contractor/sub contractor. Any discrepancies to be reported to NM Architectural services LTD.

Client Name: Mr Qaummer Ahmad	Drawing Title: Existing First & Second Floor	Project Type: Extension to existing flat building to create self contained living with 2No bedrooms		Check By: MN	Date: 11.10.2021	Revision Notes & Date:		25 Brown Lane, Heald Green, Cheadle, Stockport Cheshire SK8 3RR	
Project Address: 86-88 Hamilton Road, Longsight, Manchester, M13 0PJ	Drawing Type: Self contained flat / extension to rear	Dwg No: HLT-004	Scale: 1:100	Rev: -					

NO INTERNAL WORKS ARE TO BE CARRIED OUT FOR GROUND FLOOR IN THE MAIN HOUSE

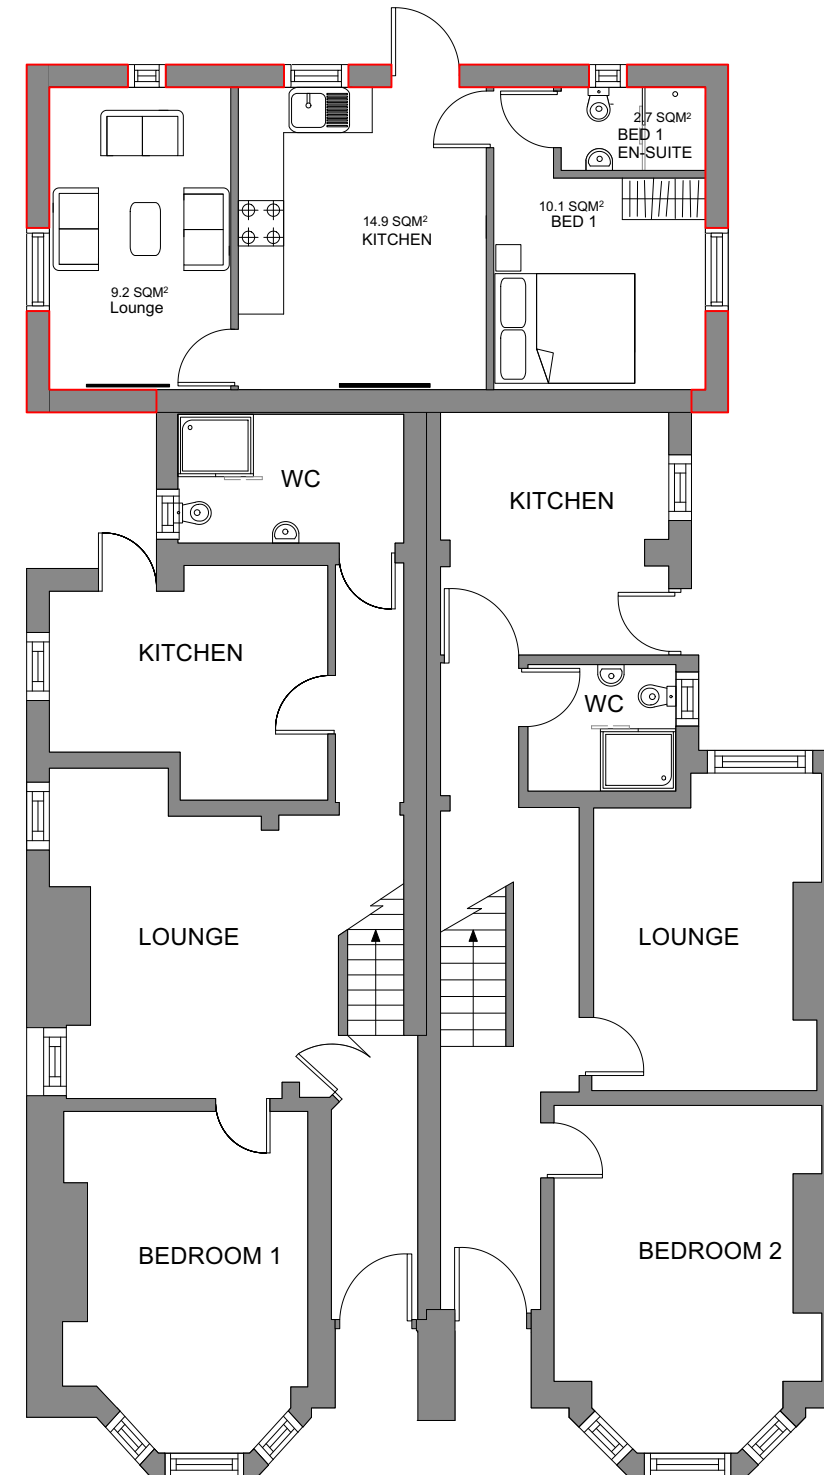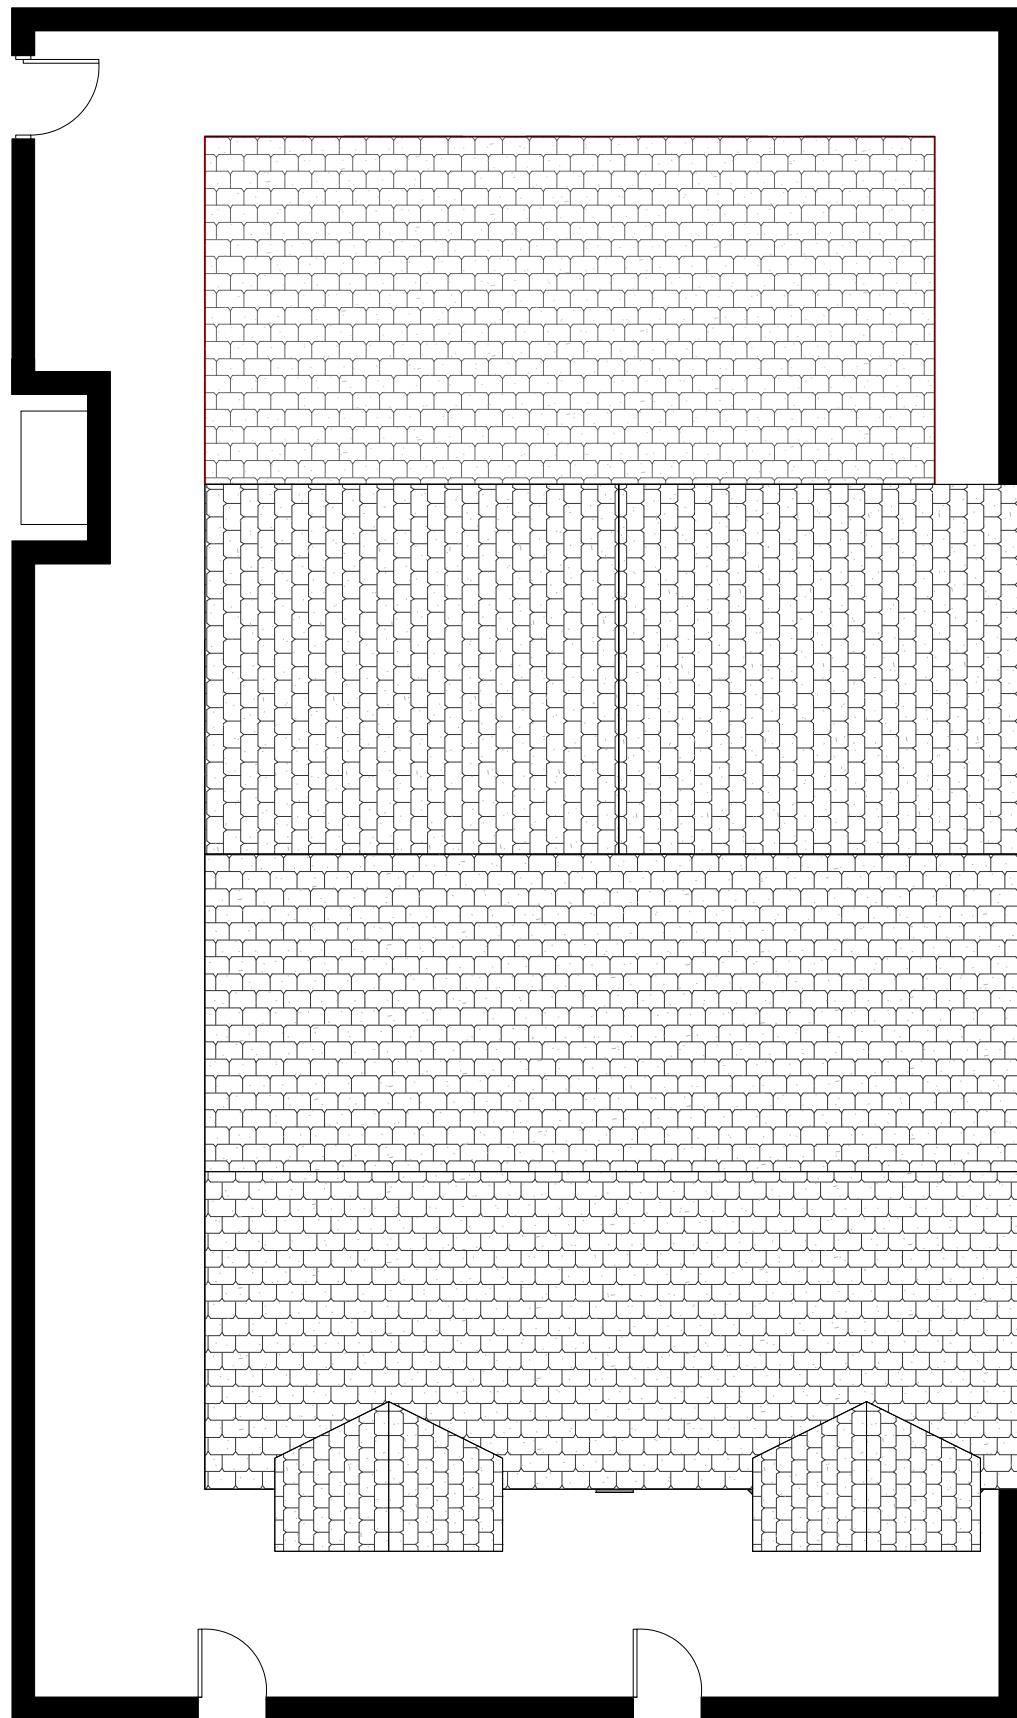

2 Proposed Ground Floor

Scale: 1:100


1 Proposed Site Plan
Scale: 1:100

This drawing must not be reproduced without permission from NM Architectural Services LTD. DO NOT scale of this drawing. All Dimensions are to be checked on site by the contractor/sub contractor. Any discrepancies to be reported to NM Architectural services LTD.


Client Name: Mr Qaummer Ahmad	Drawing Title: Proposed Site & Ground Floor Plans	Project Type: Extension to existing flat building to create self contained living with 2No bedrooms		Check By: MN	Date: 28.10.2021	Revision Notes & Date:		25 Brown Lane, Heald Green, Cheadle, Stockport Cheshire SK8 3RR	
Project Address: 86-88 Hamilton Road, Longsight, Manchester, M13 0PJ	Drawing Type: Self contained flat / extension to rear	Dwg No:	HLT-007	Scale: 1:100	Rev: -				



NO INTERNAL WORKS ARE TO BE CARRIED OUT FOR 1ST AND 2ND FLOOR IN THE MAIN HOUSE

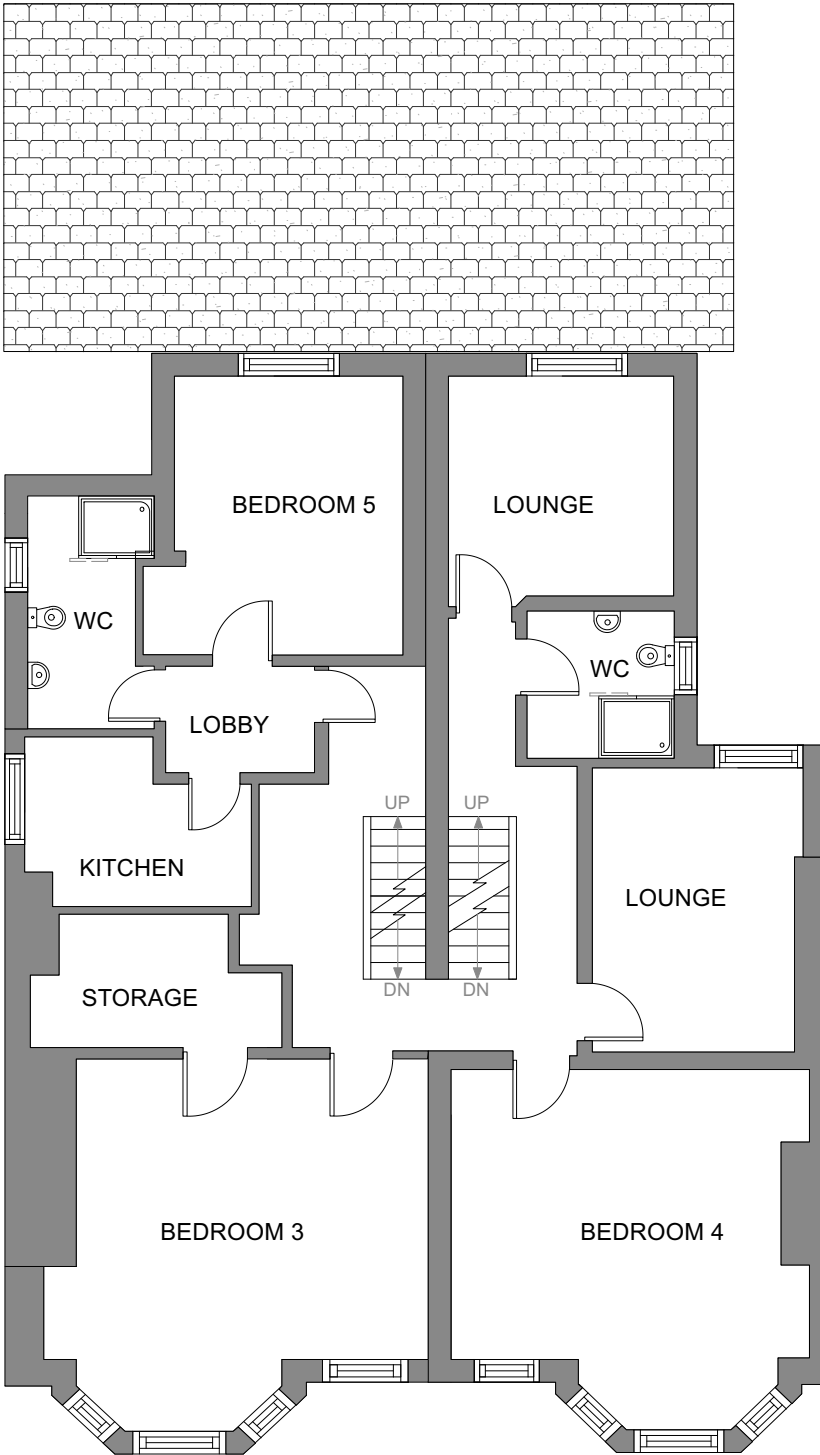


2 Proposed First Floor
Scale: 1:100

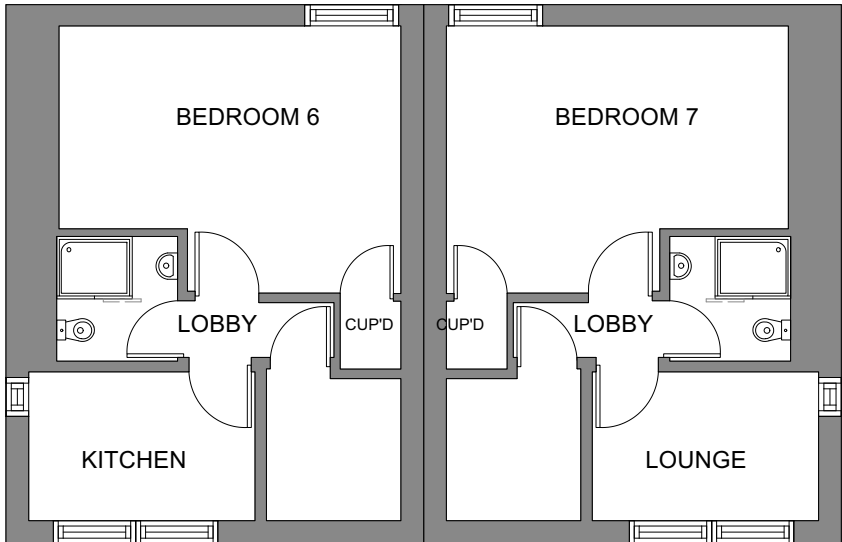

3 Proposed Second Floor
Scale: 1:100

This drawing must not be reproduced without permission from NM Architectural Services LTD. DO NOT scale of this drawing. All Dimensions are to be checked on site by the contractor/sub contractor. Any discrepancies to be reported to NM Architectural services LTD.

 Client Name: Mr Qaummer Ahmad	Drawing Title: Proposed First & Second Floor Plans	Project Type: Extension to existing flat building to create self contained living with 2No bedrooms		Check By: MN	Date: 05.11.2021	Revision Notes & Date:		25 Brown Lane, Heald Green, Cheadle, Stockport Cheshire SK8 3RR	
Project Address: 86-88 Hamilton Road, Longsight, Manchester, M13 0PJ	Drawing Type: Self contained flat / extension to rear	Dwg No:	HLT-008	Scale:	1:100	Rev:	-		