

PLANNING




Proposed Front Elevation
Scale 1 : 50



Proposed Side Elevation
Scale 1 : 50



Proposed Side Elevation1
Scale 1 : 50

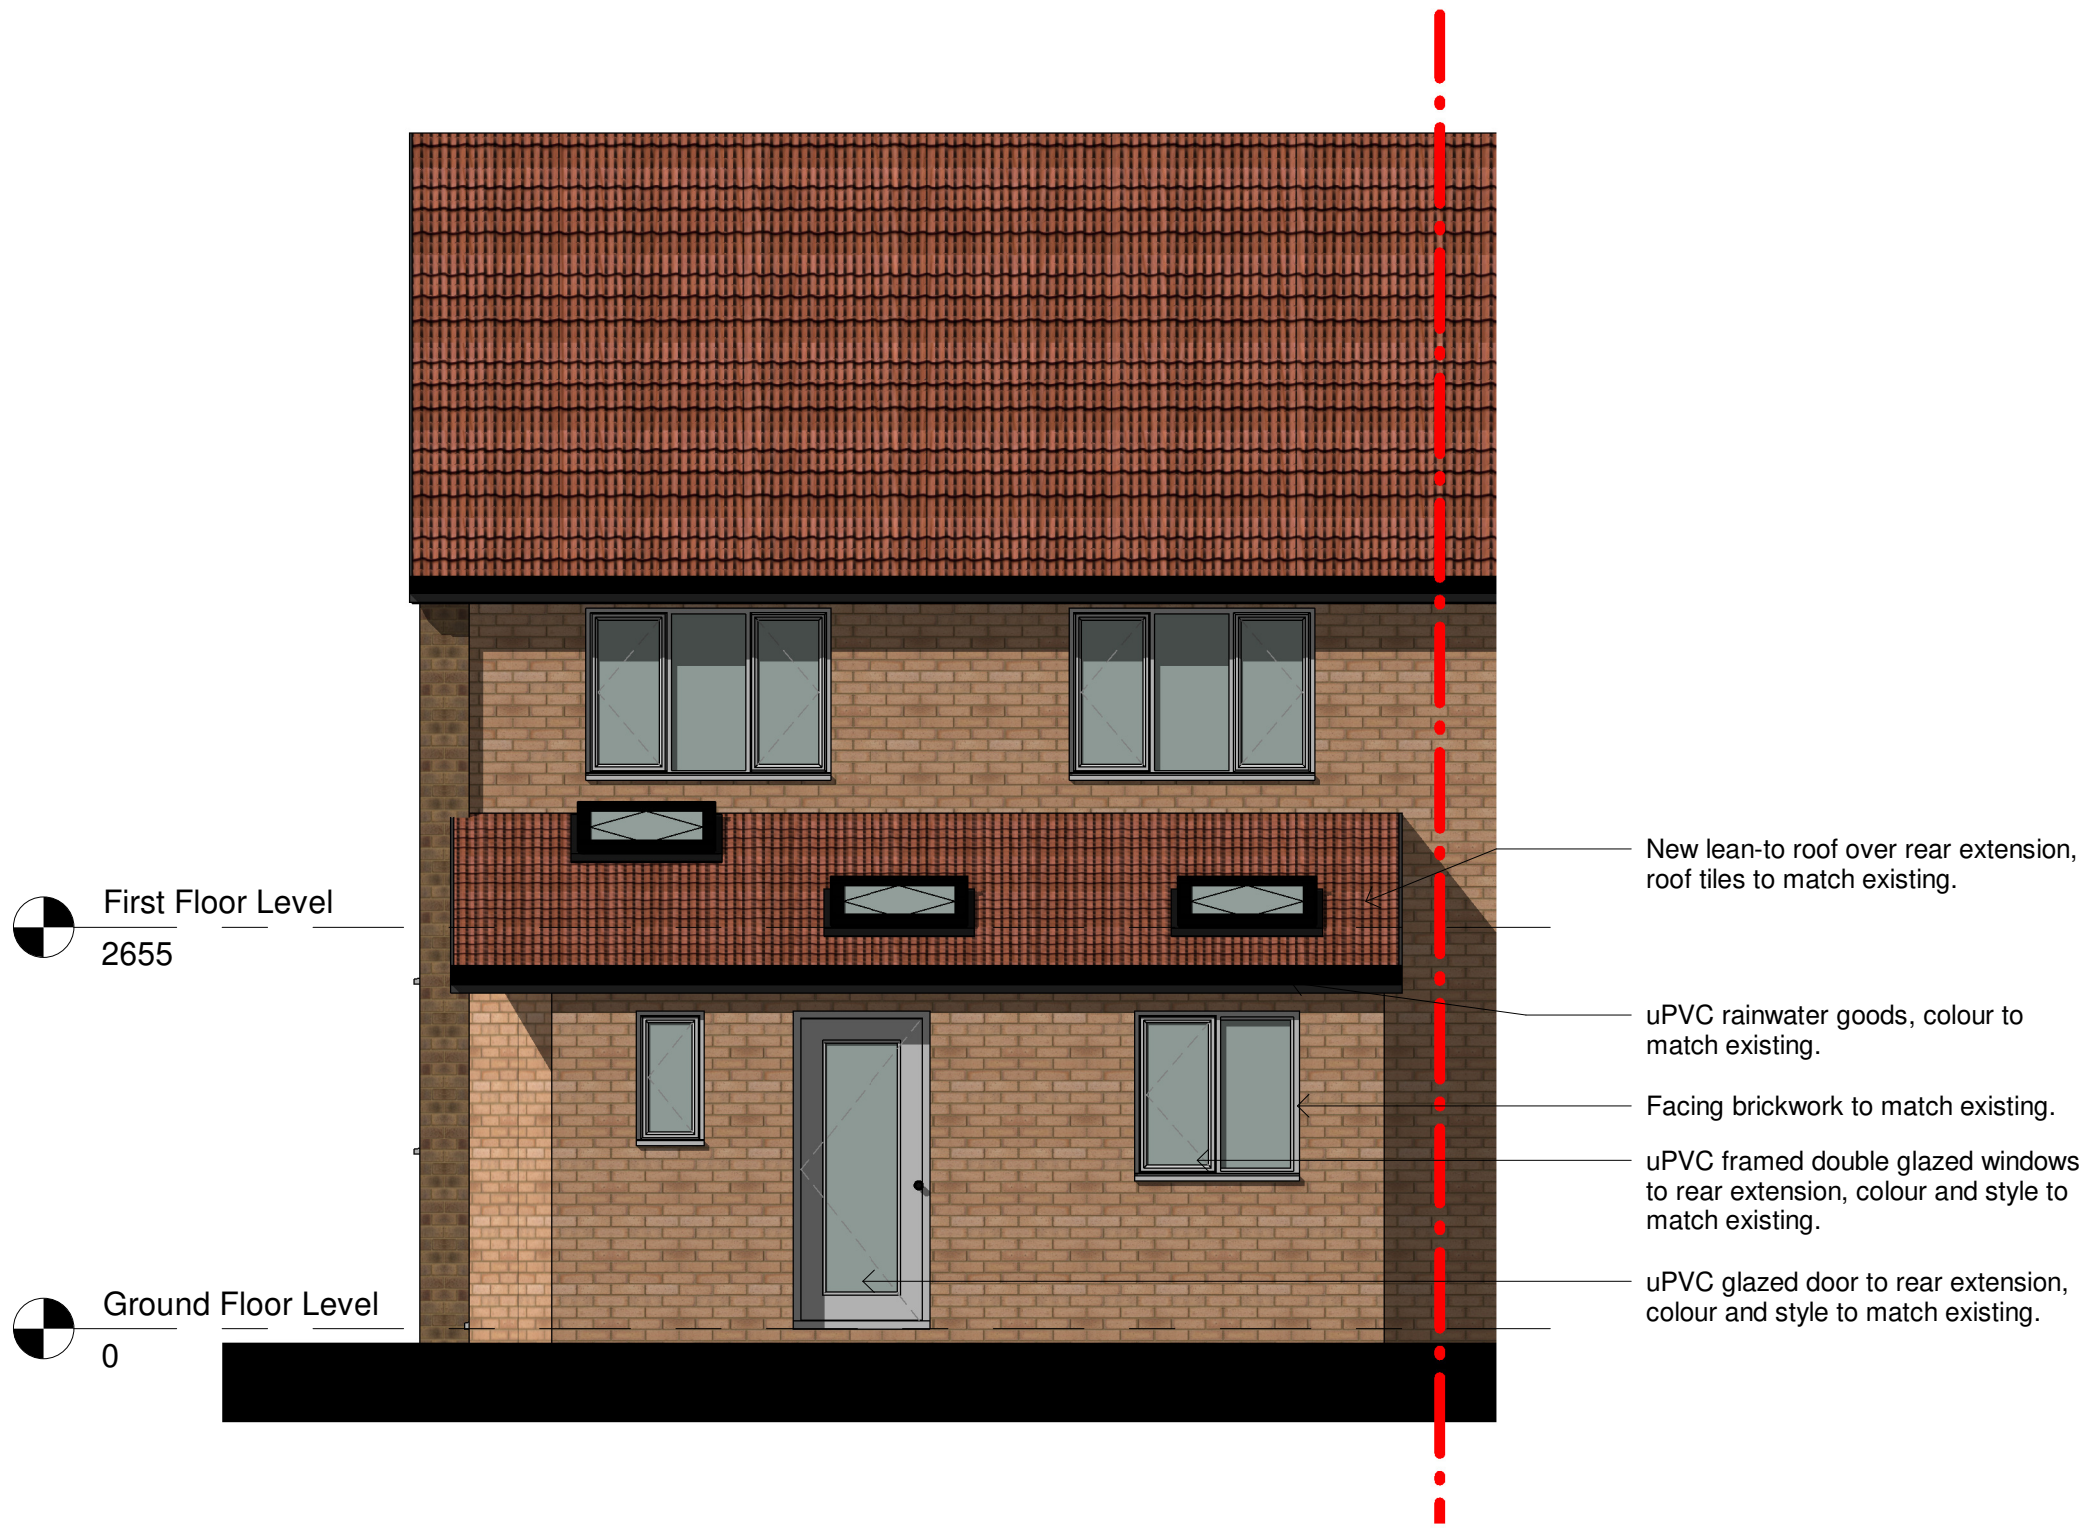

Proposed Rear Elevation
Scale 1 : 50

A	Amendments to scheme following comments from LPA.	TM	TM	01.02.22
Rev	Description	by	Chk by	Date
Project: Residential Extension 4 Burnthorp Avenue, Blackley				
Title: Proposed Elevations				
Client: Mrs M Kusi				
Drawn By:	TM	Checked By:	TM	on Nov 2021
Original Size:	A1	Project Number:	TMA-1034	
Drawing Number:	B1-ZZ-DR-A-3000			REV A