
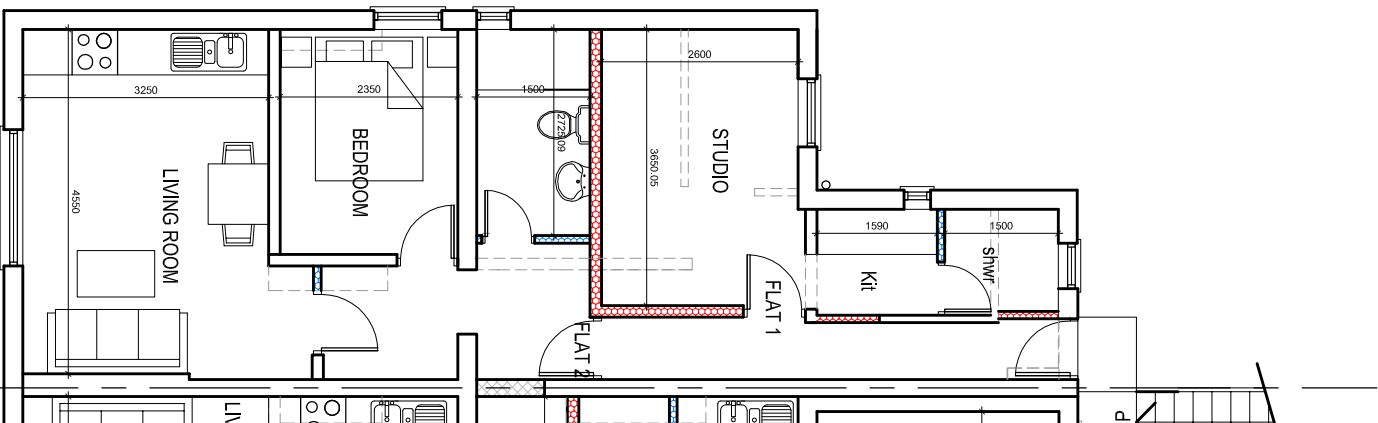
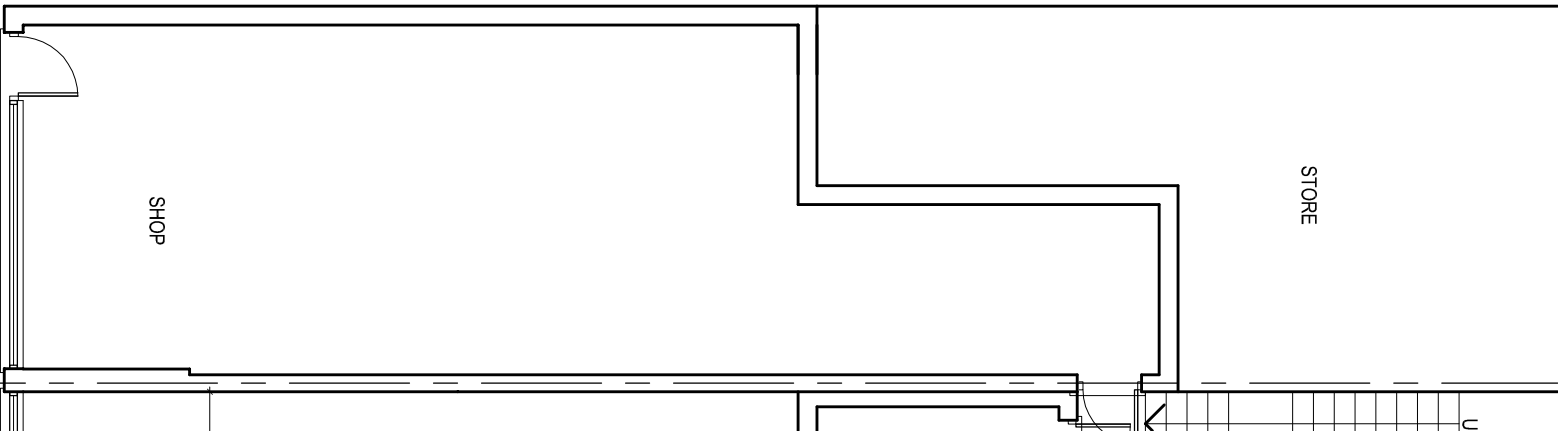
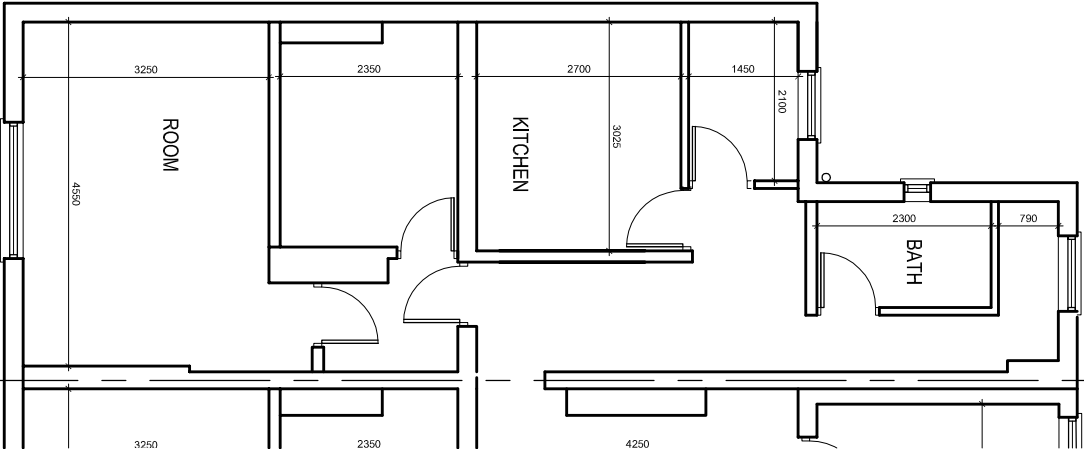


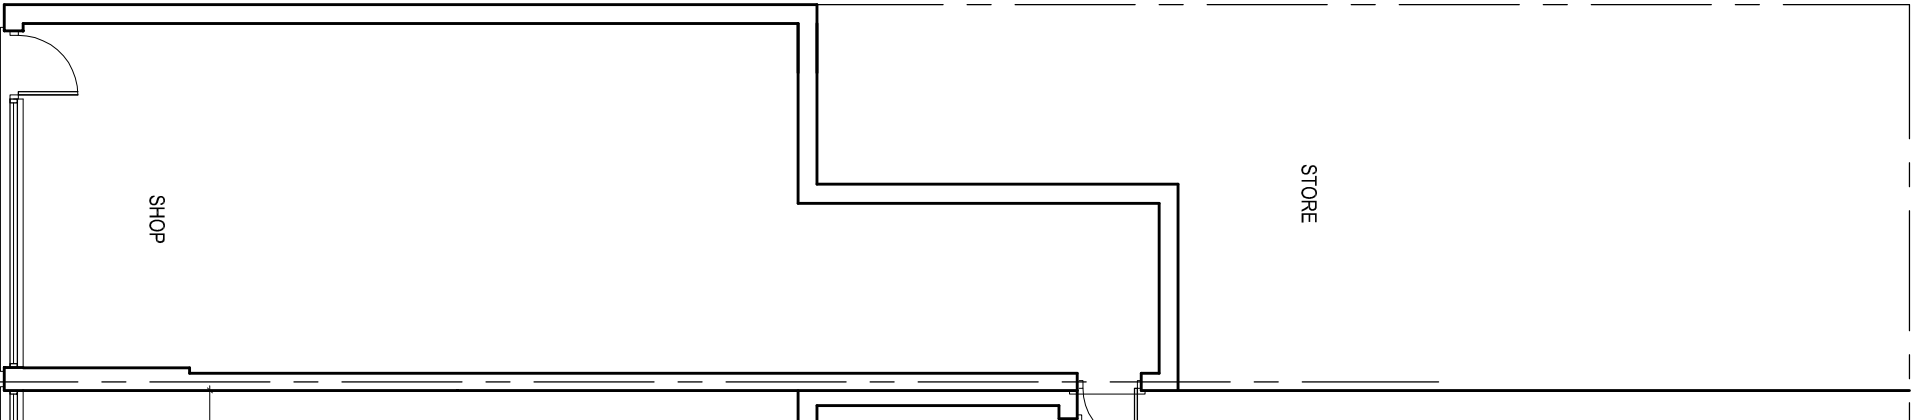

PROJECT

76 Old Church Street,  
Failsworth

CLIENT

Properidge Ltd

DRAWING TITLE

Floor Plan

JOB No

NA-P01

SCALE

1:100@A3

REVISION

-

DATE

Sep. 2021

t: 0782 895 3405

e: niamat@hotmail.co.uk