

UNIT A1

IMPORTANT NOTE:

ALL DIMENSIONS AND LEVELS SHOWN ON THIS DRAWING ARE TO BE CHECKED BY THE CONTRACTOR MANUFACTURER PRIOR TO THE COMMENCEMENT OF ANY WORKS ON SITE OR THE MANUFACTURE OF ANY SITE COMPONENTS.


THIS DRAWING IS NOT TO BE SCALED.

DIMENSIONS ARE INDICATED IN MILLIMETRES UNLESS CLEARLY STATED OTHERWISE.

COPYRIGHT OF THIS DRAWING BELONGS SOLELY TO CUBE PSL.

WHERE PARTS OF THE PROPERTY WERE COVERED OR INACCESSIBLE AT TIME OF SURVEY POSITIONS OF ELEMENTS ARE MARKED "ASSUMED" ACCORDINGLY.

LIMITATIONS & THIRD PARTY CLAUSE:

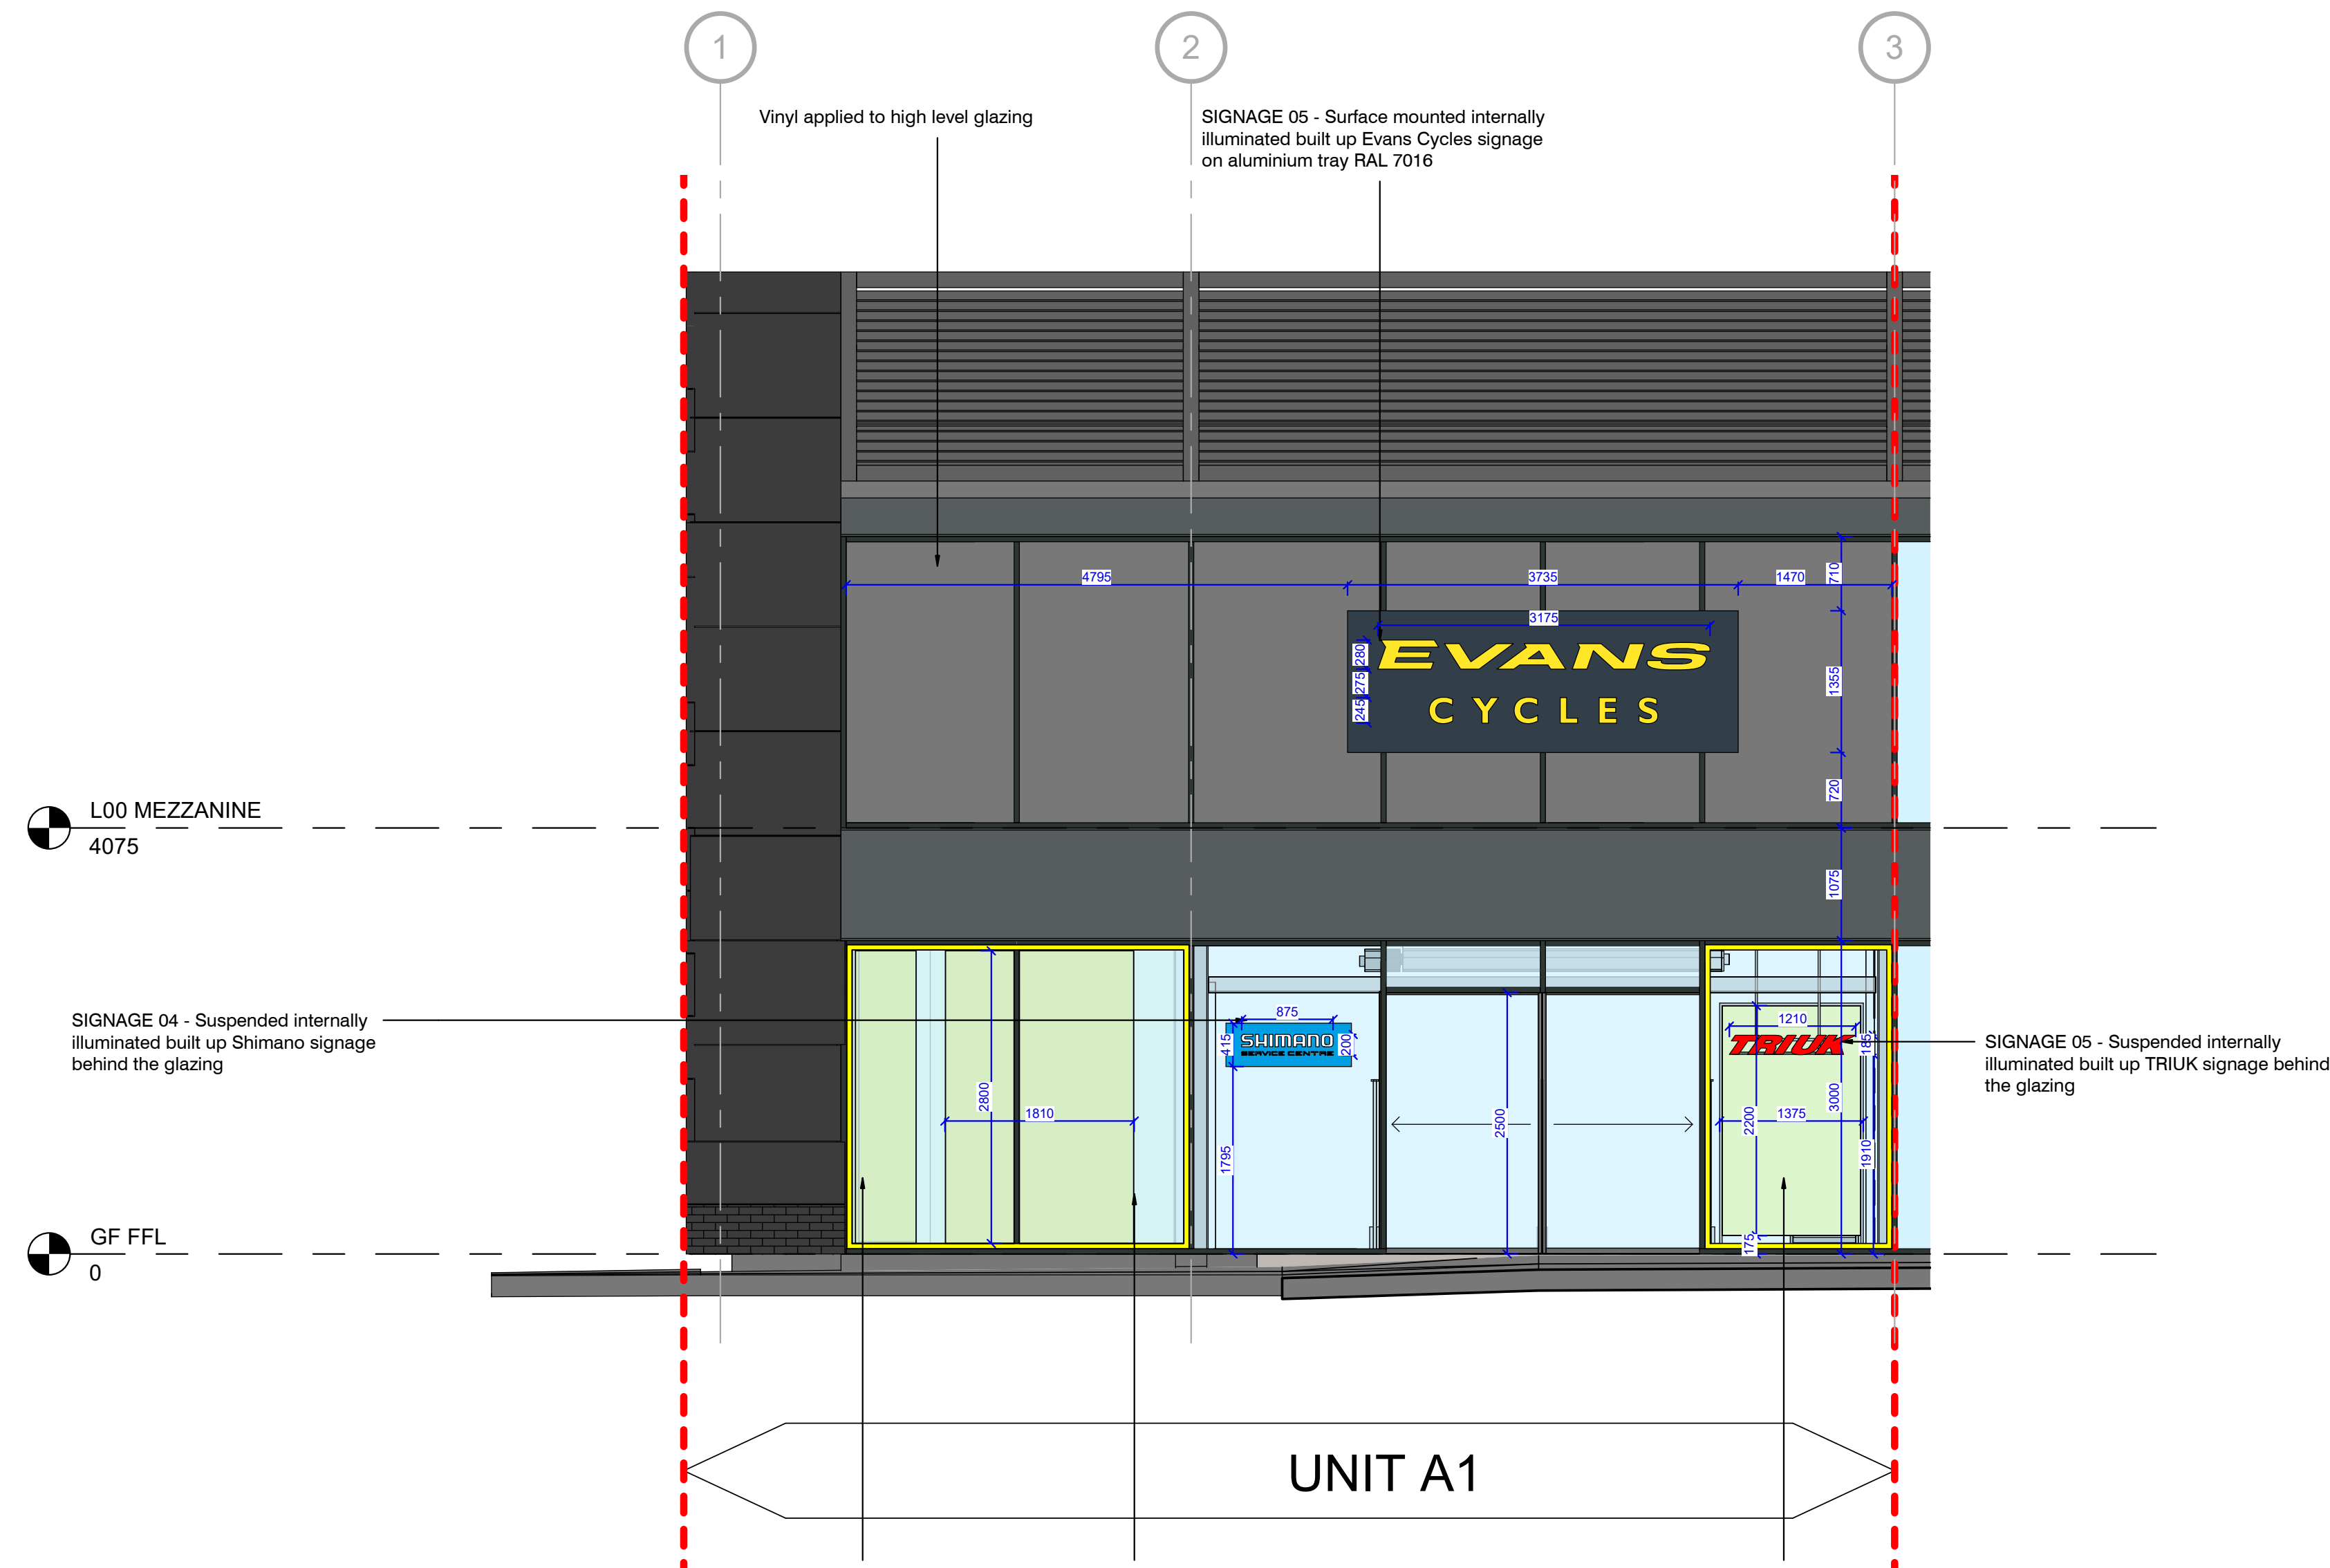


UNIT A1 - PROPOSED FRONT ELEVATION

Scale: 1 : 50 @A1

UNIT A1 - GROUND FLOOR PLAN

Scale: 1 : 50 @A1

 

REV	DESCRIPTION	DATE	BY
A	Planning issue - TRIUM signage added	25/01/21	LL

CLIENT	
SPORTSDIRECT.com RETAIL LTD	
PROJECT	
CHEETHAM HILL MANCHESTER	
DRAWING TITLE	
UNIT A1 - PROPOSED SHOPFRONT ELEVATION	
DRAWN BY LL	CHECKED BY DR
DATE 10/11/21	SCALE 1 : 50 @ A1
DRAWING NO. CPS16-068 PL 003 A	