


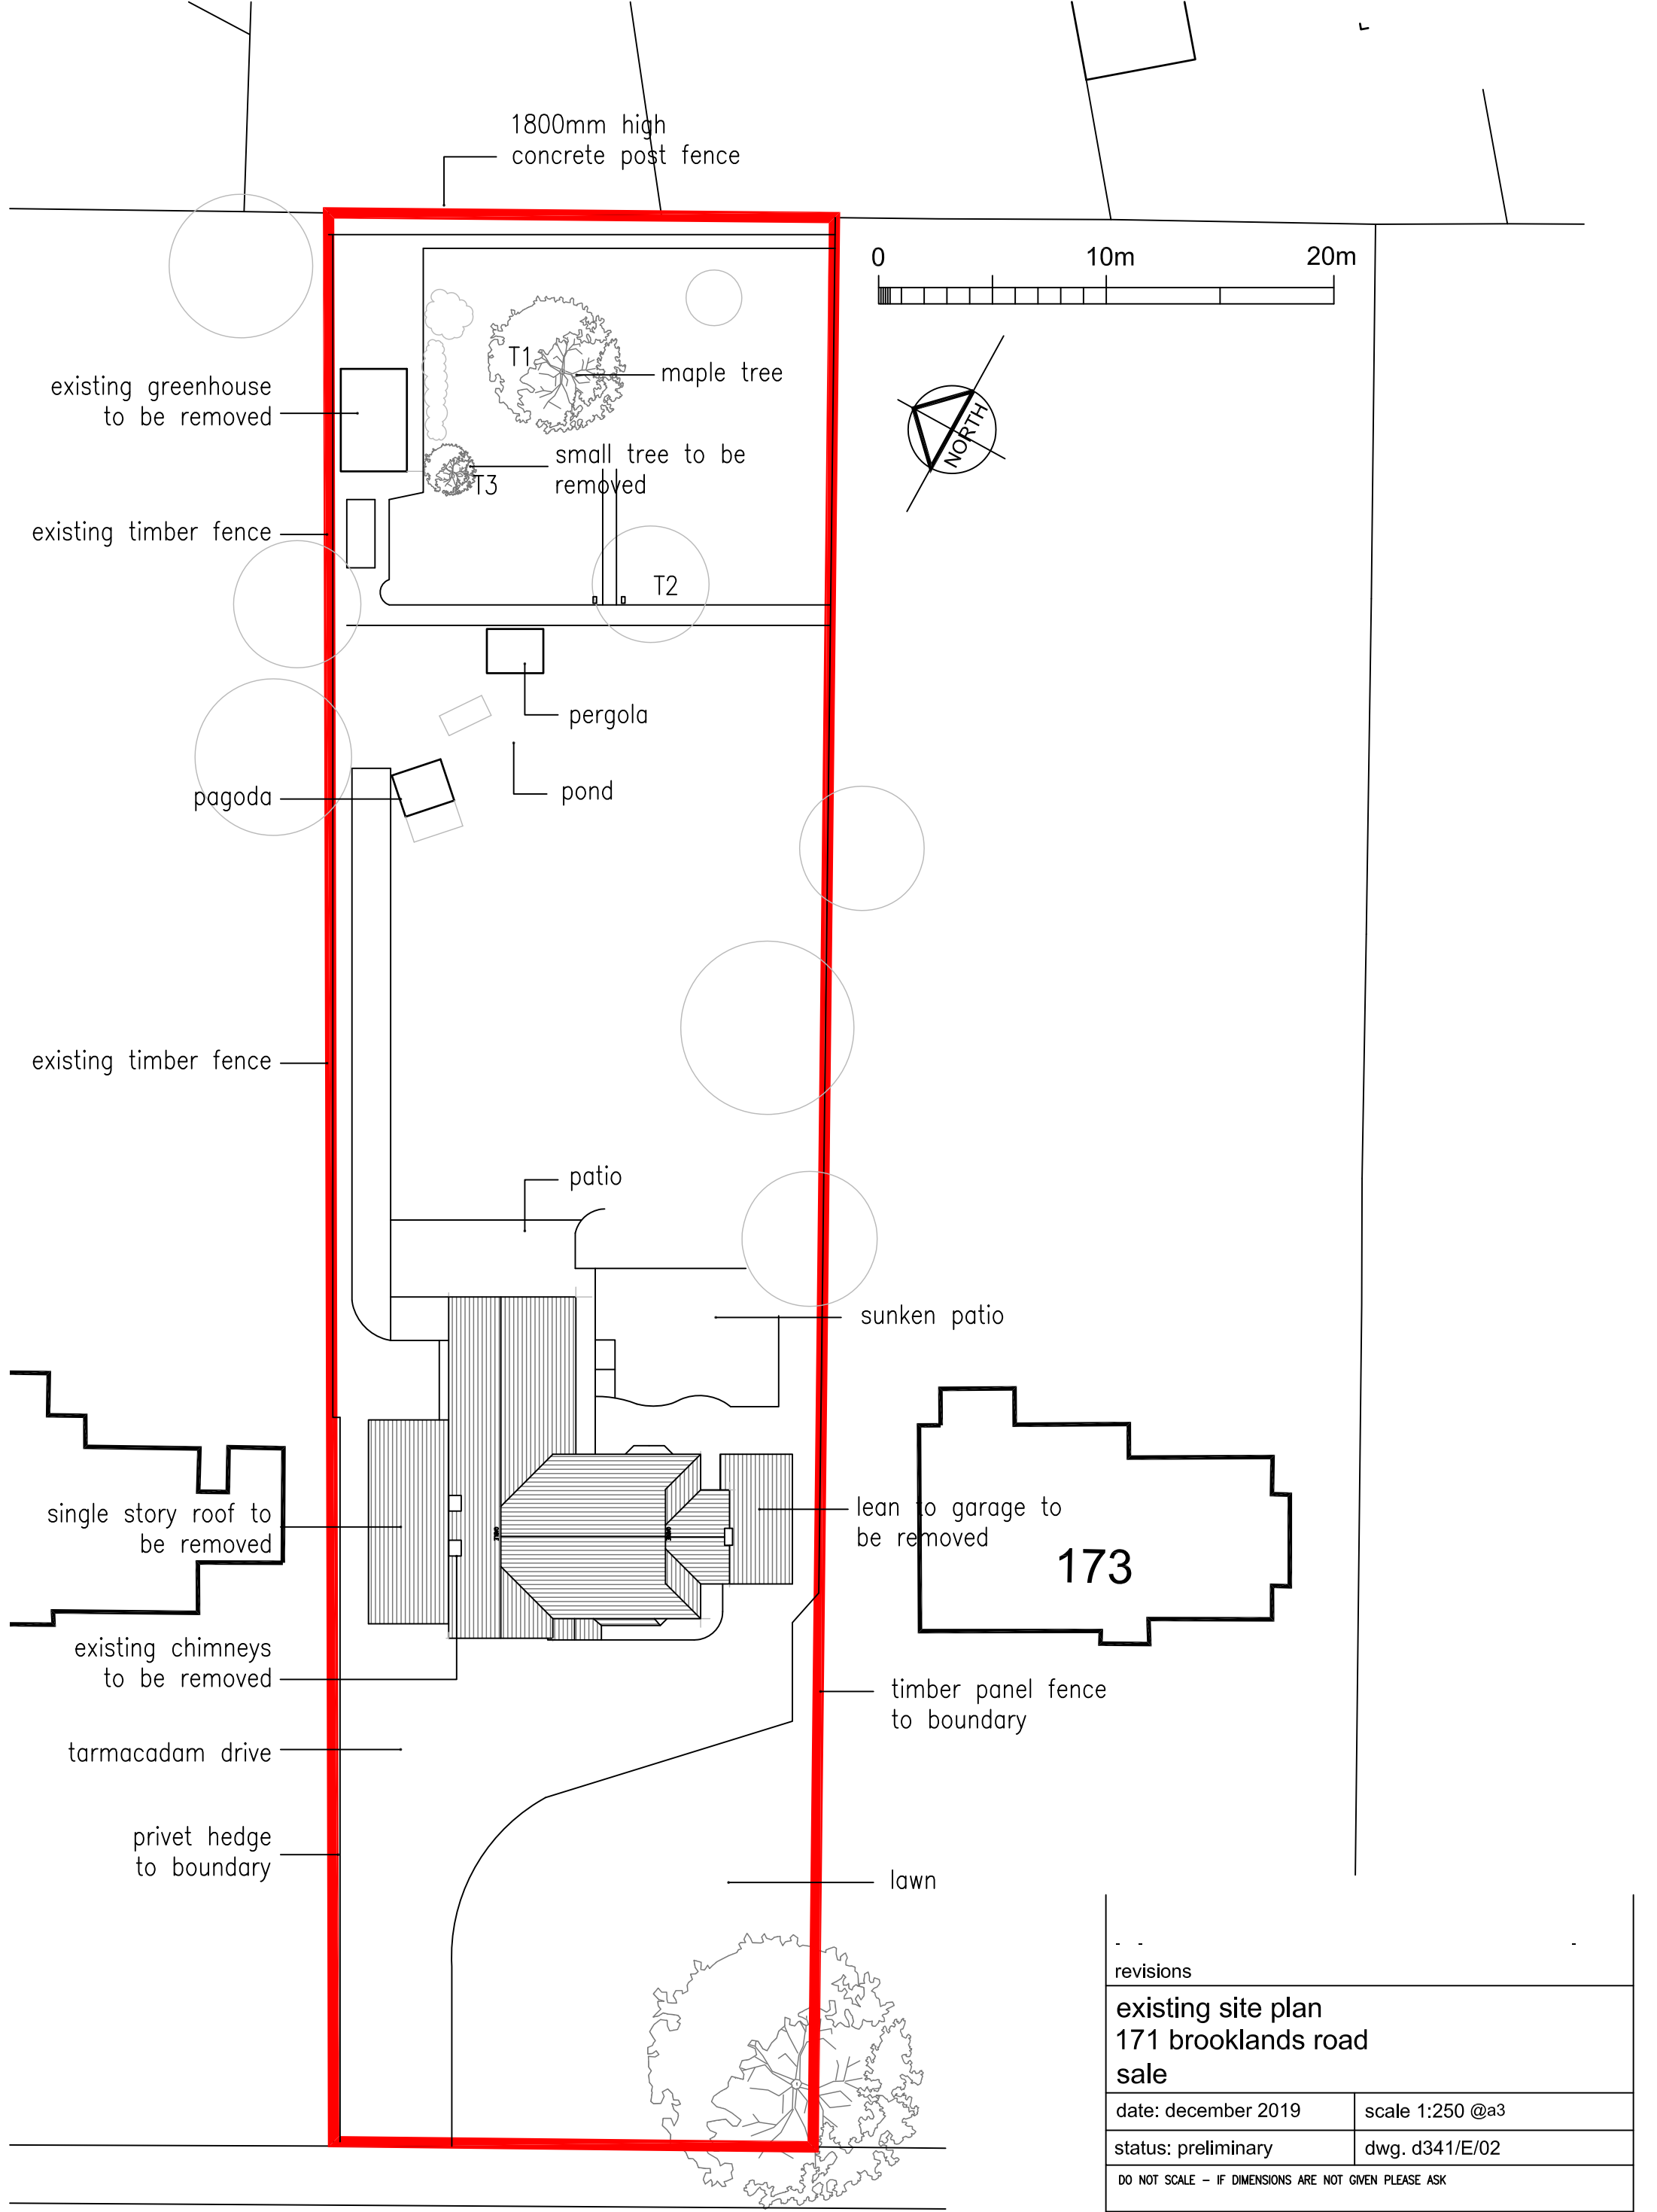

BROOKLANDS ROAD

- -	
revisions	
existing site plan 171 brooklands road sale	
date: december 2019	scale 1:250 @a3
status: preliminary	dwg. d341/E/02
DO NOT SCALE - IF DIMENSIONS ARE NOT GIVEN PLEASE ASK	

architectural designworks limited

designworks

BUILDINGS	SPACES	PLACES
-----------	--------	--------

studio one 17 blgln gardens heywood OL10 2WF t: 0161 332 1943 e: architects@archdesignworks.co.uk