




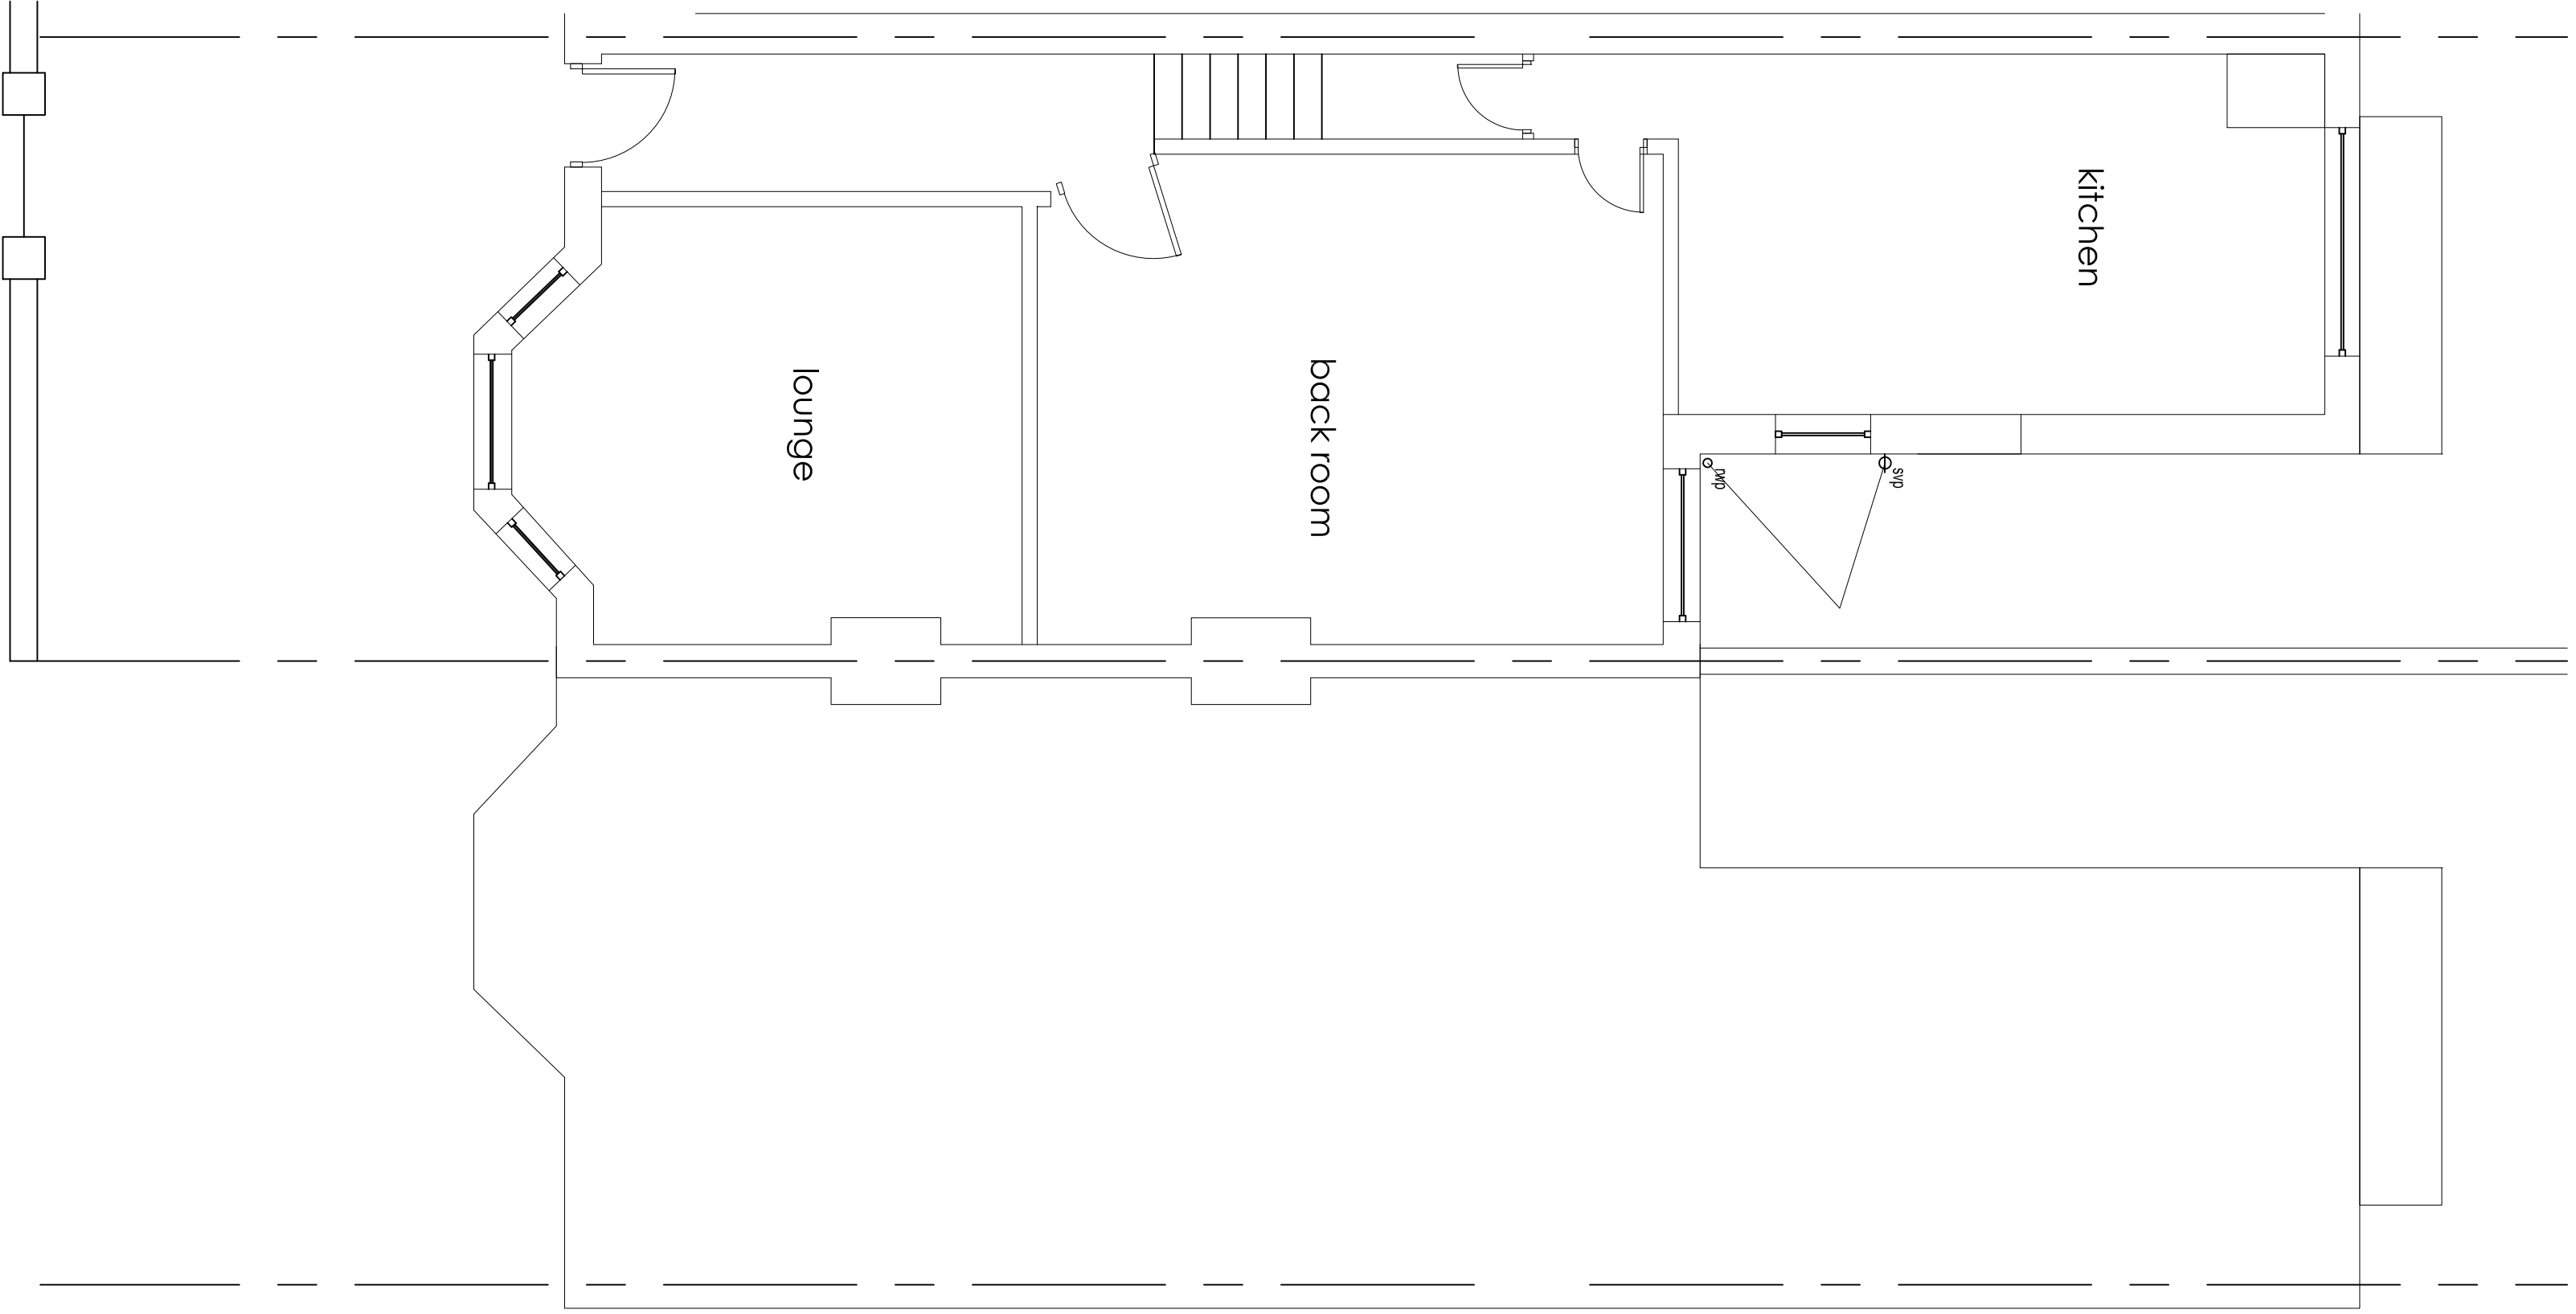

Ground floor plan

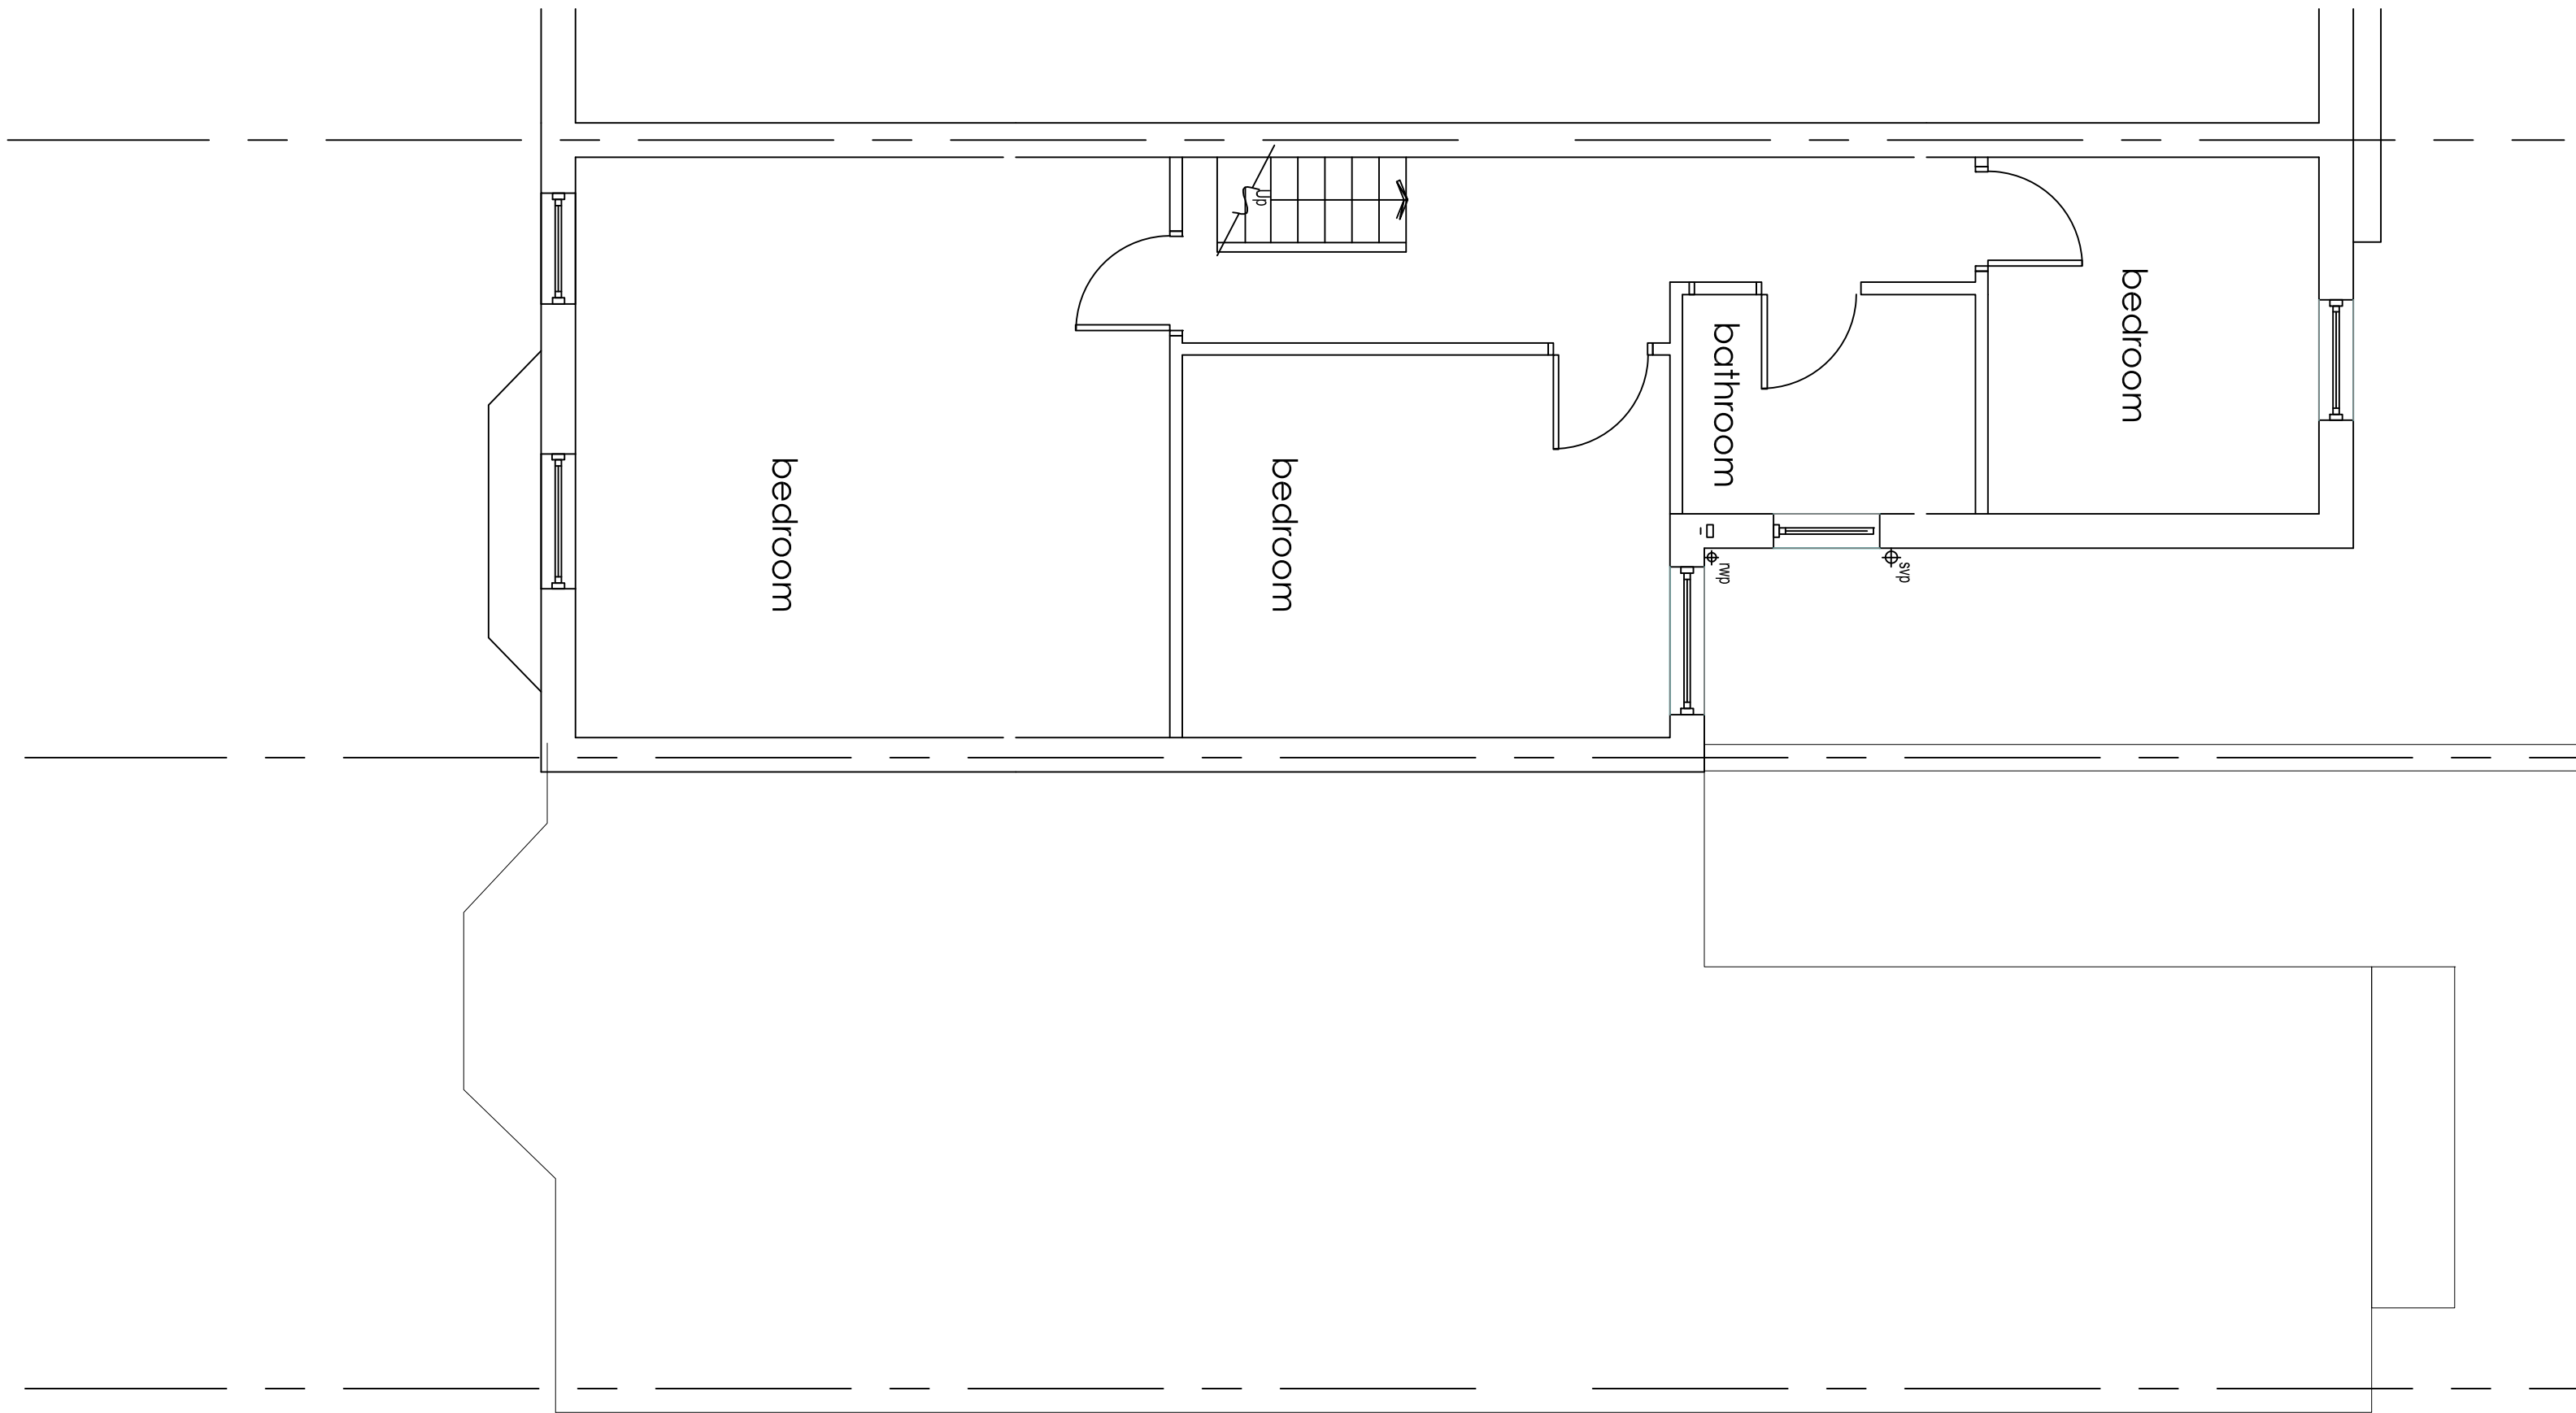

First floor plan

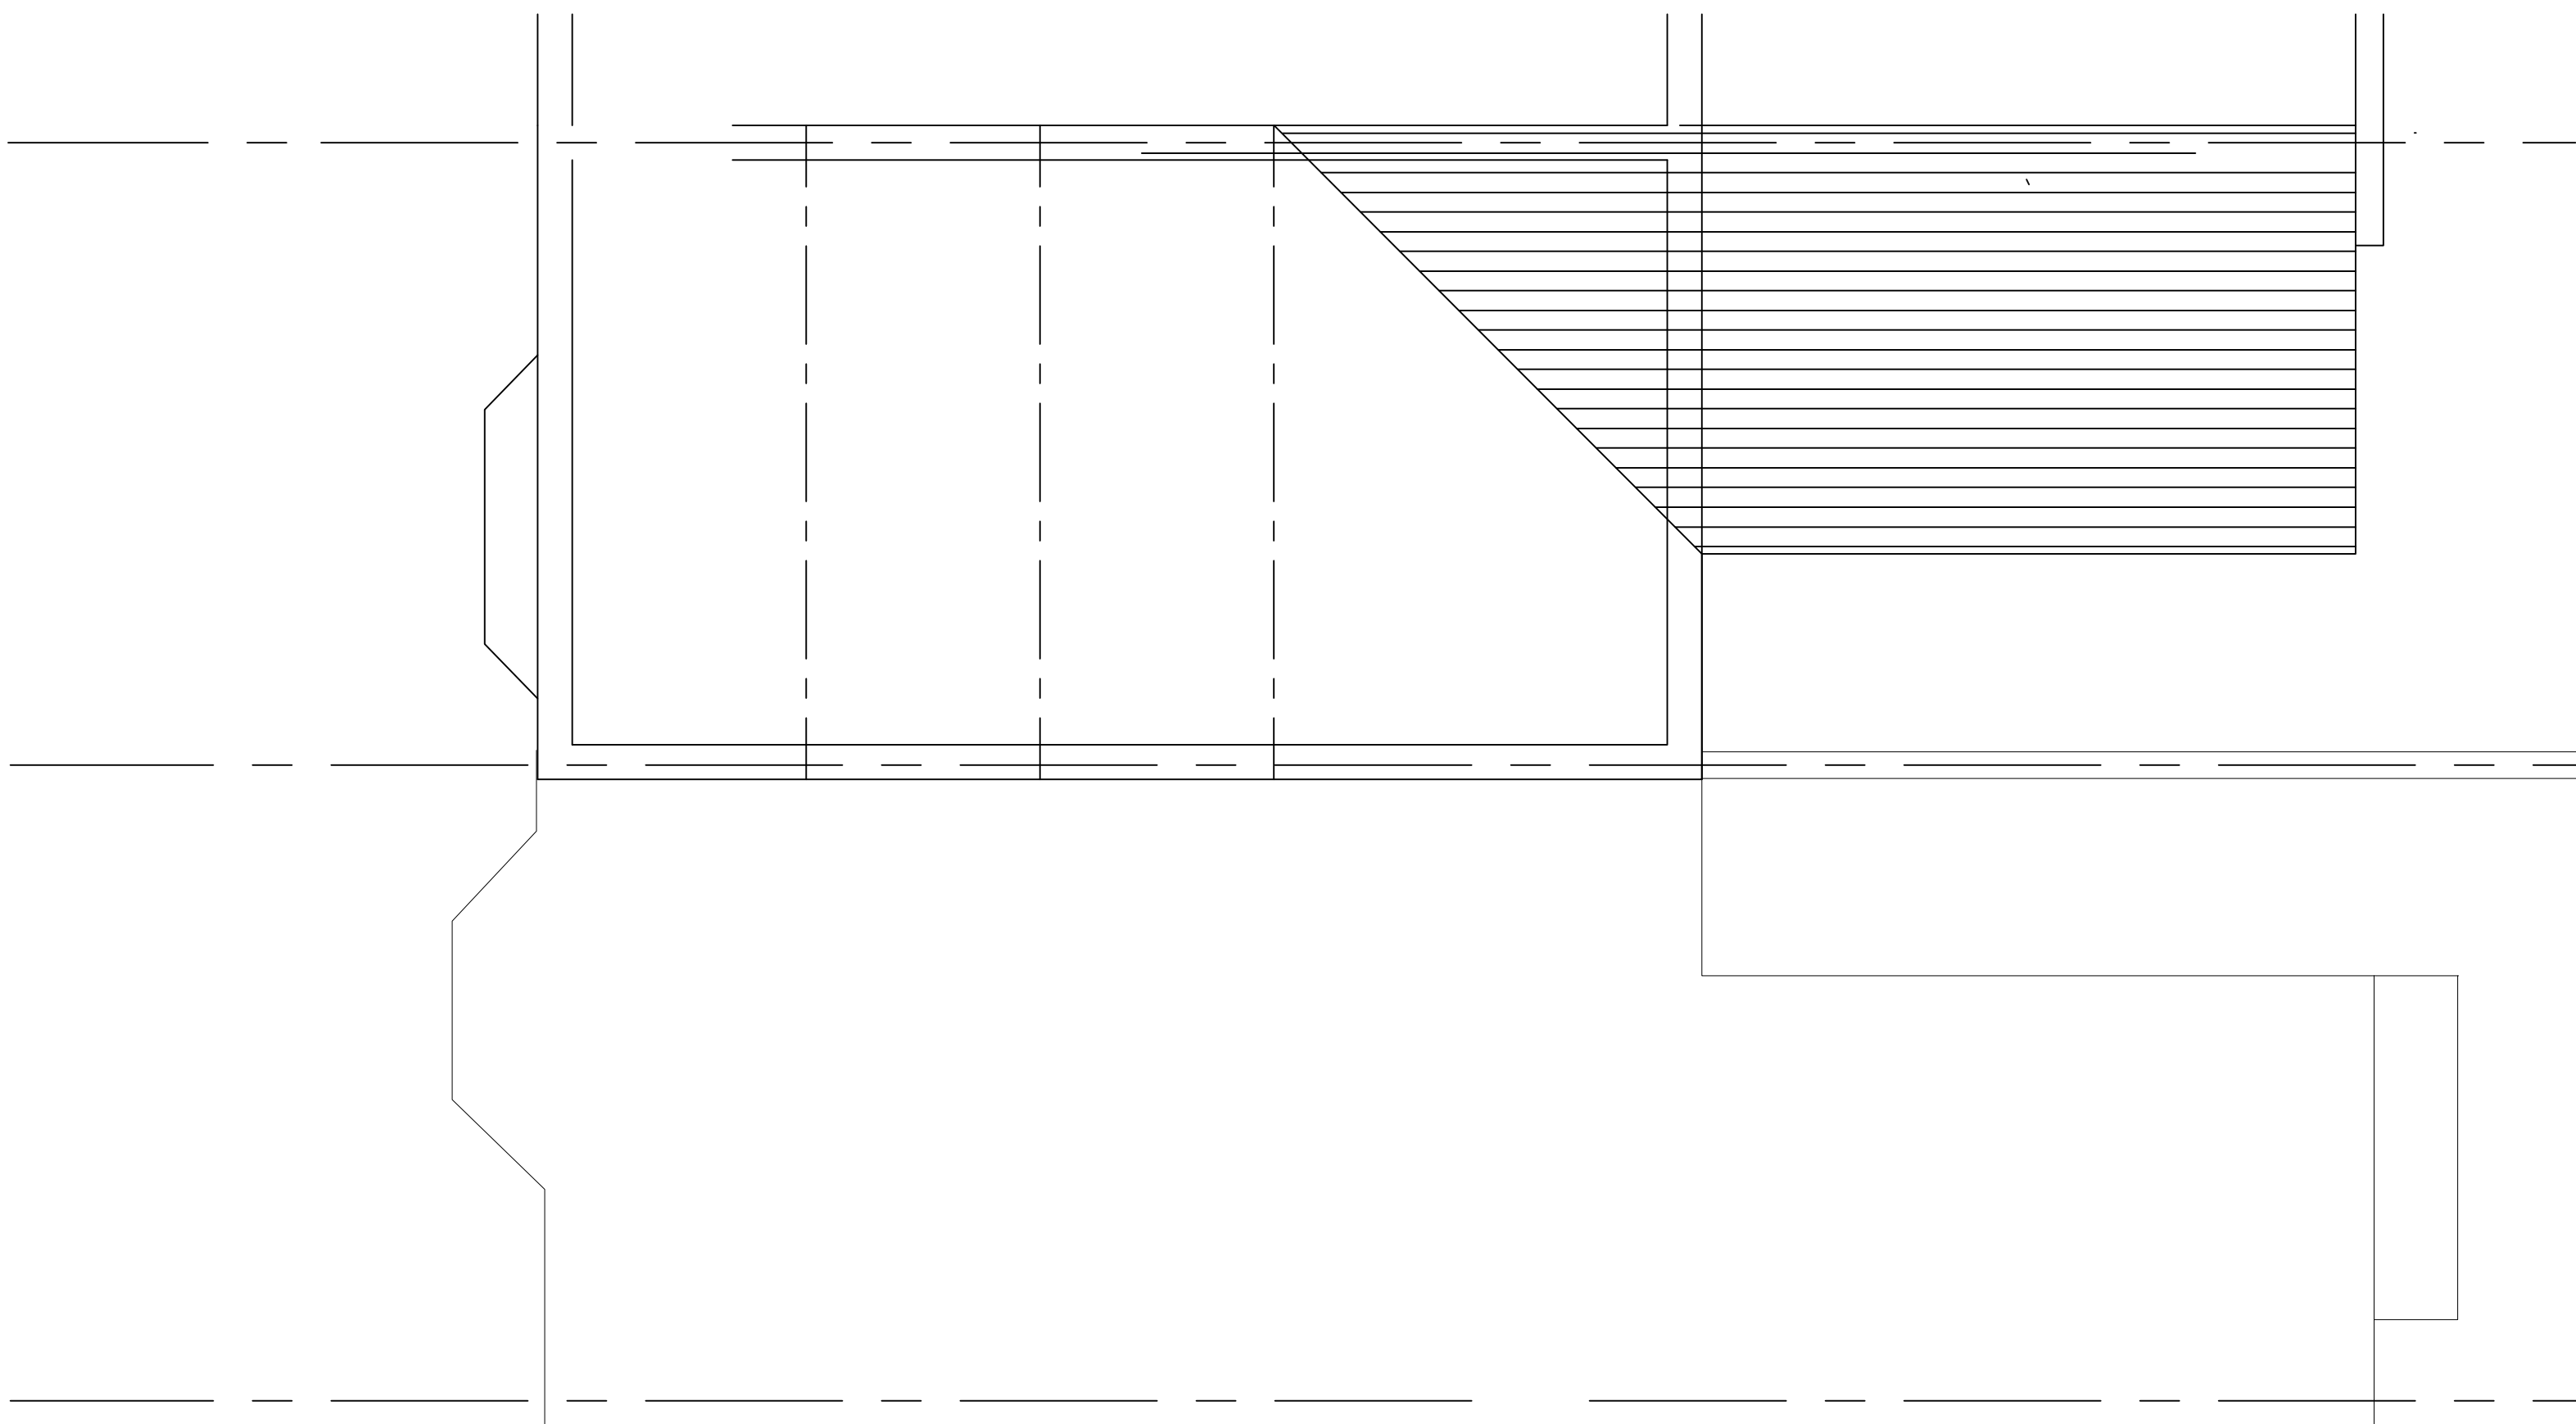

Second floor plan

Client		SUE WRIGLEY	
Project Title		10 WILTON ROAD CHORLTON	
Drawing Title		ARCHITECTURAL LAYOUTS EXISTING PLANS	
scale	1:50 @A1		
date	Nov 21		
drawn	DR		
checked			
job no.			
drawing no.	AL-10-002		
rev	A		