
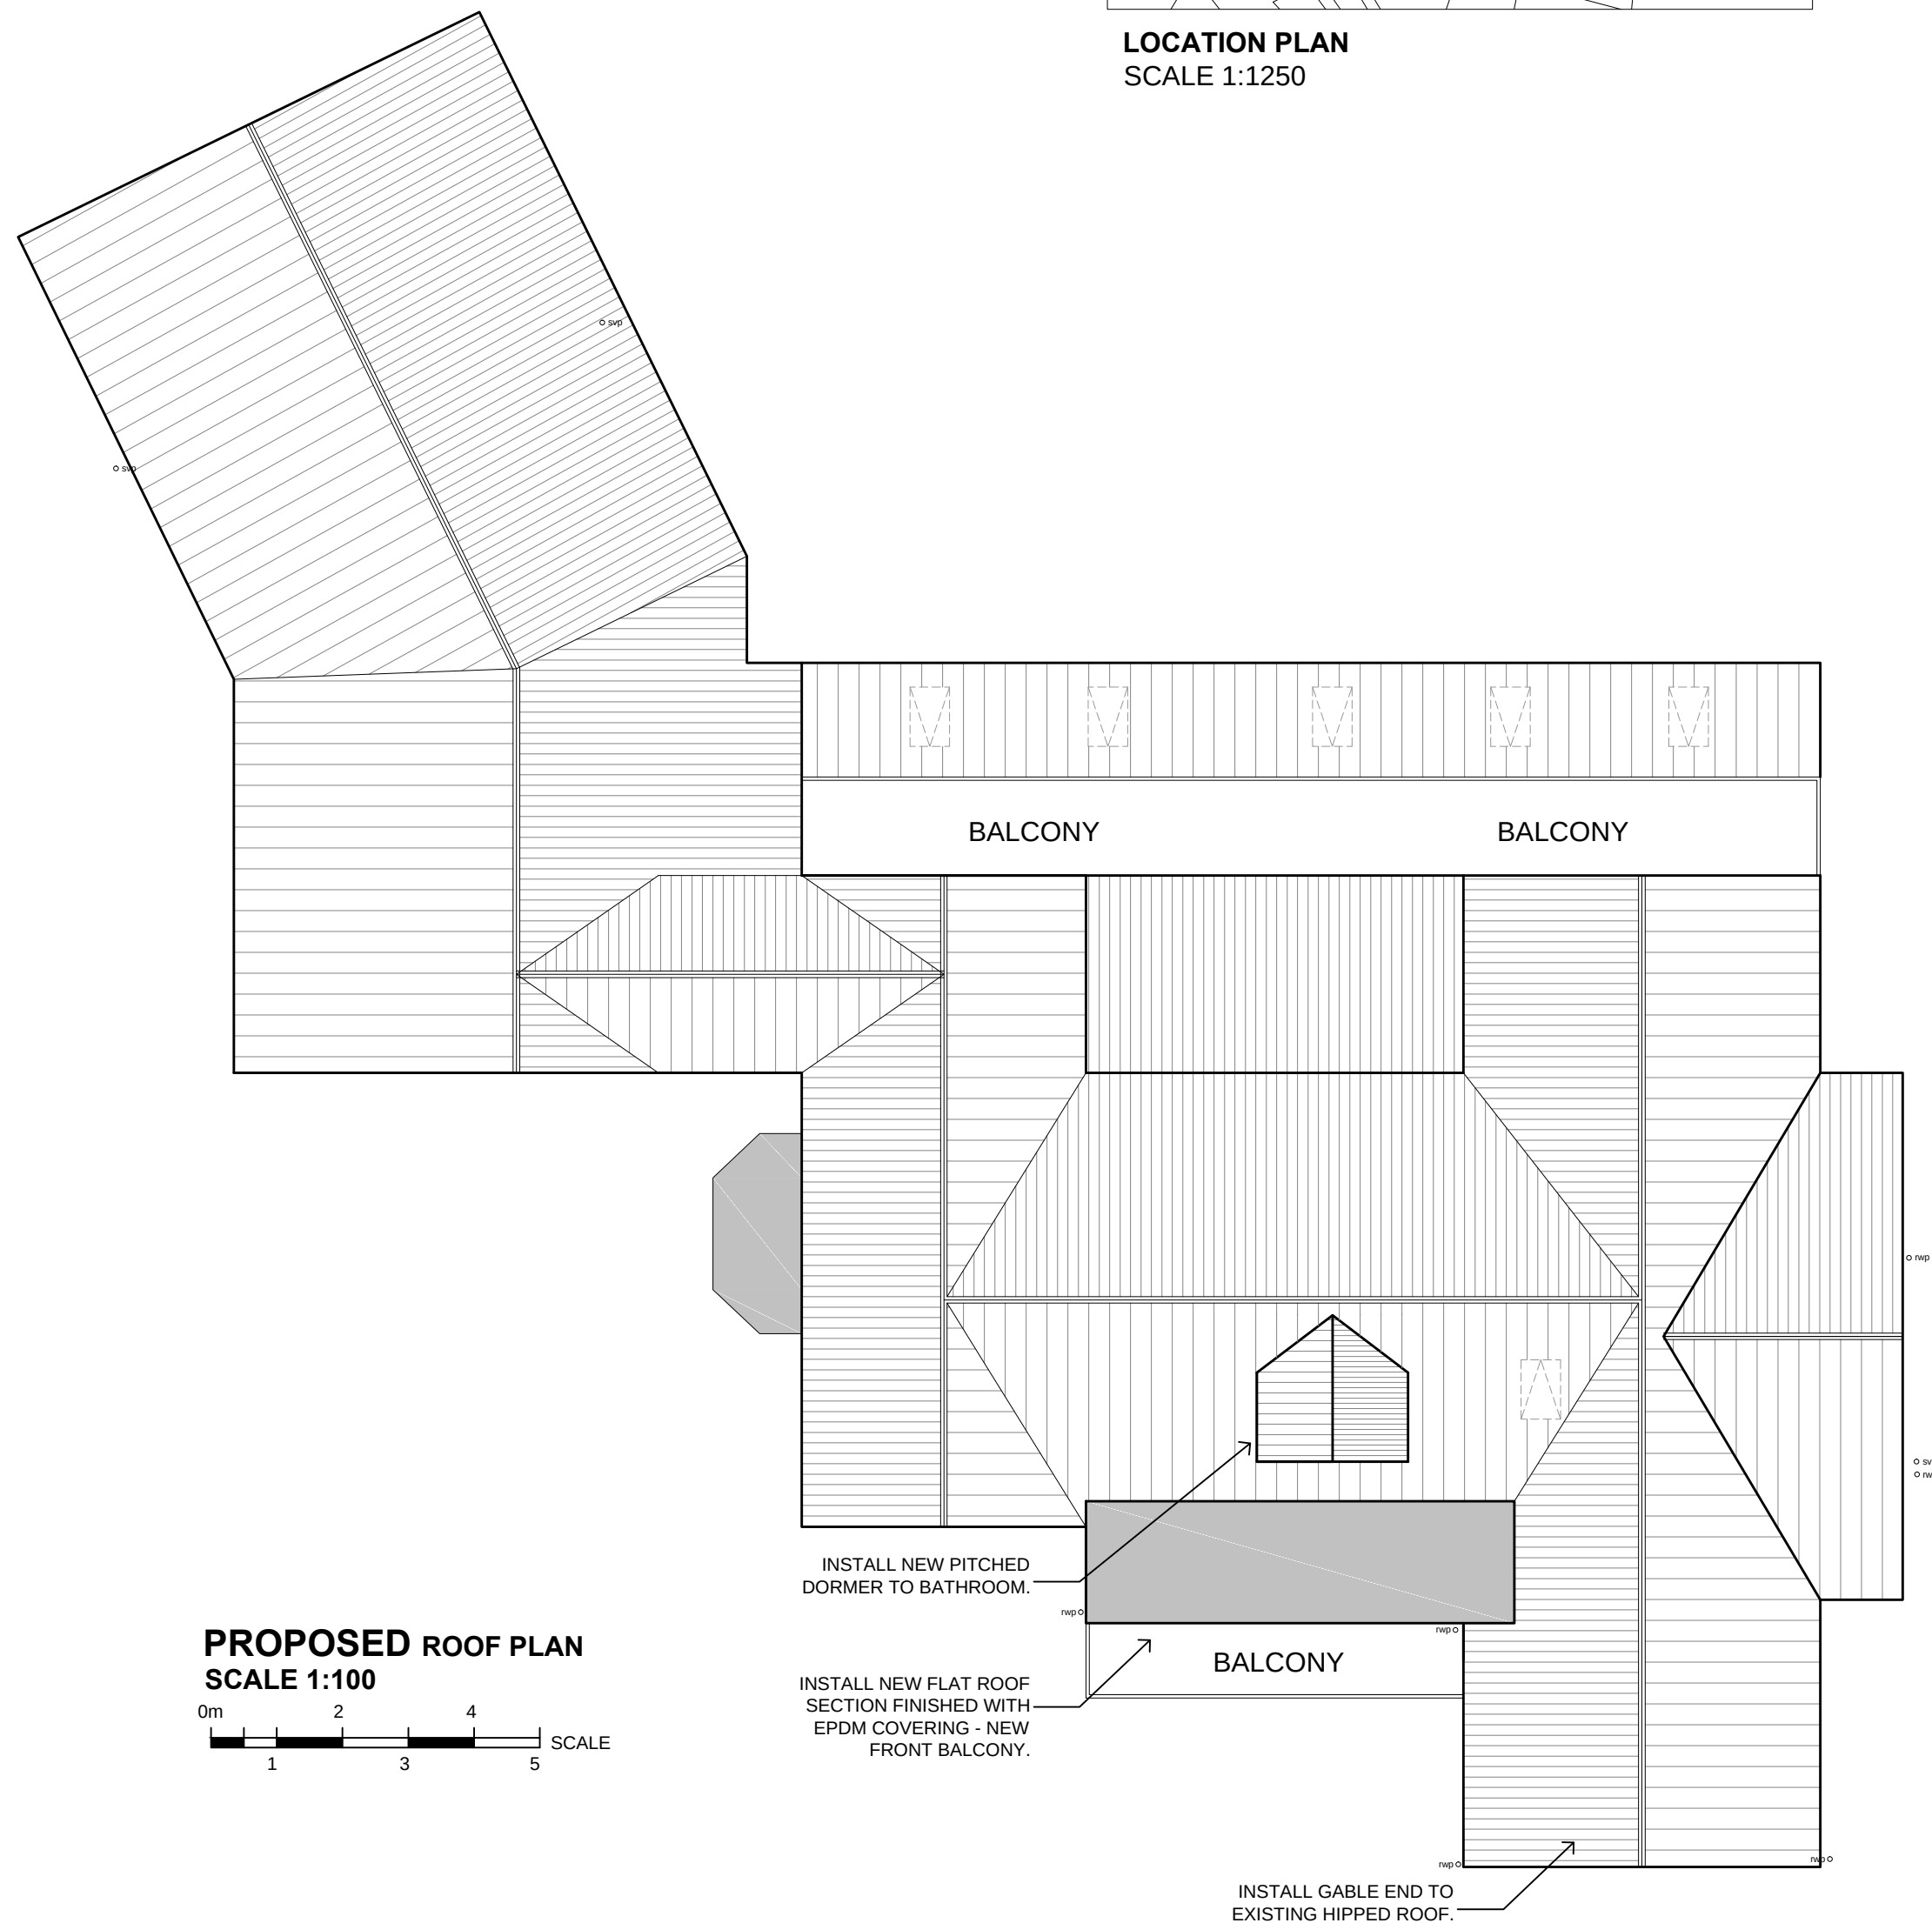
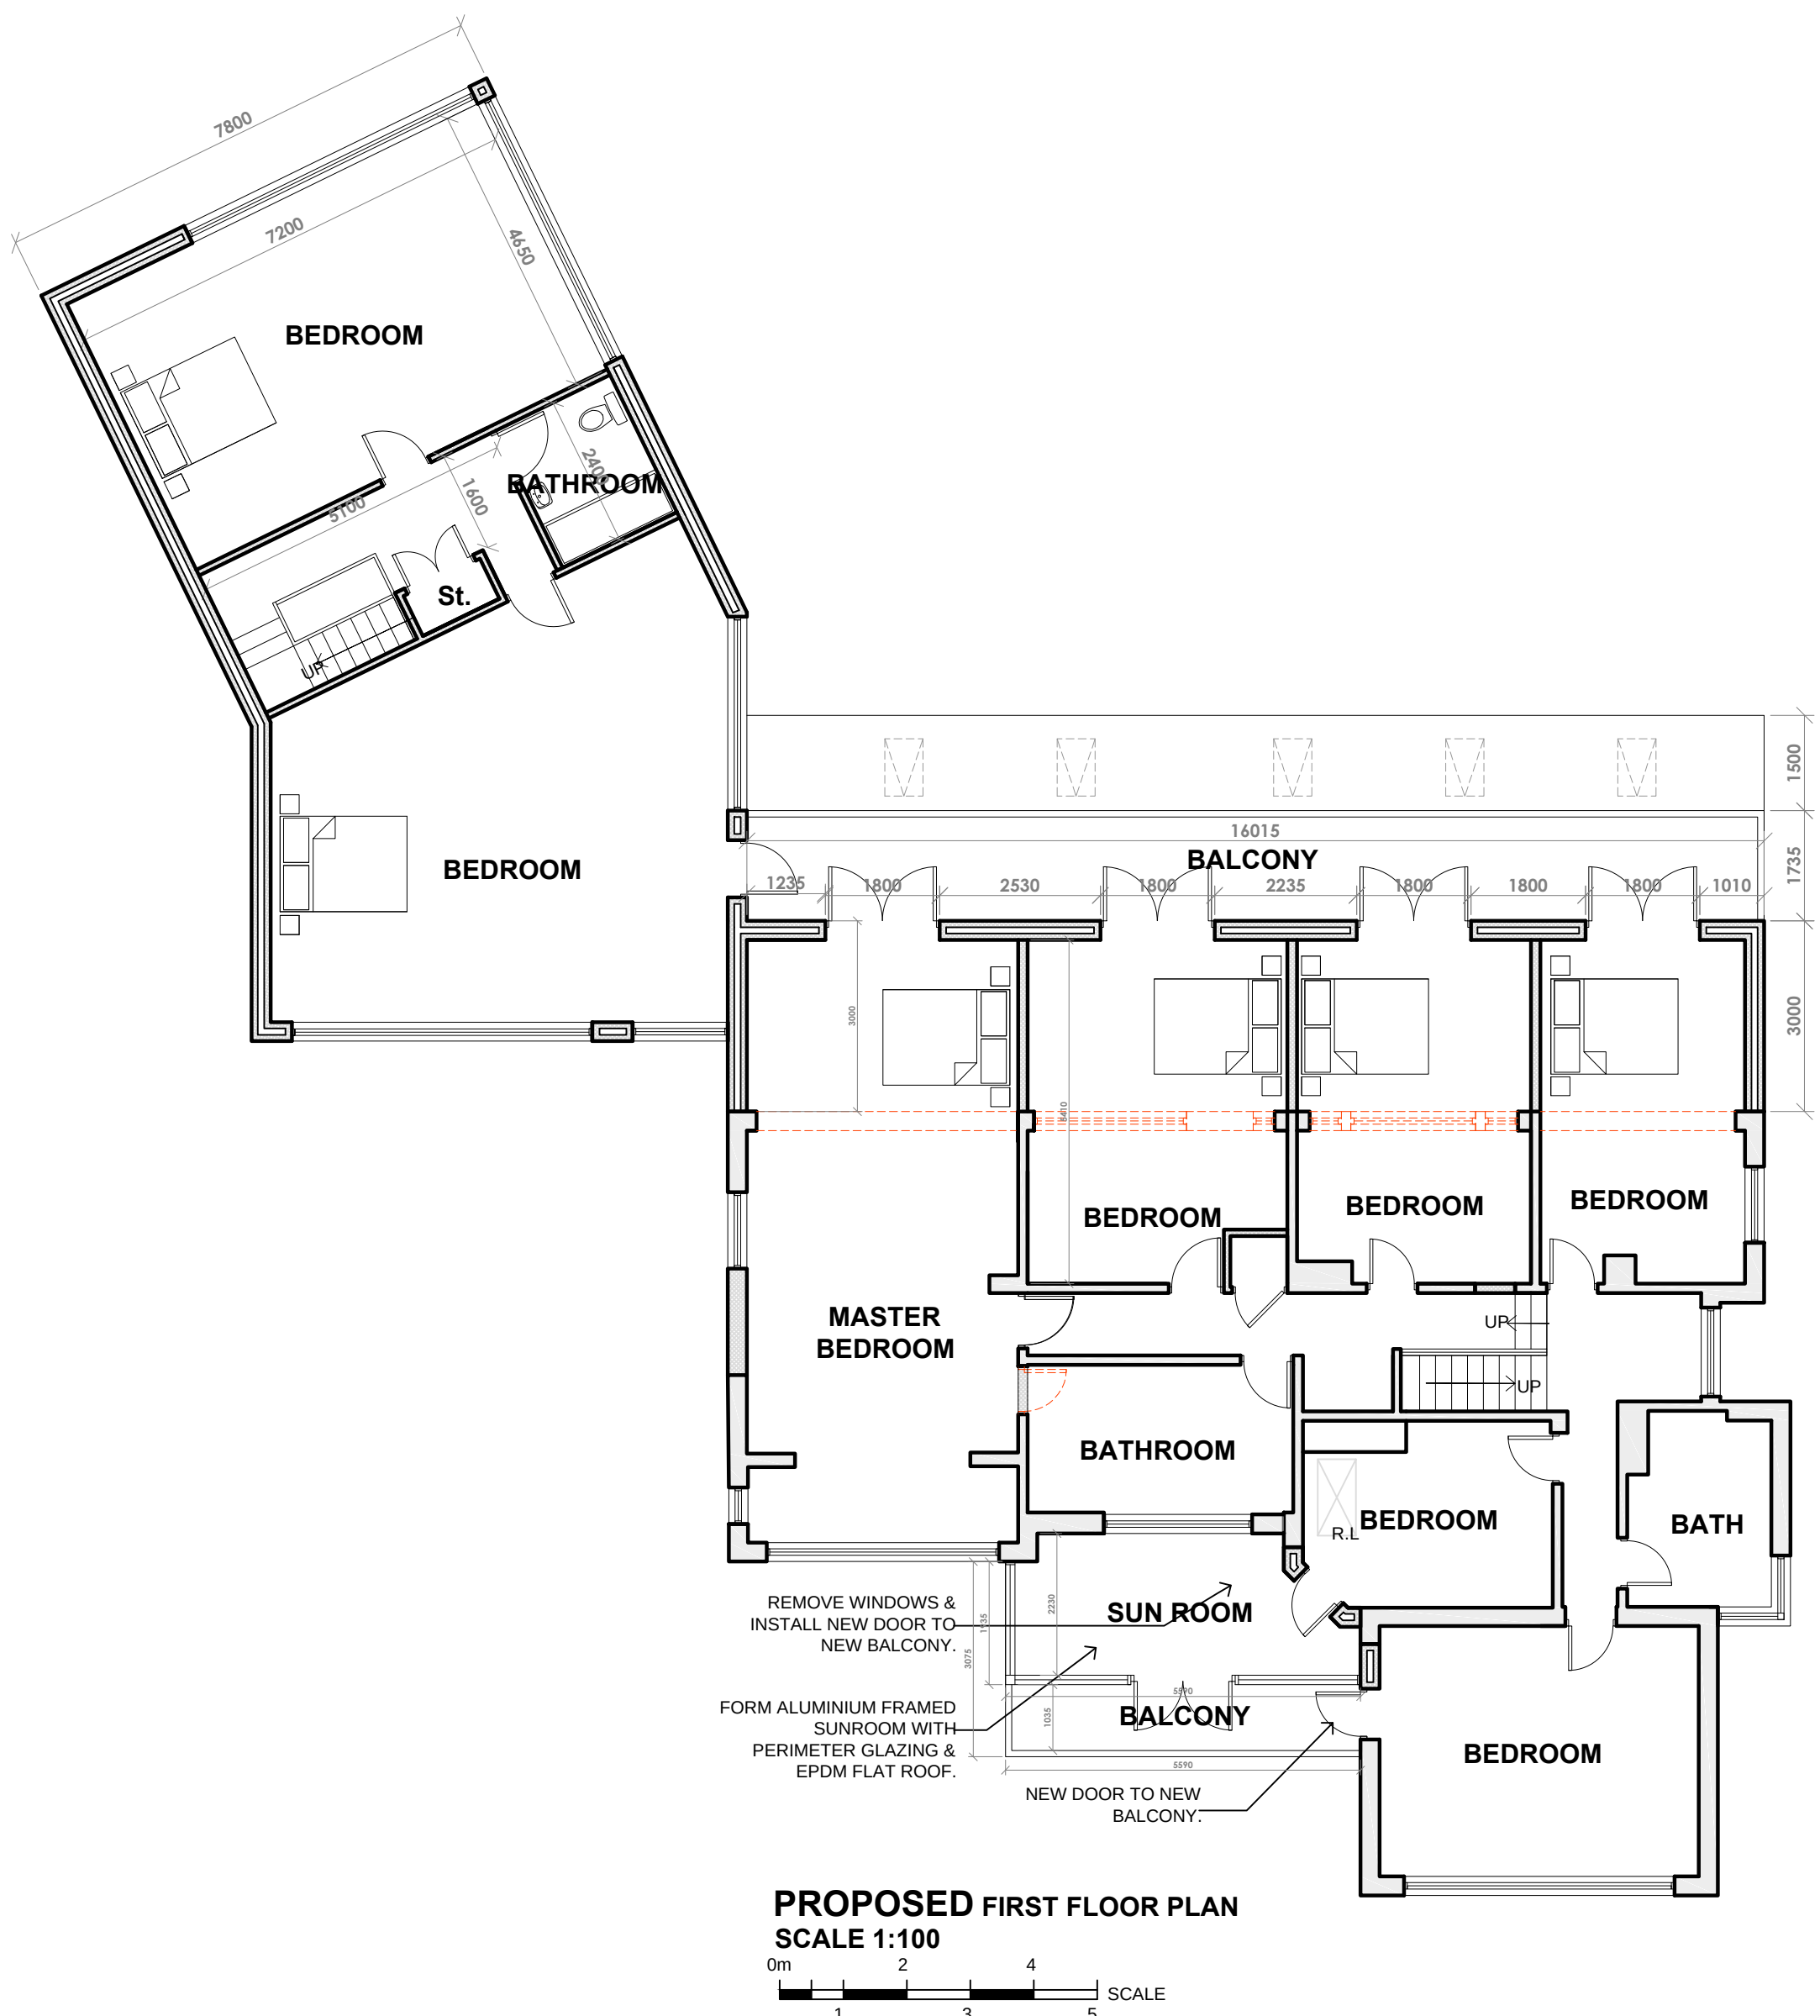
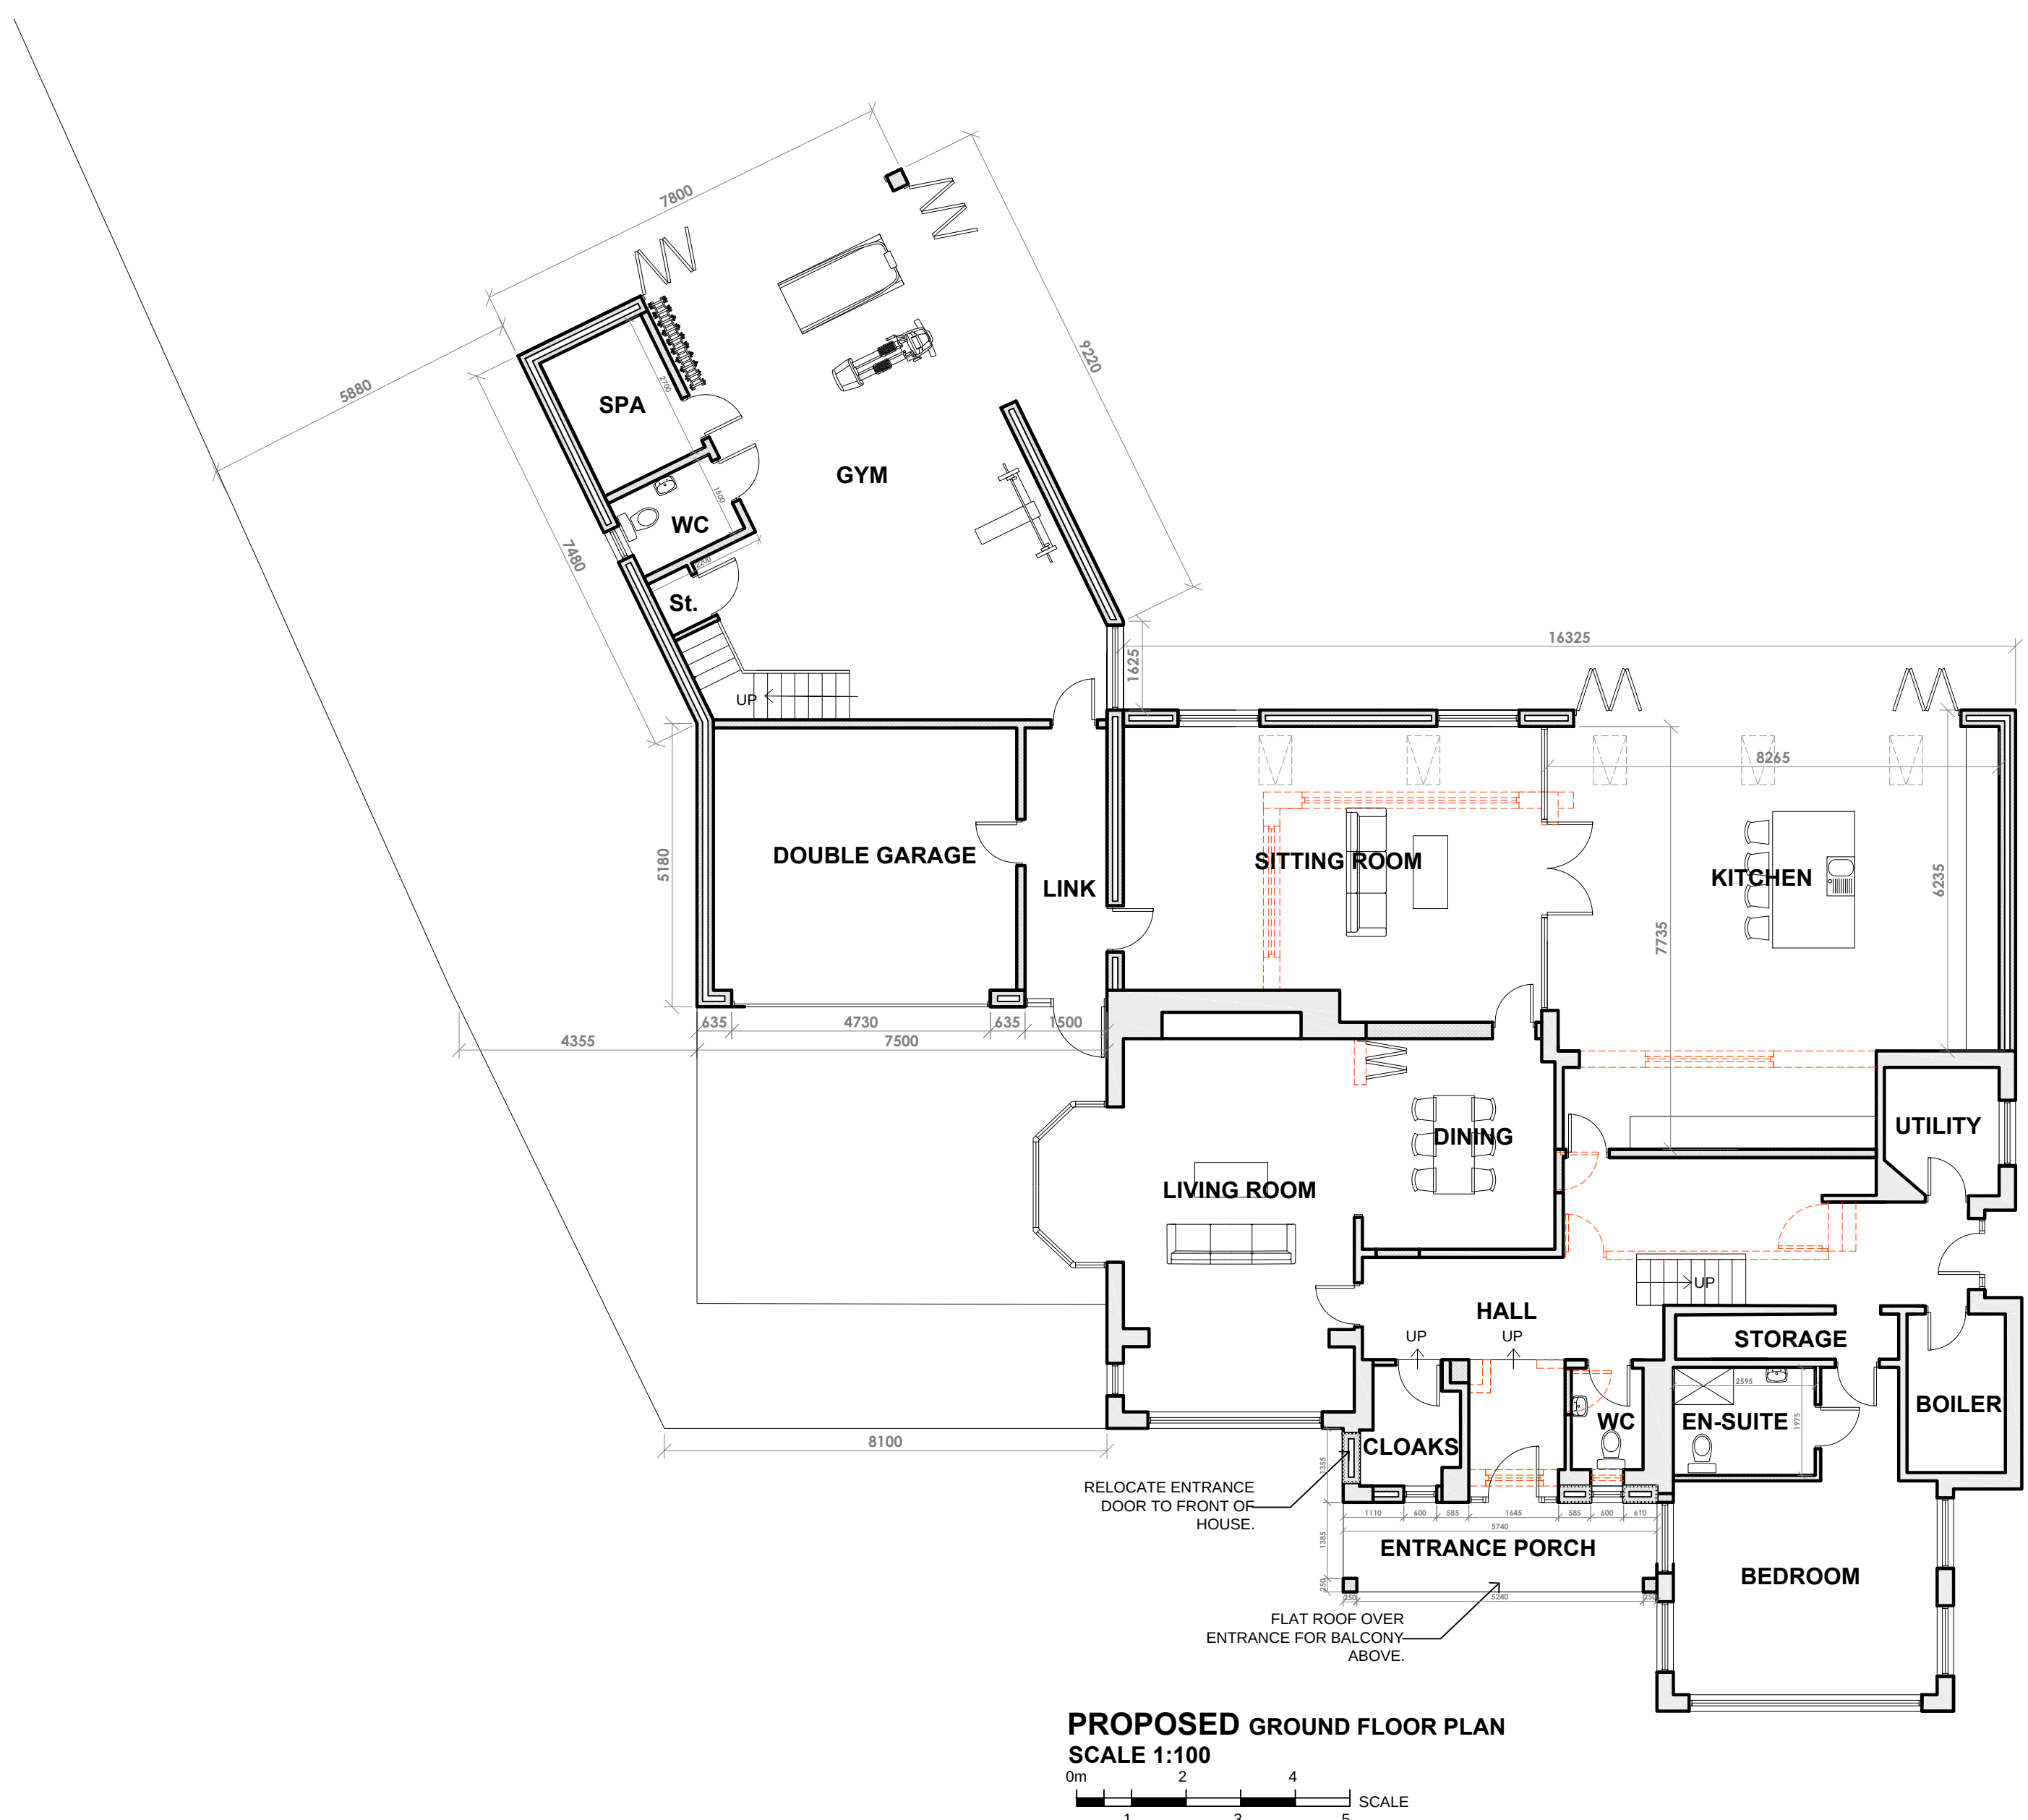
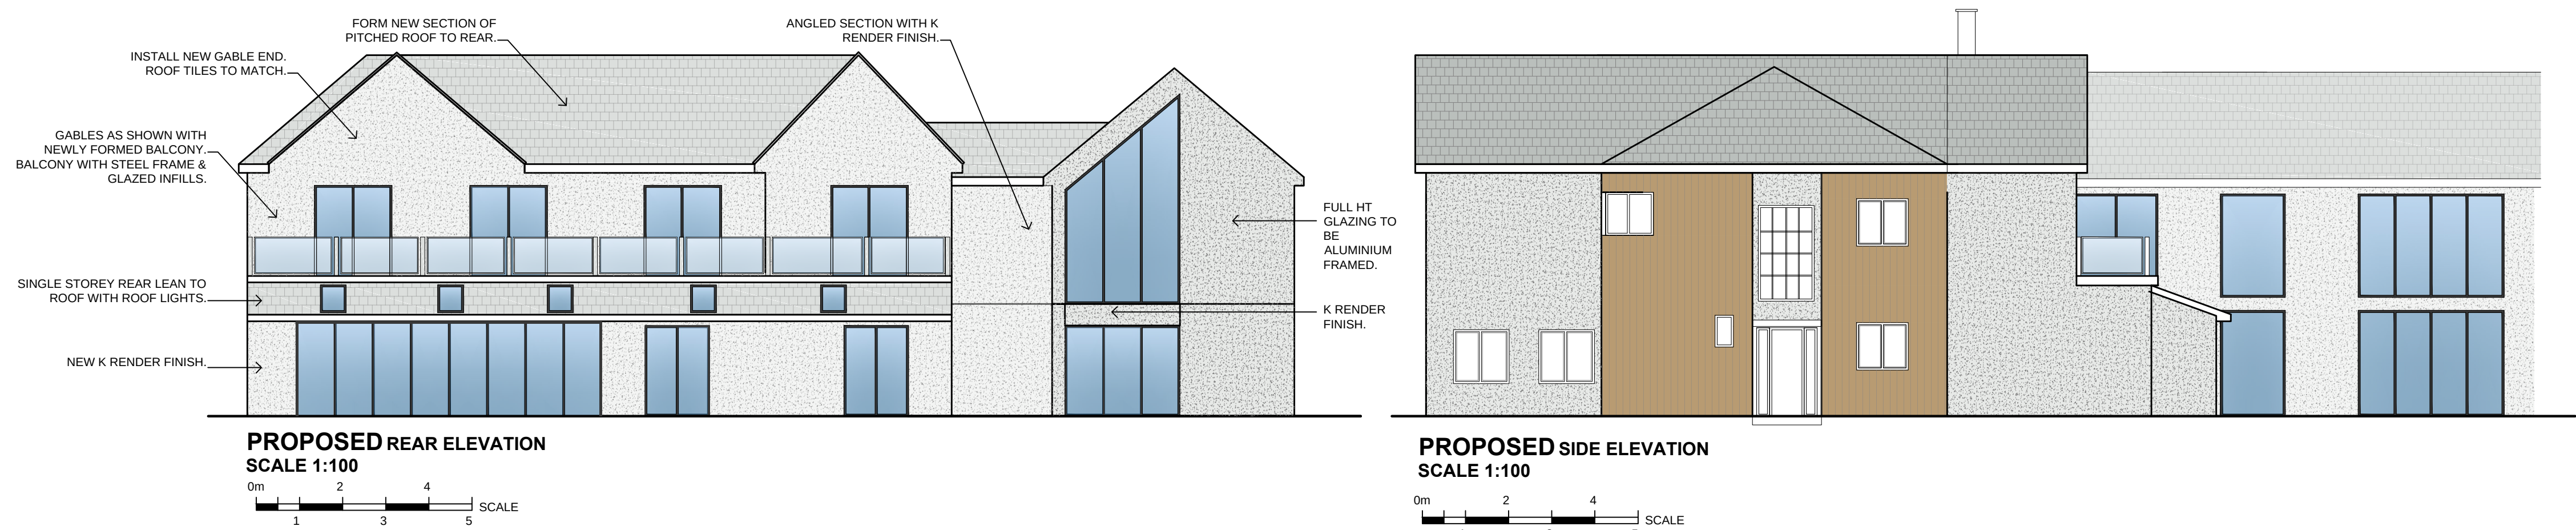
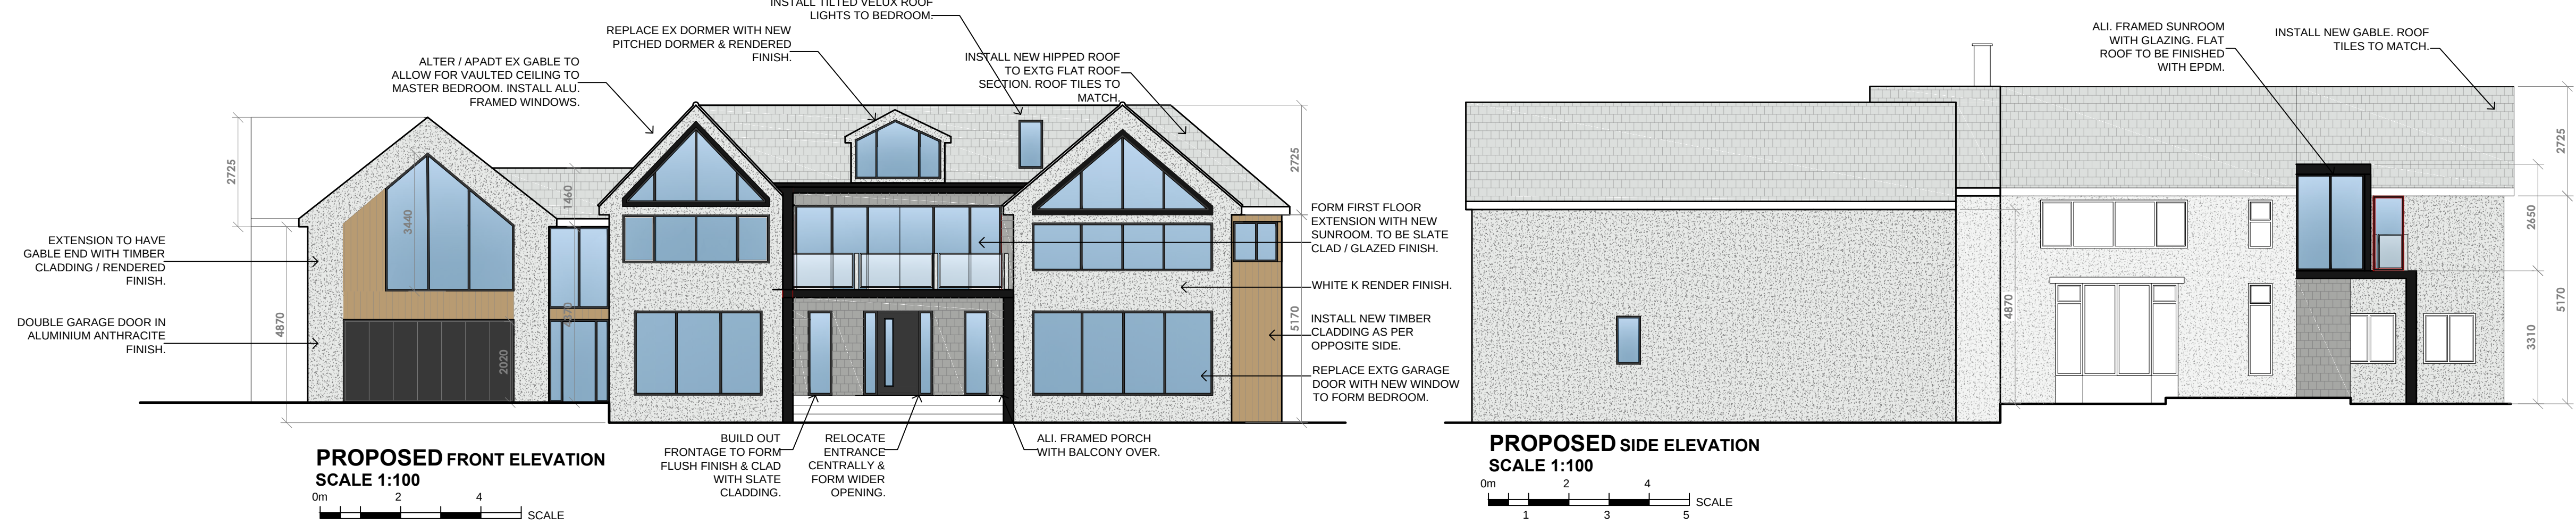


This drawing must be checked & approved by building control & structural engineer before any works on site commence. This is to ensure the building is in line with building regulations & other approved documents. This drawing has been prepared by a designer only & not a qualified structural engineer. Therefore, the designer cannot be held liable for the completion & specification of these works proposed.

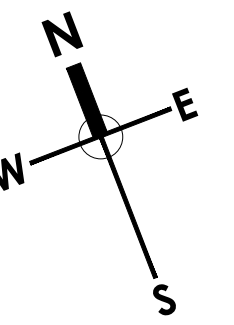

**APPLICATION TO BE READ
IN CONJUNCTION WITH
APPROVED APPLICATION
131435/FH/2021**

D	
C	
B	
A	REAR ELEVATION ADDED. KS

Revision



Client **HASSNAIN NAQVI**

Job **5 SAXFIELD DRIVE**

Address **5 SAXFIELD DRIVE,
MANCHESTER, M23 1PY**

Title **PROPOSED LAYOUTS**

Phase **PLANNING**

Drawn **KS** Scale **AS SHOWN**

Date **AUG 21** @ **A0**

Job No **2022** Dwg No **03A**