



1) New uPVC Entrance door




1 Rear Elevation- Existing
1 : 100

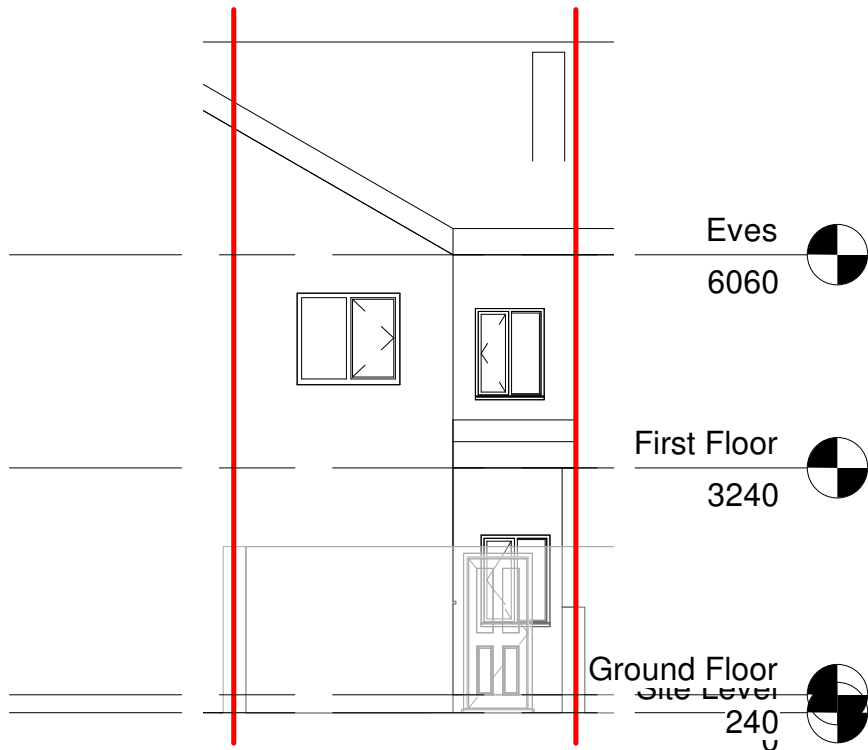


4 Rear Elevation - Proposed
1 : 100

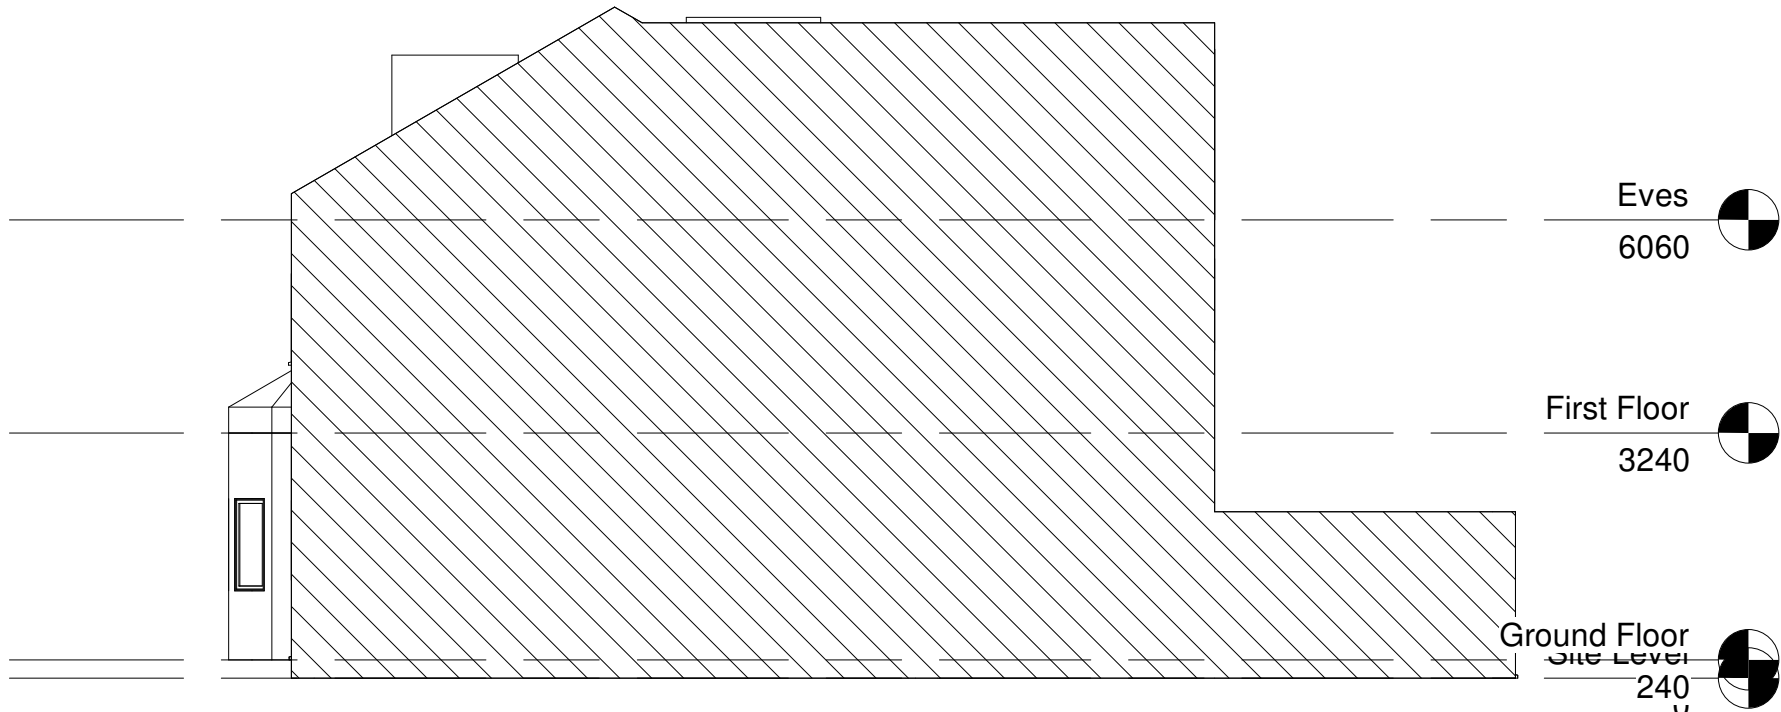


2 Side 1 Elevation - Existing
1 : 100

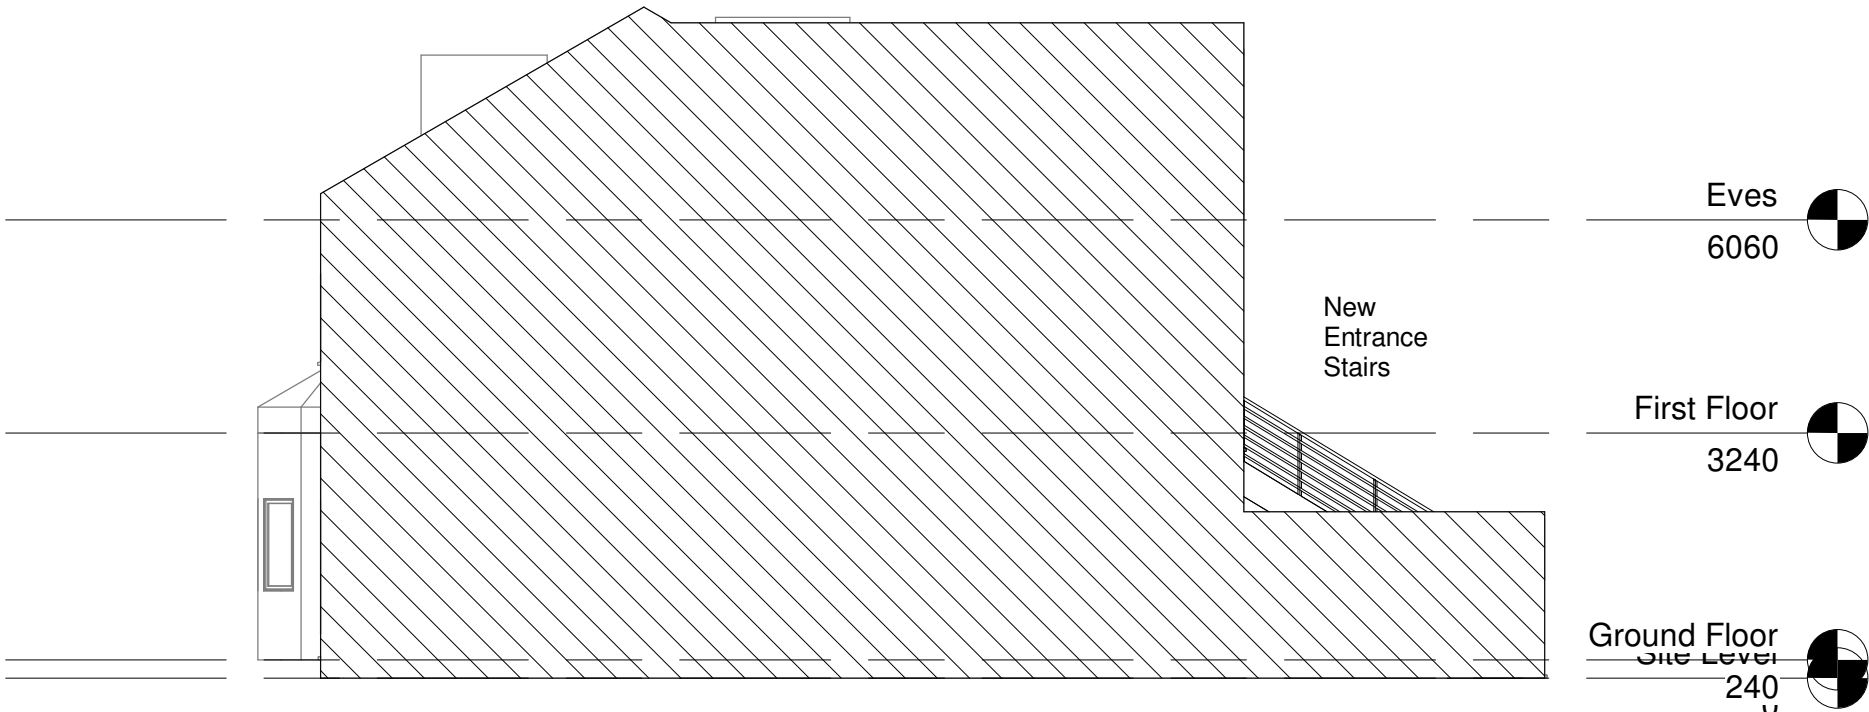

5 Side 1 Elevation - Proposed
1 : 100

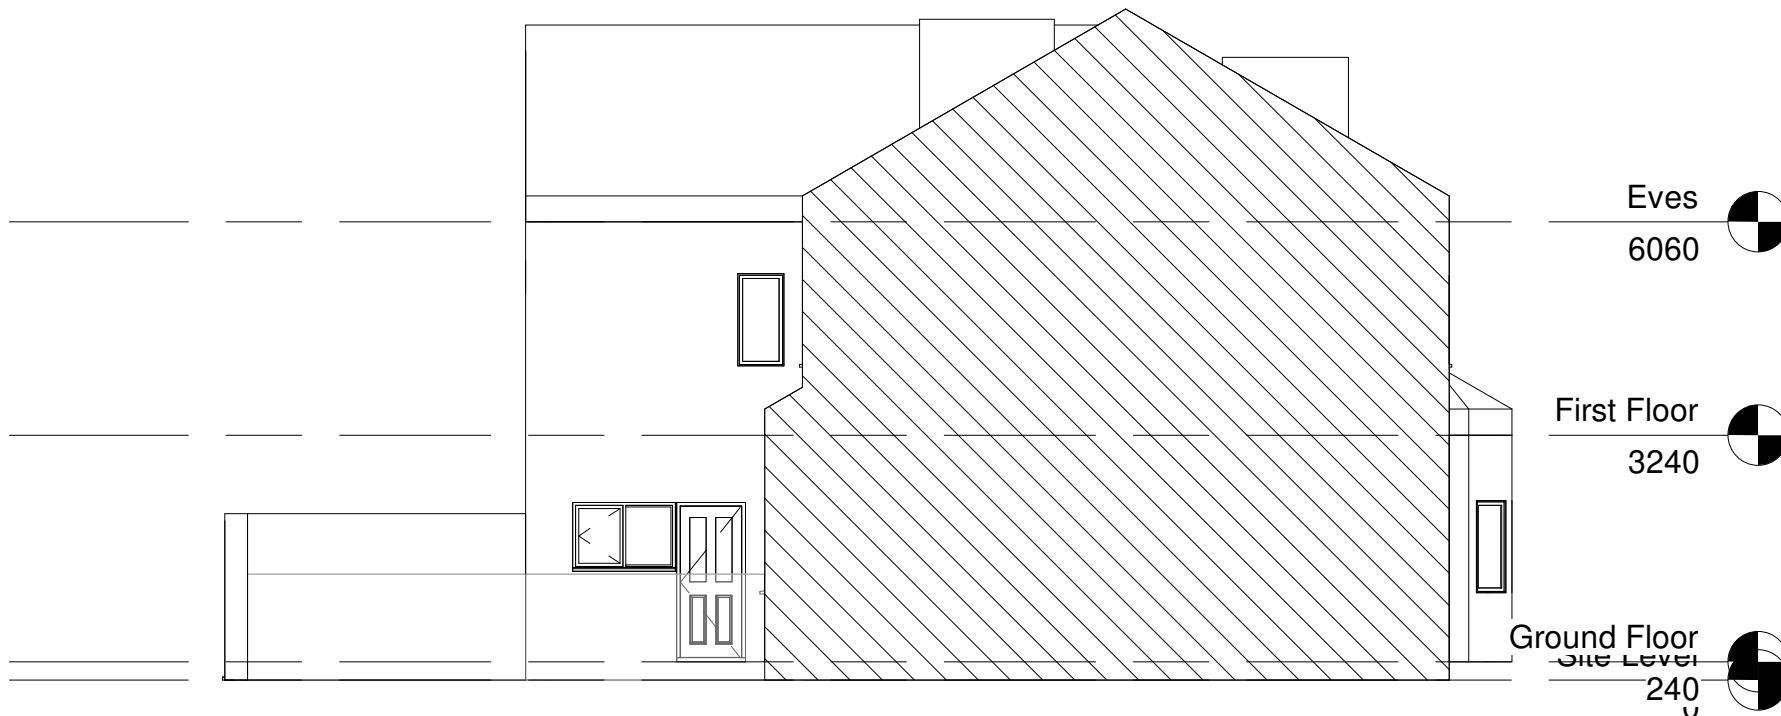

3 Side 2 Elevation - Existing
1 : 100

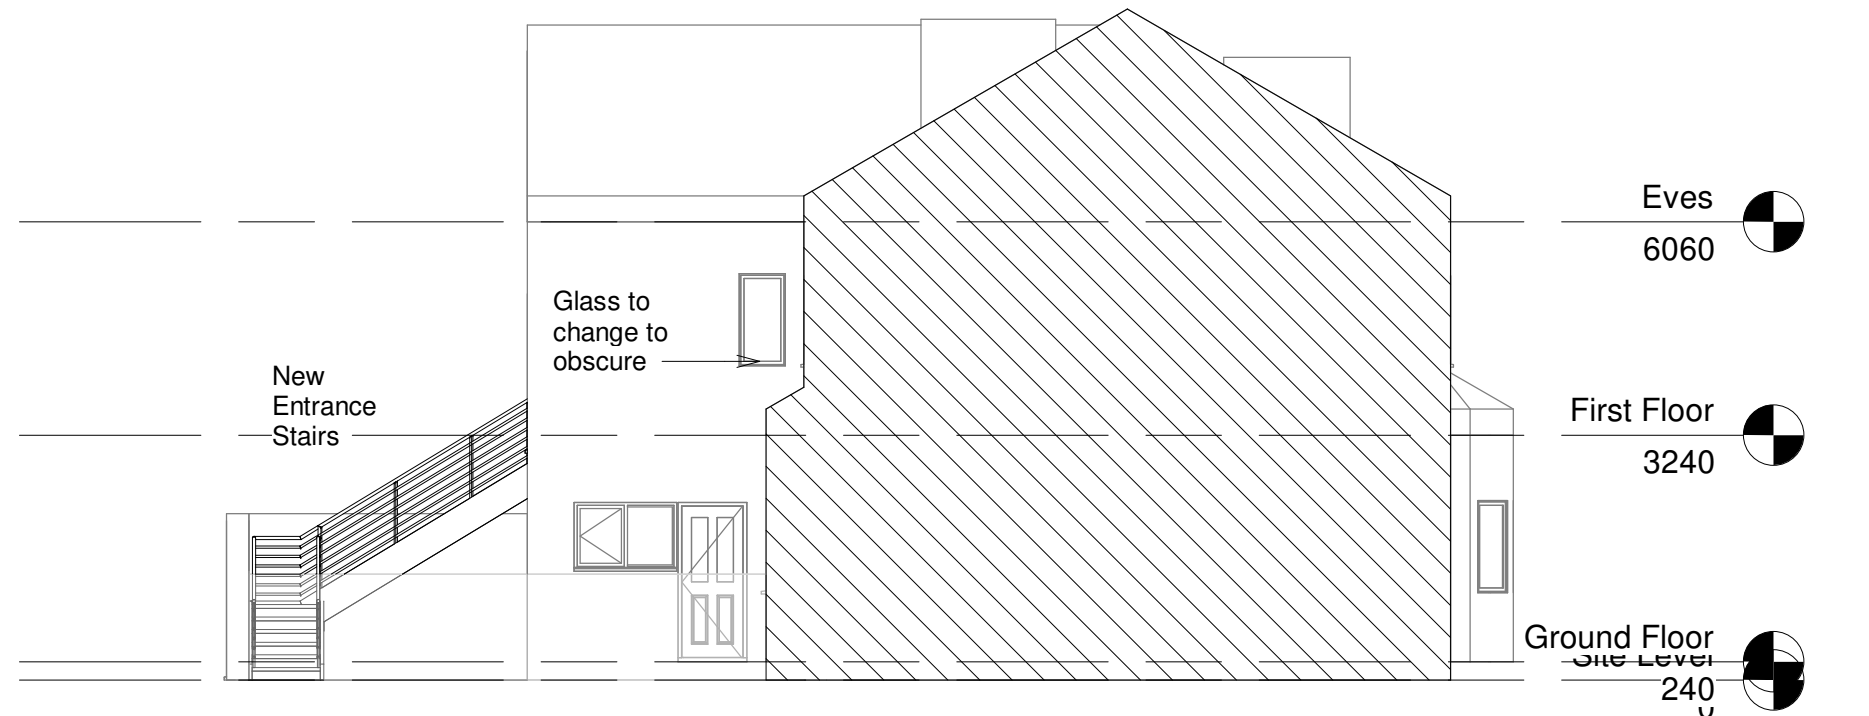

6 Side 2 Elevation - Proposed
1 : 100

1 27/01/22 First Planning issue SP

Rev #: Issue Date: Description: Issued By:

CLIENT:
Idnan Ahmed

PROJECT:
Project Name
56 Bank Street,
Manchester, M11 4BU

DRAWING TITLE:
Existing & Proposed Elevations
003

THIS DRAWING HAS BEEN PRODUCED UNSING AUTODESK™ REVIT

DRAWN: SP	CHECKED: SP	APPROVED: SP
--------------	----------------	-----------------

SCALE: PER VIEW	DATE: 27/01/22	SHEET SIZE: A2
--------------------	-------------------	-------------------

PROJECT NUMBER: PR20	SUITABILITY CODE: Planning
-------------------------	-------------------------------

DRAWING CLASSIFICATION: