



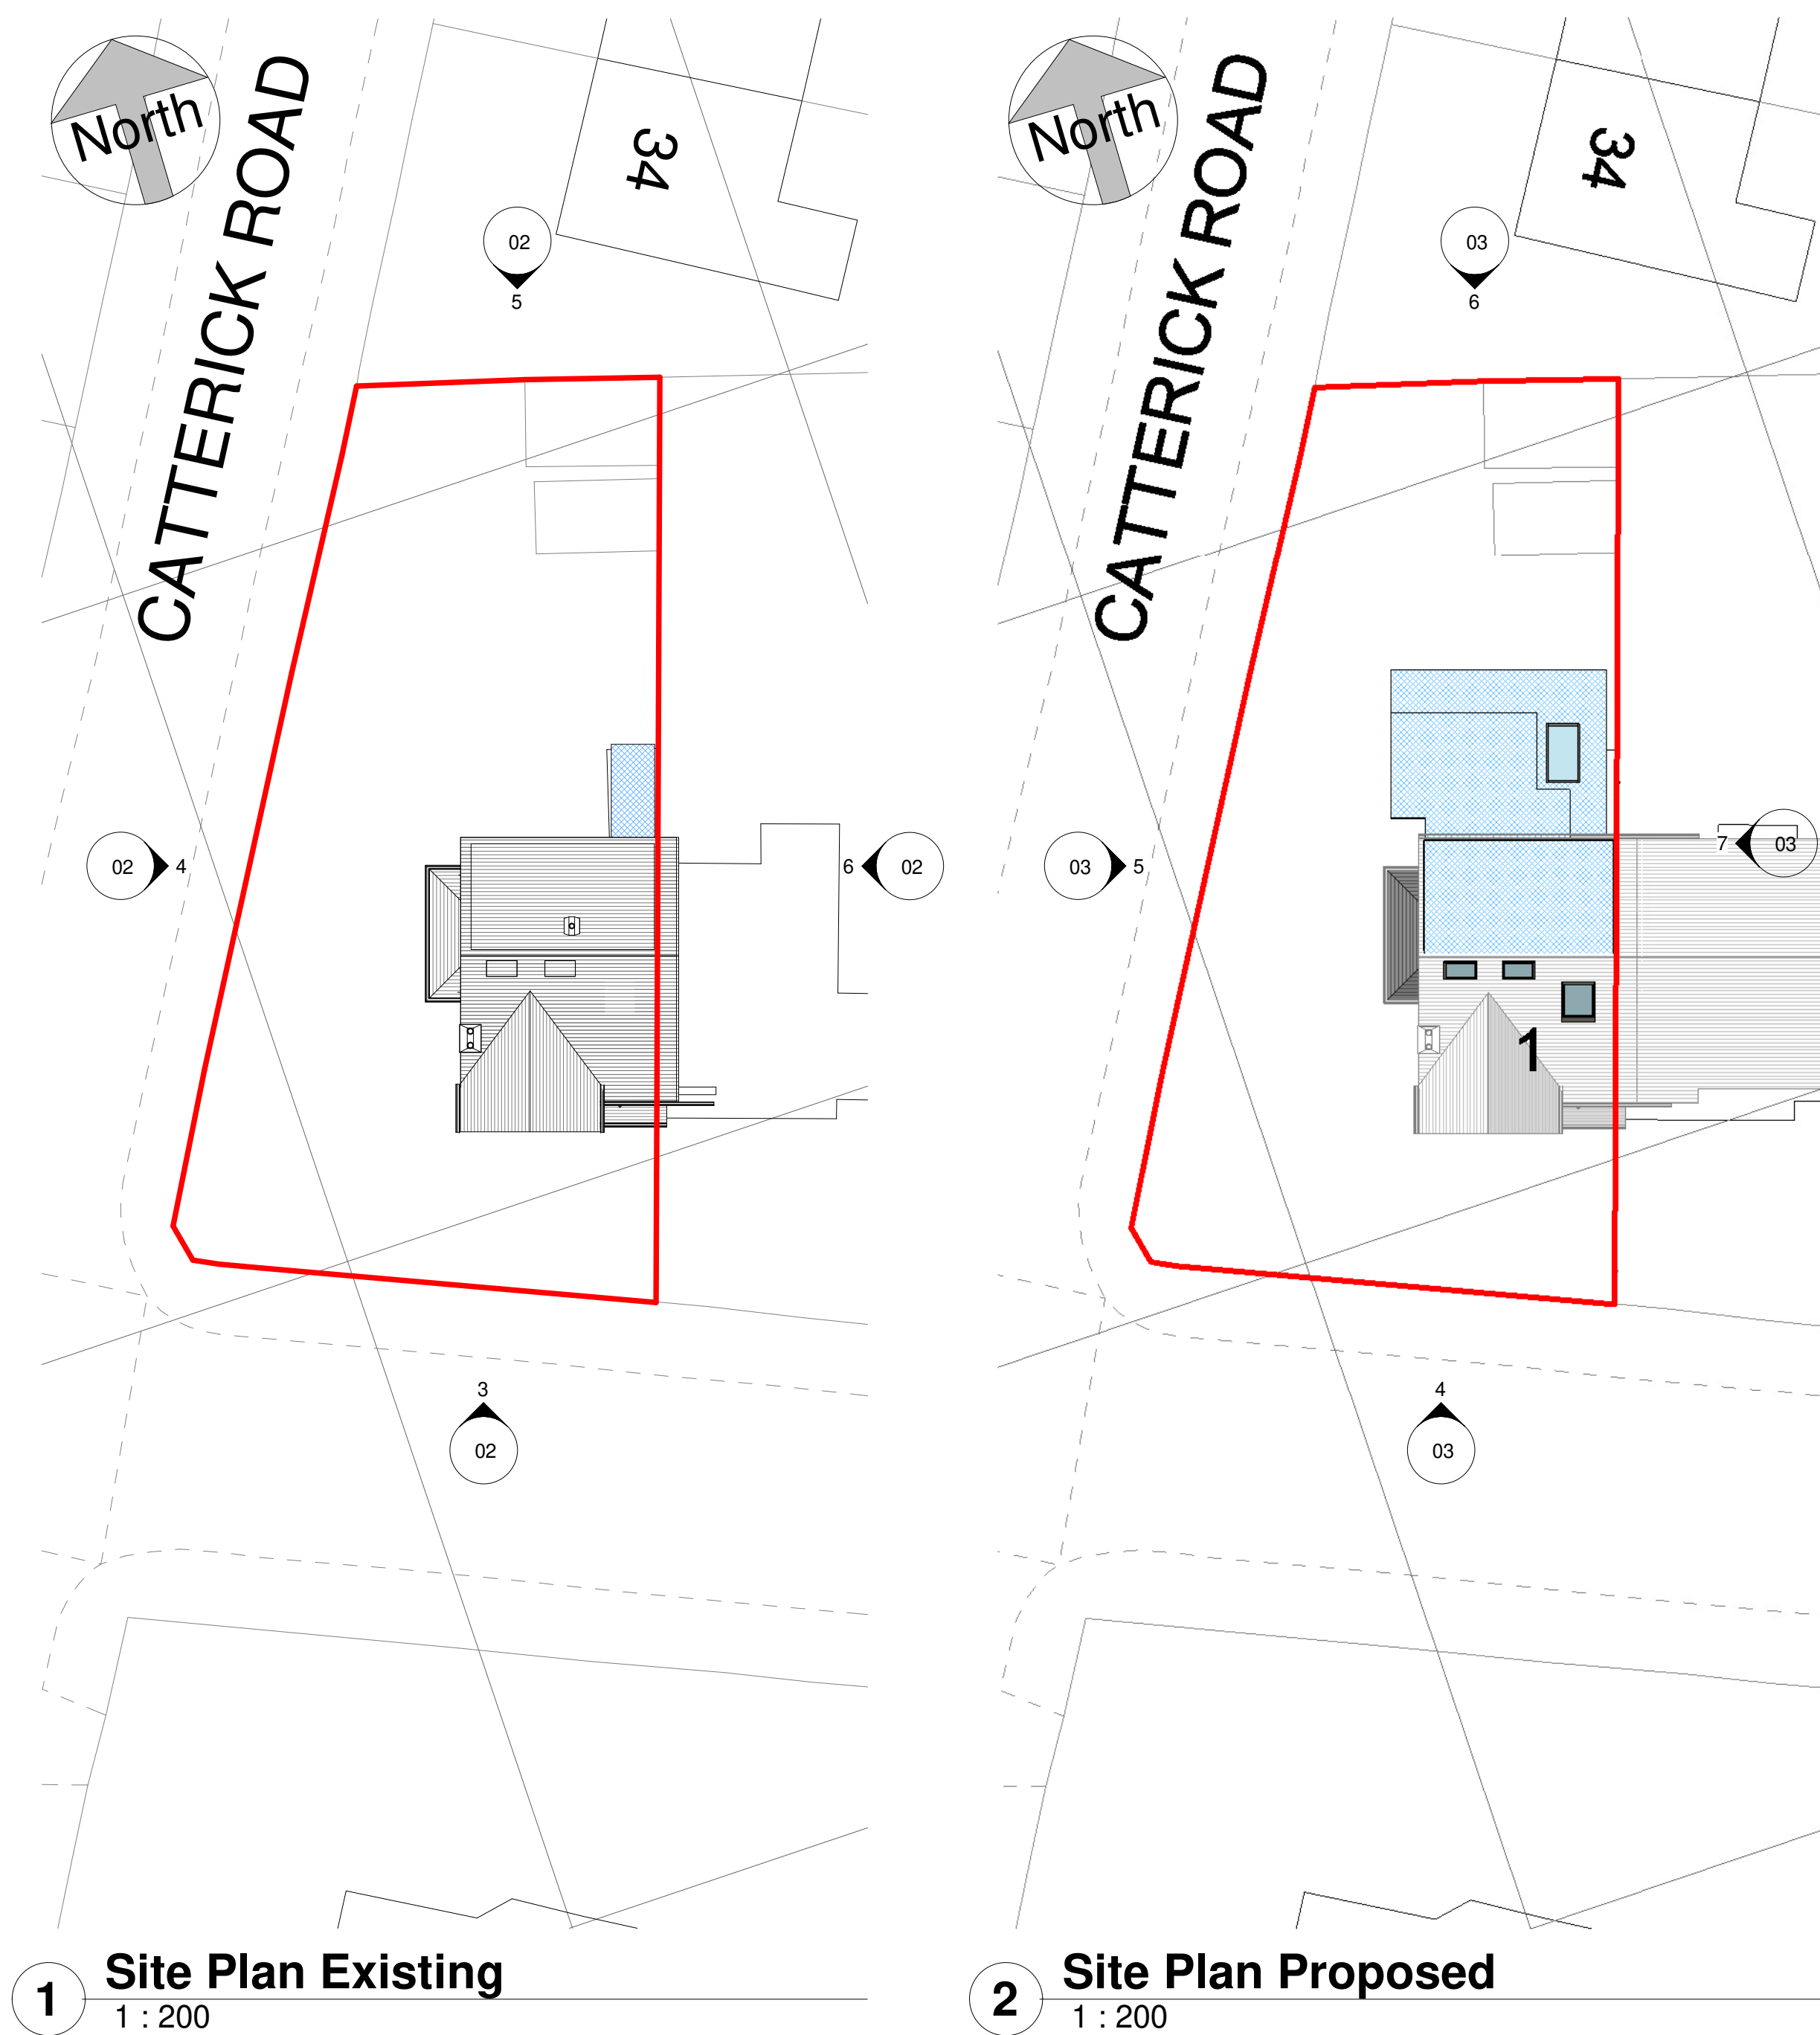


3 Location Plan
1 : 1250

 

All Dimensions to be checked on site
Work must not be commenced until planning permission (where applicable) and building regulations approval is received. Any works carried out before receipt of the permissions is "entirely at clients' own risk"
It is the responsibility of the client to verify the accuracy of the boundry shown on the Site plan.

Rev	Description	Date
A	Design Revisions	05/10/21
B	Design Revisions	08/10/21
C	Design Revisions	19/10/21
D	Annotation Revisions	08/11/21

Architectural SOLUTIONS

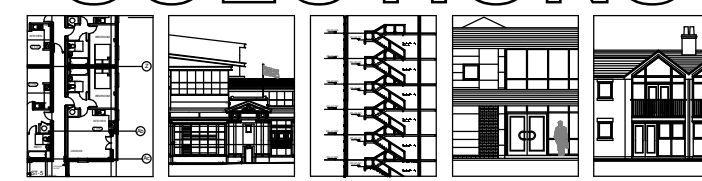

Architectural Solutions Limited
Maxron House - Green Lane - Romiley - SK6 3JQ
0161 494 9646 - 07823 322338
email - asmarple@gmail.com
www.architecturalsolutionsltd.co.uk

PROJECT ADDRESS
1 Willow Way,
Didsbury,
Manchester,
M20 6JT

PROJECT
House Extension

TITLE
Site Plan & 3d Views

CLIENT
G. Kuester & M. Rieper

DRAWN BY
MJH

CHECKED BY
AS

DATE
30/09/21

SCALE (@ A1)
As indicated

PROJECT NUMBER
2809

DRAWING NUMBER
01

REV
D




3 Front Existing
1 : 100



4 Side 1 Existing
1 : 100




5 Rear Existing
1 : 100

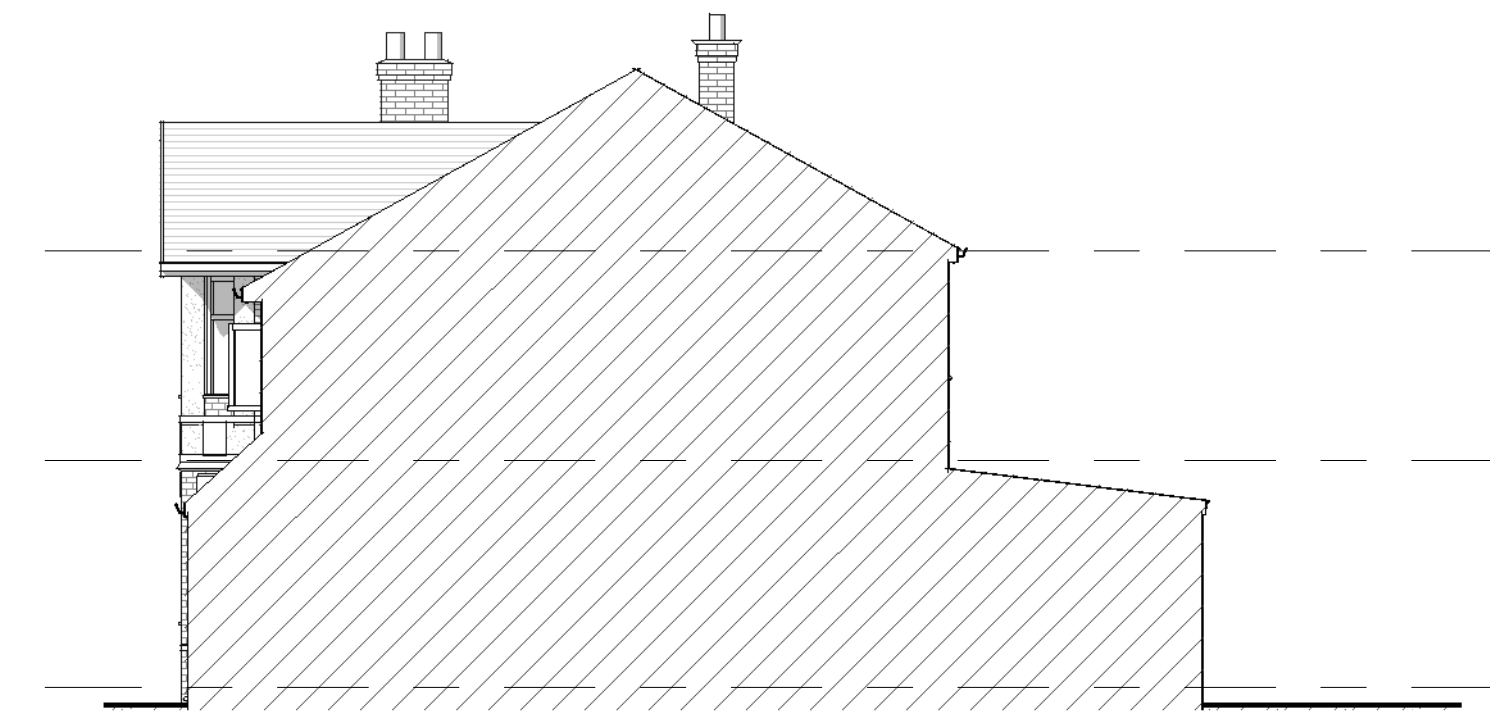


6 Side 2 Existing
1 : 100

0.5 0 0.5 1 1.5 2 2.5
SCALE 1:50 m

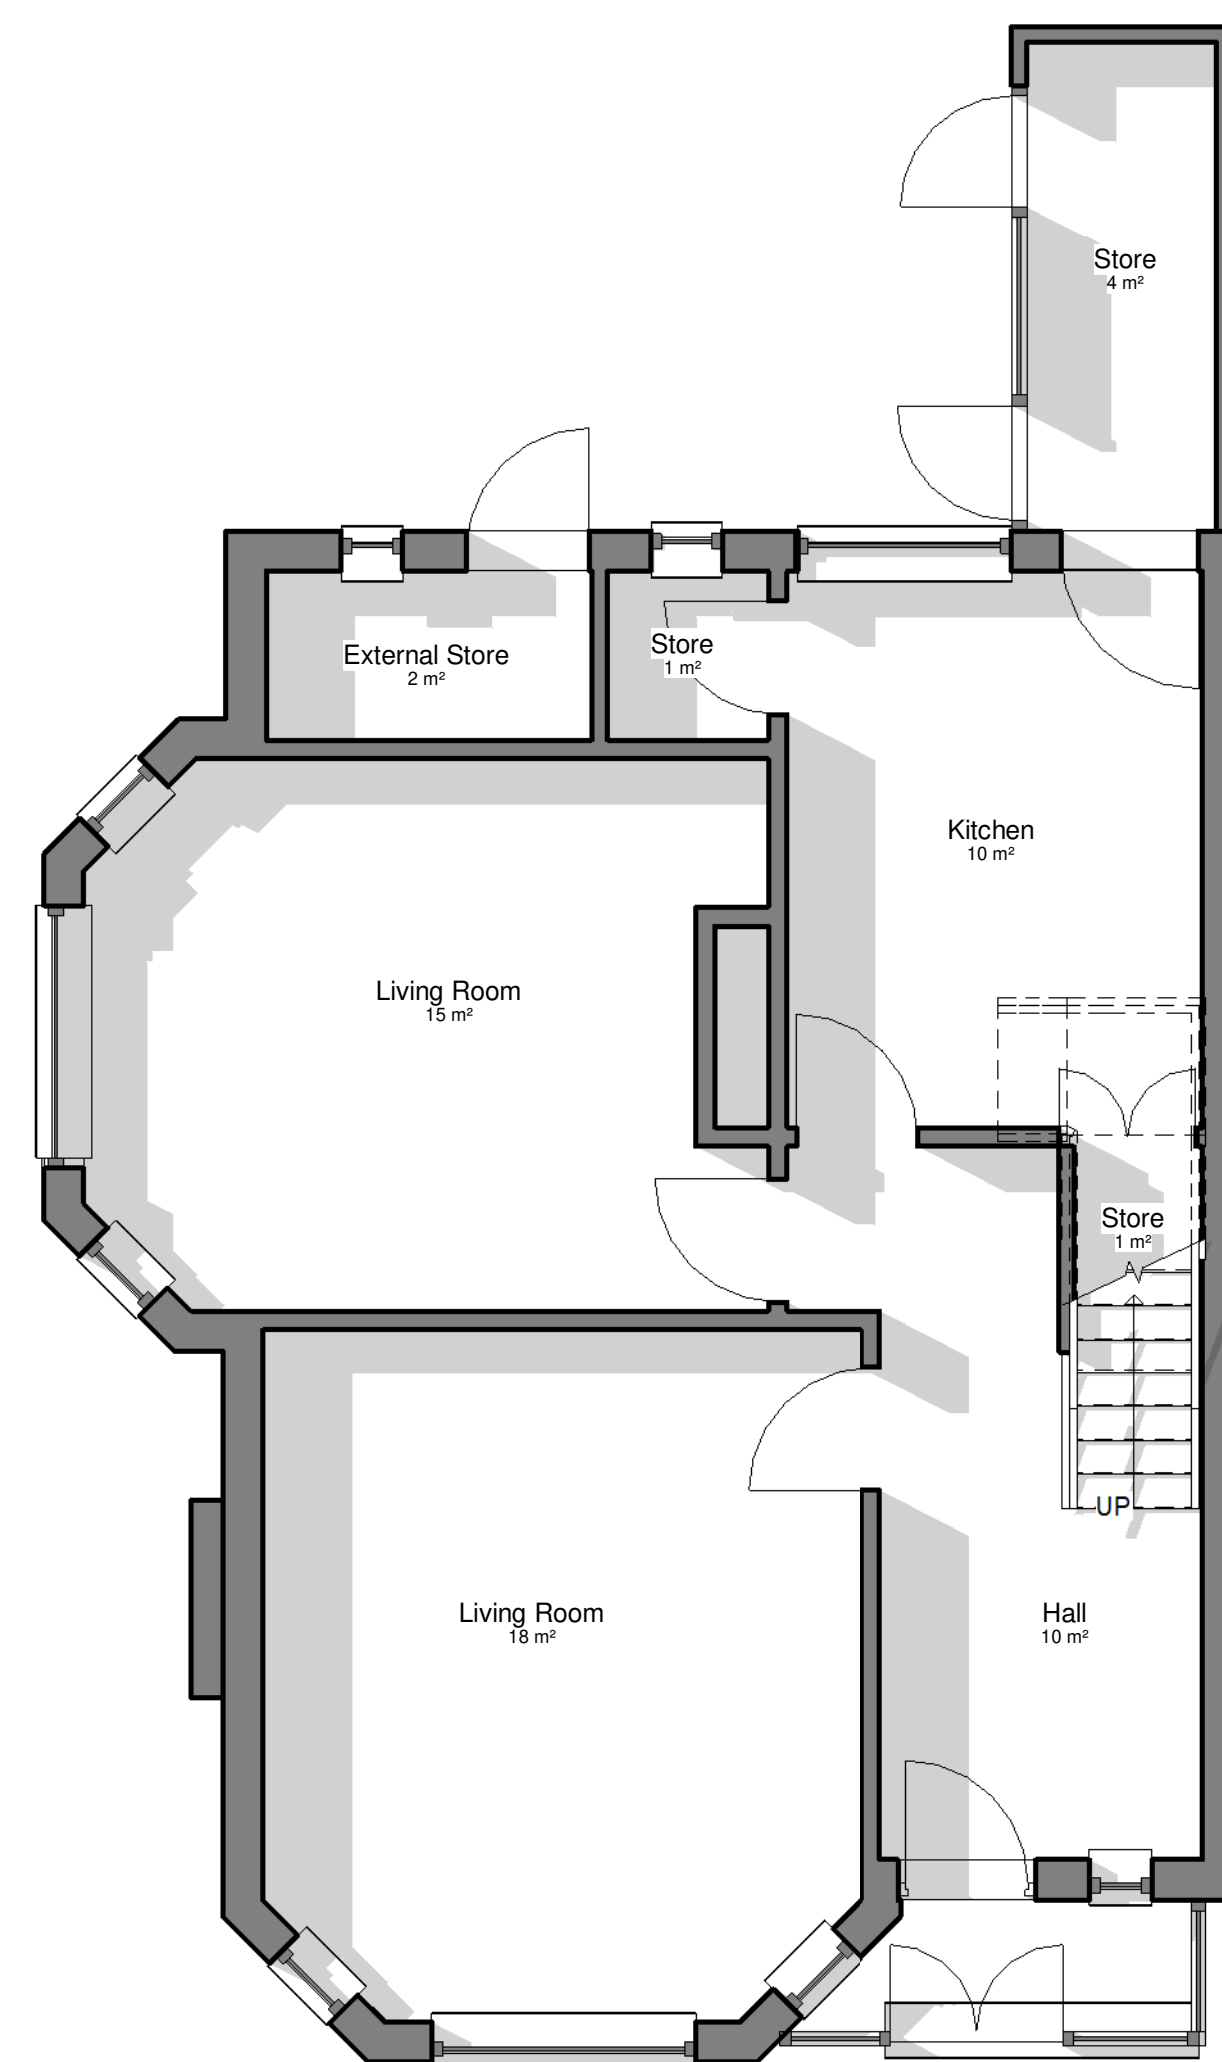


1 Level 0 Existing
1 : 50

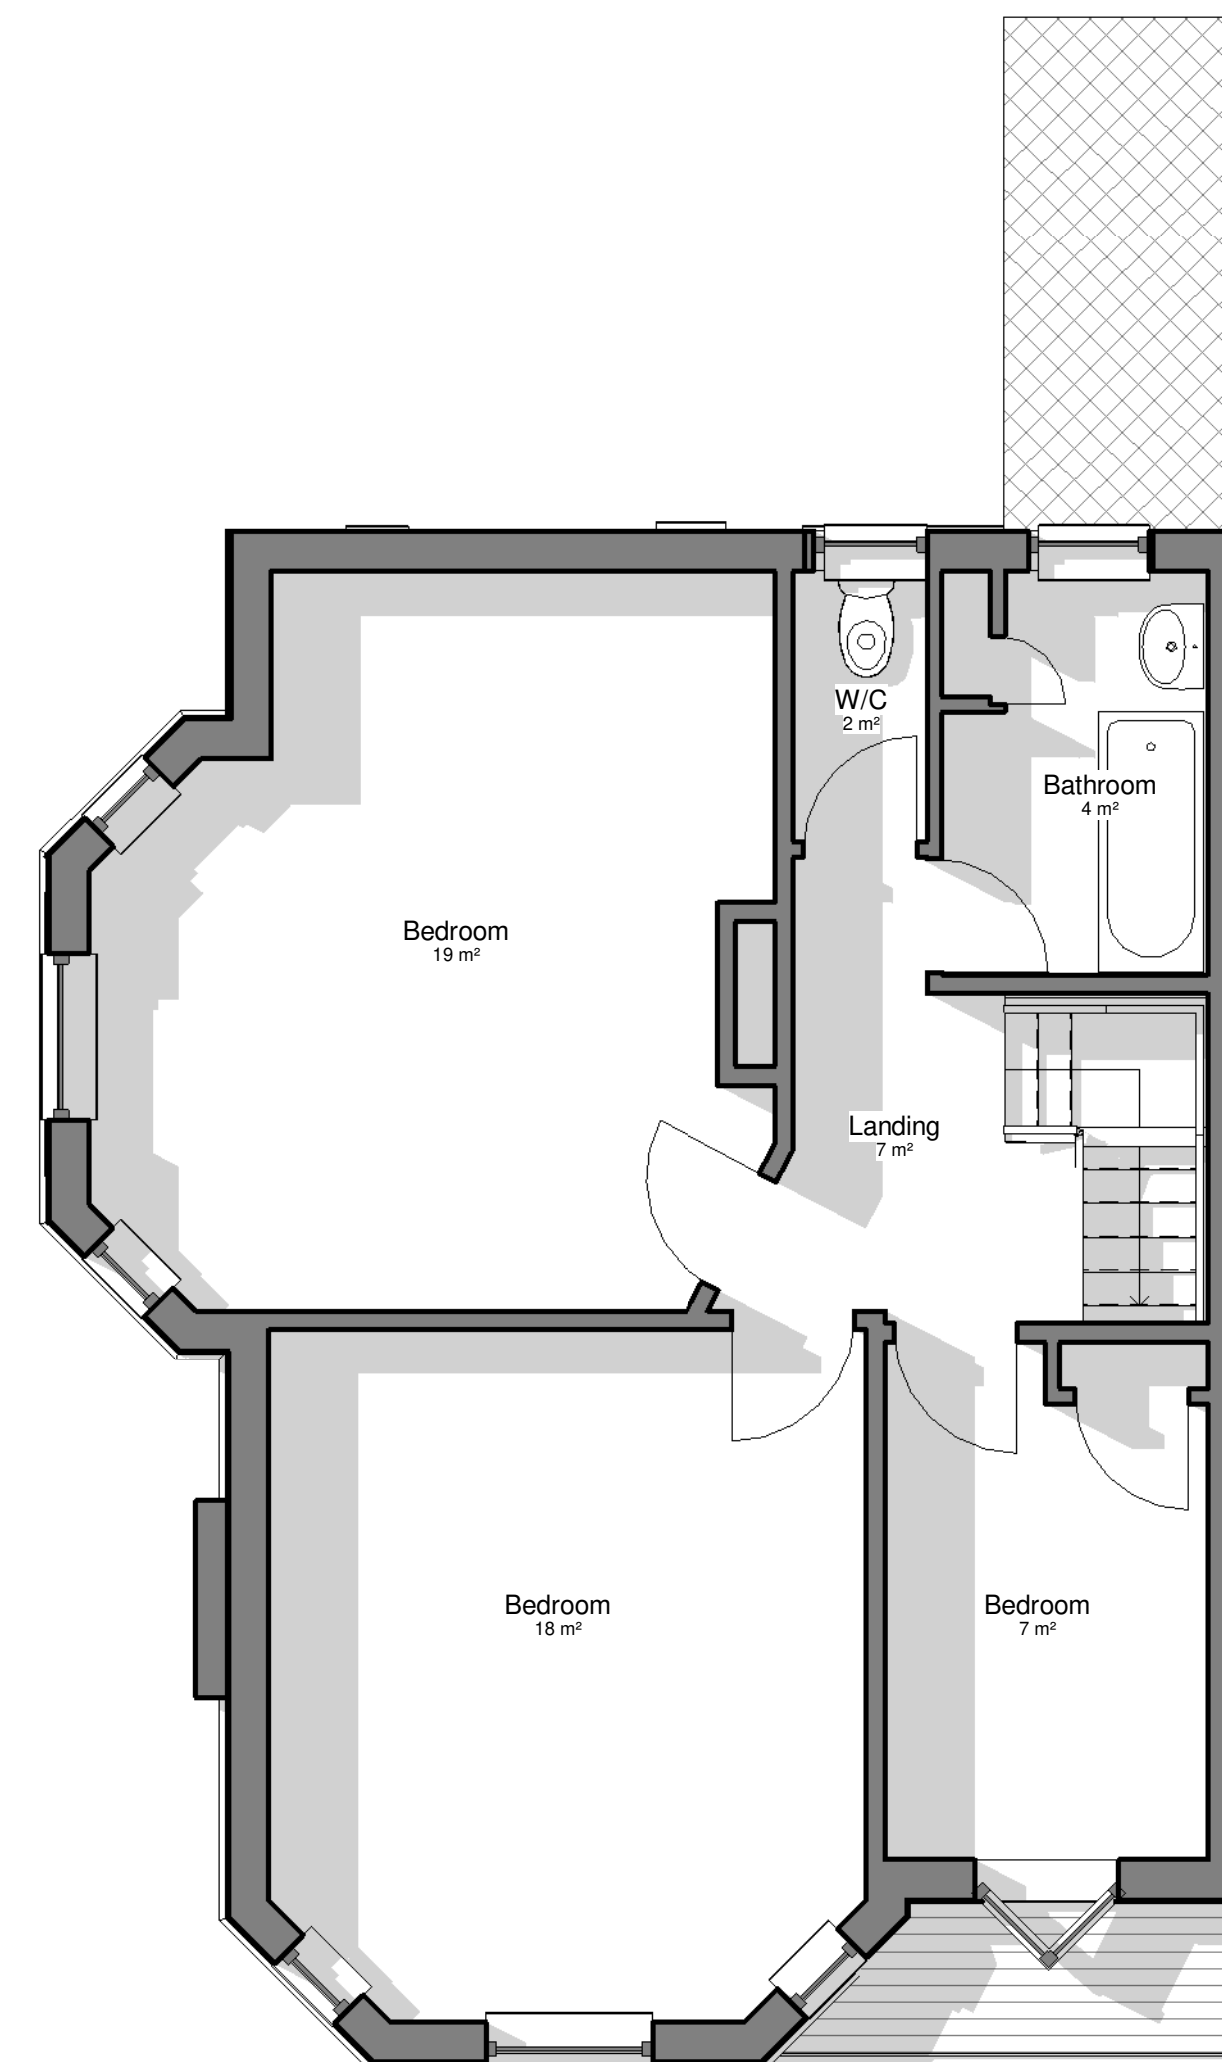

2 Level 1 Existing
1 : 50

All Dimensions to be checked on site
Work must not be commenced until planning permission (where applicable) and building regulations approval is received. Any works carried out before receipt of the permissions is "entirely at clients' own risk"
It is the responsibility of the client to verify the accuracy of the boundry shown on the Site plan.

Rev	Description	Date
A	Annotation Revisions	08/11/21

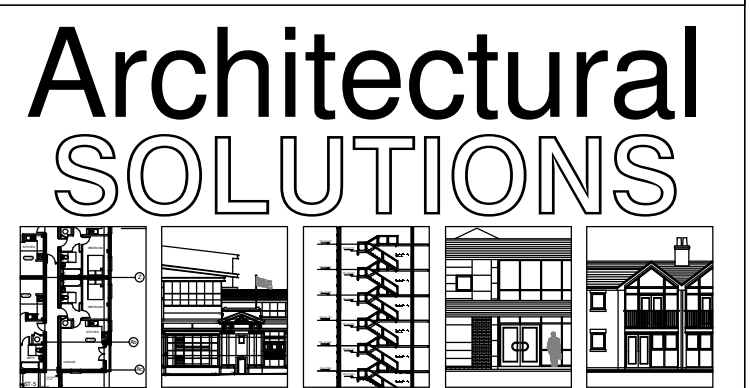

Architectural Solutions Limited
Maxron House - Green Lane - Romiley - SK6 3JQ
0161 494 9646 - 07823 322338
email - asmarple@gmail.com
www.architecturalsolutionsltd.co.uk






PROJECT ADDRESS
1 Willow Way,
Didsbury,
Manchester,
M20 6JT

PROJECT
House Extension

TITLE
Plans as Existing

CLIENT
G. Kuester & M. Rieper


DRAWN BY MJH	CHECKED BY AS	DATE 30/09/21
SCALE (@ A1) As indicated	PROJECT NUMBER 2809	REV A
DRAWING NUMBER 02		

 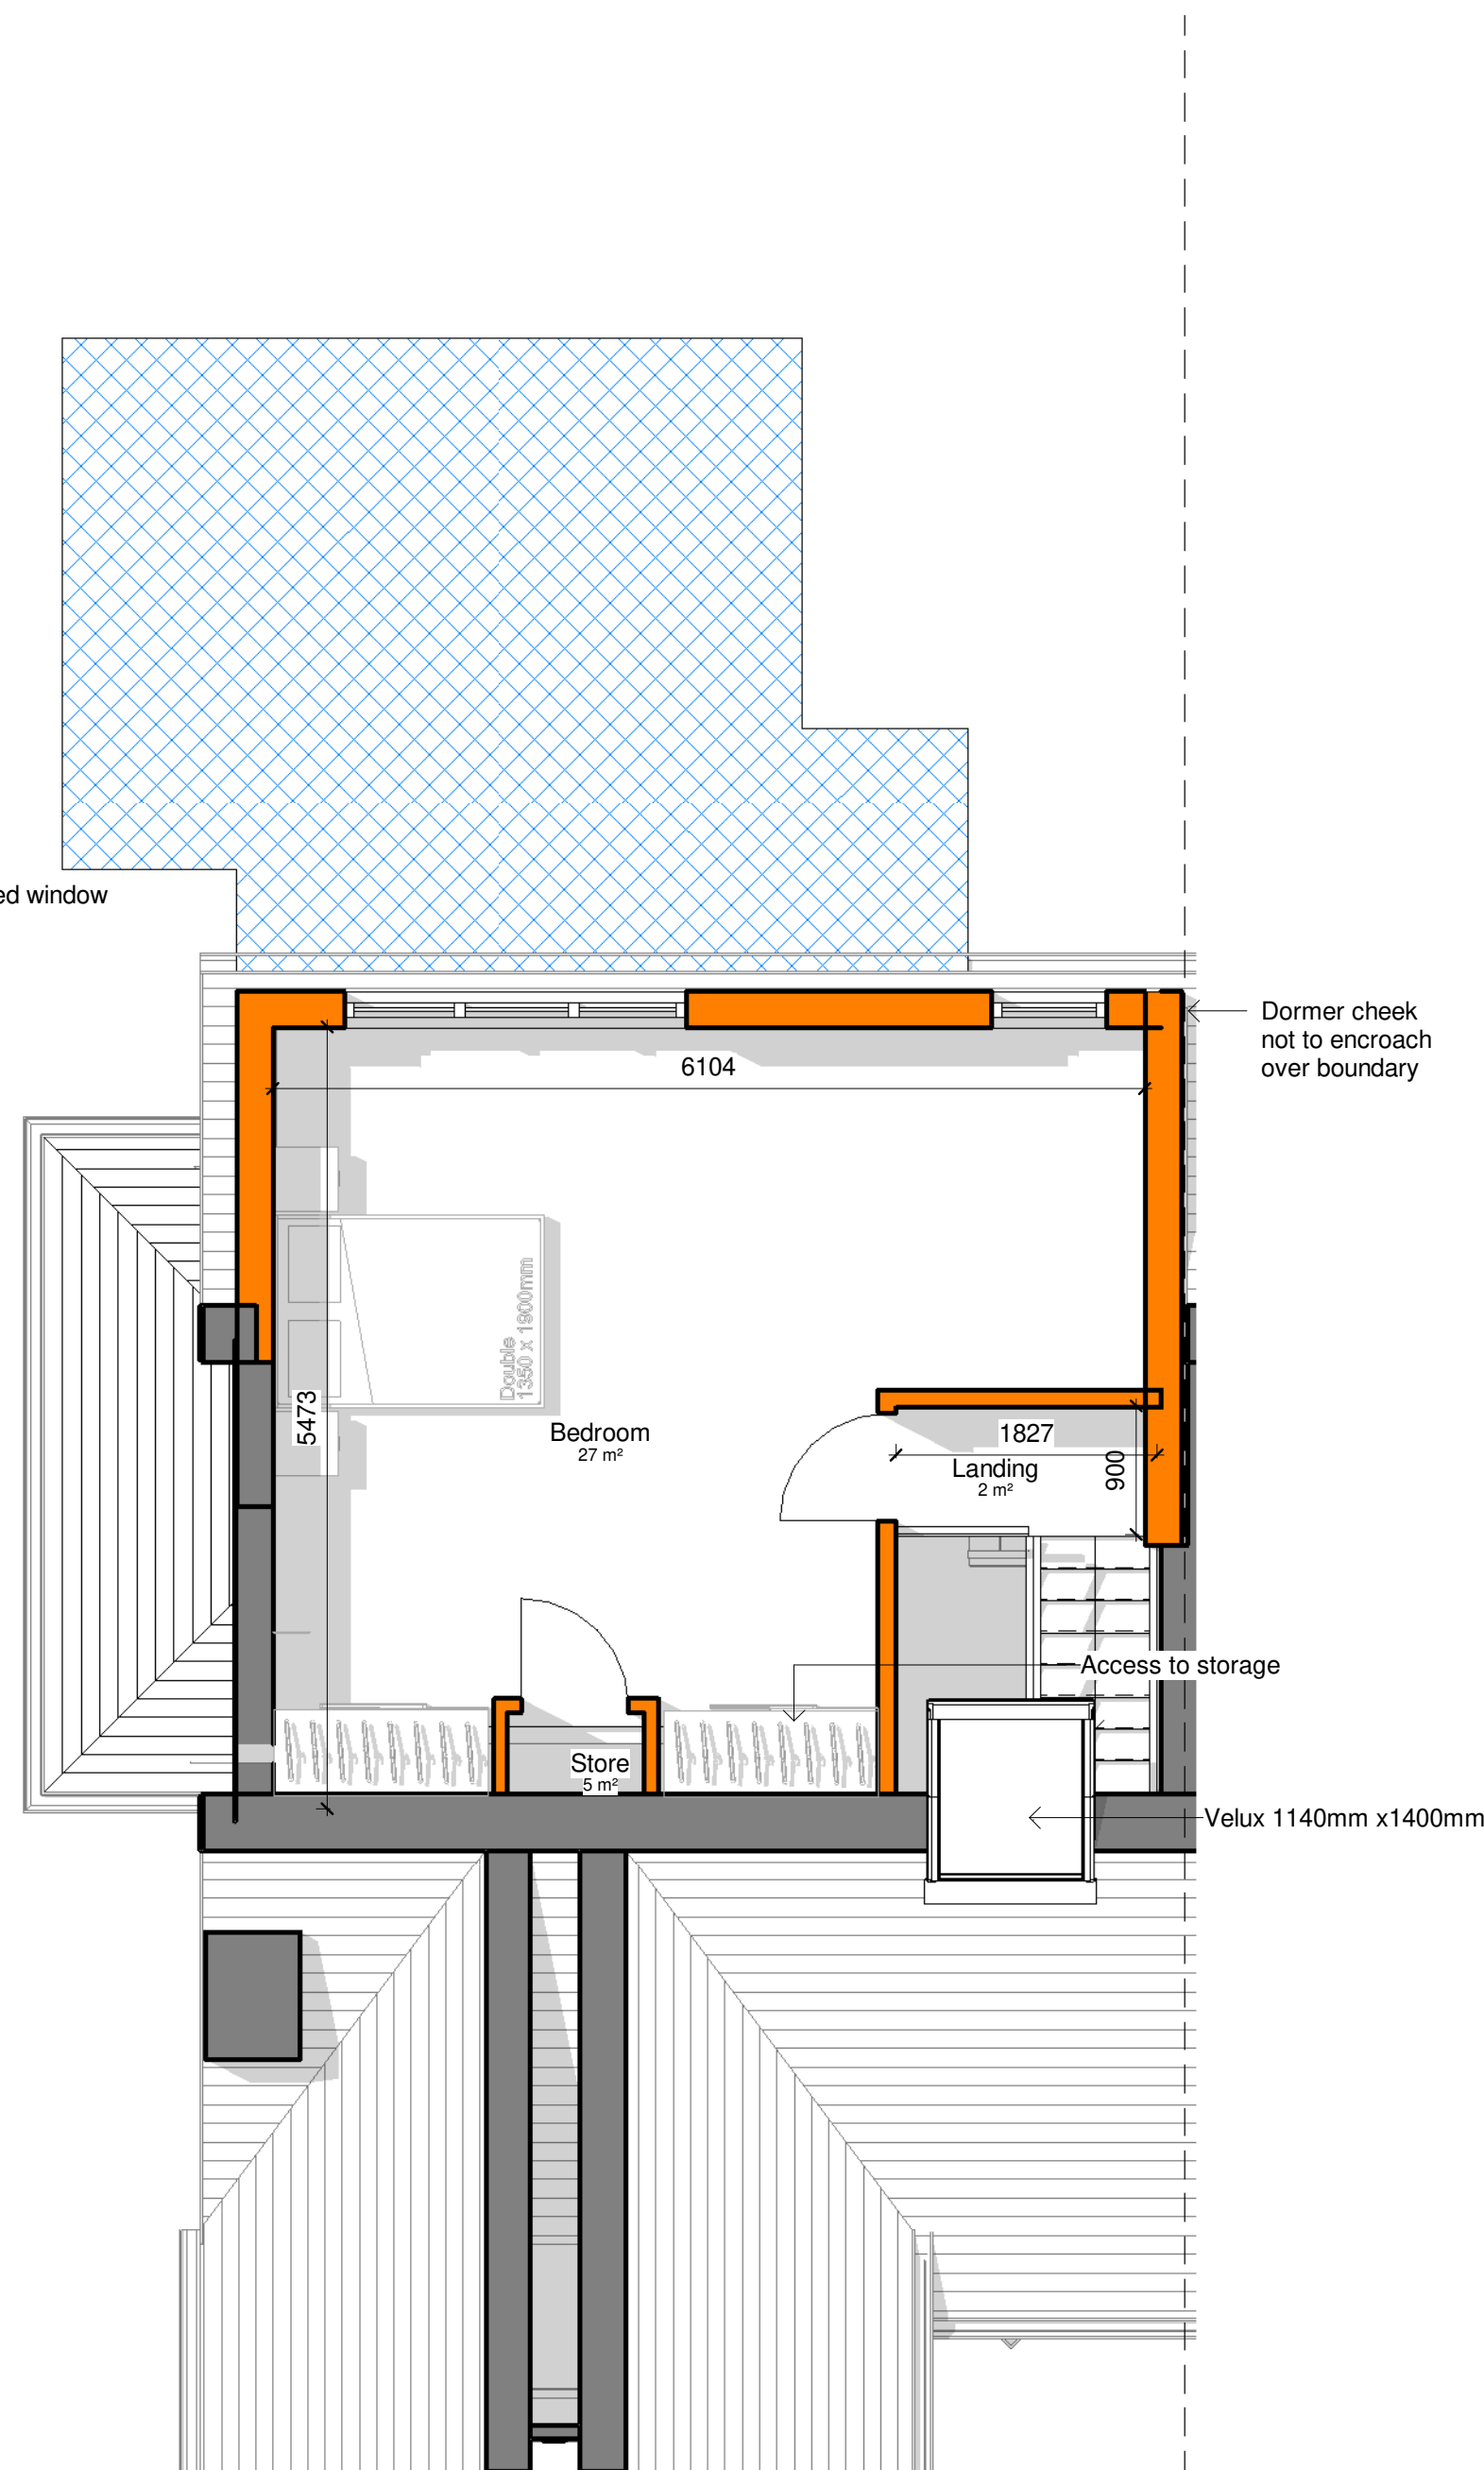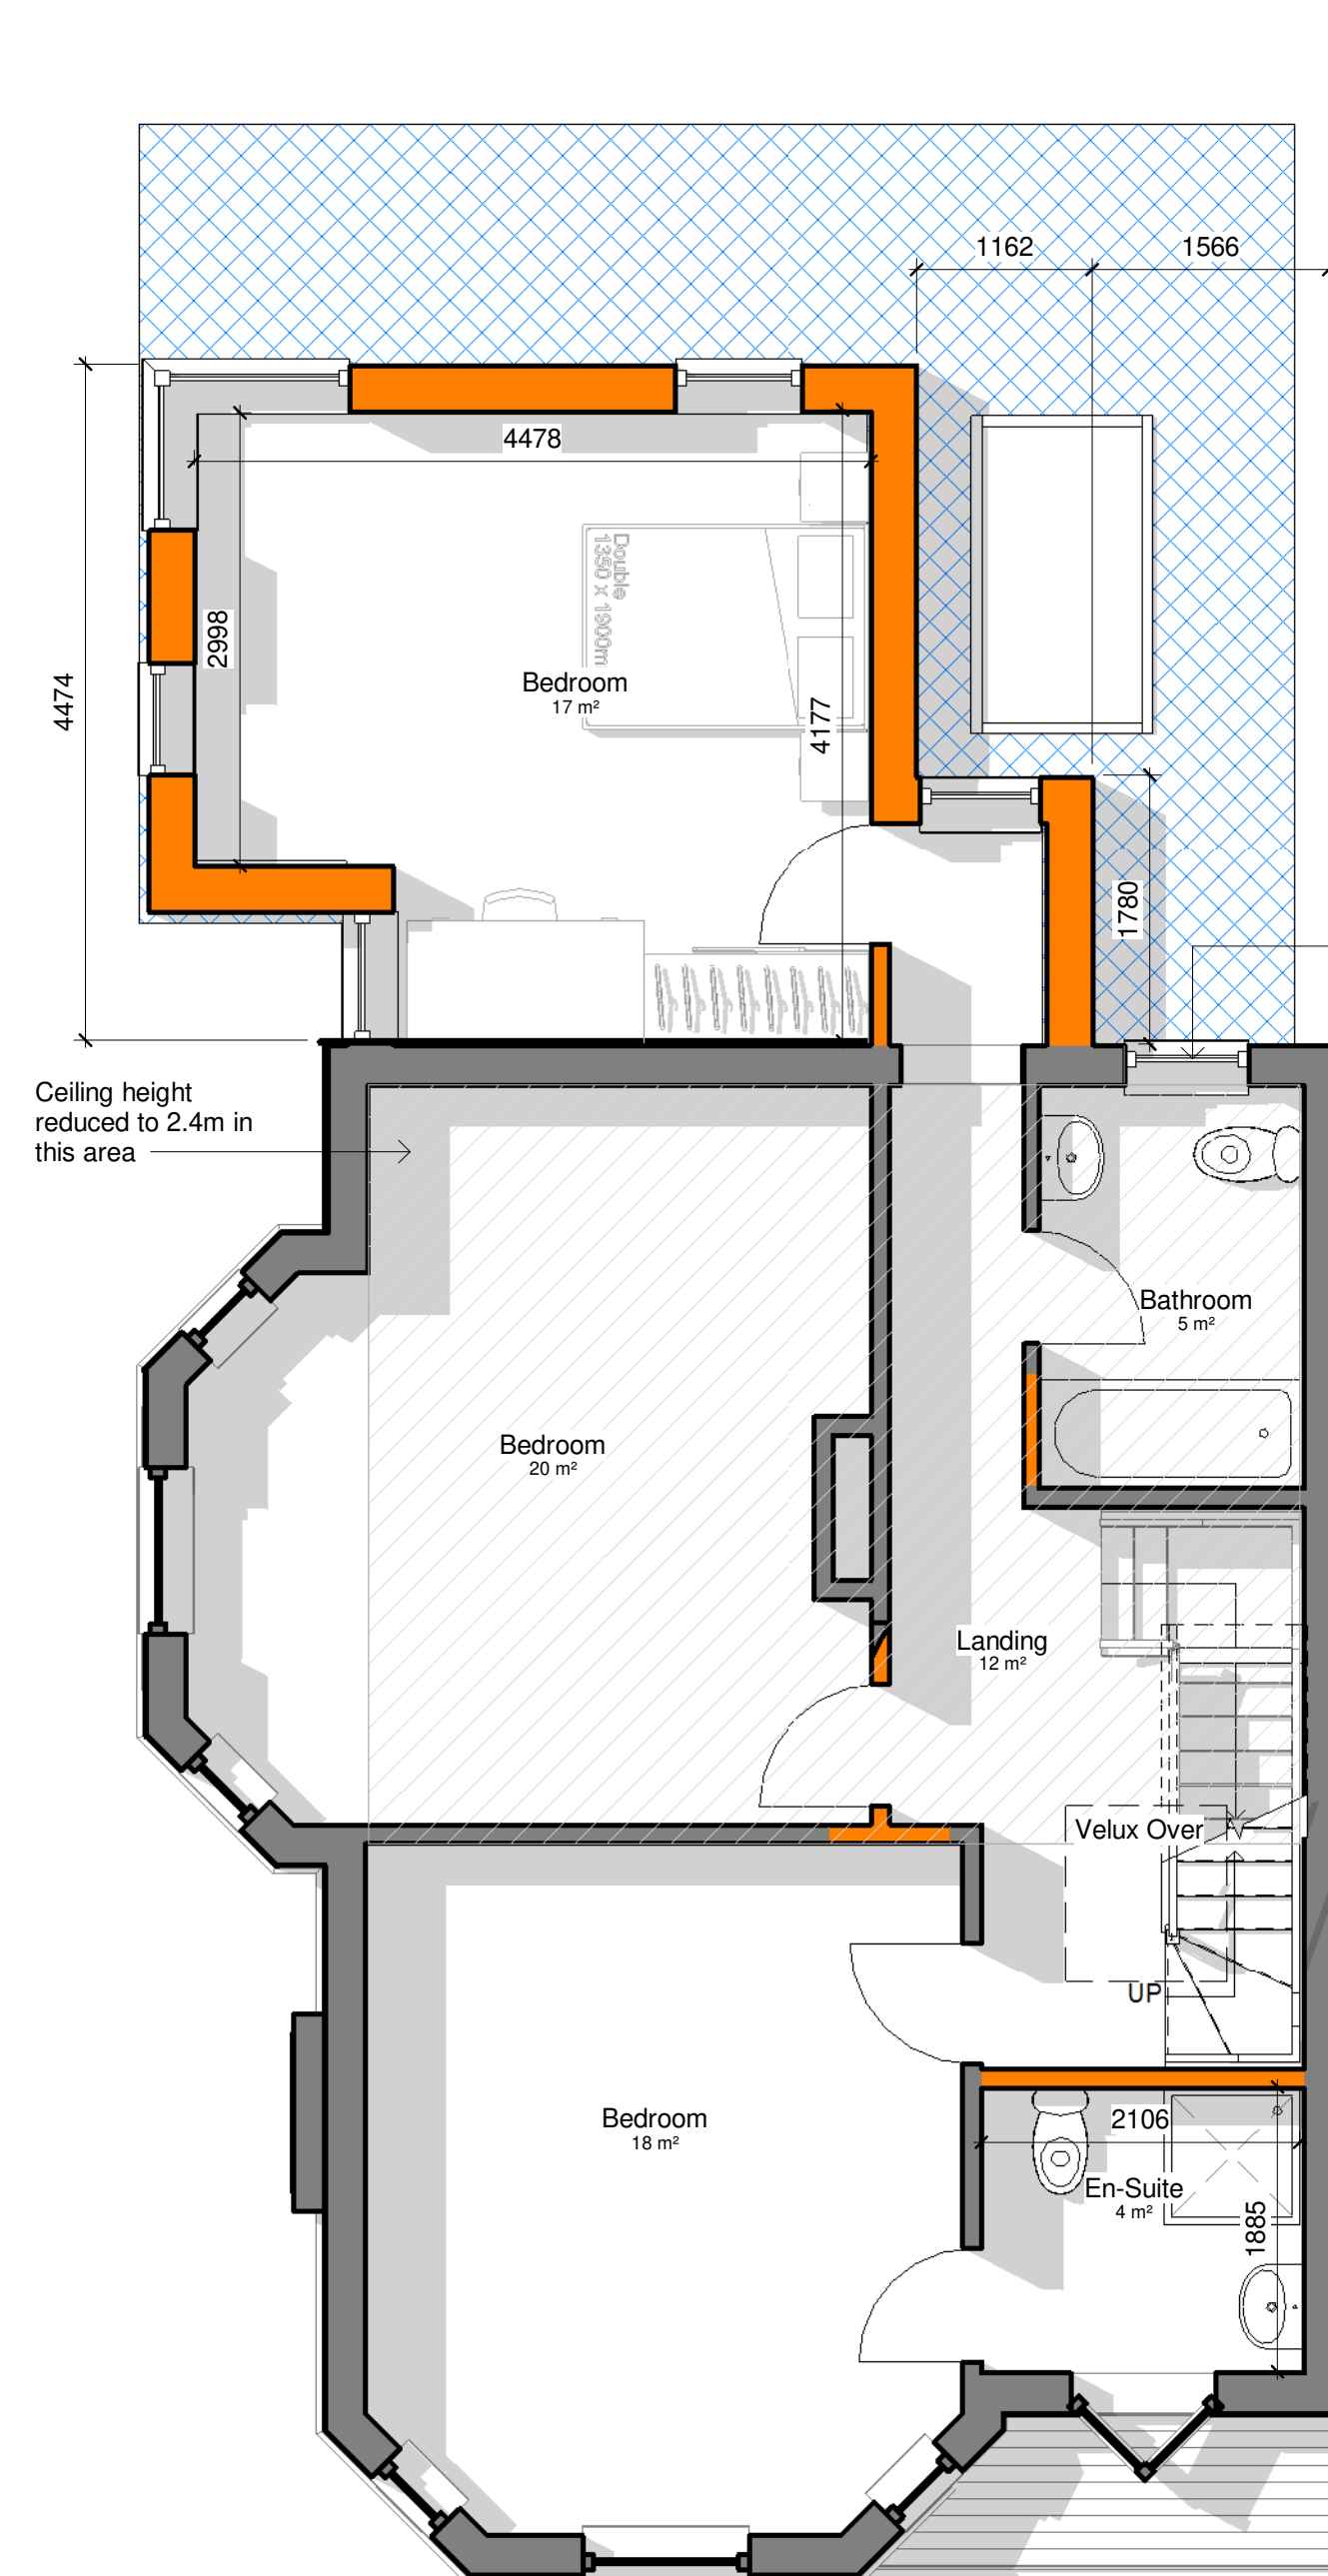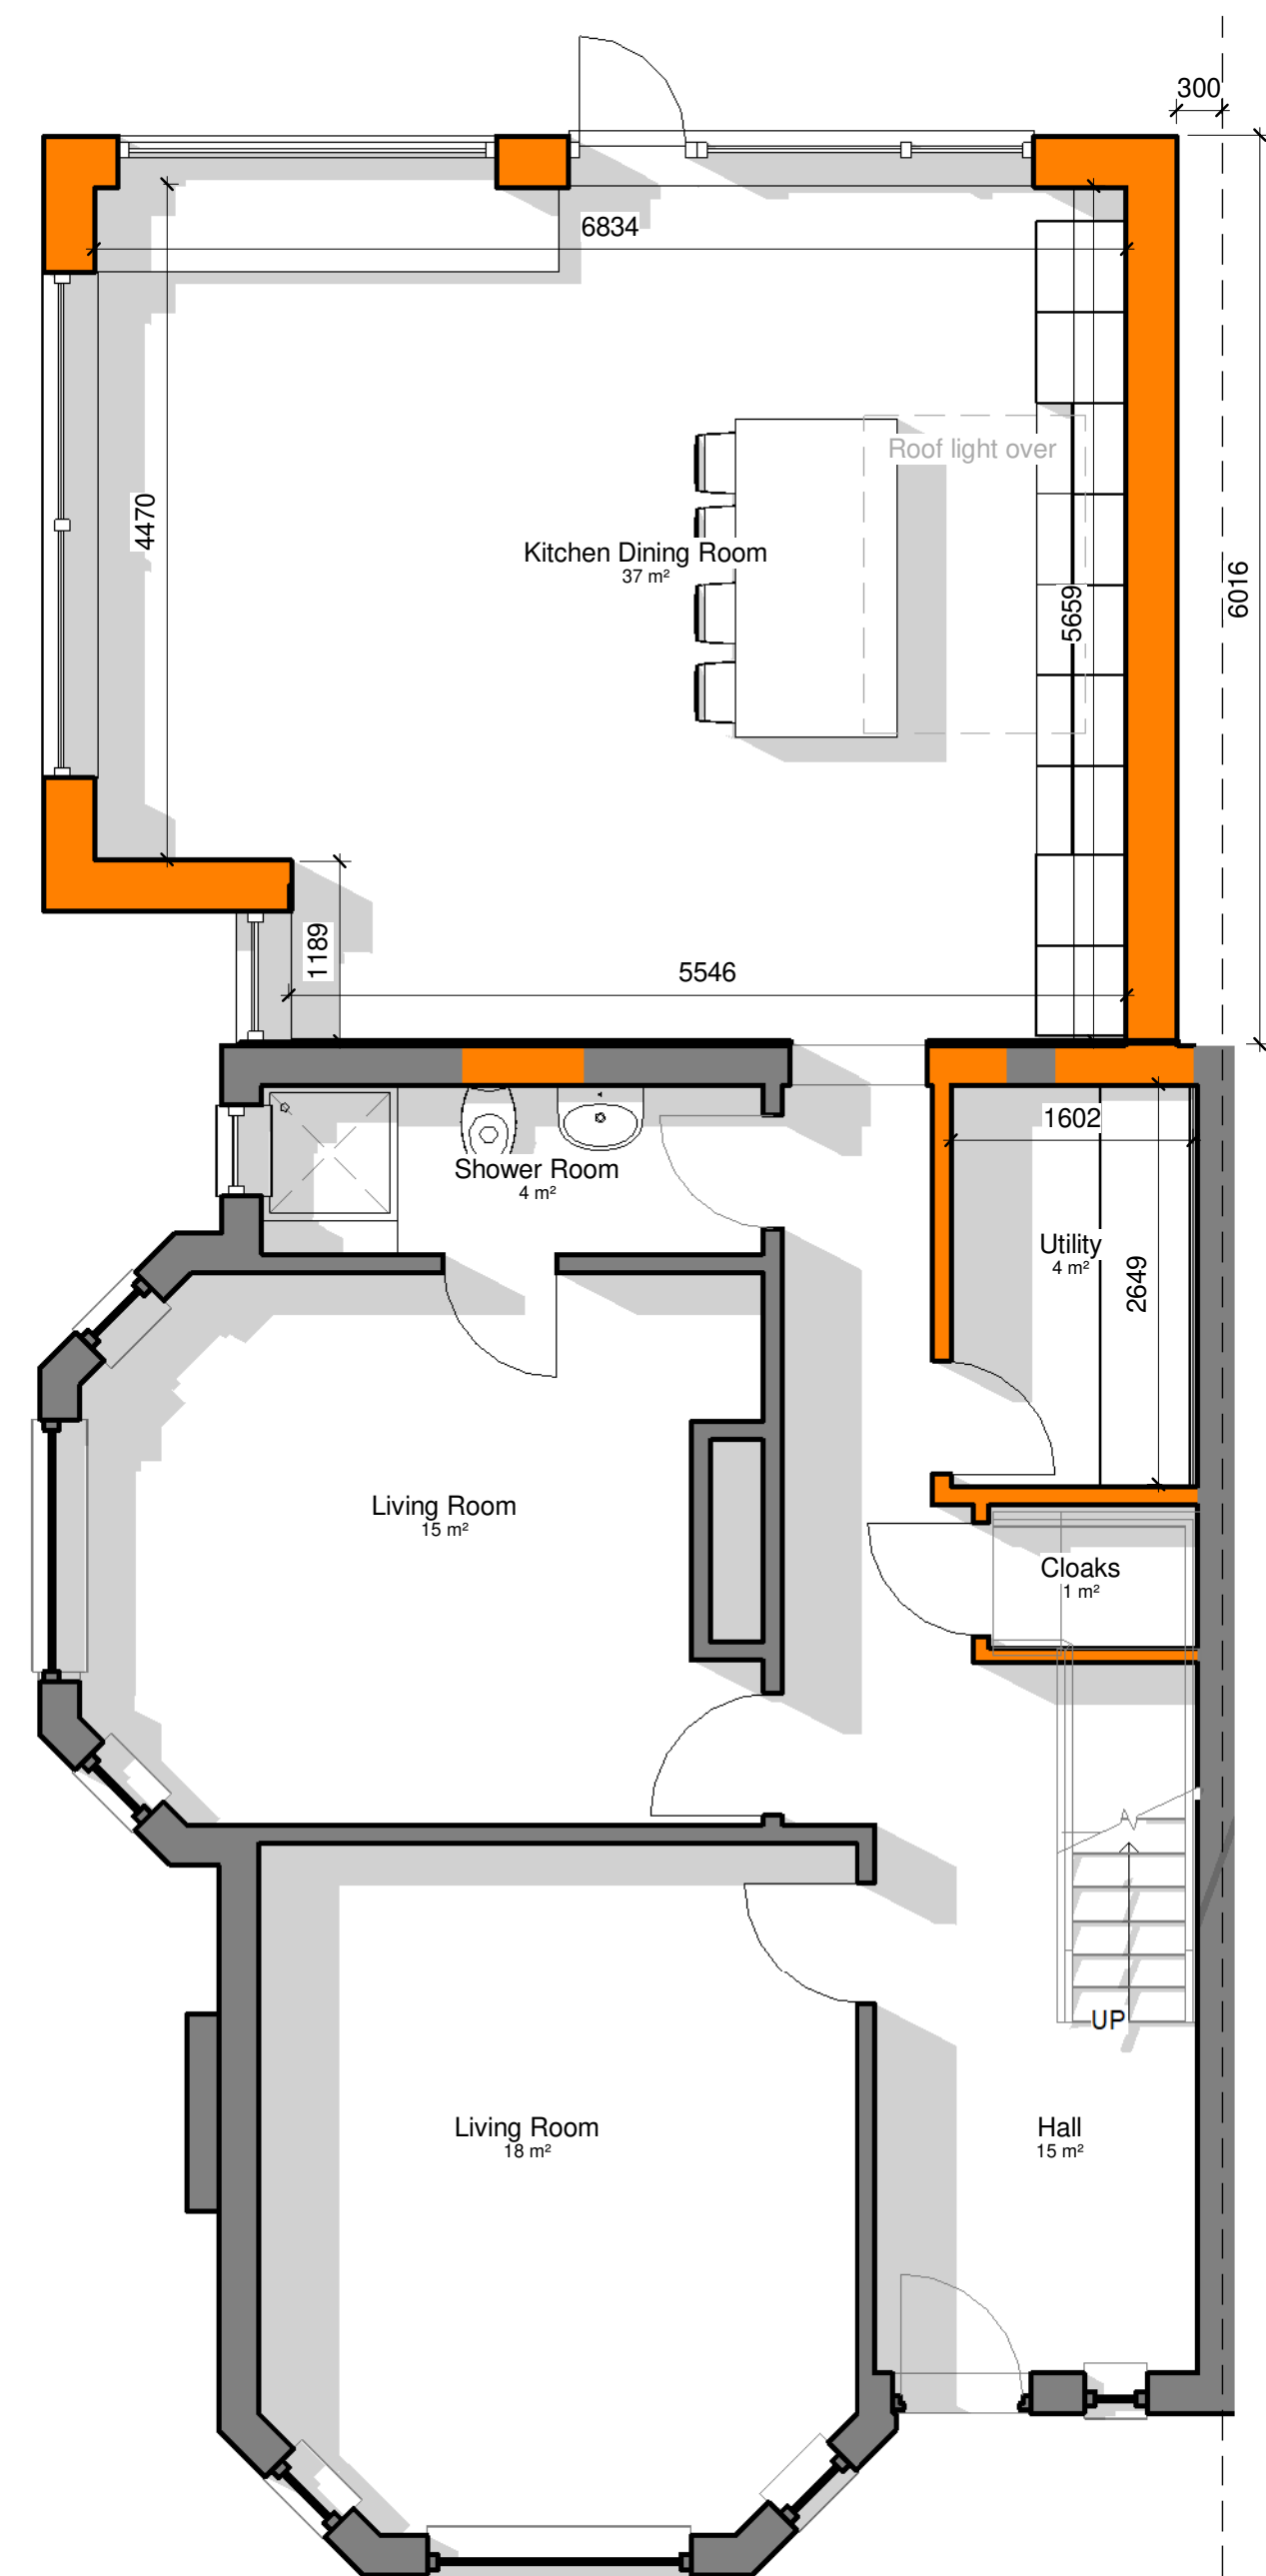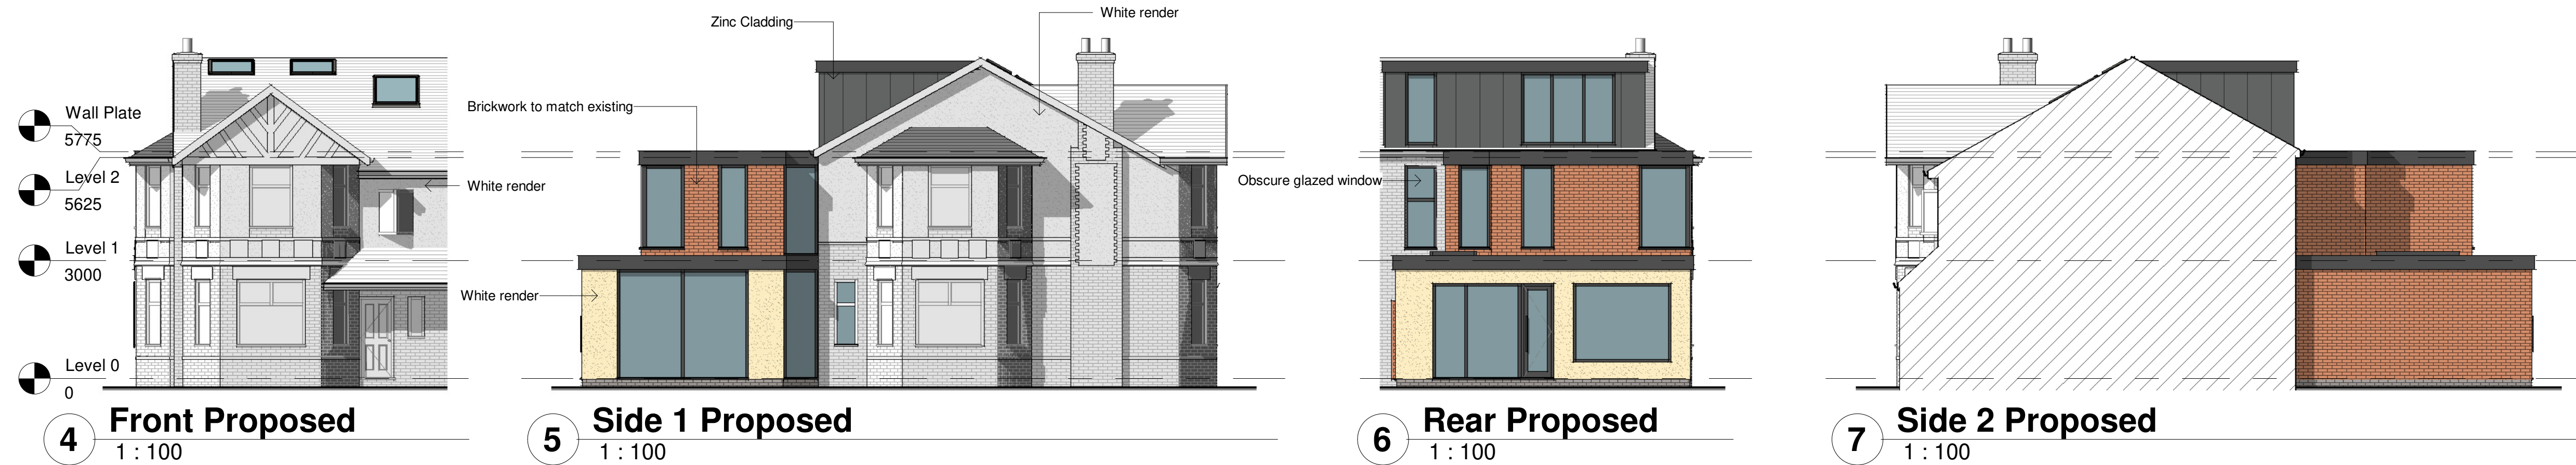

All Dimensions to be checked on site
Work must not be commenced until planning permission (where applicable) and building regulations approval is received. Any works carried out before receipt of the permissions is "entirely at clients' own risk"
It is the responsibility of the client to verify the accuracy of the boundry shown on the Site plan.

Rev	Description	Date
A	Design Revisions	05/10/21
B	Design Revisions	08/10/21
C	Design Revisions	19/10/21
D	Annotation Revisions	08/11/21

Architectural
SOLUTIONS

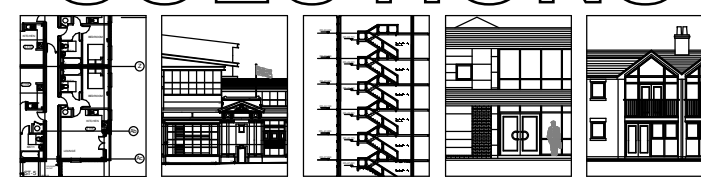

Architectural Solutions Limited
Maxron House - Green Lane - Romiley - SK6 3JQ
0161 494 9646 - 07823 322338
email - asmarple@gmail.com
www.architecturalsolutionsltd.co.uk

PROJECT ADDRESS
1 Willow Way,
Didsbury,
Manchester,
M20 6JT

PROJECT
House Extension

TITLE
Plans as Proposed

CLIENT
G. Kuester & M. Rieper

DRAWN BY
MJH

CHECKED BY
AS

DATE
30/09/21

SCALE (@ A1)
As indicated

PROJECT NUMBER
2809

DRAWING NUMBER
03

REV
D