


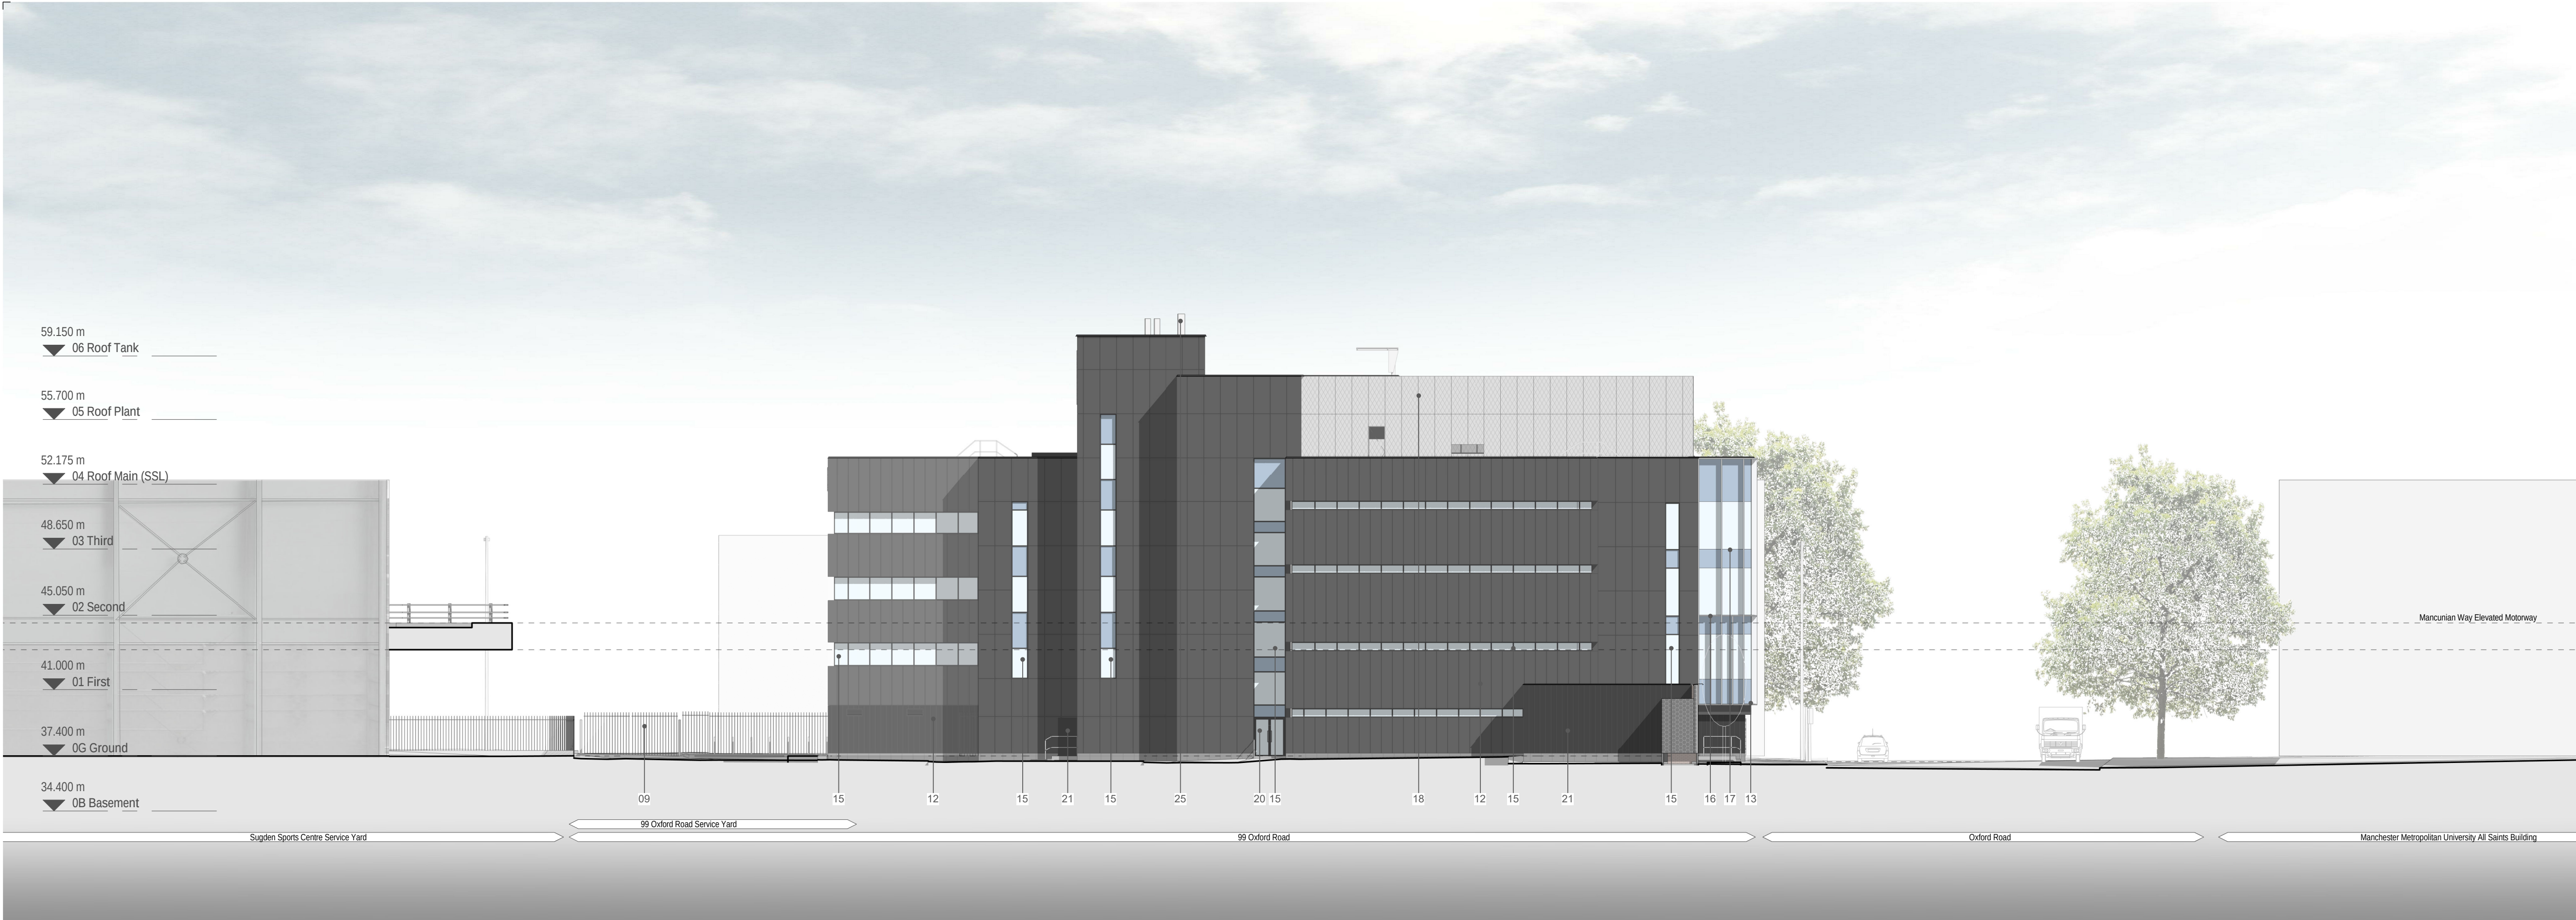

03 GA Elevation Context - Proposed North Mancunian Way
1:200



04 GA Elevation Context - Proposed East Service Yard
1:200

BUILDING DESIGN PARTNERSHIP SHALL HAVE NO RESPONSIBILITY FOR ANY USE MADE OF THIS DOCUMENT OTHER THAN FOR THAT WHICH IT WAS PREPARED AND ISSUED.

ALL DIMENSIONS SHOULD BE CHECKED ON SITE.

DO NOT SCALE FROM THIS DRAWING


ANY DRAWING ERRORS OR DIVERGENCIES SHOULD BE BROUGHT TO THE ATTENTION OF BUILDING DESIGN PARTNERSHIP AT THE ADDRESS SHOWN BELOW

DRAWINGS SHALL BE READ IN CONJUNCTION WITH THE FOLLOWING BEFORE WORK COMMENCES

- THE CDM DESIGN ISSUES REGISTER
- THE BDP RISK SERIES OF DRAWINGS
- THE PROJECT CDM RISK REGISTER

- ### NOTES
- #### Material Key
1. Existing Brickwork
 2. Existing Metal Framed Curtain Walling and Glazed Doors
 3. Existing Planar Glazing Curtain Walling
 4. Existing Timber Framed Windows
 5. Existing Exposed Concrete Beam / Lintel
 6. Existing Louvres
 7. Existing Metal Railing to Parapet
 8. Existing Stone Cladding Running Bond
 9. Existing Metal Fencing and Gates
 10. Existing Timber Fascia to Roof Projection
 11. Existing Sheffield Hoop Cycle Parking
 12. New Metal Rainscreen Wall - Dark Grey / Black
 13. New Metal Plank Soffit - Silver
 14. New Metal Beam Cladding - Dark Grey / Black
 15. New Metal Windows - Dark Grey
 16. New Curtain Walling - Silver with Feature Vertical Fins
 17. New Curtain Walling - Silver Capless Structural Glazing look
 18. New Metal Mesh Screen to Roof Plant
 19. New Metal Framed Revolving Glass Door
 20. New Metal Framed Glass Door
 21. New Metal Solid Door
 22. New Building Signage Location - Size and style to be agreed
 23. New Metal Fencing and Gates
 24. New Covered Cycle Parking
 25. New Exhaust Flues
 26. New Raised Trough Climbing Planting to Fence
 27. Blue Plaque Retained

P10	Planning - North Glazing Update	JSJS	21.01.2020
P9	Planning - Blue Plaque and Substation Door Update	ITJS	17.01.2020
P8	Planning - Elevations, Facade Studies	JSJS	12.11.2019
P7	Planning - GA Plans, Sections, Elevations, Site	JSJH	08.11.2019
P6	Planning Draft	JSJS	04.11.2019

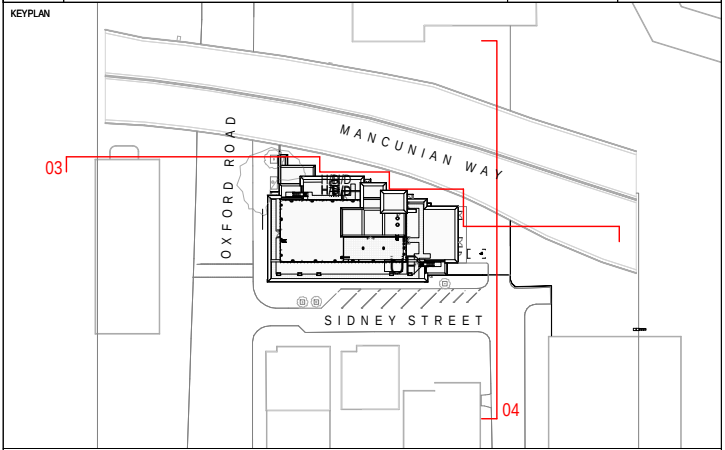

BDP.

11 Ducie Street
PO Box 85
Piccadilly Basin
Manchester
M60 3JA
United Kingdom

T +44 (0)161 828 2200
www.bdp.com

PROJECT TITLE Manchester Metropolitan Institute of Sport	
REF ID: P3000415	NO TITLE CLASSIFICATION Commercial In Confidence
DRAWING TITLE GA Context Elevation - Proposed North and East	SCALE As indicated @ A1
ISSUED DATE 21.01.2020	REVISION DATE 21.01.2020
ISSUED BY 1016B-BDP-XX-XX-DR-A-201002	REVISION P10